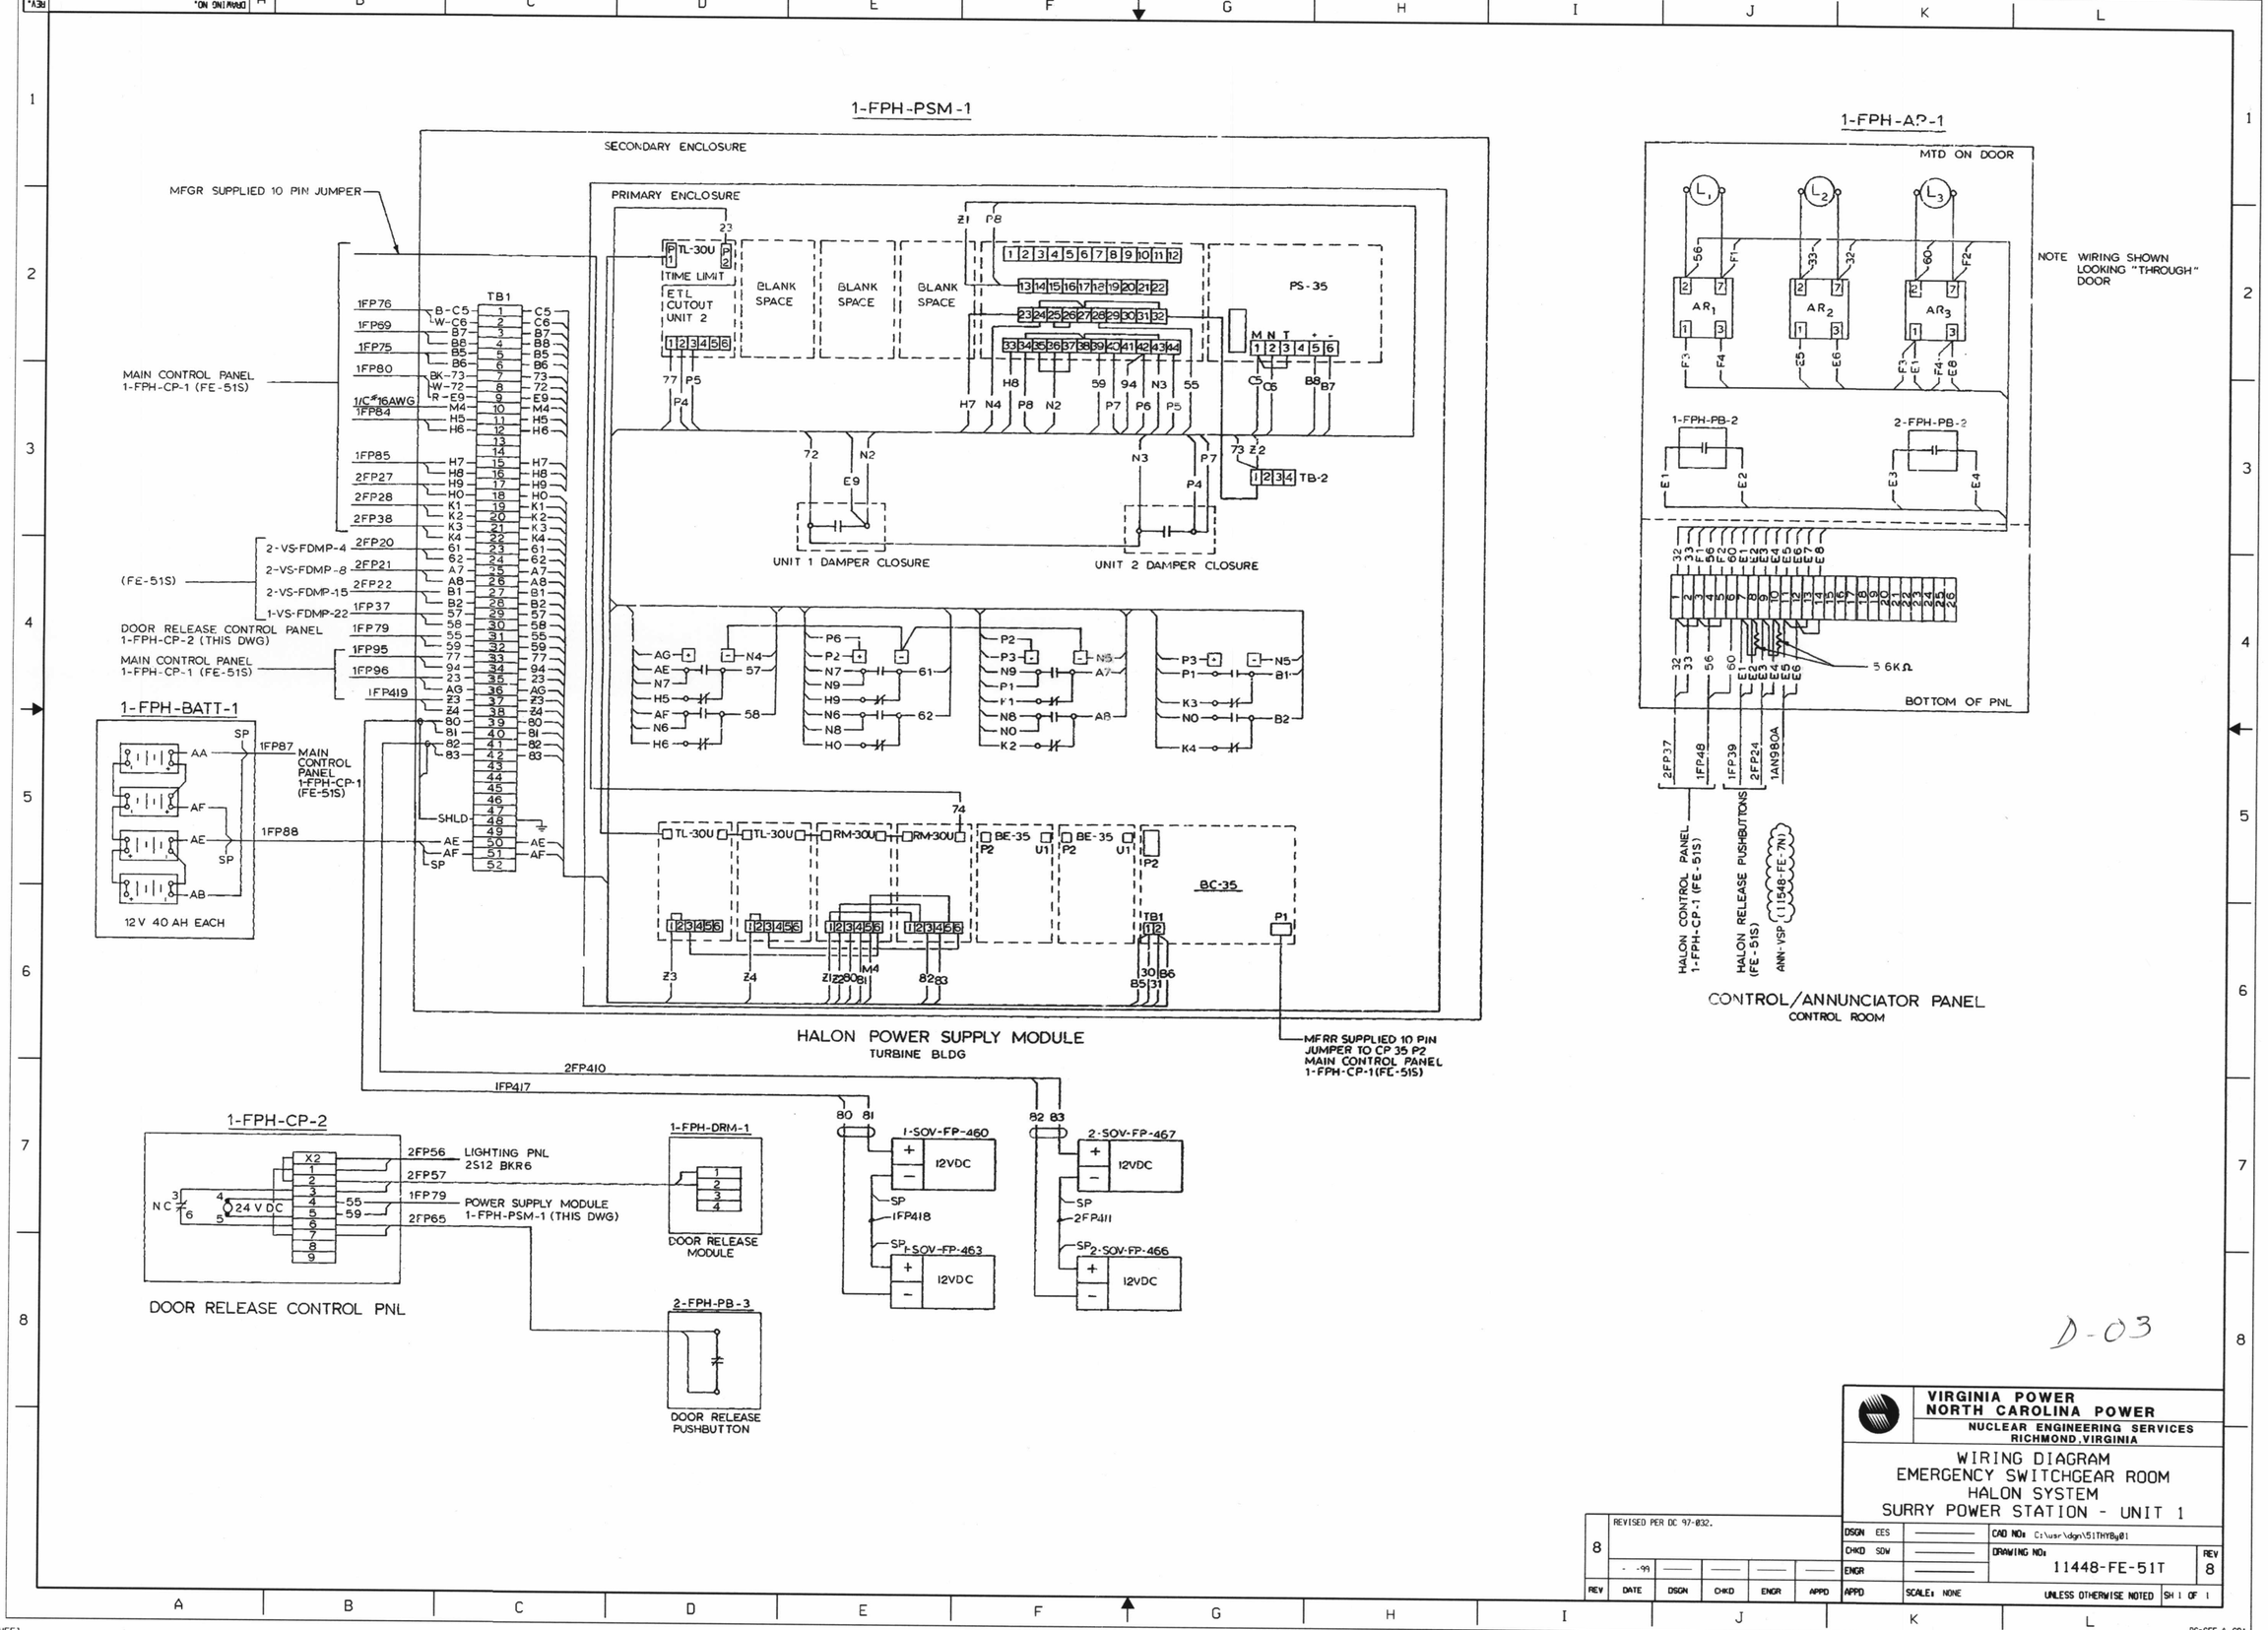

D-03

VIRGINIA POWER
NORTH CAROLINA POWER
NUCLEAR ENGINEERING SERVICES
RICHMOND, VIRGINIA

WIRING DIAGRAM
EMERGENCY SWITCHGEAR ROOM
HALON SYSTEM
SURRY POWER STATION - UNIT 1

REV	DATE	DSGN	CHKD	ENGR	APPD
8	REVISED PER DC 97-032.				
	- -99				

DSGN EES
CHKD SDW
ENGR
APPD
CAD NO: C:\usr\dgn\51THYBy01
DRAWING NO: 11448-FE-51T
REV 8
SCALE: NONE
UNLESS OTHERWISE NOTED
SH 1 OF 1

PC=SEF & SP1

[STEPHEE]
16-JUN-1999 10:56
C:\usr\dgn\51THYBy01

PRIOR TO USING FOR DESIGN WORK CHECK DMIS FOR WORK PENDING

VERIFY print 24 hrs after 8:32:00 AM05/06/2004