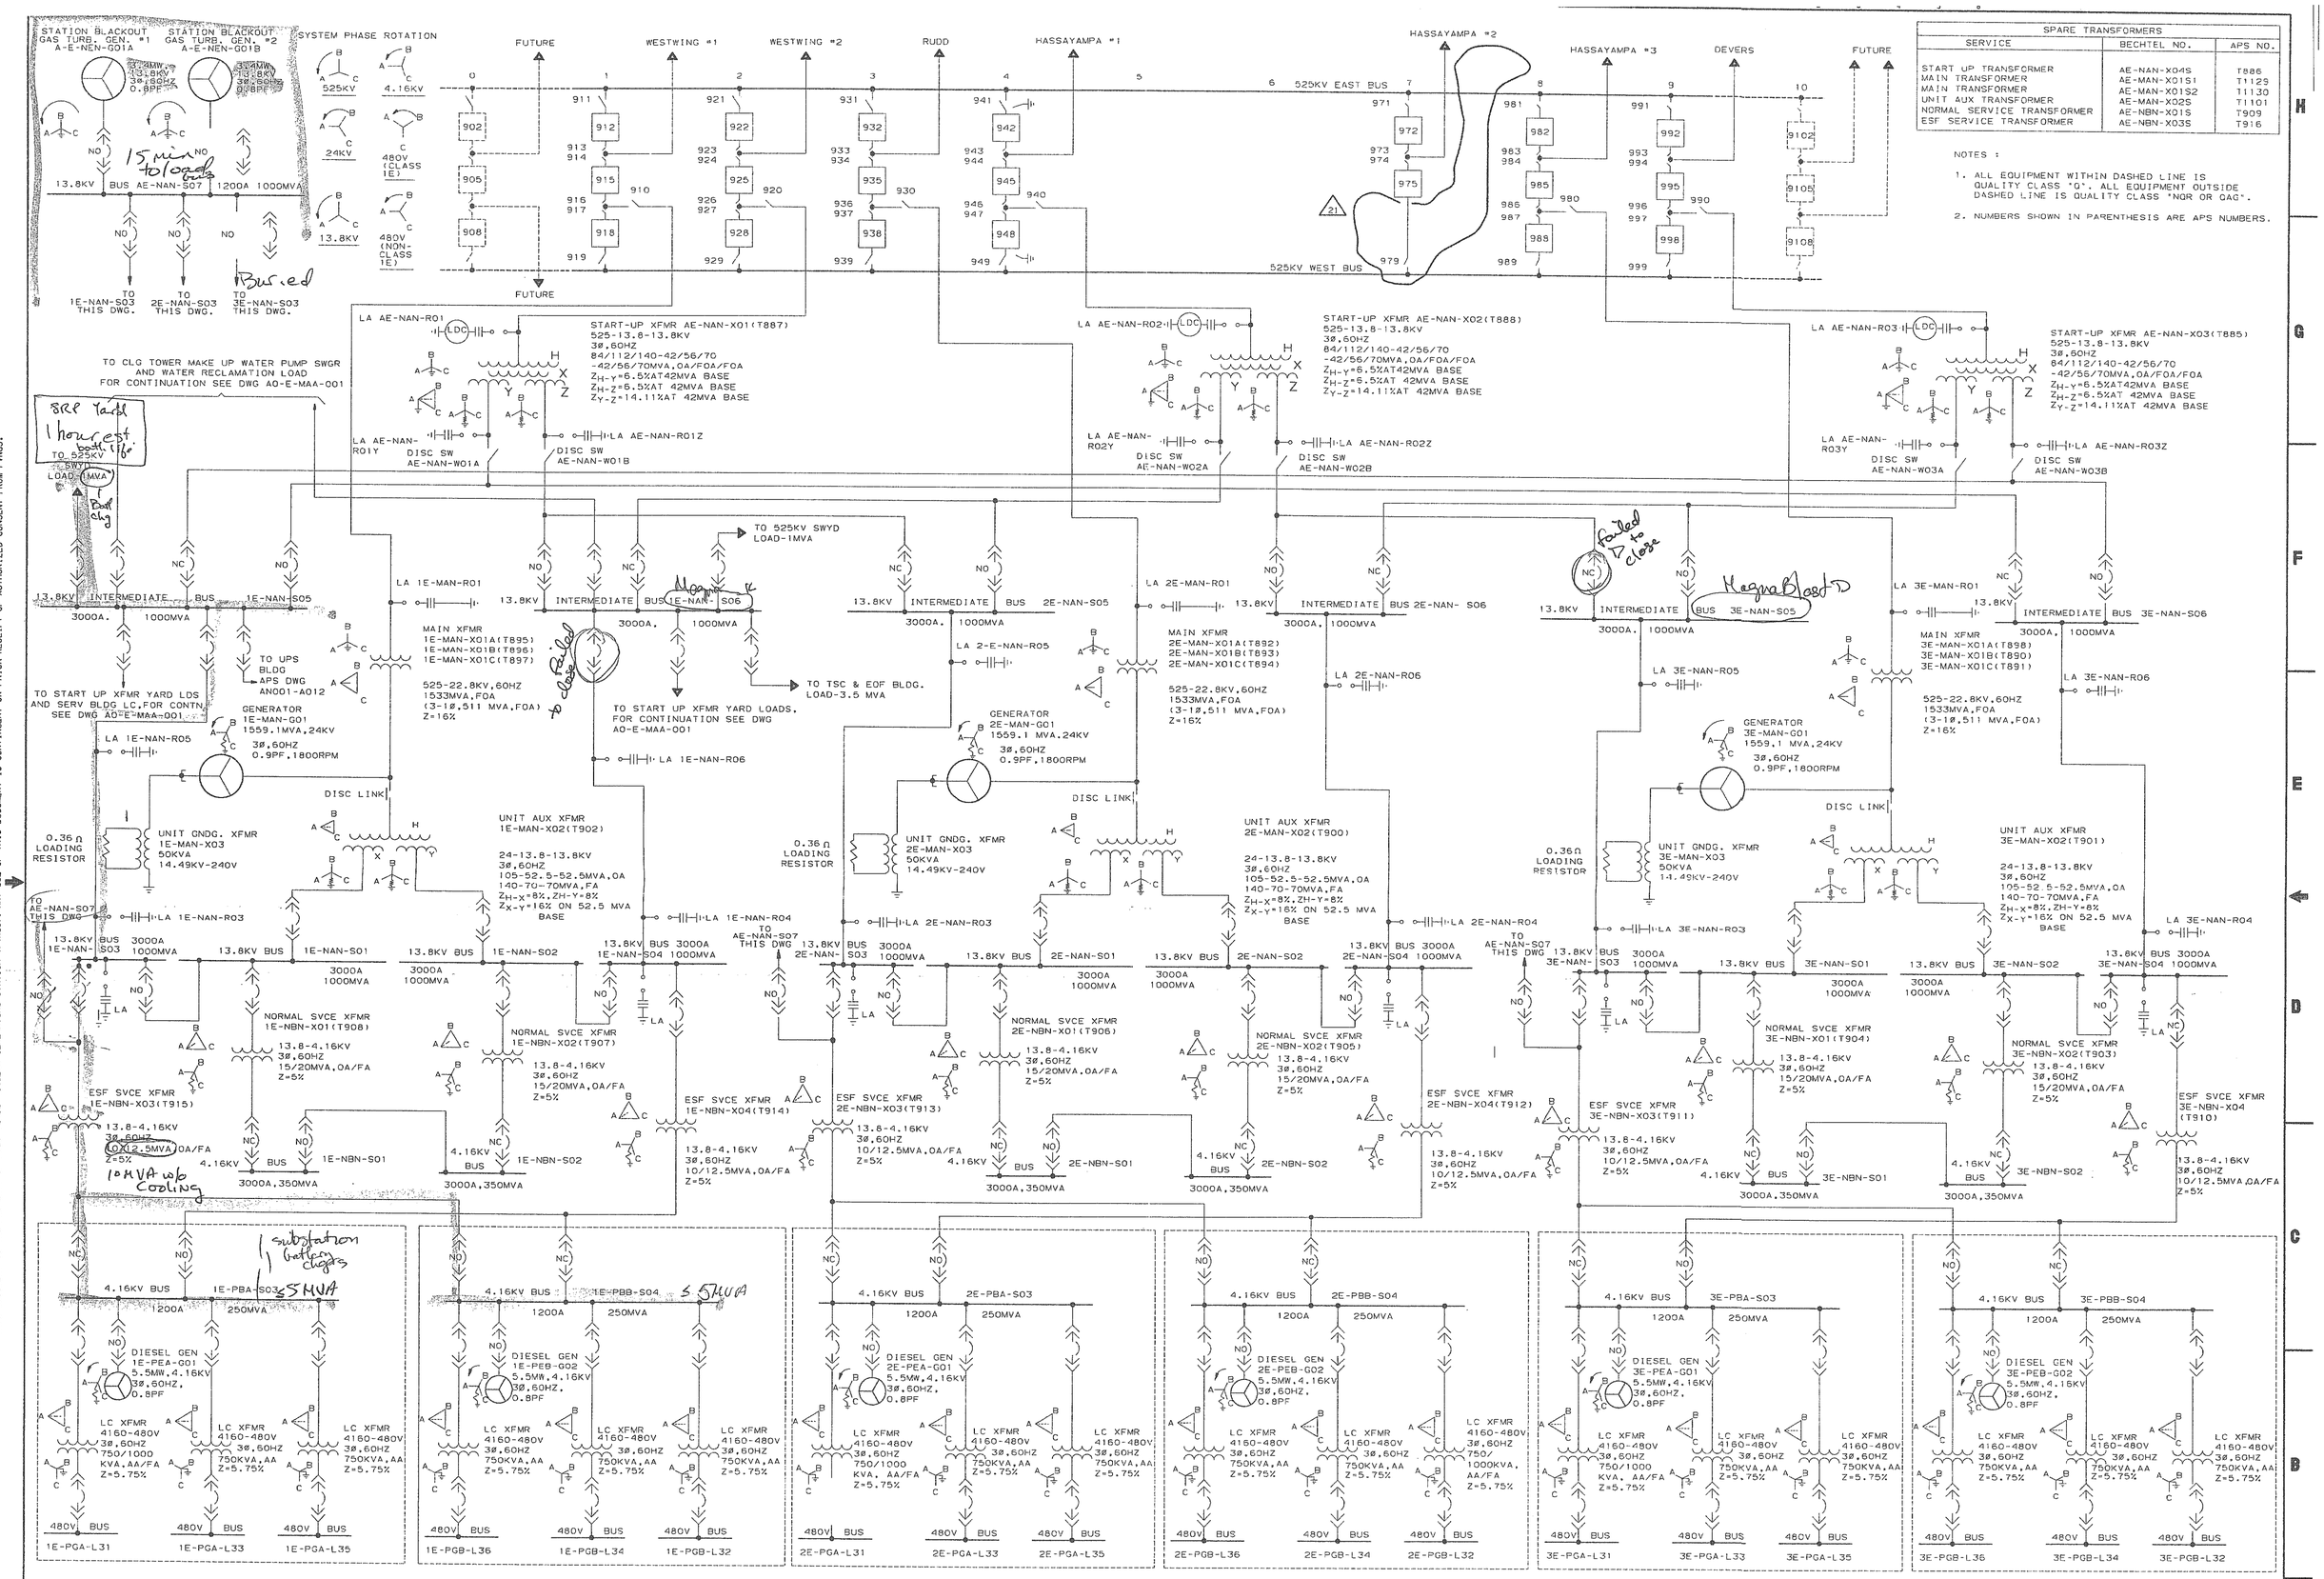

SPARE TRANSFORMERS		
SERVICE	BECHTEL NO.	APS NO.
START UP TRANSFORMER	AE-NAN-X04S	T886
MAIN TRANSFORMER	AE-MAN-X01S1	T1125
MAIN TRANSFORMER	AE-MAN-X01S2	T1130
UNIT AUX TRANSFORMER	AE-MAN-X02S	T1101
NORMAL SERVICE TRANSFORMER	AE-NBN-X01S	T909
ESF SERVICE TRANSFORMER	AE-NBN-X03S	T916

NOTES :

1. ALL EQUIPMENT WITHIN DASHED LINE IS QUALITY CLASS "Q". ALL EQUIPMENT OUTSIDE DASHED LINE IS QUALITY CLASS "NQR OR QAG".
2. NUMBERS SHOWN IN PARENTHESIS ARE APS NUMBERS.

"THIS DOCUMENT IS THE PROPERTY OF PALO VERDE NUCLEAR GENERATING STATION (PVNGS). ANY USE OF THIS DOCUMENT IS CONTINGENT ON PRIOR RECEIPT OF AUTHORIZED CONSENT FROM PVNGS."

NO.	DATE	REVISIONS	DR	CH'K	ENG	IV	X-DISCIP.	MISC.	NAE
21		DIRECT REVISION FOR EDC #2004-00275	Digitally signed by: Talbott, Betty S(Z99488) Date: 04/01/2004 07:09:40 Reason: I am the author of this document Location: PVNGS	Digitally signed by: Bestwick, Richard J(Z10518) Date: 04/01/2004 07:14:42 Reason: I have reviewed this document Location: PVNGS	Digitally signed by: Divsalar, Ferydoon (Z30861) Date: 04/01/2004 08:30:26 Reason: I have reviewed this document Location: PVNGS	Digitally signed by: Bajpai, Munnu (Z04435) Date: 04/01/2004 14:12:09 Reason: I am approving this document Location: PVNGS			

Digitally signed by: Talbott, Betty S(Z99488)
Date: 04/02/2004 15:09:02
Reason: SIGNATURES ARE N/A
Location: PVNGS

DWG.NO.	REFERENCE

PALO VERDE
NUCLEAR GENERATING STATION

MAIN SINGLE LINE DIAGRAM

SCALE	JOB NO.	DRAWING NO.	REV.
		13-E-MAA-001	21

13E100081.06N

B/15

D-01