


## EXPLANATION:

- 0052-252 (NW TRACT 1) — SURVEY CONTROL/BOUNDARY MONUMENT OR TRACT NUMBER
- 61 — MONITOR WELL AND NUMBER
- P10 — PERIMETER SIGN AND NUMBER
- PROPERTY BOUNDARY
- DIRT ROAD
- WIRE FENCE
- DRAINAGE CHANNEL FLOW DIRECTION
- 6200 — CONTOUR 5-FOOT
- DEPRESSION

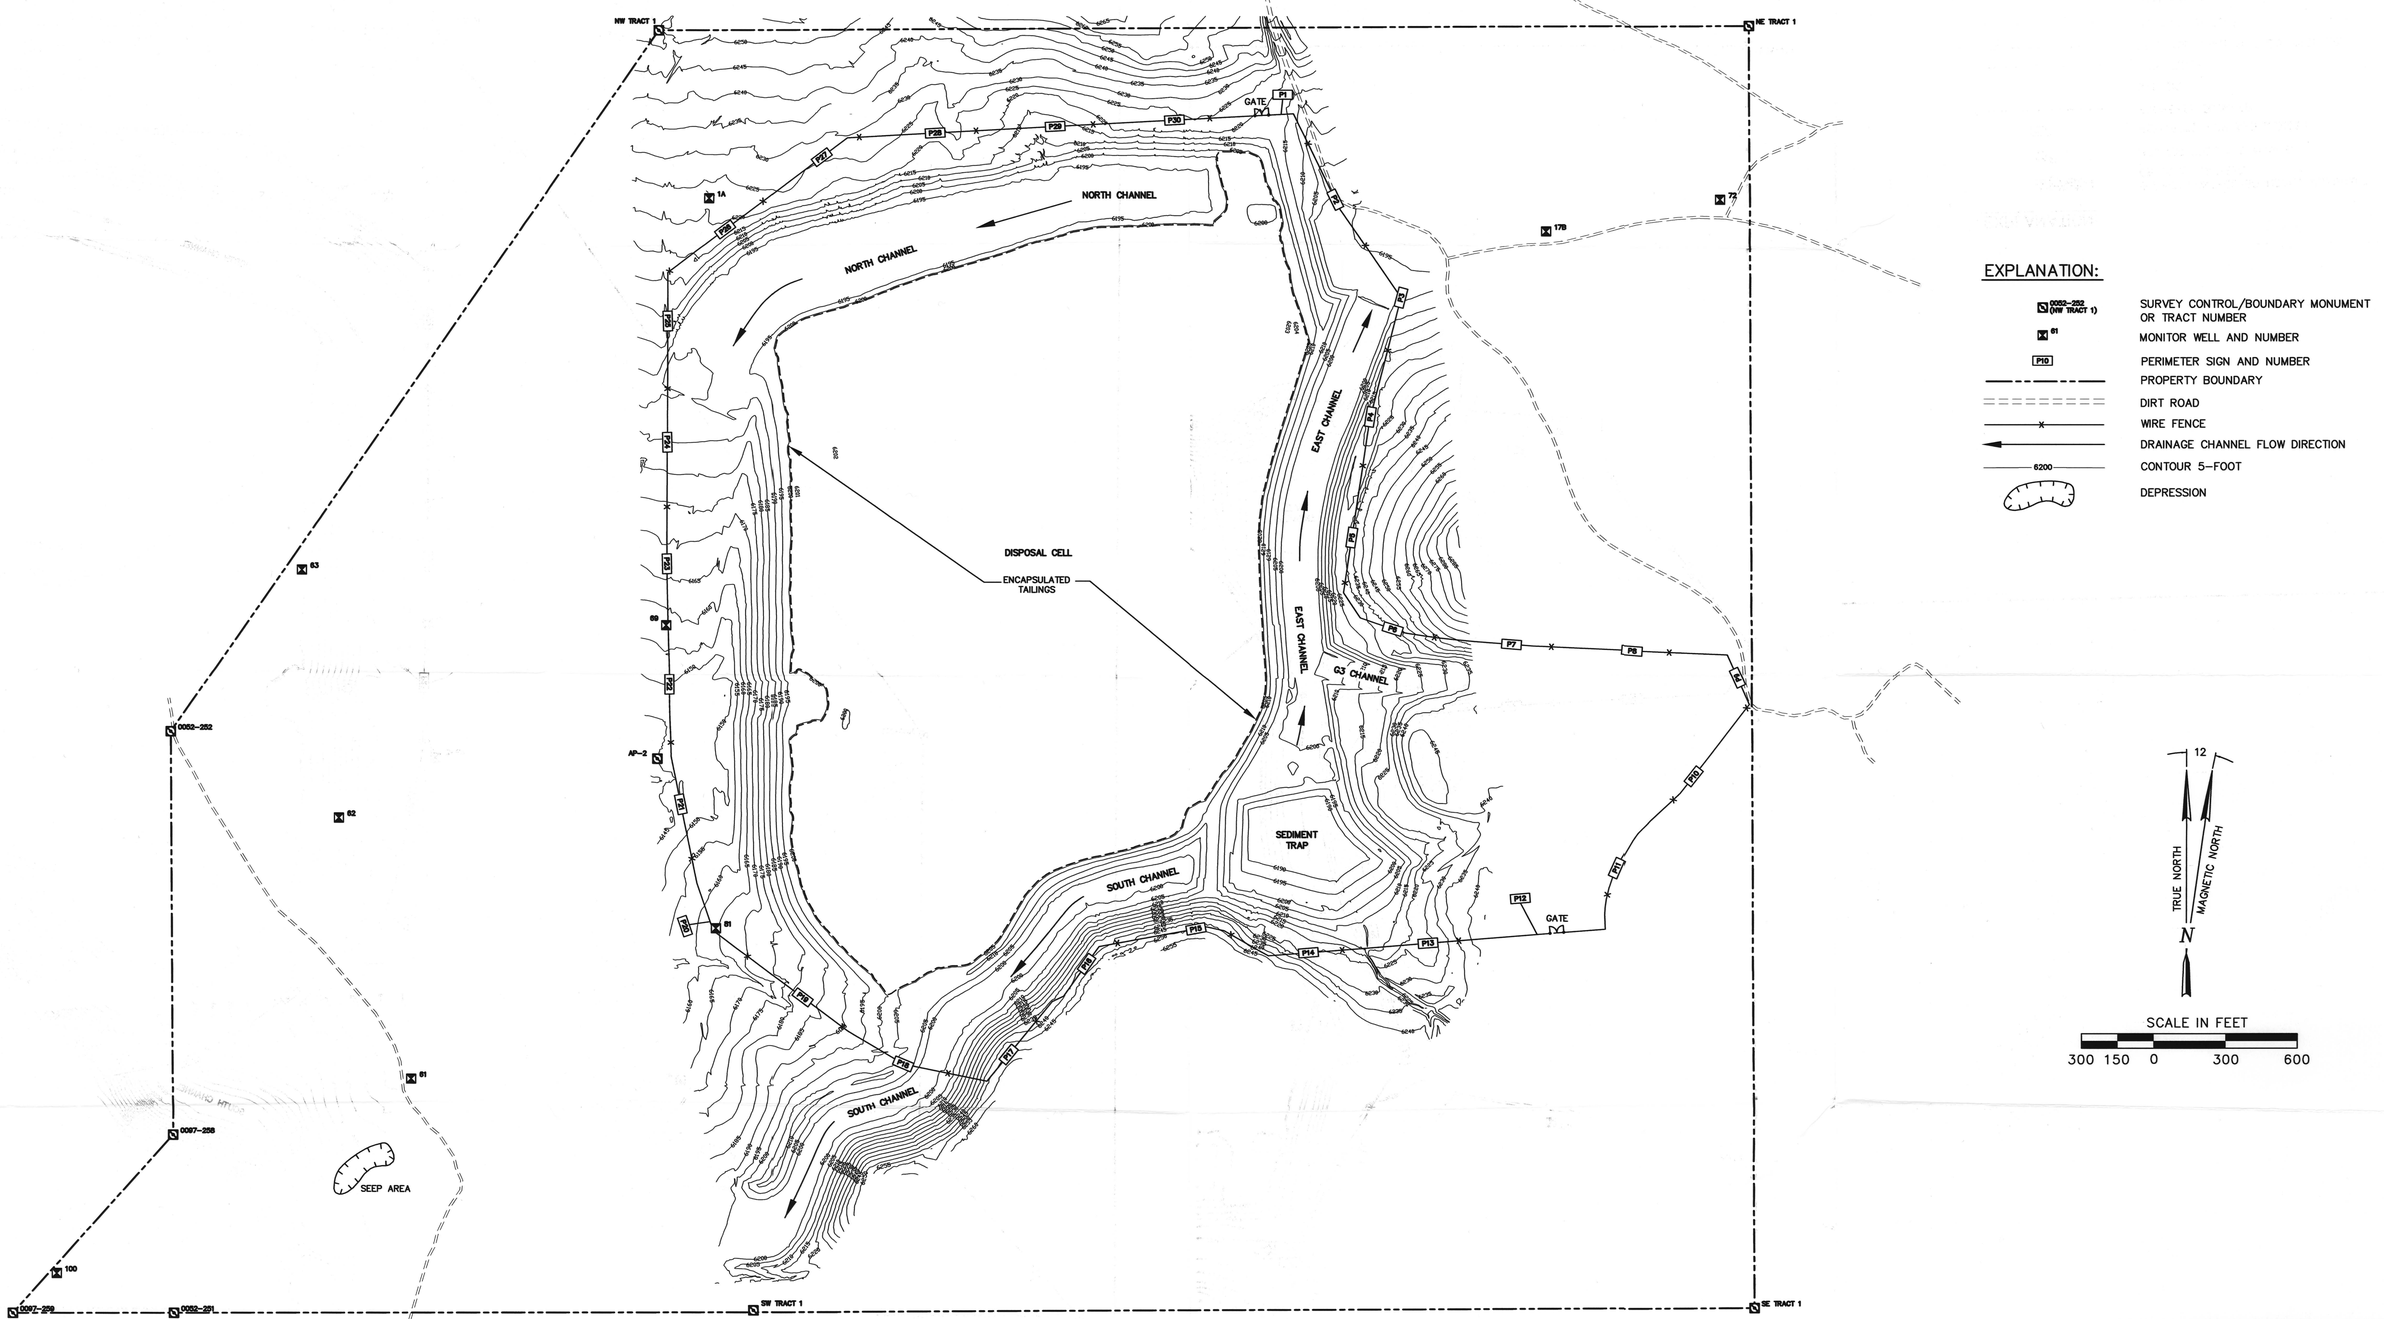

SCALE IN FEET

300 150 0 300 600

M:\LTS\111\0043\01\S00623\S0062300.DWG 08/25/04 3:36pm JS0191

| U.S. DEPARTMENT OF ENERGY<br>GRAND JUNCTION, COLORADO | Work Performed by<br>S.M. Stoller Corporation<br>Under DOE Contract<br>No. DE-AC01-02GJ79491 |
|---|---|
| PLATE 1<br>L-BAR DISPOSAL SITE<br>L-BAR, NEW MEXICO | |
| DATE PREPARED:<br>AUGUST 25, 2004 | FILENAME:<br>S0062300 |

D-01