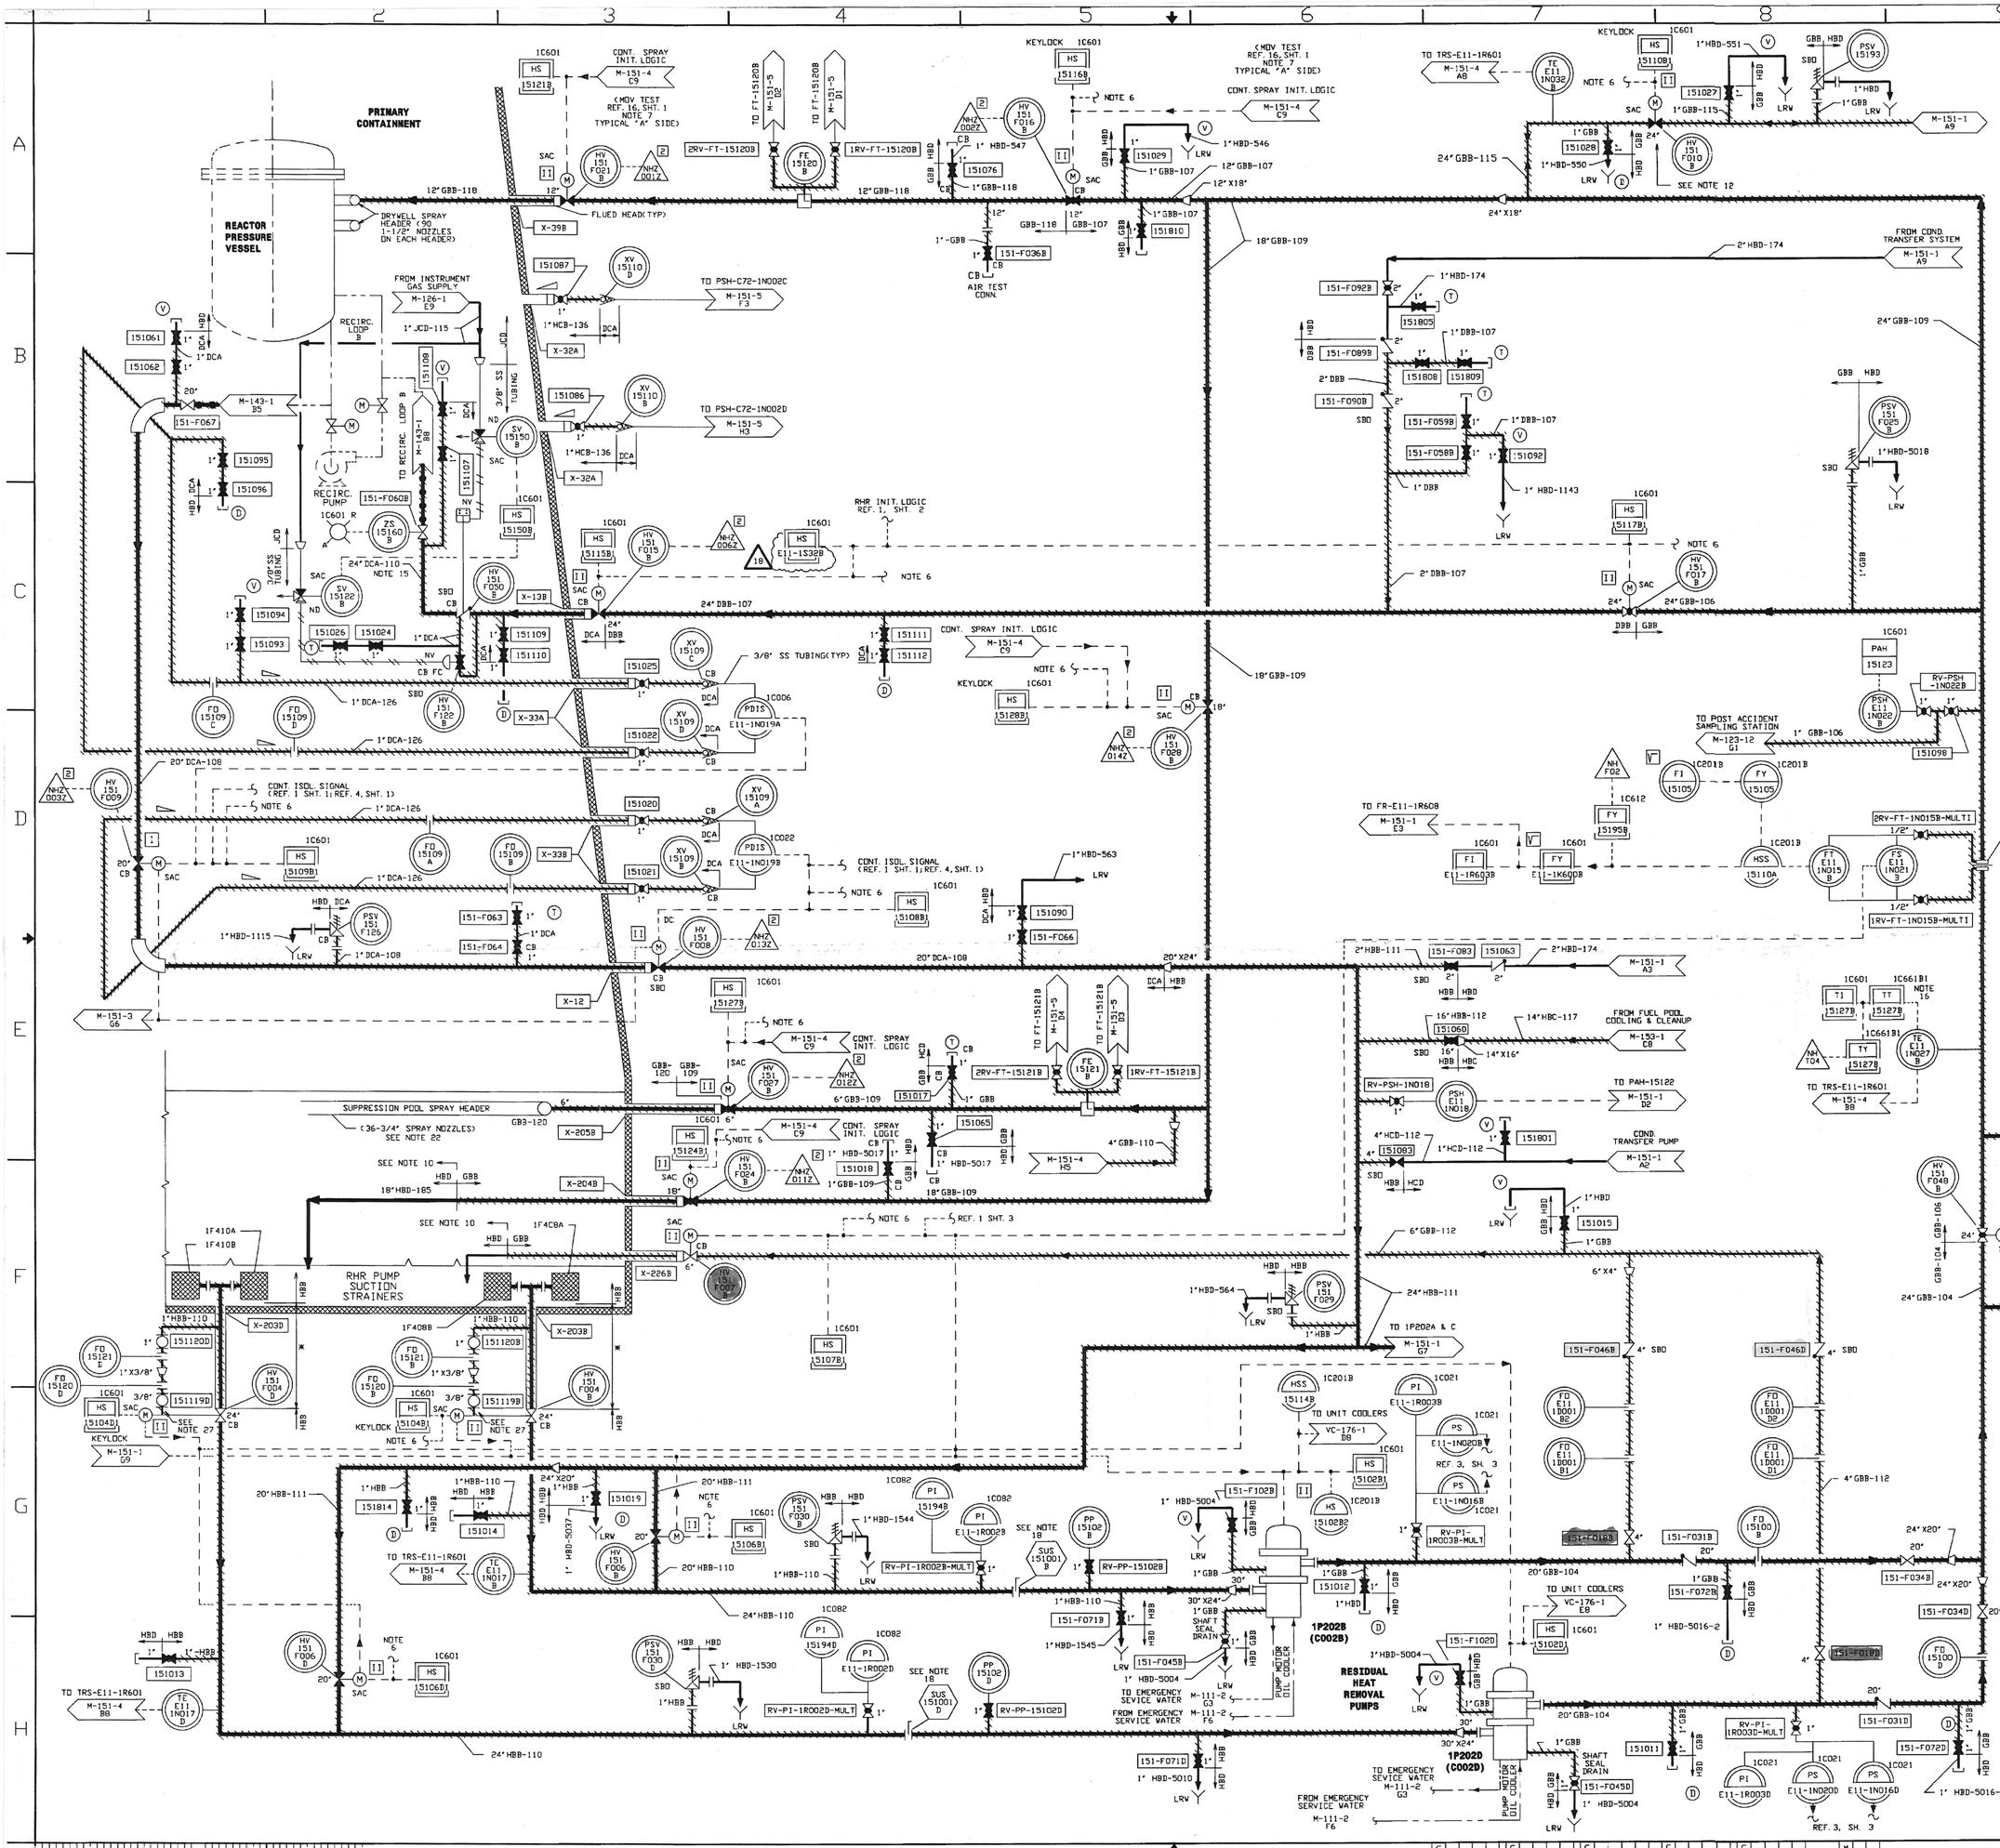

TABLE "A" 1C201B REMOTE SHUTDOWN PANEL			
VALVE	REMOTE PANEL	SELECTOR SWITCH	CONTROL ROOM
HV-1F003B	HS-15103B2	HSS-15116A	HS-15103B1
HV-1F004B	HS-15104B2	HSS-15114A	HS-15104B1
HV-1F006A	——	HSS-15112B	HS-15106A
HV-1F006B	HS-15106B2	HSS-15113B	HS-15106B1
HV-1F006C	——	HSS-15112B	HS-15106C
HV-1F006D	——	HSS-15113B	HS-15106D1
HV-1F007B	HS-15107B2	HSS-15115A	HS-15107B1
HV-1F008	HS-15108B2	HSS-15113A	HS-15108B1
HV-1F009	HS-15109B2	HSS-15112B	HS-15109B1
HV-1F010B	HS-15110B2	HSS-15113B	HS-15110B1
HV-1F015B	HS-15115B2	HSS-15116A	HS-15115B1
HV-1F016B	——	HSS-15113B	HS-15116B
HV-1F017B	HS-15117B2	HSS-15114A	HS-15117B1
HV-1F024B	HS-15124B2	HSS-15114B	HS-15124B1
HV-1F027B	——	HSS-15115B	HS-15127B
HV-1F028B	HS-15128B2	HSS-15115A	HS-15128B1
HV-1F040	HS-15140A	HSS-15112B	HS-15140
HV-1F047B	HS-15147B2	HSS-15115B	HS-15147B1
HV-1F048B	HS-15148B2	HSS-15115B	HS-15148B1
HV-1F049	HS-15149A	HSS-15114A	HS-15149
HV-1F103B	HS-15113B1	HSS-15115B	HS-15113B
HV-1F104B	HS-15114B1	HSS-15116A	HS-15114B
HV-12603	HS-12603A	HSS-15112A	HS-12603
SV-12651	HS-12651A	HSS-15111B	HS-12651
SV-12605	HS-12605A	HSS-15114B	HS-12605

NOTES:
1. FOR NOTES AND REFERENCES SEE SHEET 1.

AE DRAWING NO.	PPL DRAWING NO.
REFERENCE DRAWINGS	

REV	DESCRIPTION	DR	CH	APPROVED	DATE
18	REVISED PER CR 423211.	KSF	REM	VSM	12/11/02

SUSQUEHANNA S. E. S.
UNIT 1
P&ID
RESIDUAL HEAT REMOVAL

AREA	ELEV	SCALE
PPL CORP.		
PPL DRAWING NO. E106256	SHEET NO. 3	REV. NO. 18
AE DRAWING NO. M-151	SHEET NO. 3	

Information Only

D-13