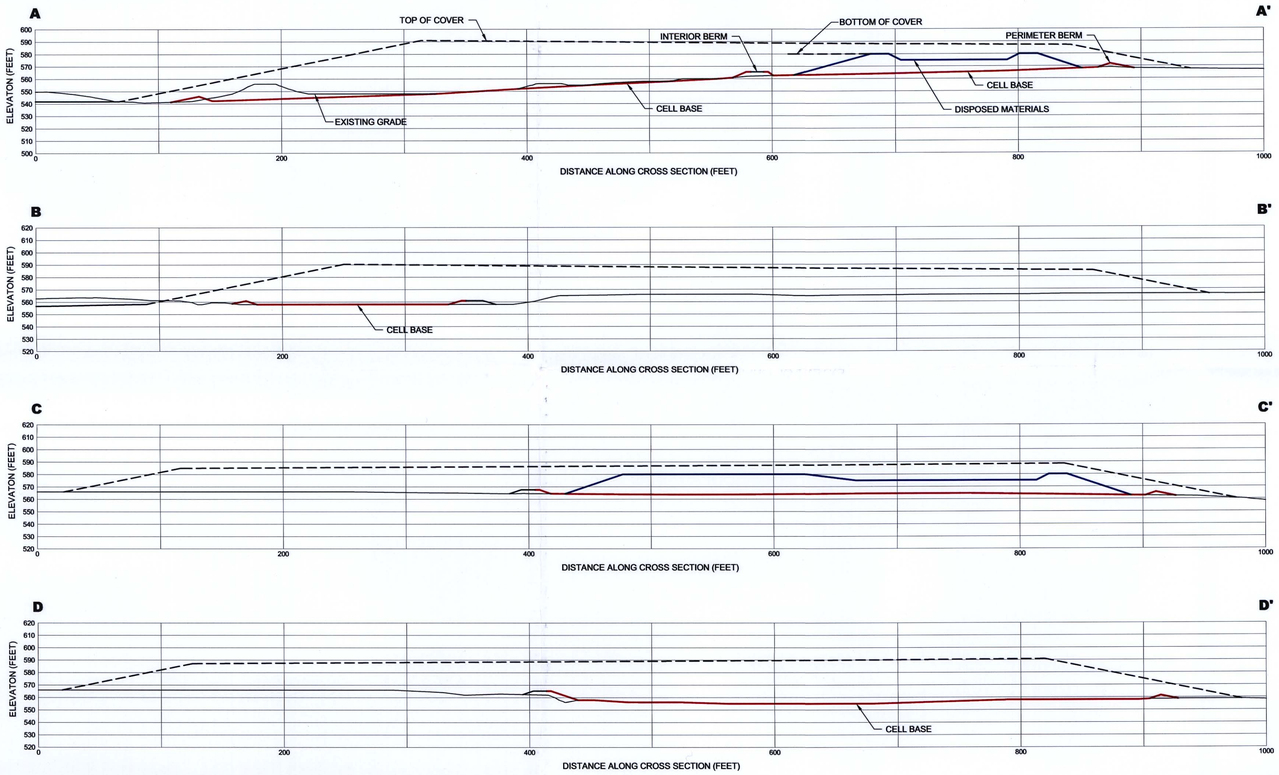

SCALE: HORIZ. 1"=60'
VERT. 1"=60'

DISPOSAL CELL CROSS SECTIONS

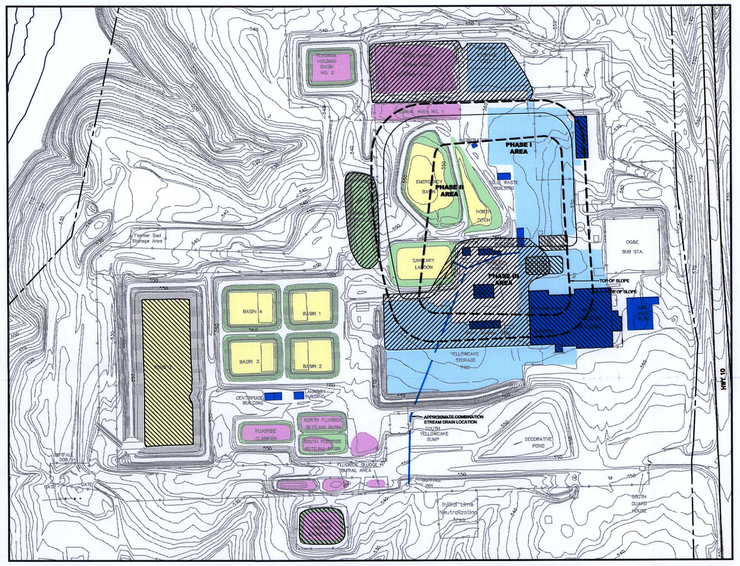

EXCAVATION LEGEND

EXCAVATED FOR BERM MATERIAL

EXCAVATED FOR INTERIOR MATERIAL

NOTE: SEE DRAWING 2 FOR DISPOSED MATERIAL LEGEND

SCALE IN FEET
0 300

LOCATION OF MATERIALS TO BE REMOVED OR EXCAVATED FOR THIS PHASE

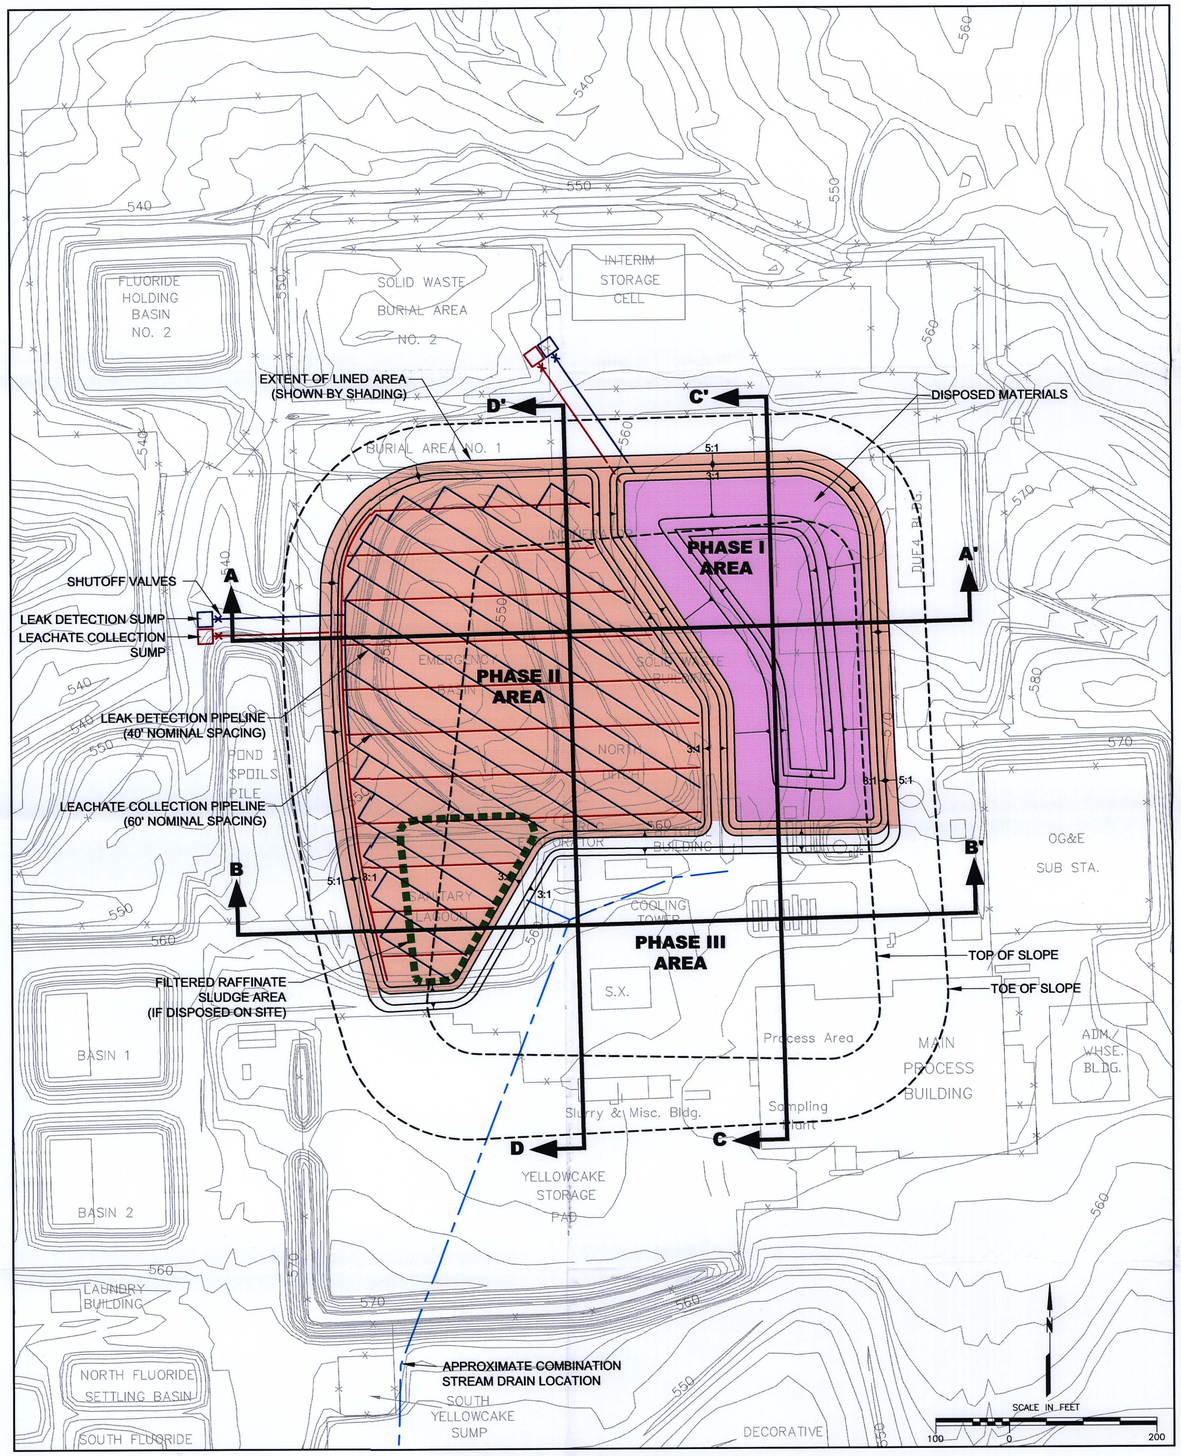

DISPOSAL CELL LAYOUT

REVISIONS No.	DESCRIPTION	BY	CHKD.	APPROVED		DATE
A	ISSUED FOR PERMITTING	CLS				12/02
B	UPDATED LINER SYSTEM	CLS				8/03
C	DISPOSAL CELL CONSTRUCTION PLAN	CLS				2/04
D	MODIFIED FROM SETTLEMENT AGREEMENT	CLS				2/05

REFERENCES DWG No.	DRAWING TITLE

DESIGNERS ENGINEERING RECORD	BY	DATE
PRELIMINARY DESIGN	CLS	10/02
CELL OPERATIONS	DAS	2/04

PREPARED BY
MF consulting scientists and engineers
Fort Collins, CO
970 223-9600

PREPARED FOR
SEQUOYAH FUELS
A GENERAL ATOMICS COMPANY

TITLE
PHASE II CELL LAYOUT

PROJECT: 100734	DATE: FEBRUARY 2005	DRAWING 7	REVISION D
SCALE: AS SHOWN	ACAD FILE: SITE-06-09-REV-D		

D-08