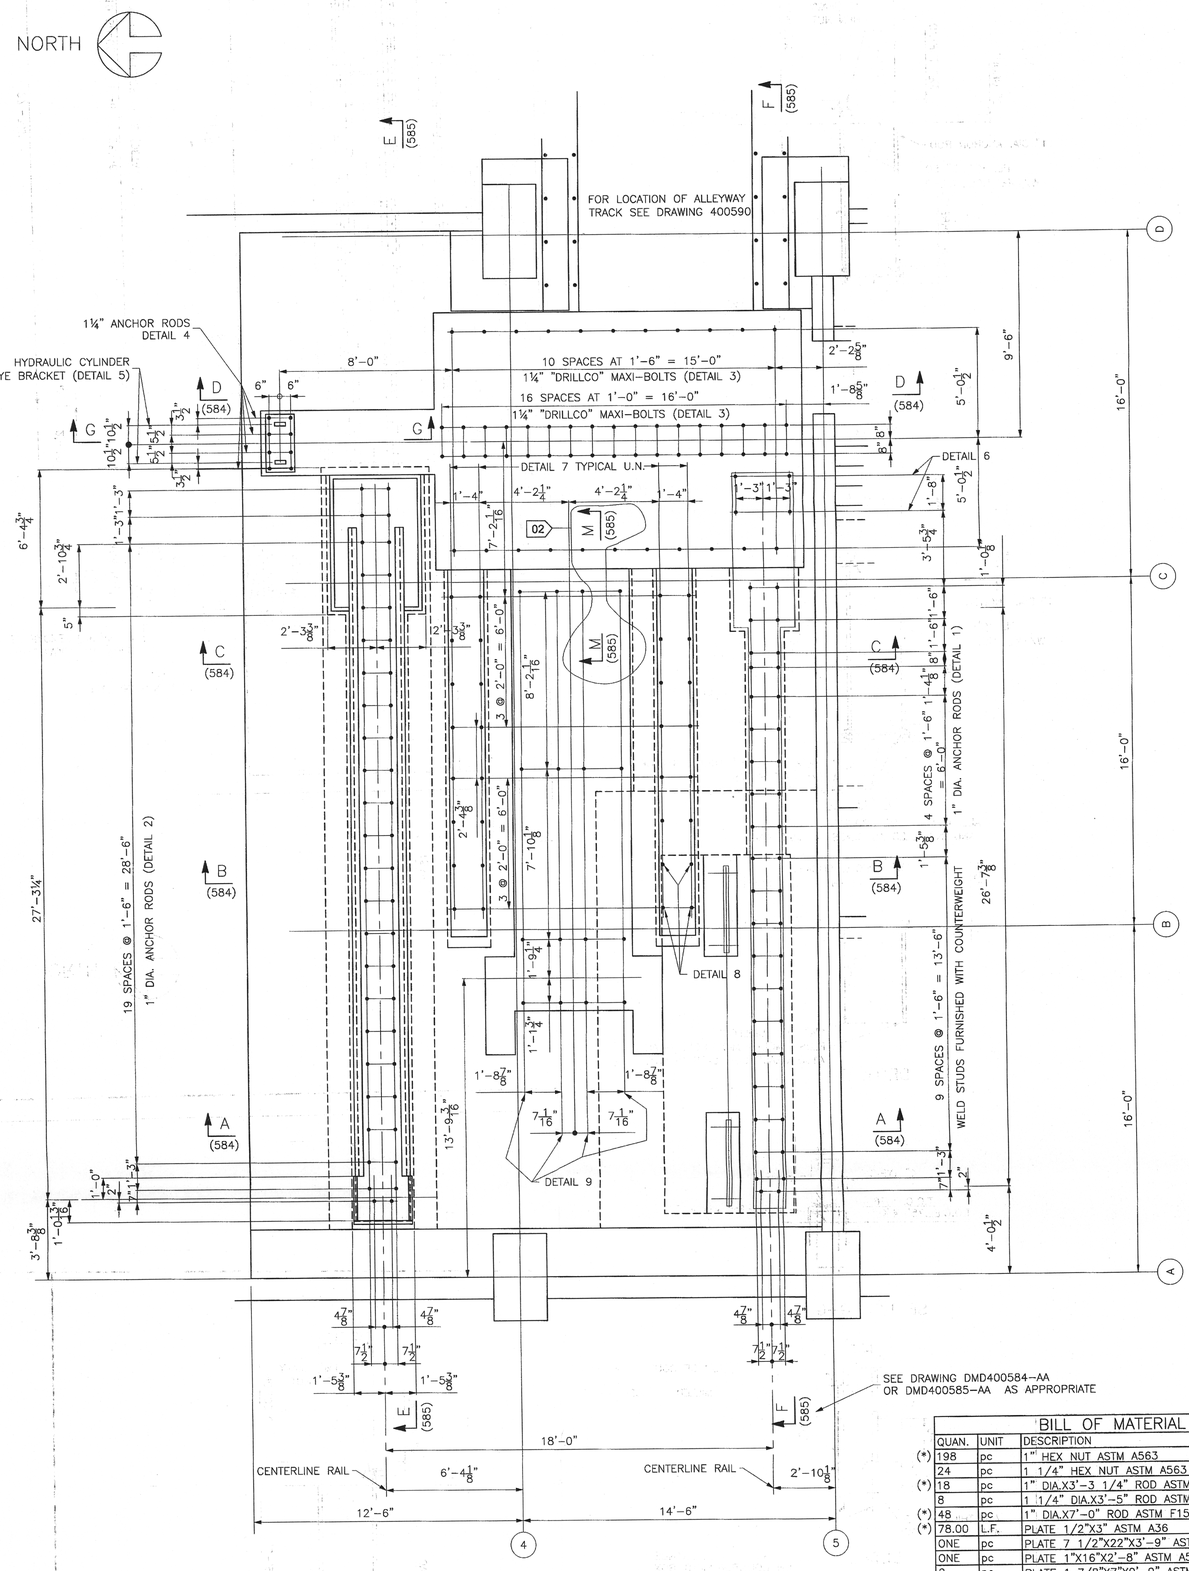

SEE DRAWING DMD400584-AA OR DMD400585-AA AS APPROPRIATE

SLAB FOUNDATION PLAN

FOR ADDITIONAL DETAILS AND DIMENSIONS SEE DRAWING 400586

	BILL OF MATERIAL		
	QUAN.	UNIT	DESCRIPTION
(*)	198	pc	1" HEX NUT ASTM A563
	24	pc	1 1/4" HEX NUT ASTM A563
(*)	18	pc	1" DIA.X3'-3 1/4" ROD ASTM F1554
	8	pc	1 1/4" DIA.X3'-5" ROD ASTM F1554
(*)	48	pc	1" DIA.X7'-0" ROD ASTM F1554
(*)	78.00	L.F.	PLATE 1/2"X3" ASTM A36
	ONE	pc	PLATE 7 1/2"X22"X3'-9" ASTM A36(DET. 8)
	ONE	pc	PLATE 1"X16"X2'-8" ASTM A572 GR.60(DET. 5)
	2	pc	PLATE 1 7/8"X7"X0'-9" ASTM A572 GR.60(DET. 5)
	56	pc	1 1/4" DIA. "DRILLCO" ANCHOR (DETAIL 3)
	4	pc	1" DIA. "DRILLCO" ANCHOR (DETAIL 6)
	204	pc	1 1/4" DIA. "DRILLCO" ANCHOR (DETAIL 7)
	16	pc	1" DIA. "DRILLCO" ANCHOR (DETAIL 9)

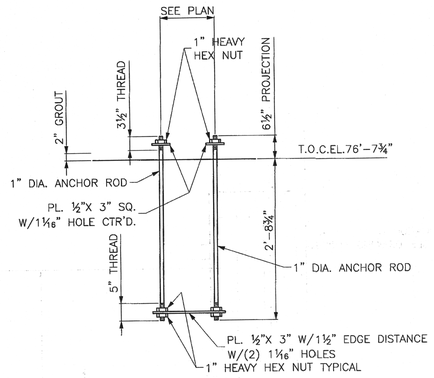

DETAIL 1

ALL ITEMS TO BE PROCURED, FABRICATED AND INSTALLED AS CLASS "A" MATERIAL

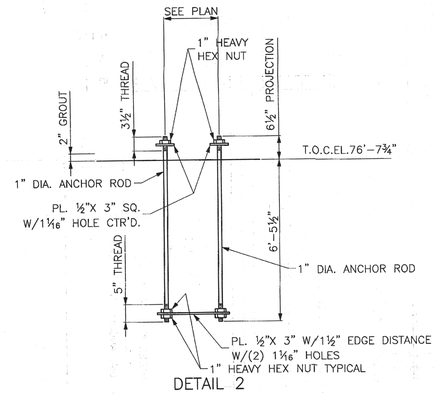

DETAIL 2

ALL ITEMS TO BE PROCURED, FABRICATED AND INSTALLED AS CLASS "A" MATERIAL

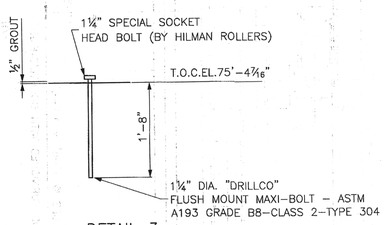

DETAIL 3

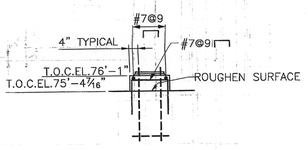

SECTION G-G

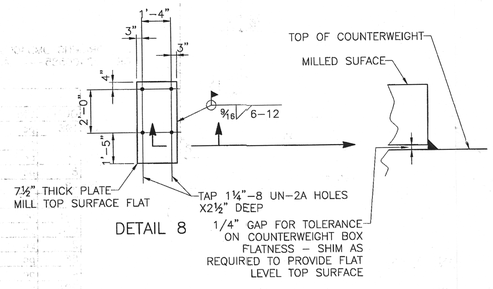

DETAIL 8

ITEMS MARKED WITH (*) TO BE PROCURED, FABRICATED AND INSTALLED AS CLASS "A" MATERIAL

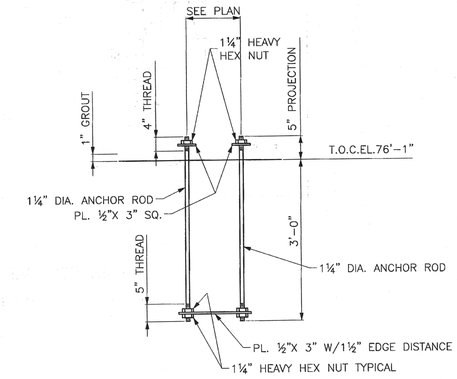

DETAIL 4

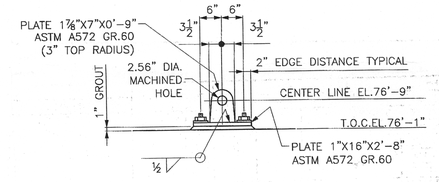

DETAIL 5

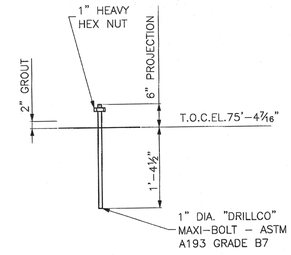

DETAIL 6

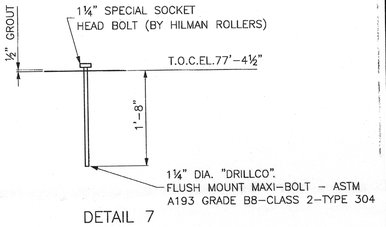

DETAIL 7

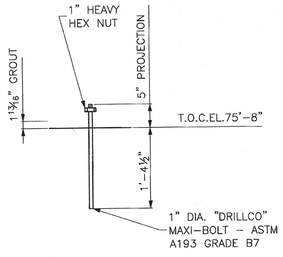

DETAIL 9

NOTE:
1) FOR GROUTING REQUIREMENTS AT ALL SECTIONS AND DETAILS SEE DRAWING DMD400581-AA

THIS DRAWING WAS REVISED PER ERCN NO. IP2-05-11383

02

D-01

THIS REVISION IS CLASS "A" AS PER THE QAPD. ISSUED FOR CONSTRUCTION. P/N 128-02	1-31-03				
REVISION	DATE	DESIGNER	CHECKER	ENGINEER	SECTION MANAGER
RECORDED	APPROVALS				

CCR DWG.

Entergy

INDIAN POINT GEN. STATION

DMD400583-AA REV. 02

COPIED FROM 400583 (NEVER ISSUED) REV.

TITLE: FUEL STORAGE BUILDING ISFSI MODIFICATION

TRUCK BAY SLAB PLAN

DCP-03-2-128 FEW

MOD. PROC. DWN.BY

SB

DES. CODE