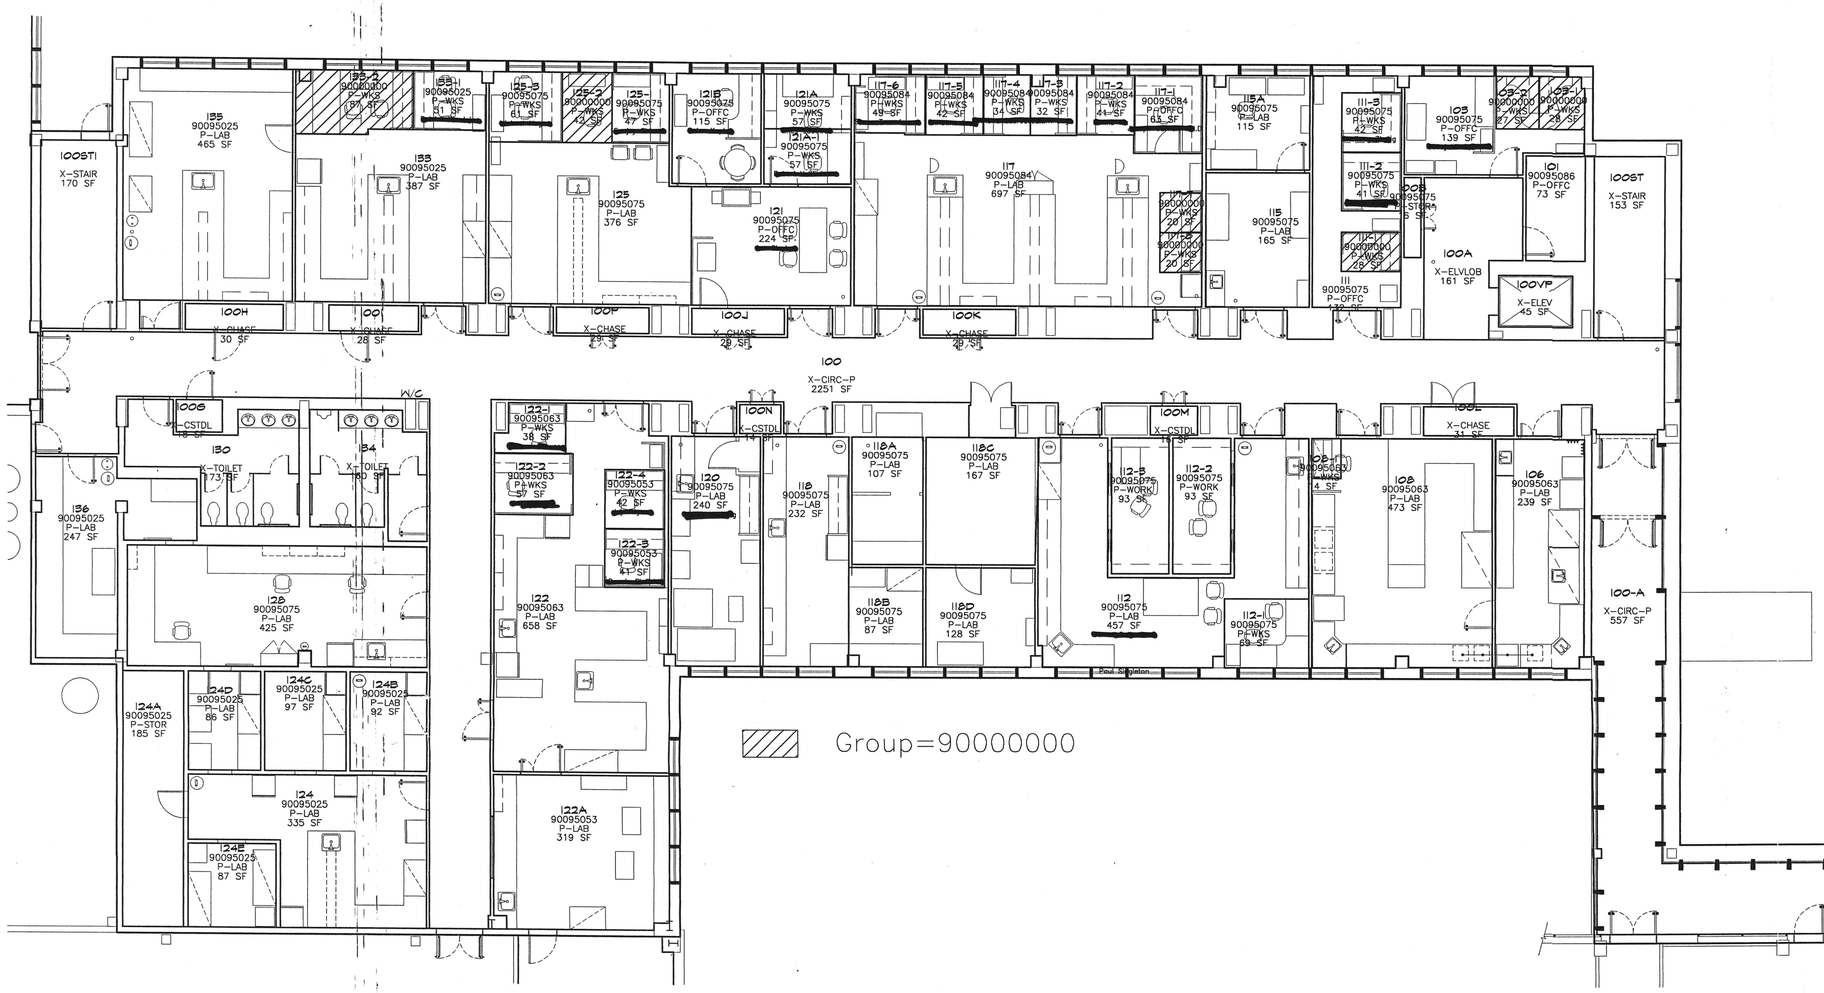

FIRST FLOOR PLAN

SCALE: 1/8" = 1'-0"

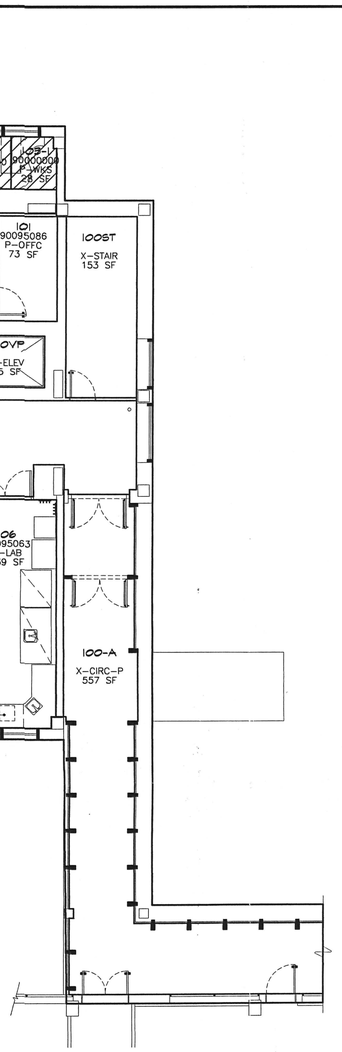

KEY PLAN

SCALE: N.T.S.

D-05

NO.	DATE	REVISION	BY	APP.
3				
2				
1				

UNILEVER RESEARCH U.S.
45 River Road
Edgewater, New Jersey, 07020-1075

BUILDING #5

DRAWN	APP'D	DATE	SCALE	JOB No.	CAD No.	DRAWING No.
MAB		4-29-02	AS NOTED	UNI-01-FM	Bldg5-1.dwg	FP-1

CONOPCO, INCORPORATED
LICENSE NO. 29-00304-02
DOCKET NO. 03005233
MAIL CONTROL NO. 137195

Building 5, Floor 1