5-1

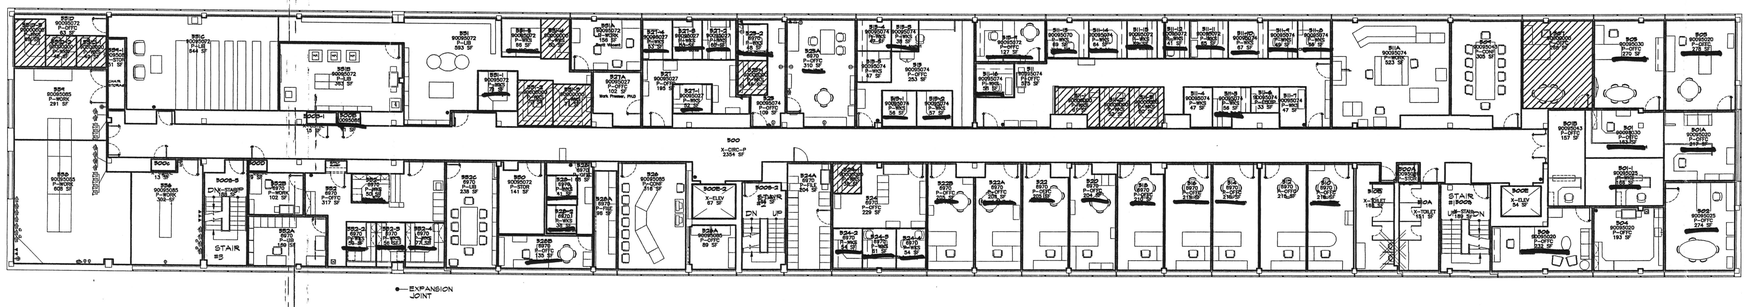

FIFTH FLOOR PLAN

SCALE: 1'-0" = 1/16"

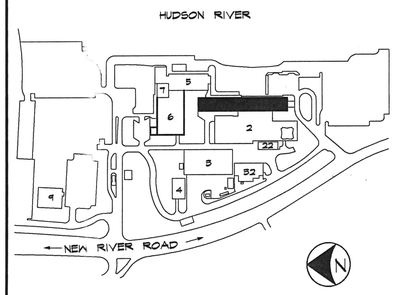

KEY PLAN

SCALE: N.T.S.

D-08

NO.	DATE	REVISION	BY	APP.
3				
2				
1				

UNILEVER RESEARCH U.S.
45 River Road
Edgewater, New Jersey, 07020-1075

BUILDING #1

DRAWN	APP'D	DATE	SCALE	JOB No.	CAD No.	DRAWING No.
MAB		4-29-02	AS NOTED	UNI-01-FM	Bldg1-5.dwg	FP-5

CONOPCO, INCORPORATED
LICENSE NO. 29-00304-02
DOCKET NO. 03005233
MAIL CONTROL NO. 137195

Building 1, Floor 5