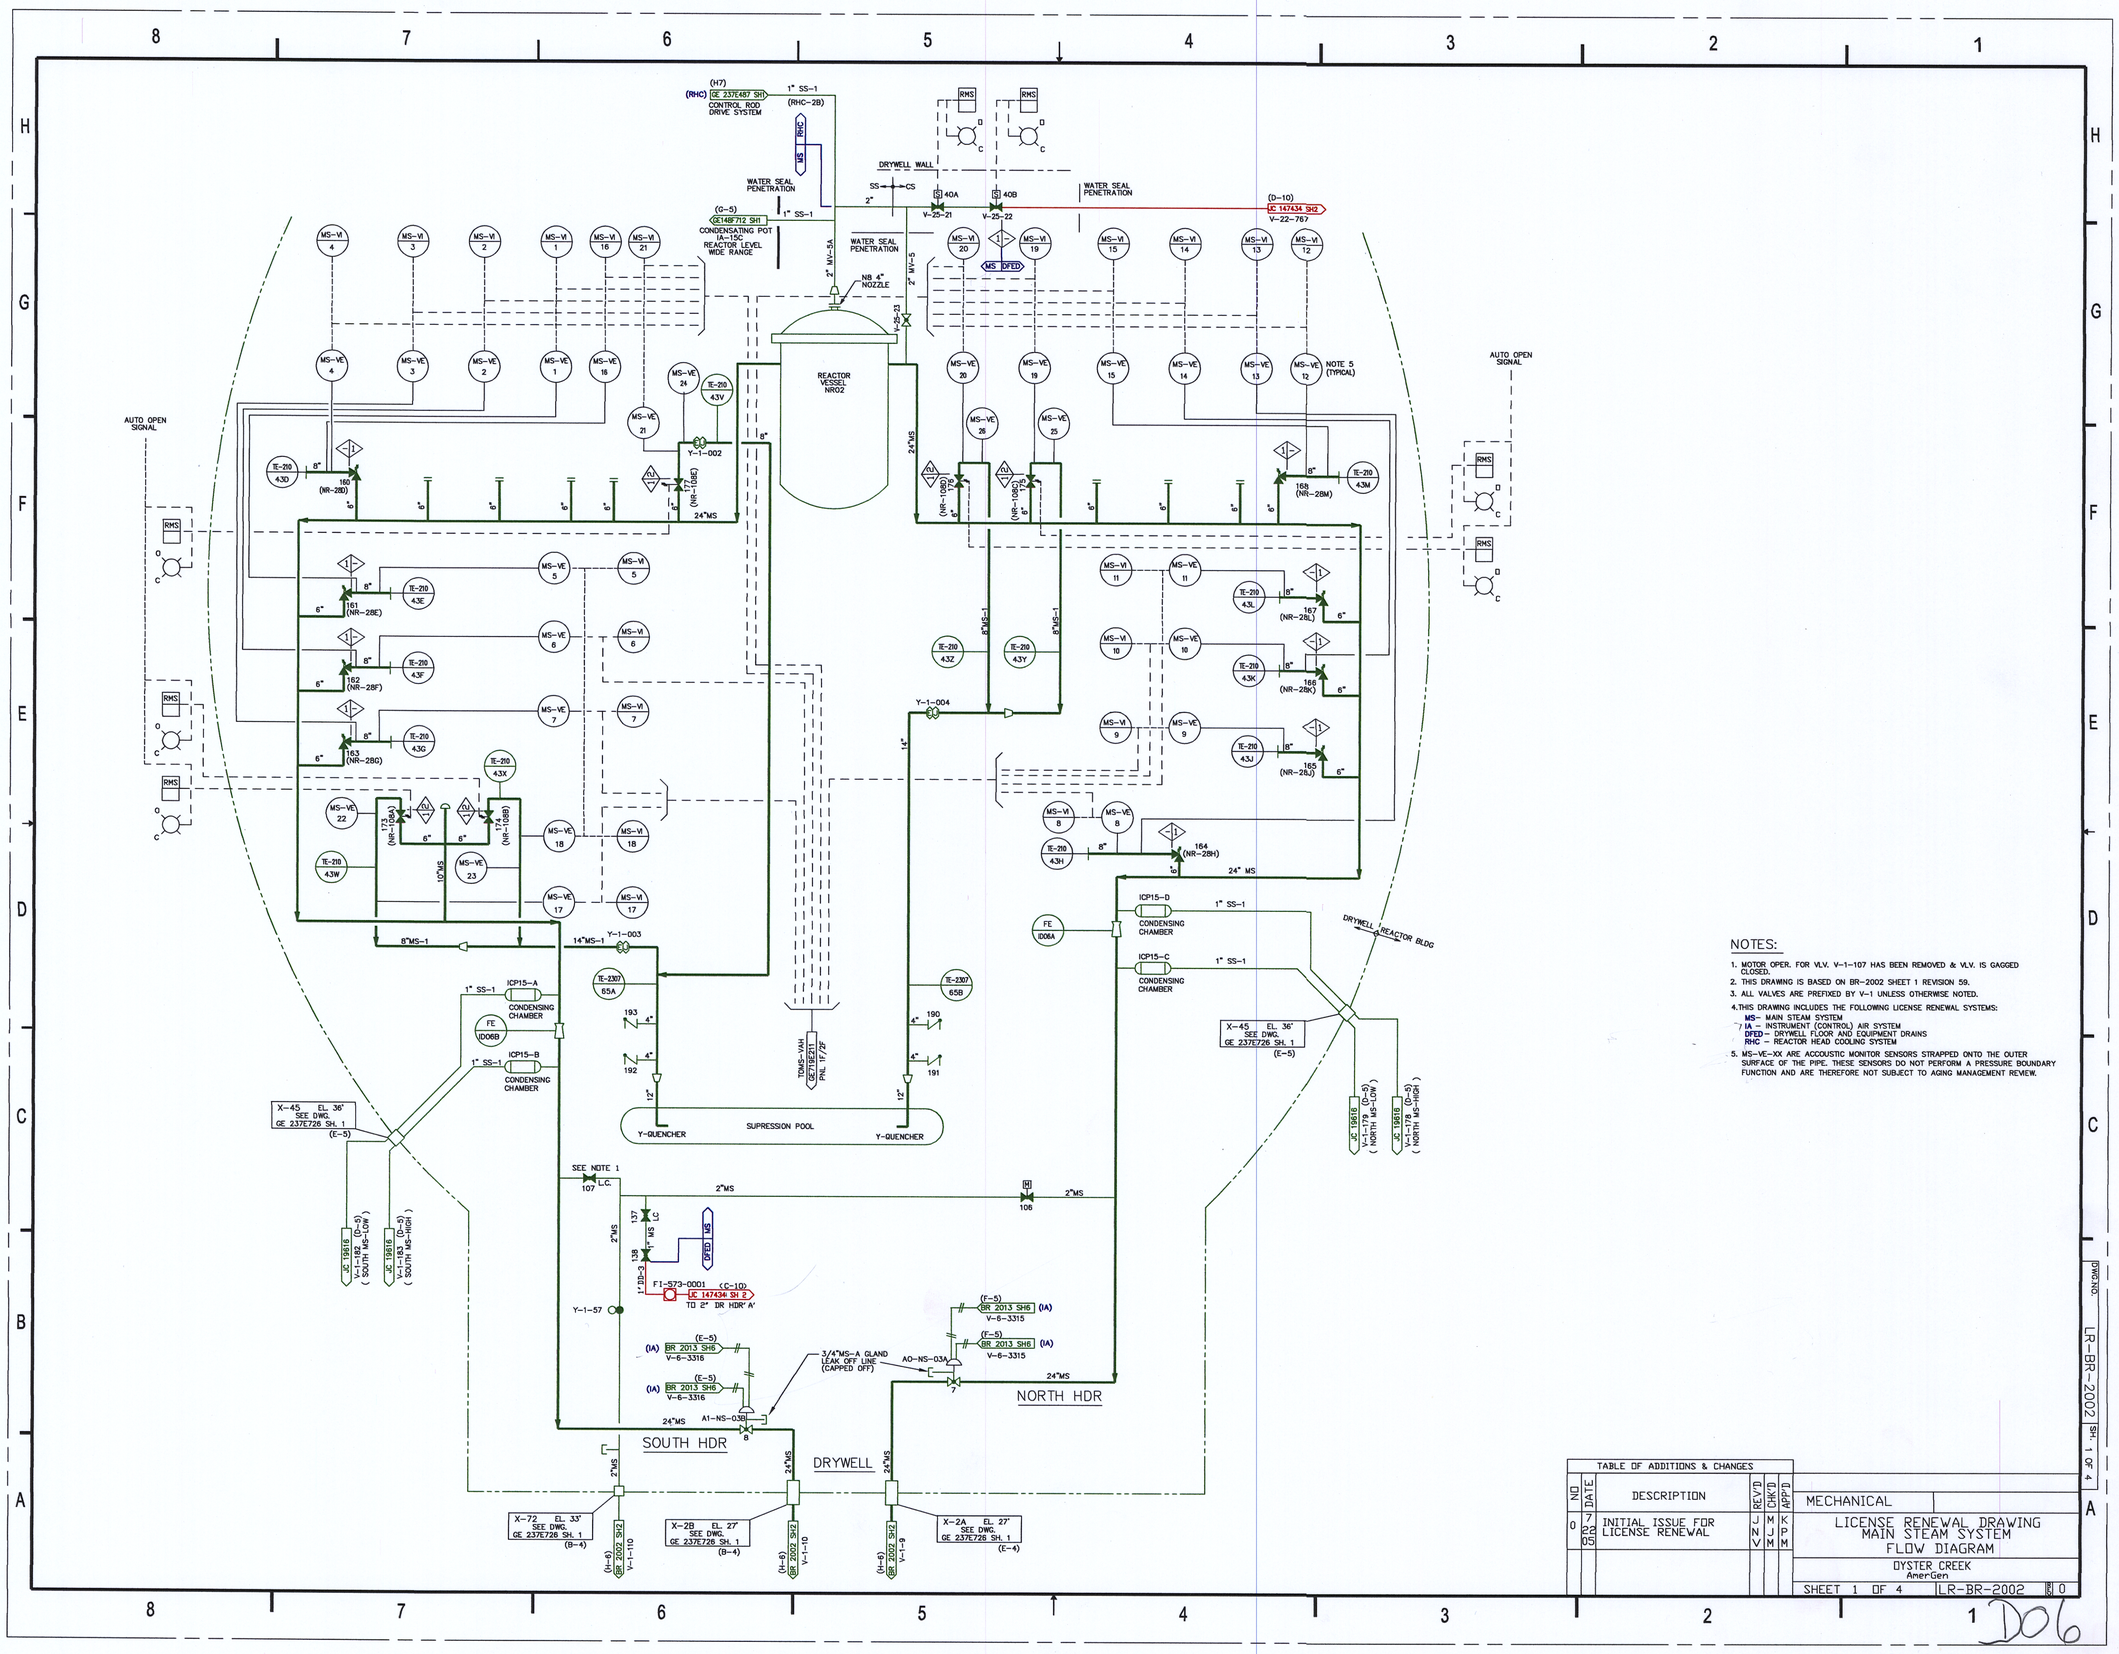

NOTES:

1. MOTOR OPER. FOR VLV. V-1-107 HAS BEEN REMOVED & VLV. IS GAGGED CLOSED.
2. THIS DRAWING IS BASED ON BR-2002 SHEET 1 REVISION 59.
3. ALL VALVES ARE PREFIXED BY V-1 UNLESS OTHERWISE NOTED.
4. THIS DRAWING INCLUDES THE FOLLOWING LICENSE RENEWAL SYSTEMS:
   - MS- MAIN STEAM SYSTEM
   - IA - INSTRUMENT (CONTROL) AIR SYSTEM
   - DFED - DRYWELL FLOOR AND EQUIPMENT DRAINS
   - RHC - REACTOR HEAD COOLING SYSTEM
5. MS-VE-XX ARE ACCOUSTIC MONITOR SENSORS STRAPPED ONTO THE OUTER SURFACE OF THE PIPE. THESE SENSORS DO NOT PERFORM A PRESSURE BOUNDARY FUNCTION AND ARE THEREFORE NOT SUBJECT TO AGING MANAGEMENT REVIEW.

TABLE OF ADDITIONS & CHANGES

NO	DATE	DESCRIPTION	REV'D	CHK'D	APP'D
0	7 22 05	INITIAL ISSUE FOR LICENSE RENEWAL	JNV	MJM	KPM

MECHANICAL

LICENSE RENEWAL DRAWING
MAIN STEAM SYSTEM
FLOW DIAGRAM

OYSTER CREEK
AmerGen

SHEET 1 OF 4 | LR-BR-2002 | REV 0

DWG.NO. LR-BR-2002 SH. 1 OF 4

D06