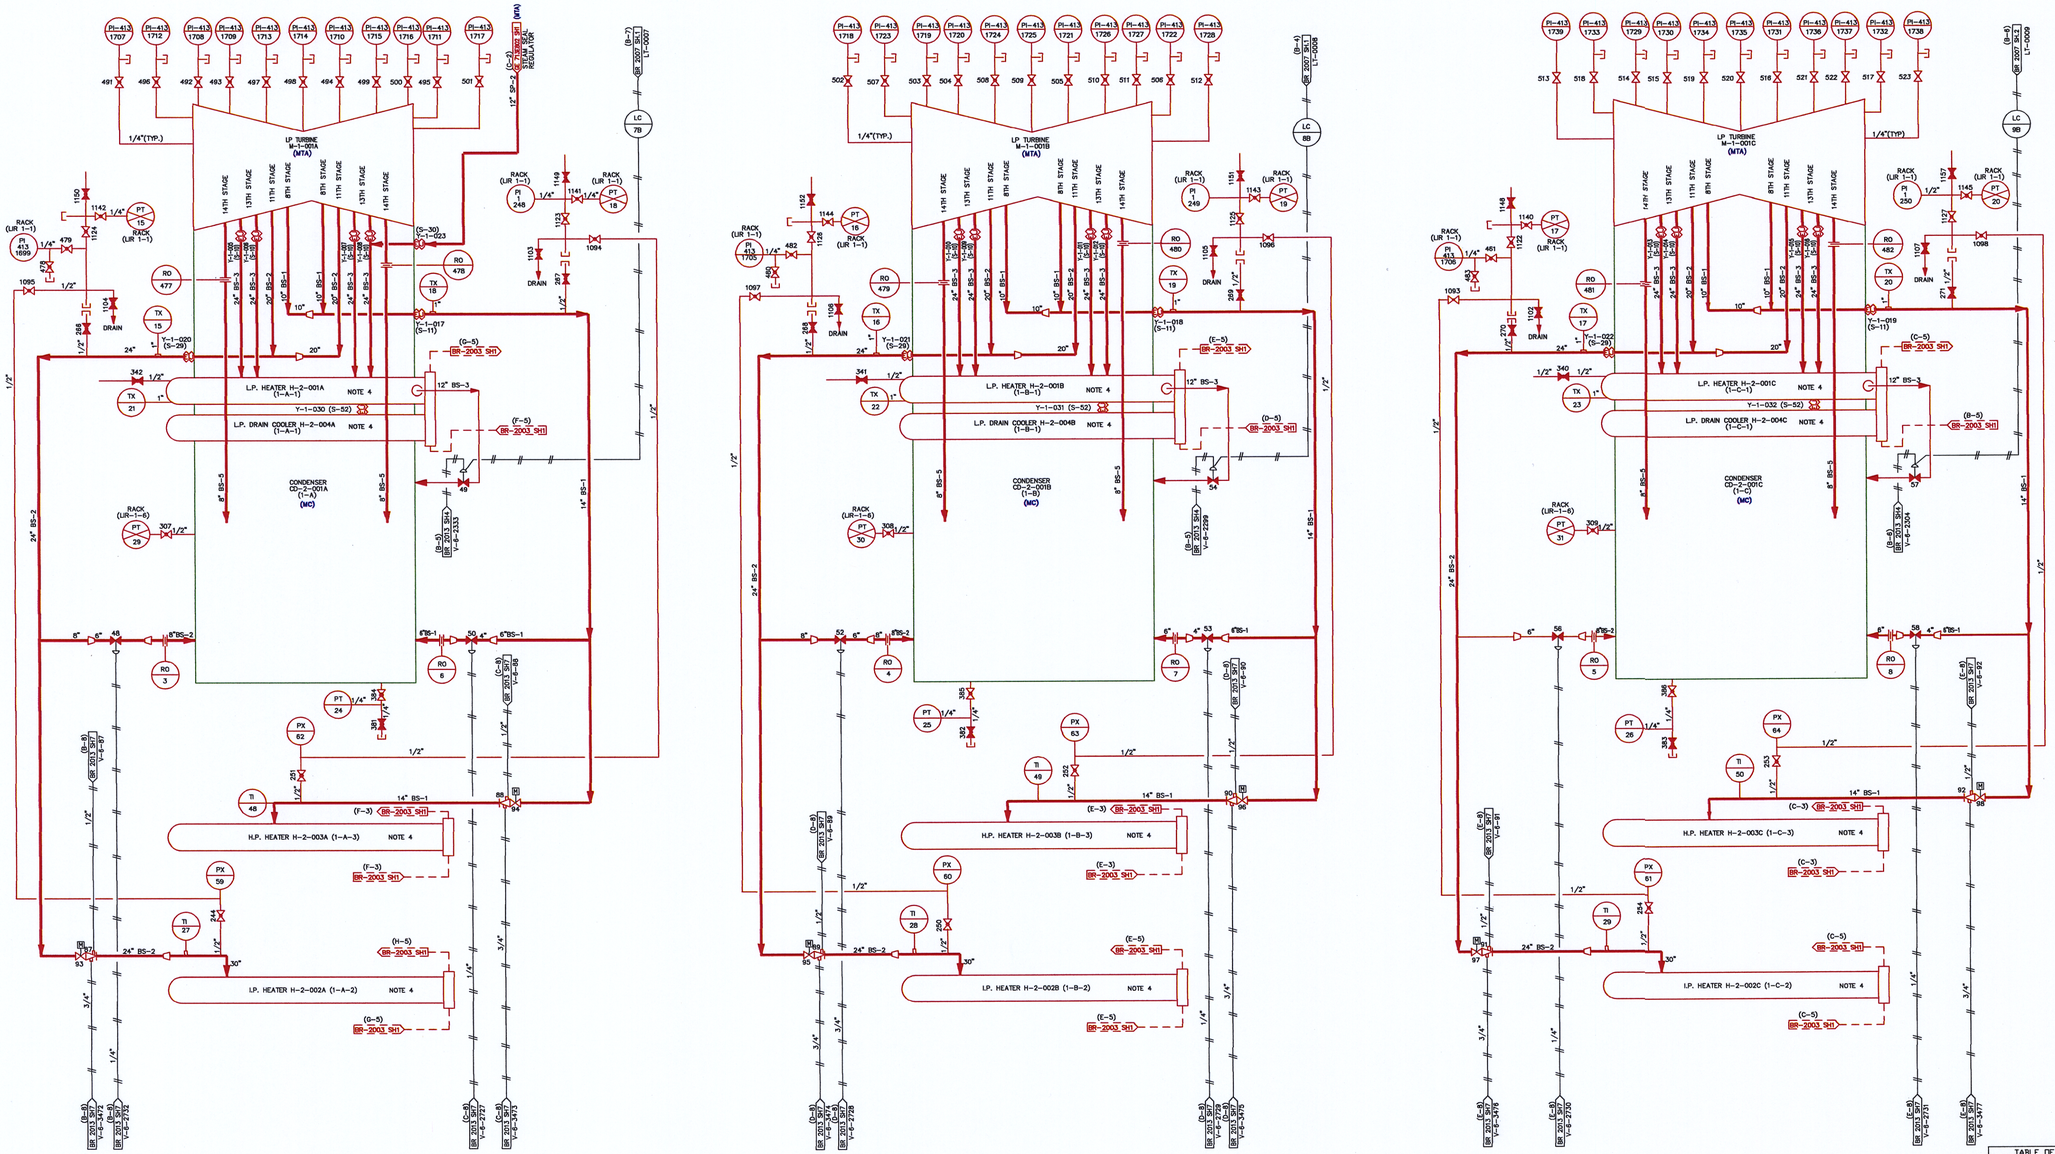

NOTES:

1. ALL VALVES ARE PREFIXED BY V-1 UNLESS OTHERWISE NOTED.
2. THIS DRAWING IS BASED ON BR-2002 SHEET 3 REVISION 53.
3. THIS DRAWING INCLUDES THE FOLLOWING LICENSE RENEWAL SYSTEMS:
   MTA- MAIN TURBINE AND AUXILIARY SYSTEMS
   MC- MAIN CONDENSER
4. HEAT EXCHANGER TUBE SIDE COMPONENTS ARE EVALUATED WITH THE FEEDWATER SYSTEM. SHELL SIDE COMPONENTS ARE EVALUATED WITH THE MAIN TURBINE AND AUXILARY SYSTEM.

NO	DATE	DESCRIPTION	REV'D	CHK'D	APP'D
0	7 OCT 98	INITIAL ISSUE FOR LICENSE RENEWAL	JNV	JJC	KTM

TABLE OF ADDITIONS & CHANGES

MECHANICAL

LICENSE RENEWAL DRAWING
EXTRACTION (BLEED) STEAM SYSTEM FLOW DIAGRAM

OYSTER CREEK
AmerGen

SHEET 3 OF 4 LR-BR-2002 0

LR-BR-2002 SH 3 REV 0

1208