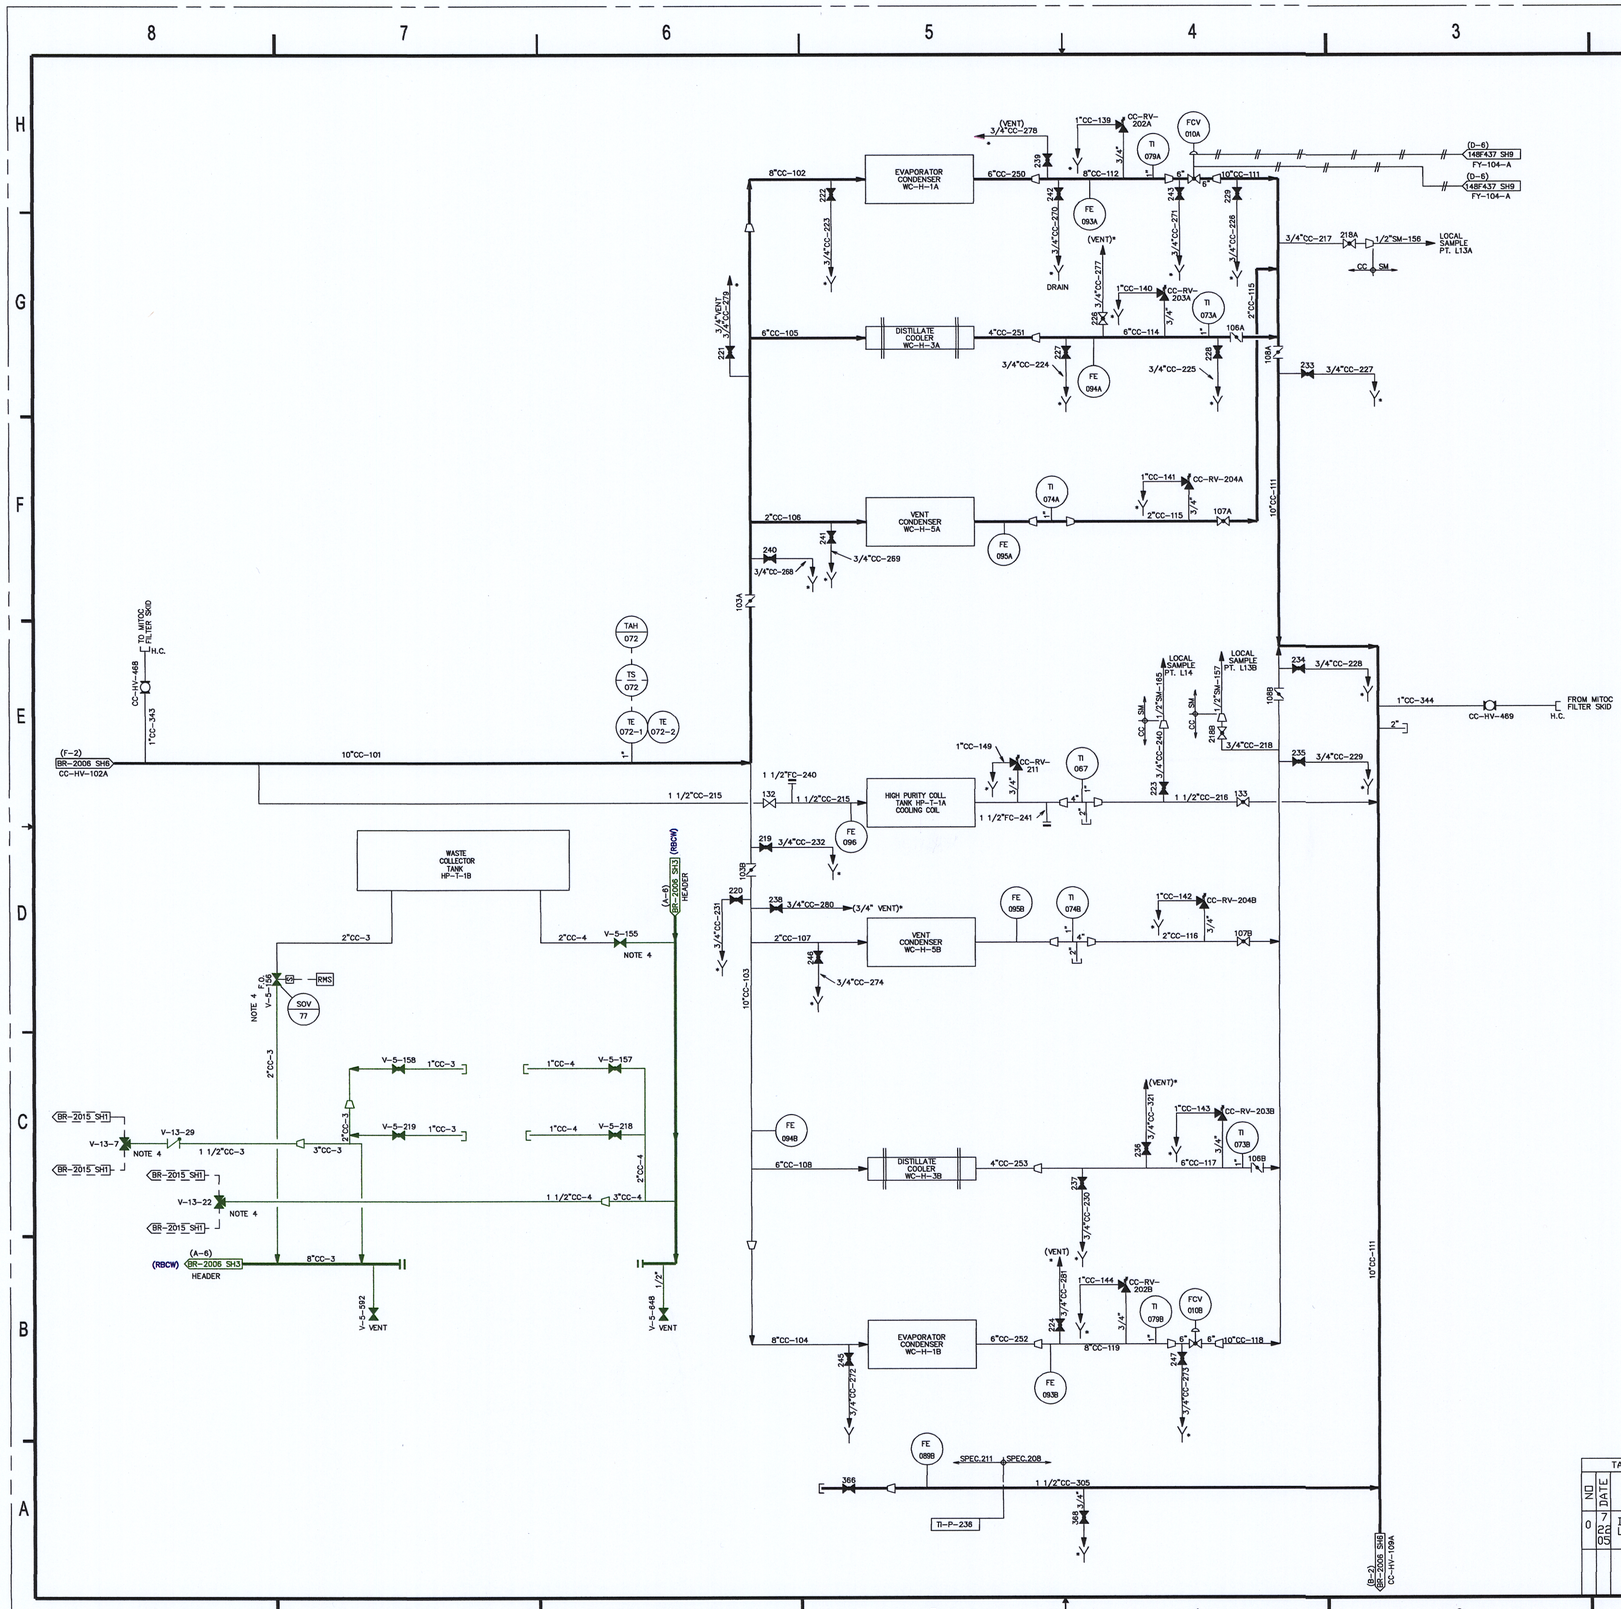

NOTES:

1. ALL VALVES ARE PREFIXED CC-HV UNLESS OTHERWISE NOTED.
2. THIS DRAWING IS BASED ON DRAWING BR 2006 SHEET 7 REVISION 50.
3. THIS DRAWING INCLUDES THE FOLLOWING LICENSE RENEWAL SYSTEMS: RBCW- REACTOR BUILDING CLOSED COOLING WATER.
4. THIS PORTION OF THE REACTOR BUILDING CLOSED COOLING WATER SYSTEM IS NOT SAFETY RELATED. THEREFORE, THE ATTACHED NON-SAFETY RELATED PIPING DOES NOT NEED TO BE INCLUDED IN SCOPE FOR STRUCTURAL SUPPORT.

TABLE OF ADDITIONS & CHANGES

NO	DATE	DESCRIPTION	REV'D	CHK'D	APP'D
0	7 22 05	INITIAL ISSUE FOR LICENSE RENEWAL	JNV	MAM	KPM

MECHANICAL

LICENSE RENEWAL DRAWING
RADWASTE CLOSED COOLING WATER FLOW DIAGRAM

OYSTER CREEK
AmerGen

SHEET 7 OF 8 | LR-BR-2006 | REV 0

DWG NO. LR-BR-2006 SH. 7 OF 8

121