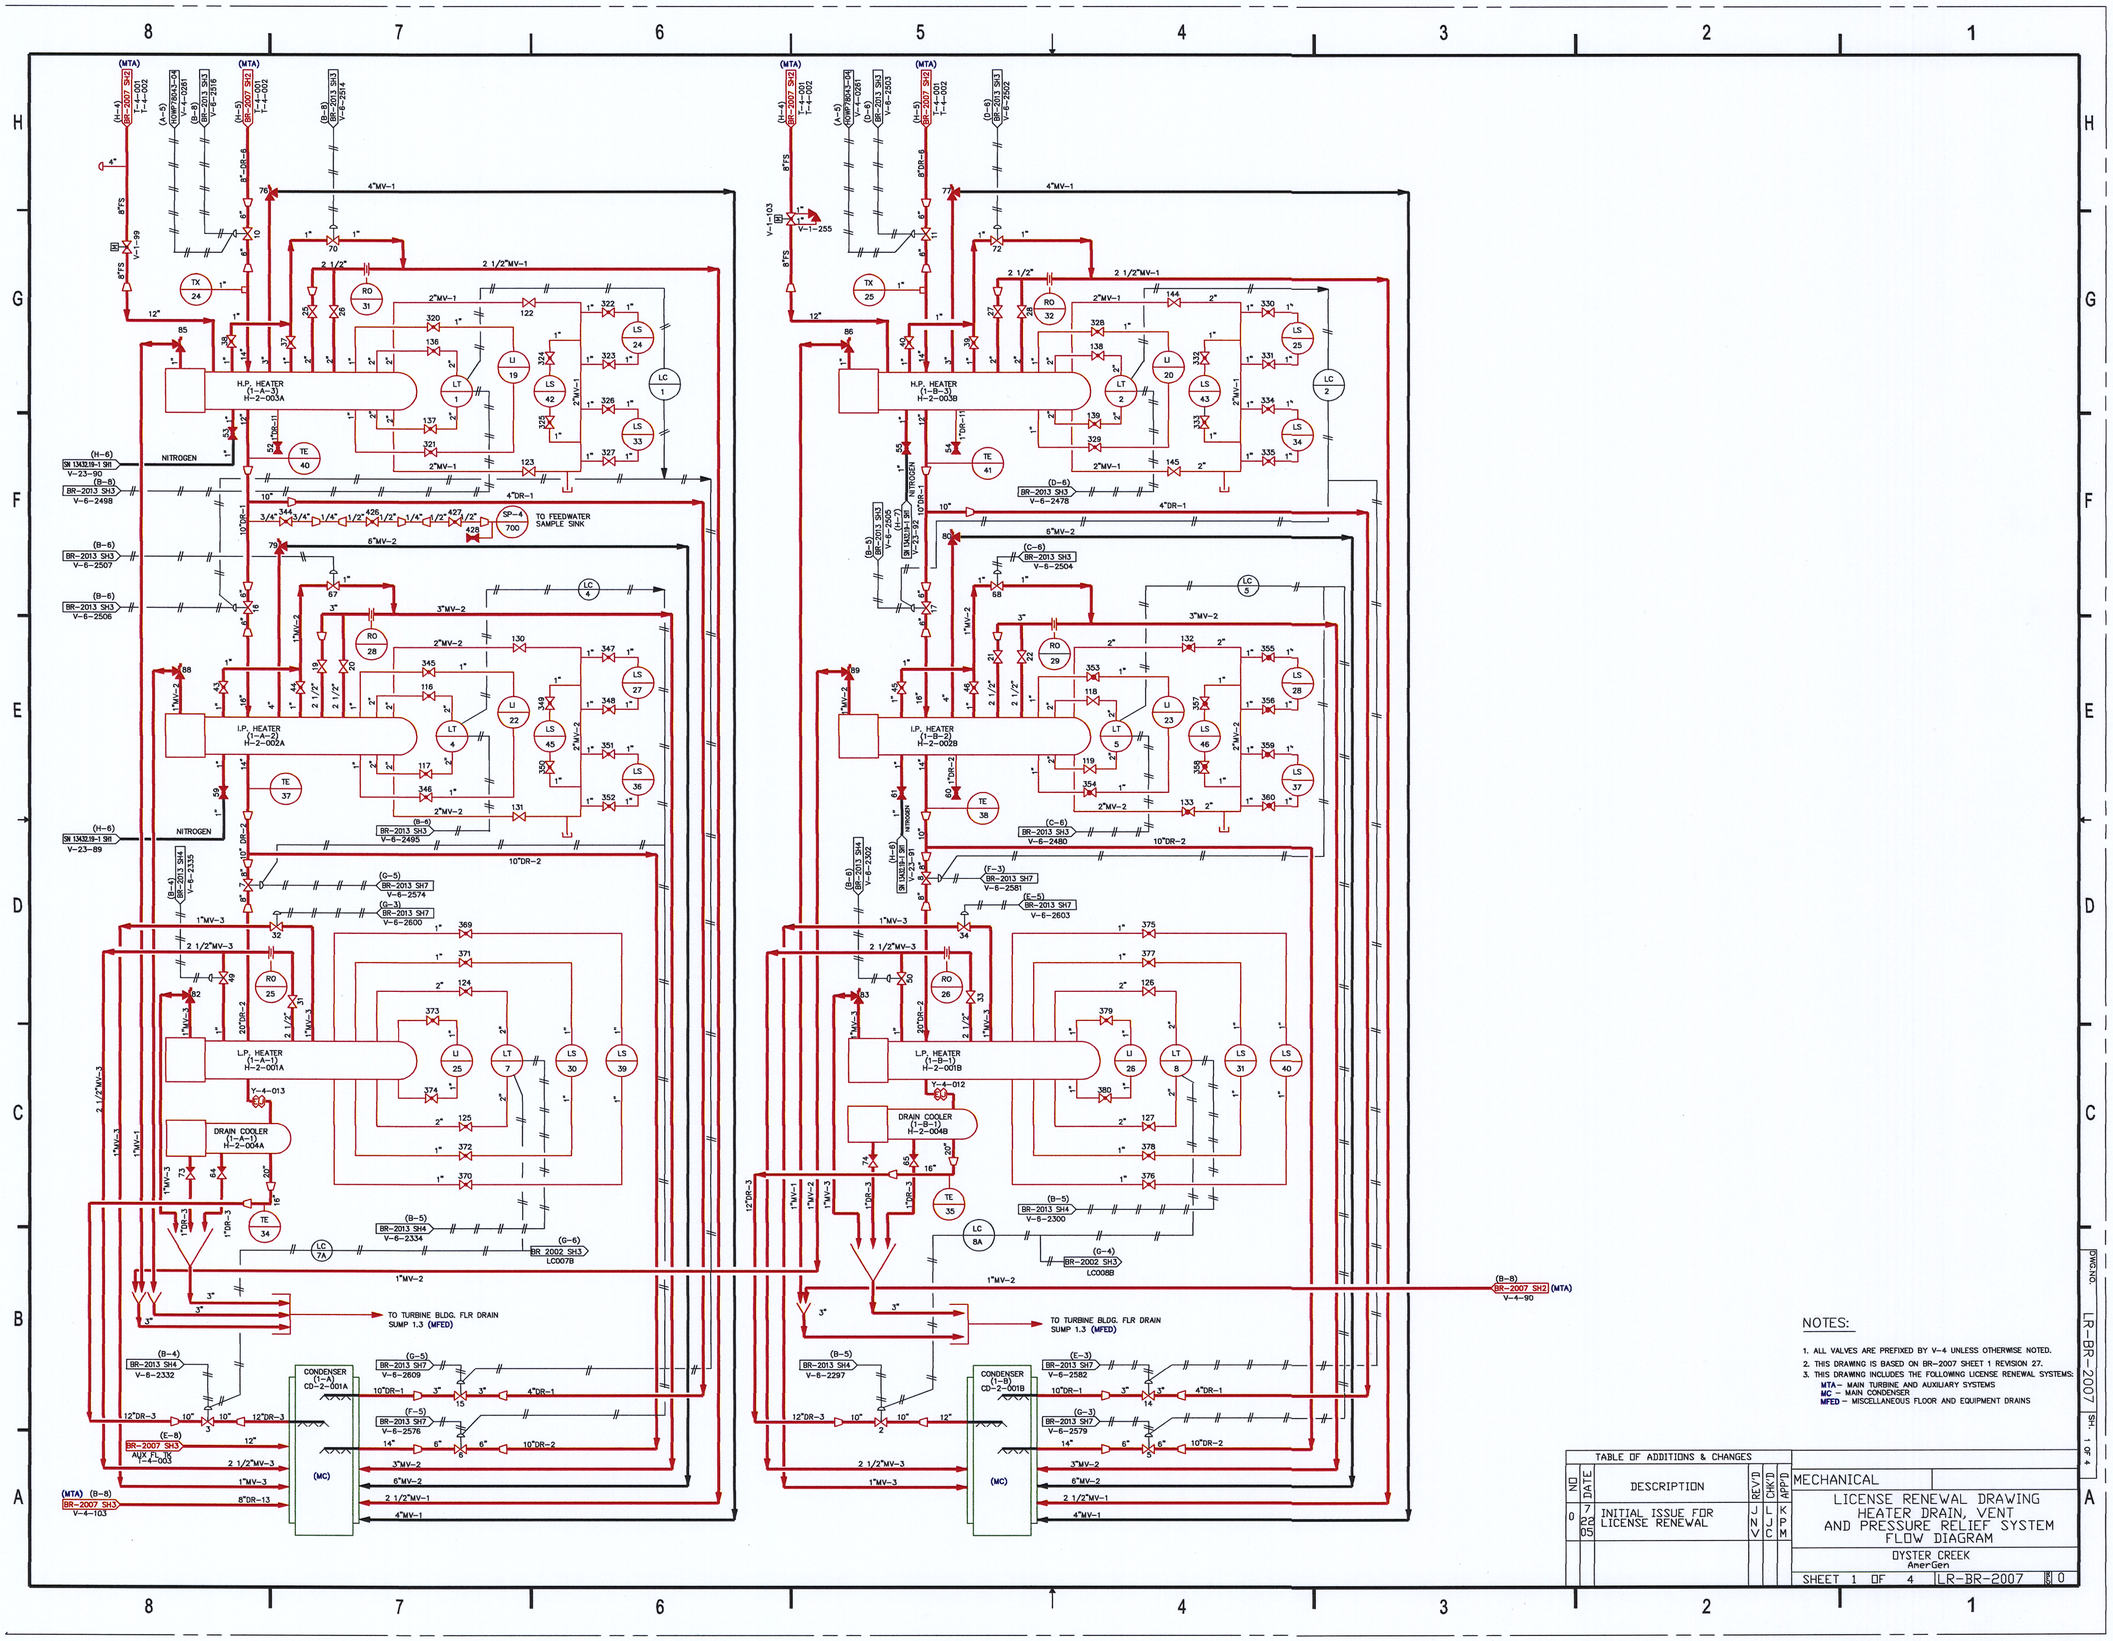

NOTES:

1. ALL VALVES ARE PREFIXED BY V-4 UNLESS OTHERWISE NOTED.
2. THIS DRAWING IS BASED ON BR-2007 SHEET 1 REVISION 27.
3. THIS DRAWING INCLUDES THE FOLLOWING LICENSE RENEWAL SYSTEMS:
   MTA – MAIN TURBINE AND AUXILIARY SYSTEMS
   MC – MAIN CONDENSER
   MFED – MISCELLANEOUS FLOOR AND EQUIPMENT DRAINS

TABLE OF ADDITIONS & CHANGES

NO	DATE	DESCRIPTION	REV'D	CHK'D	APP'D
0	7 22 05	INITIAL ISSUE FOR LICENSE RENEWAL	JNV	LJC	KPM

MECHANICAL

LICENSE RENEWAL DRAWING
HEATER DRAIN, VENT
AND PRESSURE RELIEF SYSTEM
FLOW DIAGRAM

OYSTER CREEK
AmerGen

SHEET 1 OF 4 | LR-BR-2007 | REV 0

DWG.NO. LR-BR-2007 SH. 1 OF 4

D-22