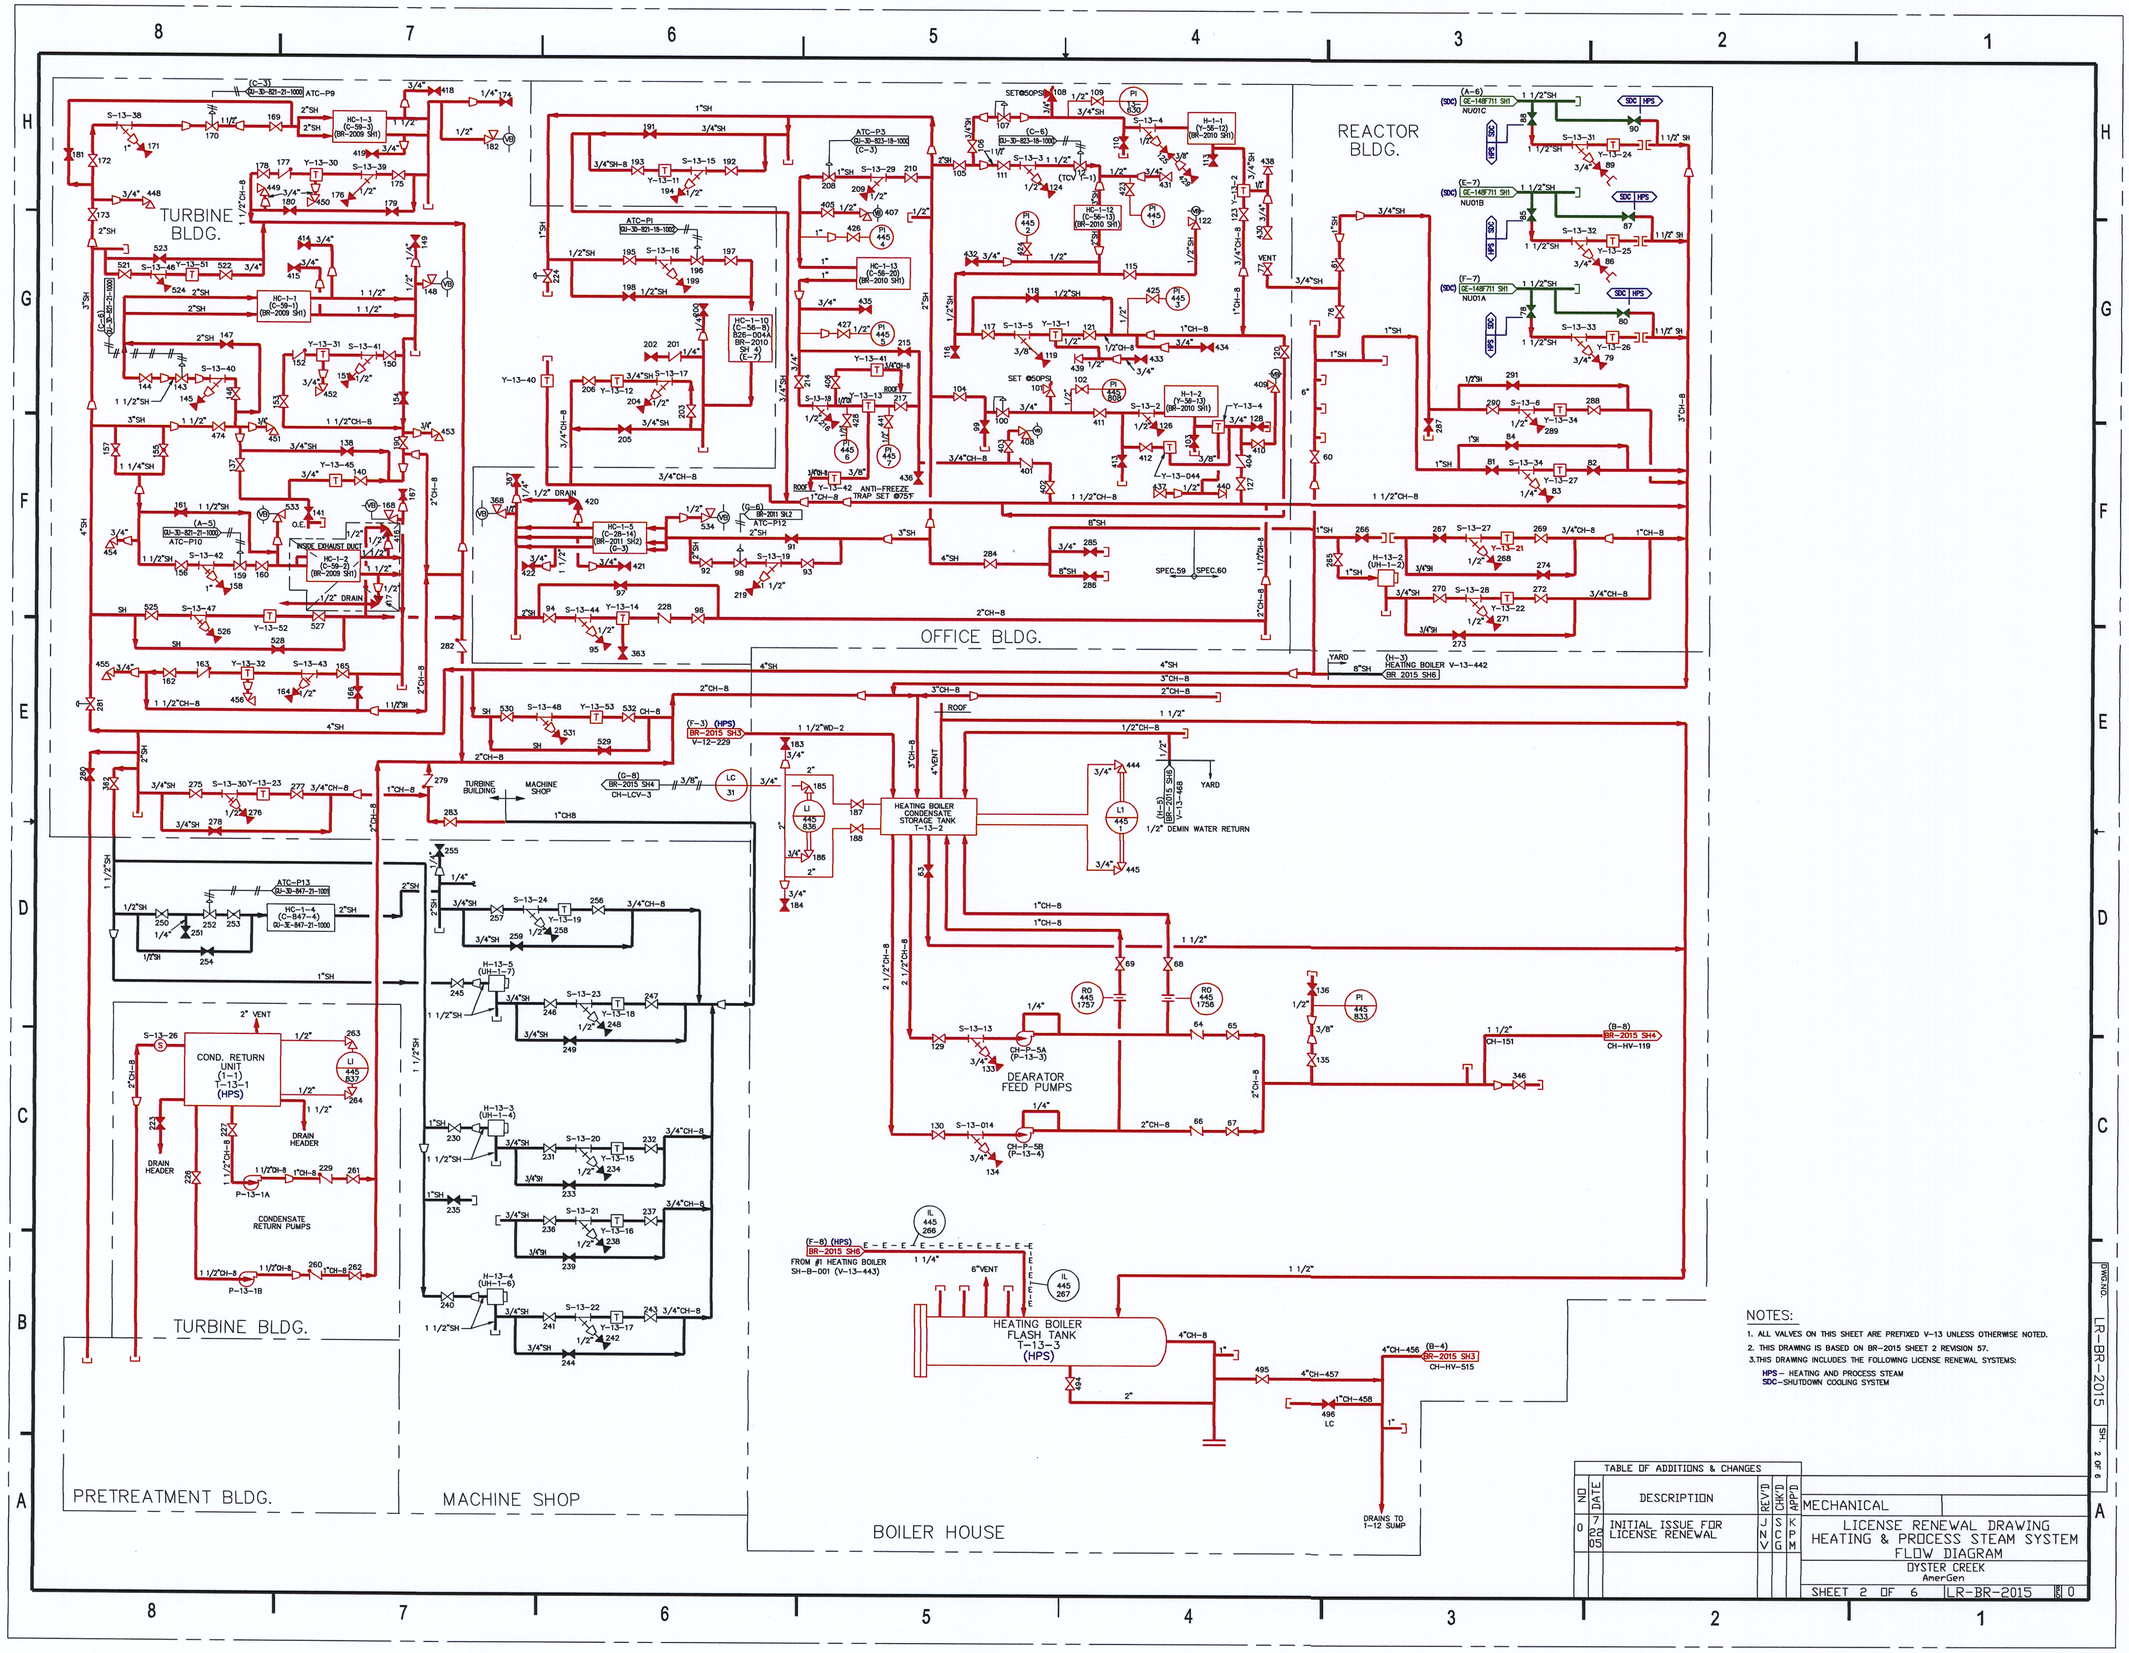

NOTES:

1. ALL VALVES ON THIS SHEET ARE PREFIXED V-13 UNLESS OTHERWISE NOTED.
2. THIS DRAWING IS BASED ON BR-2015 SHEET 2 REVISION 57.
3. THIS DRAWING INCLUDES THE FOLLOWING LICENSE RENEWAL SYSTEMS:
   HPS – HEATING AND PROCESS STEAM
   SDC – SHUTDOWN COOLING SYSTEM

TABLE OF ADDITIONS & CHANGES

NO	DATE	DESCRIPTION	RCV'D	CHK'D	APP'D
0	03 NOV 97	INITIAL ISSUE FOR LICENSE RENEWAL	LNV	SGC	KDM

MECHANICAL

LICENSE RENEWAL DRAWING
HEATING & PROCESS STEAM SYSTEM
FLOW DIAGRAM

OYSTER CREEK
AmerGen

SHEET 2 OF 6 | LR-BR-2015 | REV 0

DWG NO. LR-BR-2015 | SH. 2 OF 6

D-38