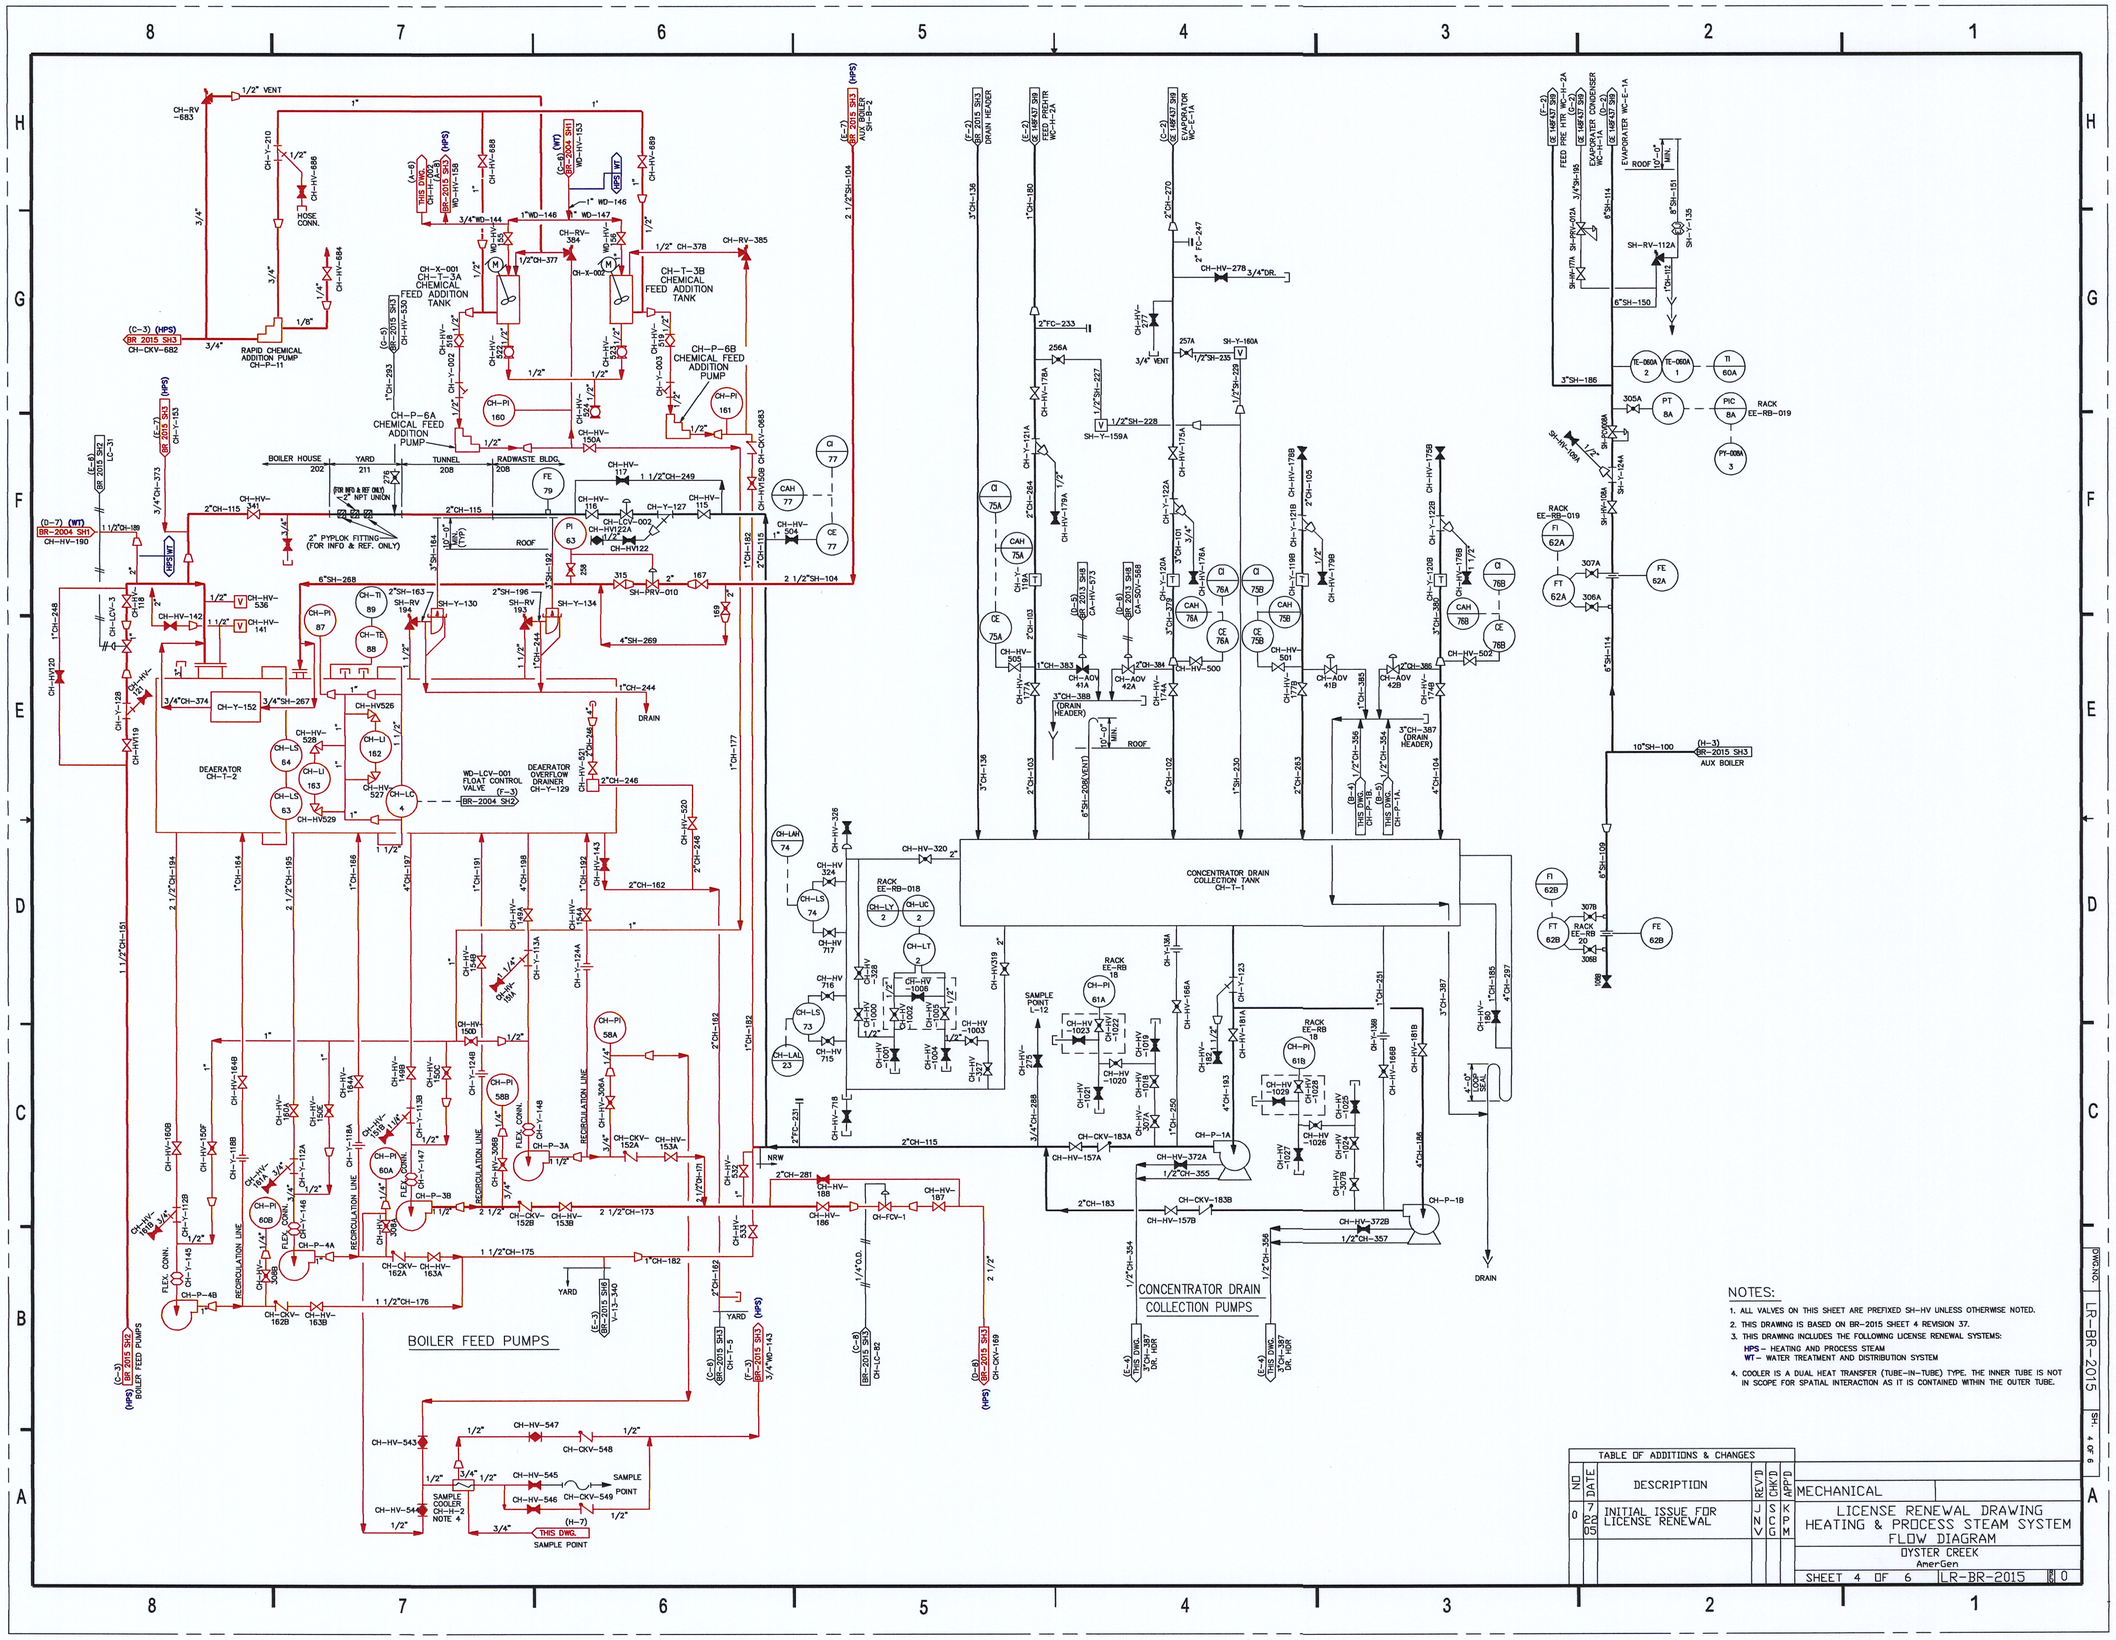

NOTES:

1. ALL VALVES ON THIS SHEET ARE PREFIXED SH-HV UNLESS OTHERWISE NOTED.
2. THIS DRAWING IS BASED ON BR-2015 SHEET 4 REVISION 37.
3. THIS DRAWING INCLUDES THE FOLLOWING LICENSE RENEWAL SYSTEMS:
   HPS – HEATING AND PROCESS STEAM
   WT – WATER TREATMENT AND DISTRIBUTION SYSTEM
4. COOLER IS A DUAL HEAT TRANSFER (TUBE-IN-TUBE) TYPE. THE INNER TUBE IS NOT IN SCOPE FOR SPATIAL INTERACTION AS IT IS CONTAINED WITHIN THE OUTER TUBE.

TABLE OF ADDITIONS & CHANGES

NO	DATE	DESCRIPTION	REV'D	CHK'D	APP'D
0	7 22 05	INITIAL ISSUE FOR LICENSE RENEWAL	JNV	SCG	KPM

MECHANICAL

LICENSE RENEWAL DRAWING
HEATING & PROCESS STEAM SYSTEM
FLOW DIAGRAM

OYSTER CREEK
AmerGen

SHEET 4 OF 6 | LR-BR-2015 | REV 0

DWG.NO. LR-BR-2015 SH. 4 OF 6

D-40