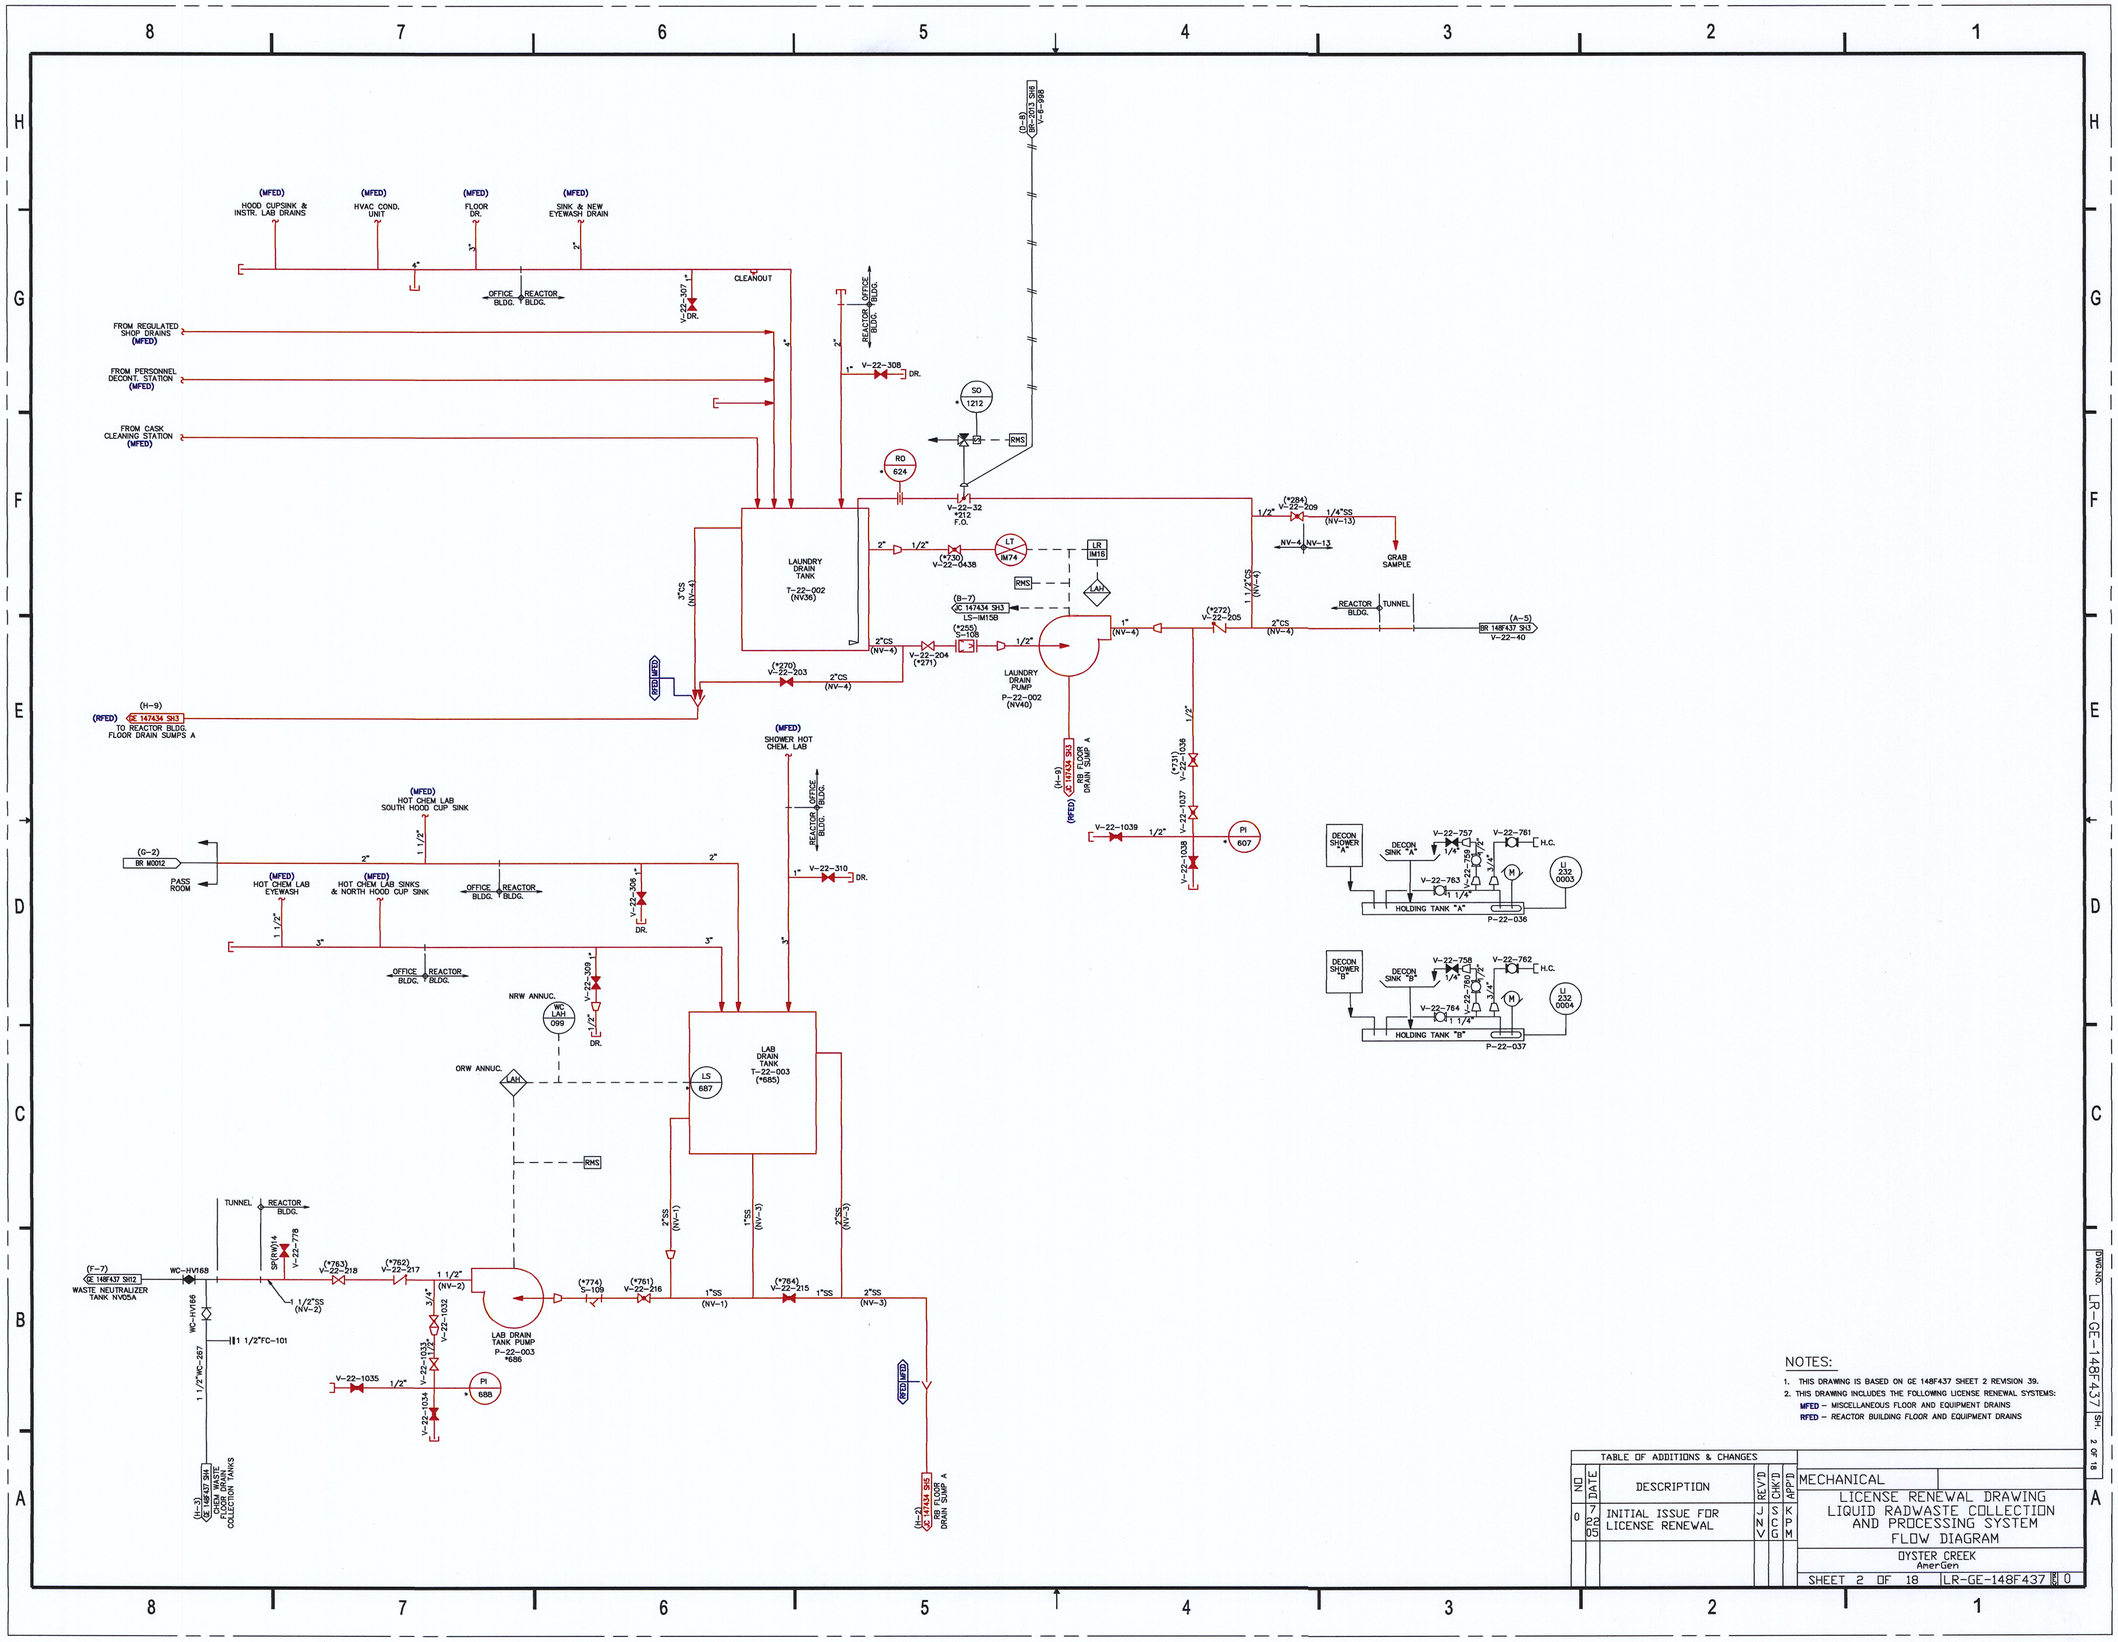


NOTES:

1. THIS DRAWING IS BASED ON GE 148F437 SHEET 2 REVISION 39.
2. THIS DRAWING INCLUDES THE FOLLOWING LICENSE RENEWAL SYSTEMS:
   MFED – MISCELLANEOUS FLOOR AND EQUIPMENT DRAINS
   RFED – REACTOR BUILDING FLOOR AND EQUIPMENT DRAINS

TABLE OF ADDITIONS & CHANGES

| NO | DATE | DESCRIPTION | REV'D | CHK'D | APP'D |
|---|---|---|---|---|---|
| 0 | 7 22 05 | INITIAL ISSUE FOR LICENSE RENEWAL | JNV | SCG | KPM |

MECHANICAL

LICENSE RENEWAL DRAWING
LIQUID RADWASTE COLLECTION AND PROCESSING SYSTEM
FLOW DIAGRAM

OYSTER CREEK
AmerGen

SHEET 2 OF 18 | LR-GE-148F437 | REV 0

DWG.NO. LR-GE-148F437 SH. 2 OF 18

D-47