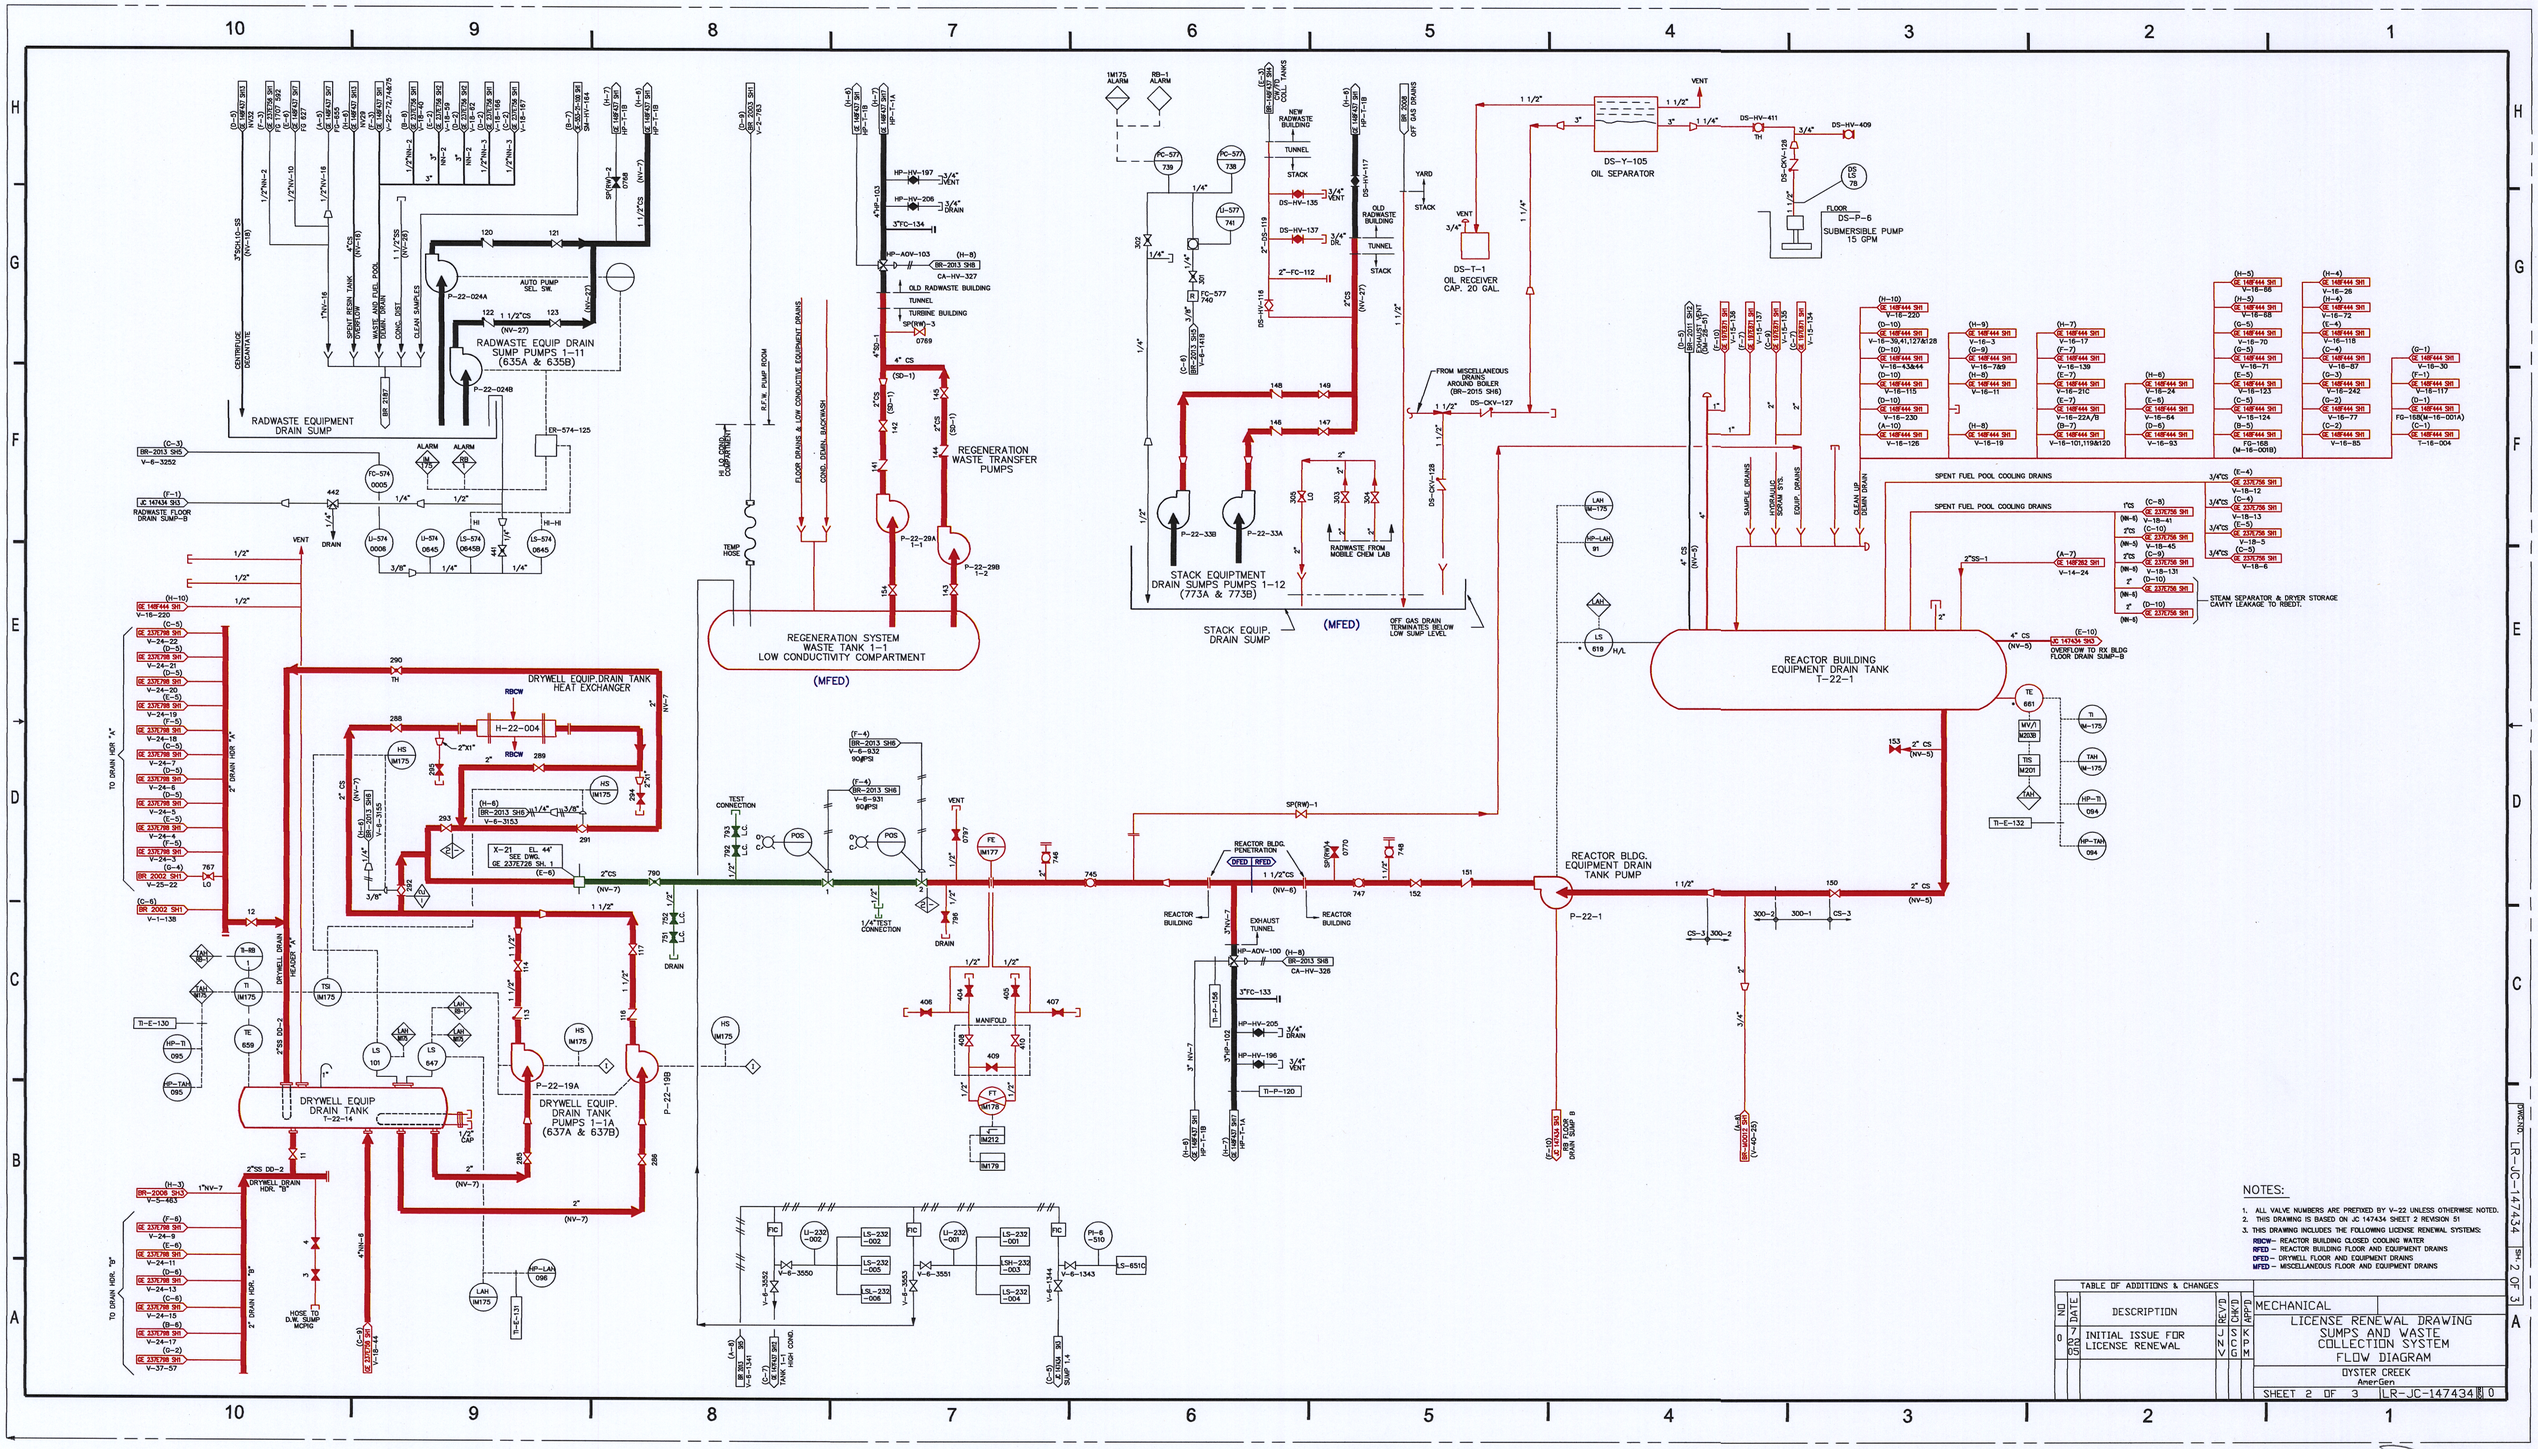

NOTES:

1. ALL VALVE NUMBERS ARE PREFIXED BY V-22 UNLESS OTHERWISE NOTED.
2. THIS DRAWING IS BASED ON JC 147434 SHEET 2 REVISION 51
3. THIS DRAWING INCLUDES THE FOLLOWING LICENSE RENEWAL SYSTEMS:
   RBCW – REACTOR BUILDING CLOSED COOLING WATER
   RFED – REACTOR BUILDING FLOOR AND EQUIPMENT DRAINS
   DFED – DRYWELL FLOOR AND EQUIPMENT DRAINS
   MFED – MISCELLANEOUS FLOOR AND EQUIPMENT DRAINS

TABLE OF ADDITIONS & CHANGES

NO	DATE	DESCRIPTION	REV'D	CHK'D	APP'D
0	7/22/05	INITIAL ISSUE FOR LICENSE RENEWAL	JNV	SCG	KPM

MECHANICAL

LICENSE RENEWAL DRAWING
SUMPS AND WASTE COLLECTION SYSTEM
FLOW DIAGRAM

OYSTER CREEK
AmerGen

SHEET 2 OF 3 LR-JC-147434 0

DWG.NO. LR-JC-147434 SH. 2 OF 3

D74