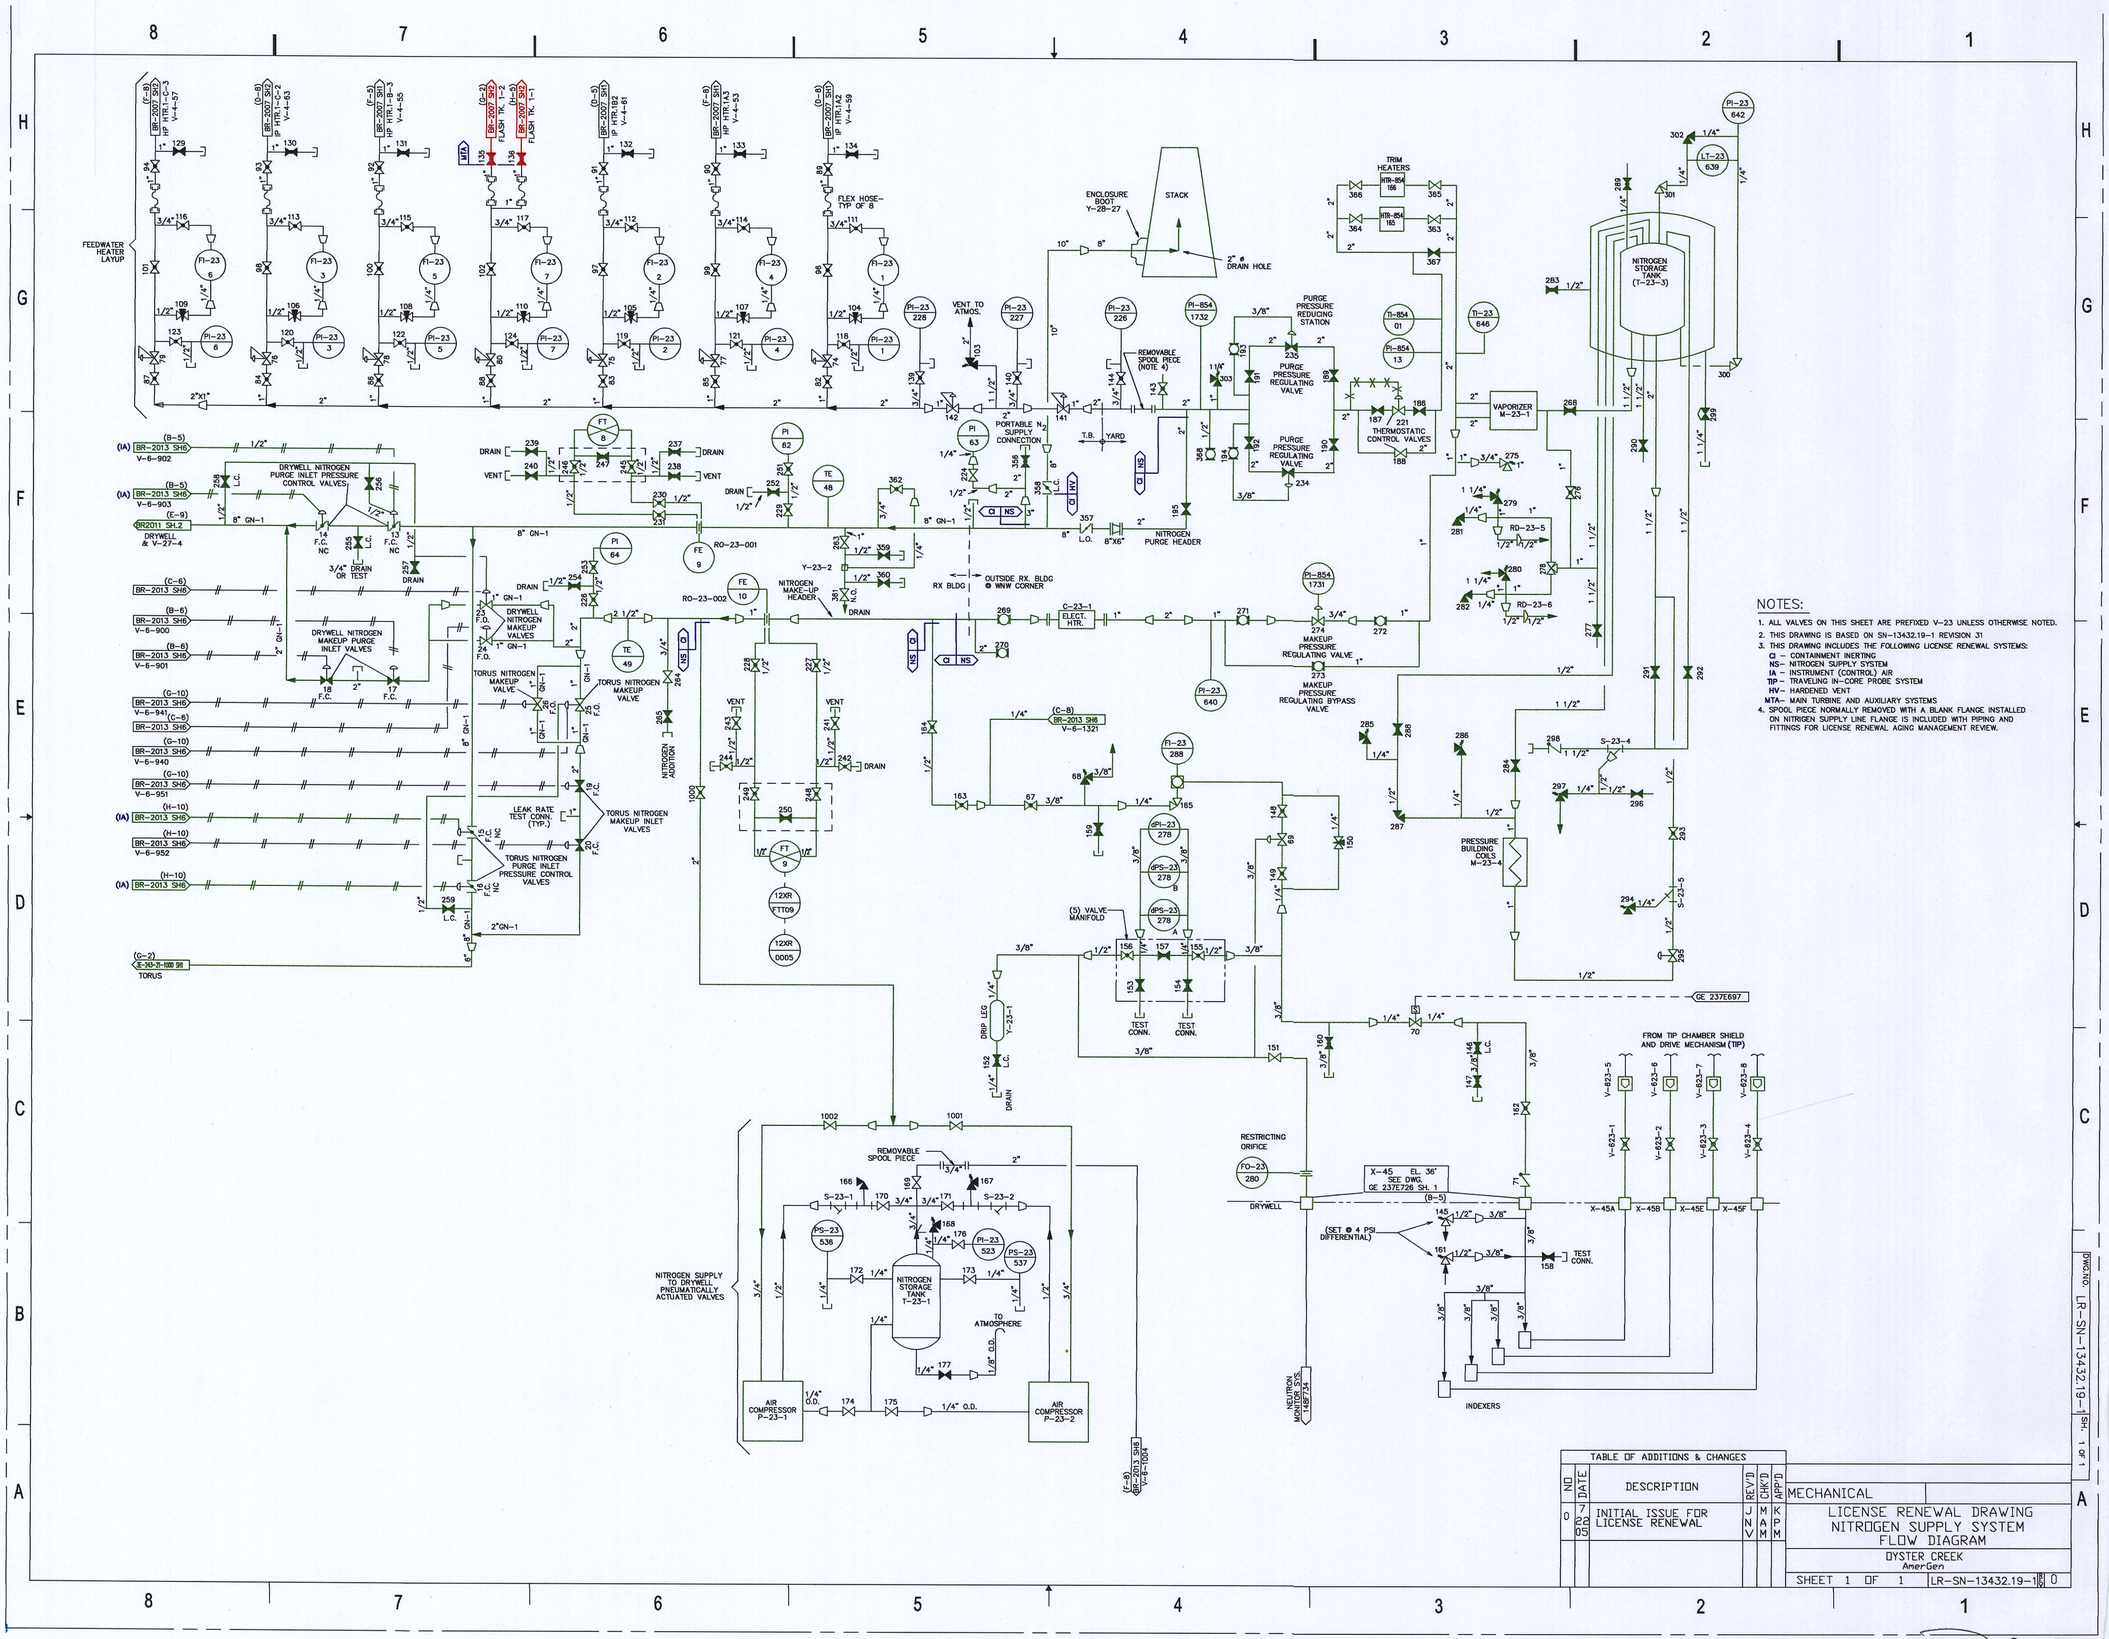

NOTES:

1. ALL VALVES ON THIS SHEET ARE PREFIXED V-23 UNLESS OTHERWISE NOTED.
2. THIS DRAWING IS BASED ON SN-13432.19-1 REVISION 31
3. THIS DRAWING INCLUDES THE FOLLOWING LICENSE RENEWAL SYSTEMS:
   - CI – CONTAINMENT INERTING
   - NS – NITROGEN SUPPLY SYSTEM
   - IA – INSTRUMENT (CONTROL) AIR
   - TIP – TRAVELING IN-CORE PROBE SYSTEM
   - HV – HARDENED VENT
   - MTA – MAIN TURBINE AND AUXILIARY SYSTEMS
4. SPOOL PIECE NORMALLY REMOVED WITH A BLANK FLANGE INSTALLED ON NITROGEN SUPPLY LINE FLANGE IS INCLUDED WITH PIPING AND FITTINGS FOR LICENSE RENEWAL AGING MANAGEMENT REVIEW.

TABLE OF ADDITIONS & CHANGES

NO	DATE	DESCRIPTION	REV'D	CHK'D	APP'D
0	7 22 05	INITIAL ISSUE FOR LICENSE RENEWAL	JNV	MAM	KPM

MECHANICAL

LICENSE RENEWAL DRAWING
NITROGEN SUPPLY SYSTEM
FLOW DIAGRAM

OYSTER CREEK
AmerGen

SHEET 1 OF 1 | LR-SN-13432.19-1 | REV 0

DWG.NO. LR-SN-13432.19-1 | SH. 1 OF 1

D83