DWG. NO. CN-1577-1.6 REV. 7

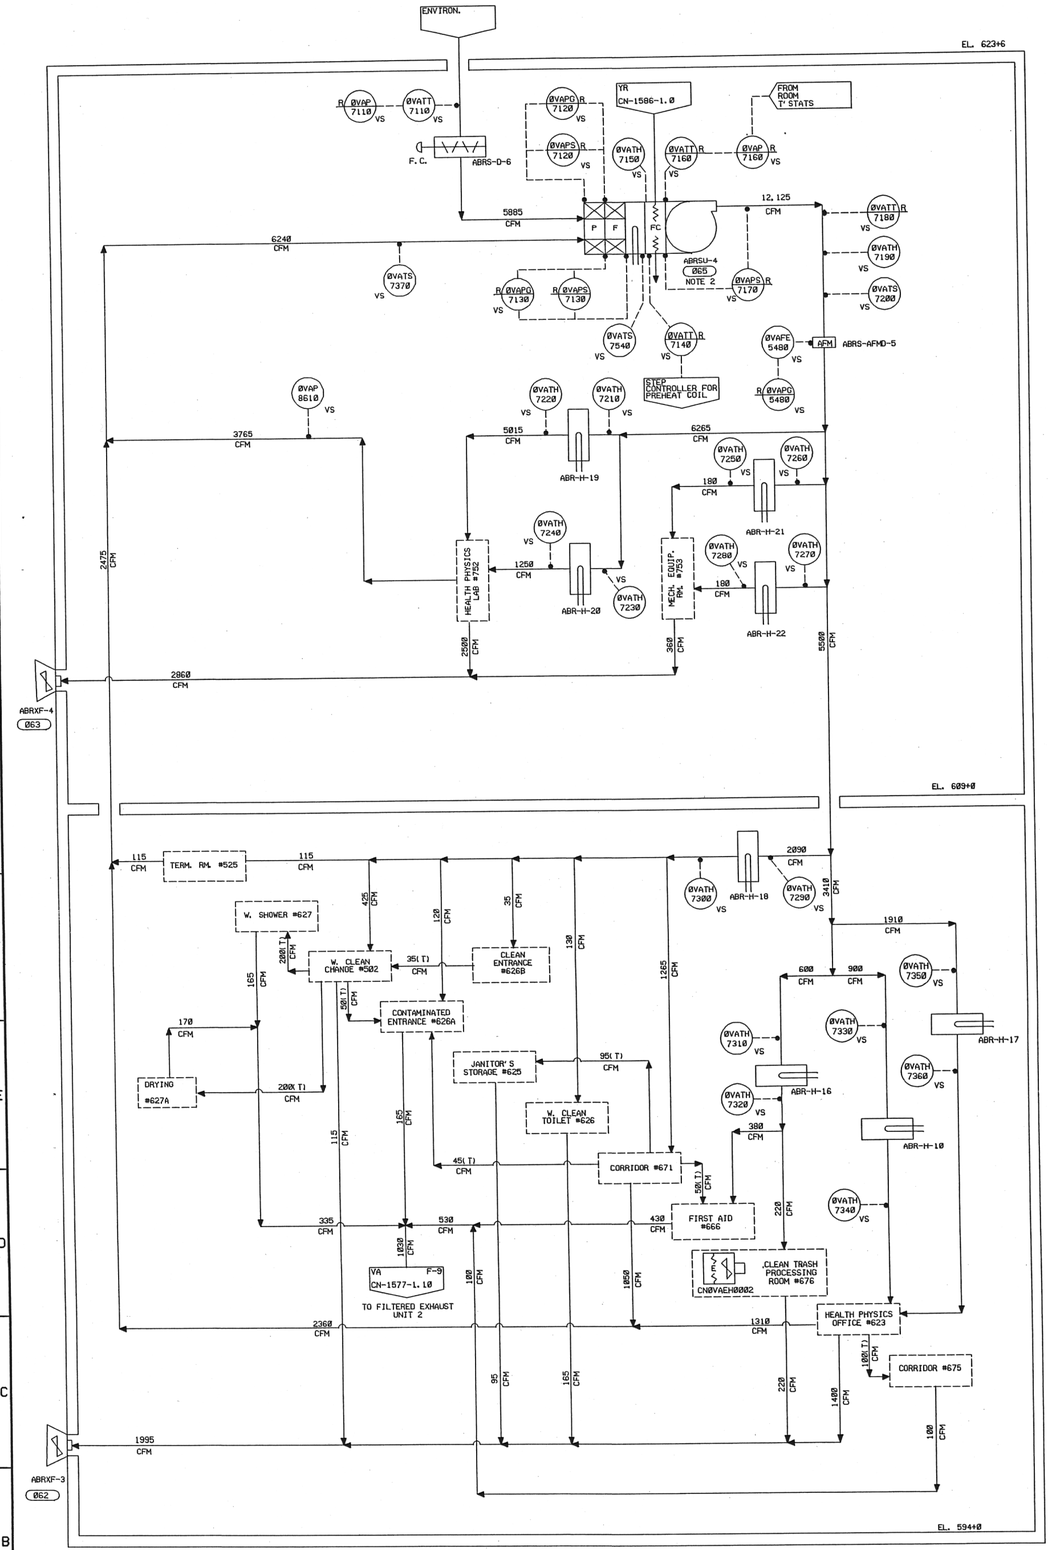

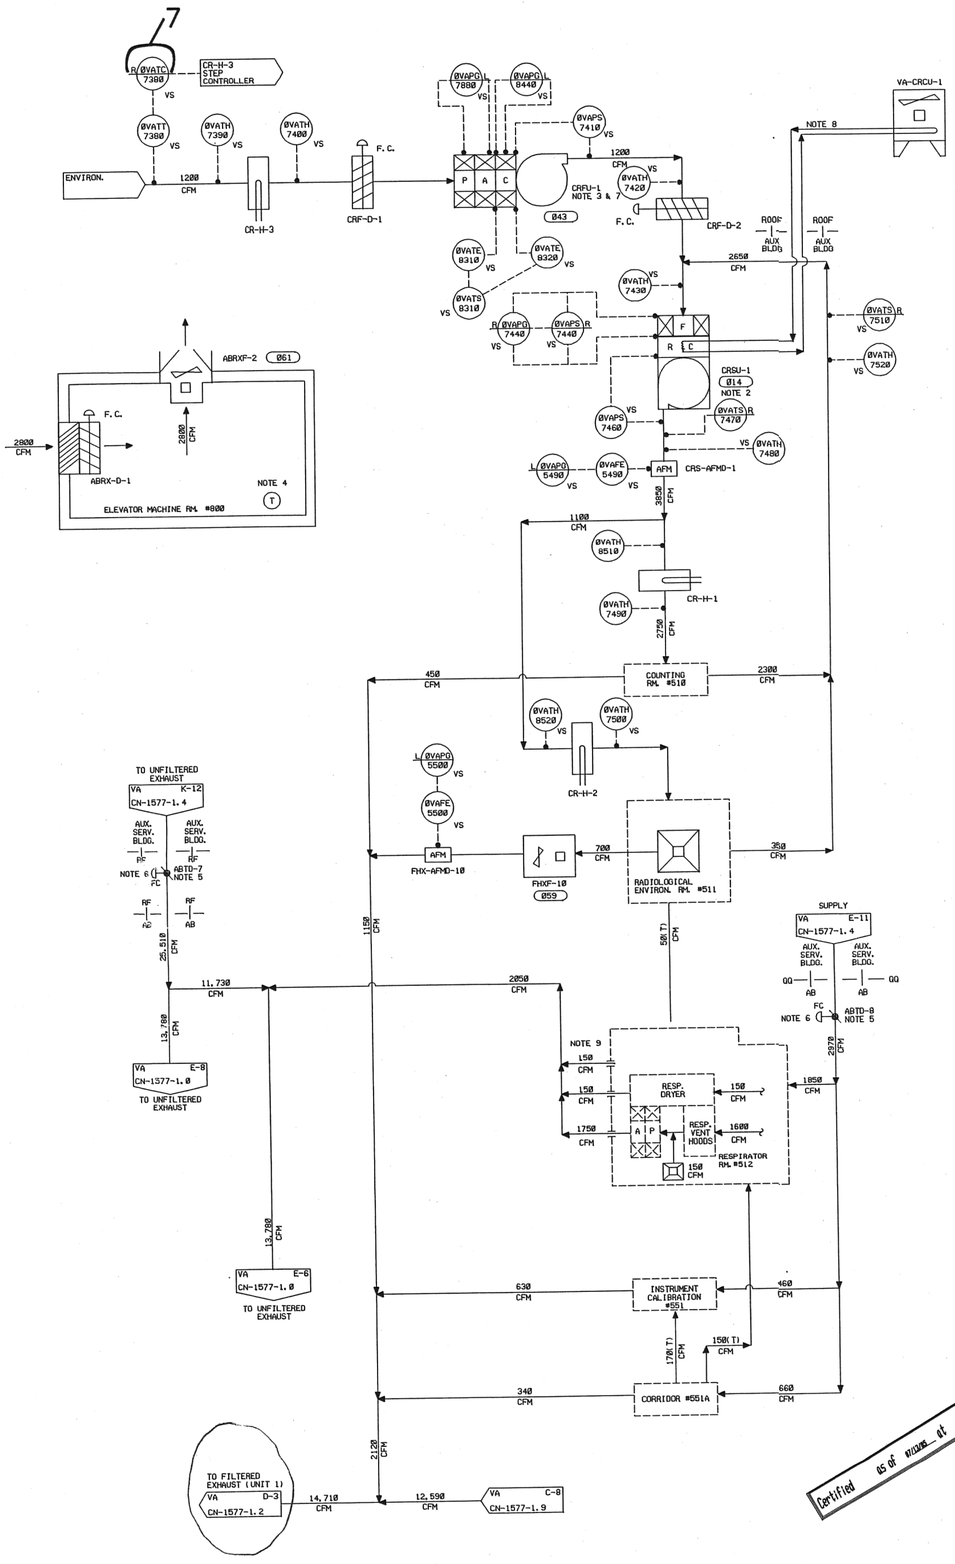

NO.	REVISIONS	DRN	DATE	CHKD	DATE	APPR	DATE
7	REV PER CE-72563 IMP. DATE 7-9-03	VDC	7-23 03	CLI	7-23 03	RGW	7-28 03
6	REV PER CE-70445 IMP. DATE 8-30-00	VDC	00	CLI	00	PFB	00
ORIG.	ORIGINAL DRAWING RETIRED	VDC	00				

RCE PLC RCE
REK DSA ARL
INSPECTED: CIVIL ELEC. MECH.

DUKE POWER COMPANY
CATAWBA NUCLEAR STATION UNITS 1 & 2
FLOW DIAGRAM OF
COUNTING ROOM AND AUXILIARY SERVICE BUILDING
CRSU, CRFU, AND ABRSU-4
VENTILATION SYSTEM (VA)

DESIGNER RE CONLEY DATE 12-22-81 | INSP. WAIVED DATE
DRAWN WL PATTON DATE 12-27-81 | INSP. DW MURDOCK DATE 5-7-82
CHECKED PM WHITE DATE 5-4-82 | APPR. HA SMITH DATE 5-14-82

SCALE | DWG. NO. CN-1577-1.6 | REV. 7

ERN#: CN000HQ4

D-07