NOTES:

1. FOR NOTES AND LEGEND SEE DWG M510-1

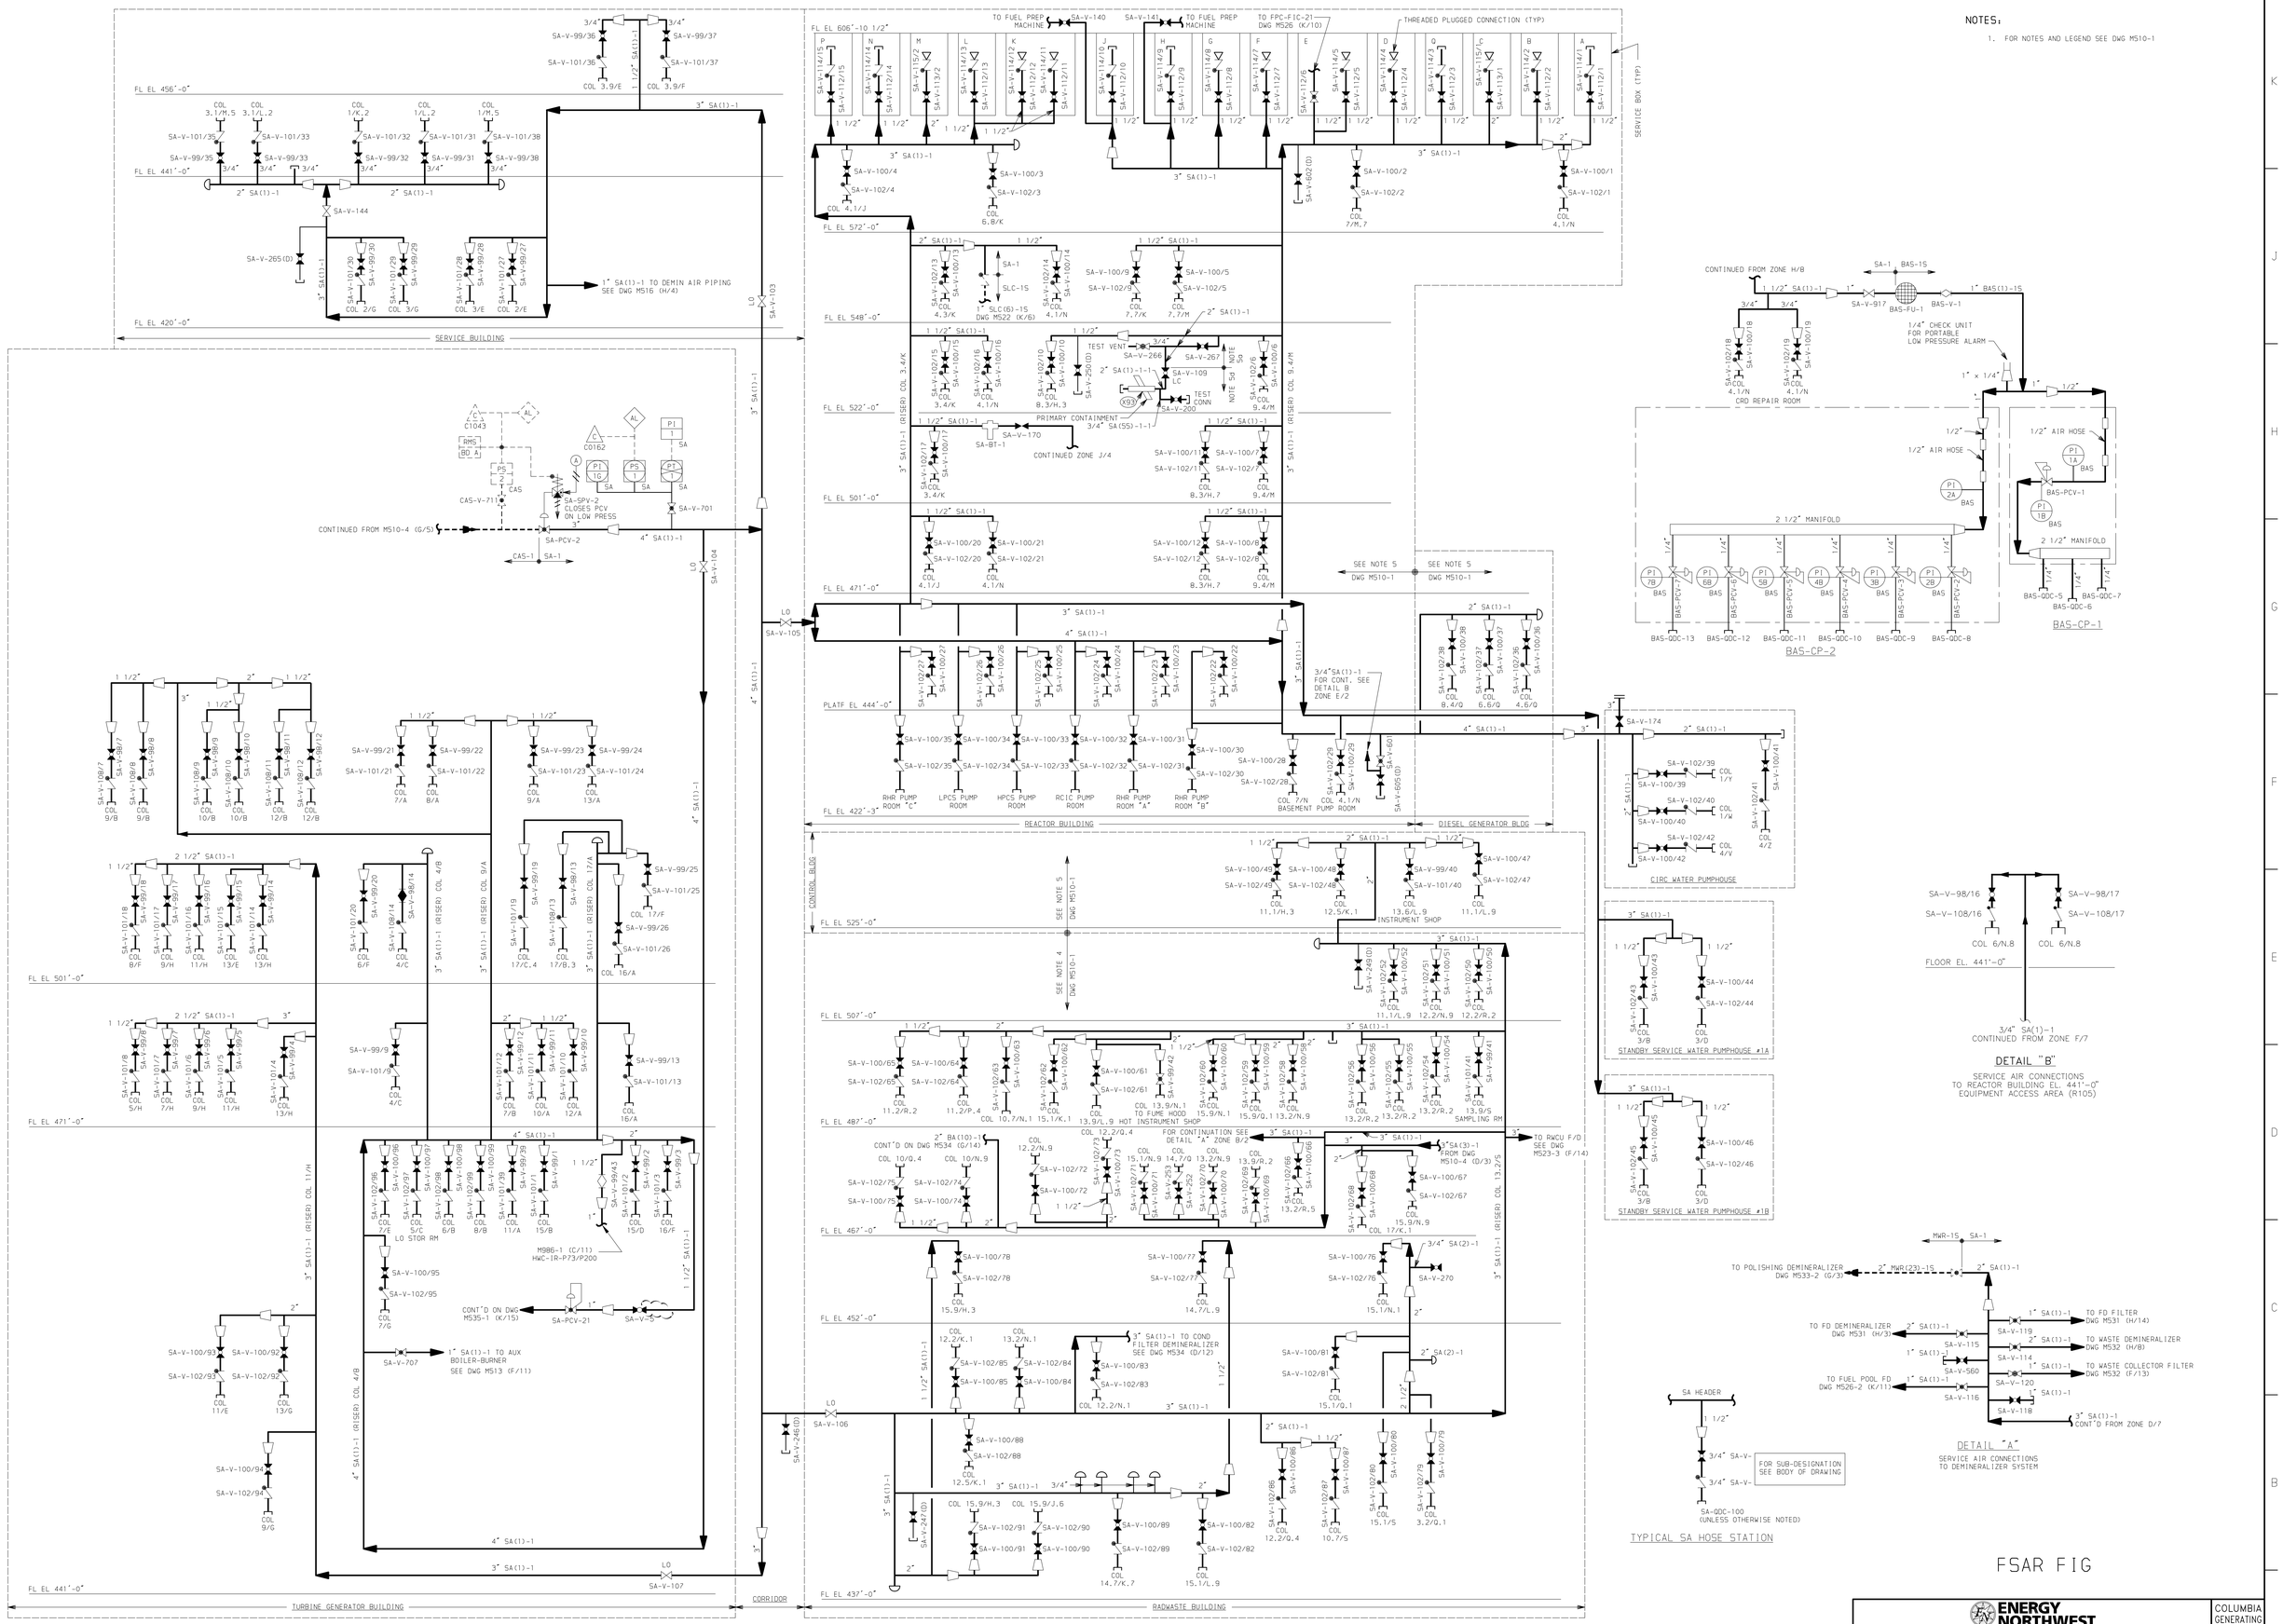

FSAR FIG

REV	DATE	DESCRIPTION	DWN	CHK	APVD
16	04-19-02	REV PER 01485-008 (C/3), 01553-007 (D/5)	JFT	KL	DRJ
17	7-26-02	REV PER 01728-002 (D,H/8)	NT	KB	DRJ
18	02-03-05	REV PER 01749-328 (C-D/11-12)	DC	HL	SRP
19	10-20-05	CORRECTED INCORPORATION OF 01749-328 (C/11)	KB	HL	DRJ

ENERGY NORTHWEST
People·Vision·Solutions

COLUMBIA GENERATING STATION

SIGNED		DATE
APPROVED	M R GRINDEL	5-10-90
ENGINEER		-
DESIGNER	JEFFERY R MILLER	5-10-90
CHECKED	RB CLEAVENGER	5-10-90
DRAWN	DR JACOBSEN	12-1-88

TITLE: FLOW DIAGRAM CONTROL, SERVICE AND BREATHING AIR SYSTEMS

DRAWING # M510-3

SCALE N/A REV. 19

TOP TIER