NOTE:
1. FOR NOTES AND LEGEND SEE M512-1.

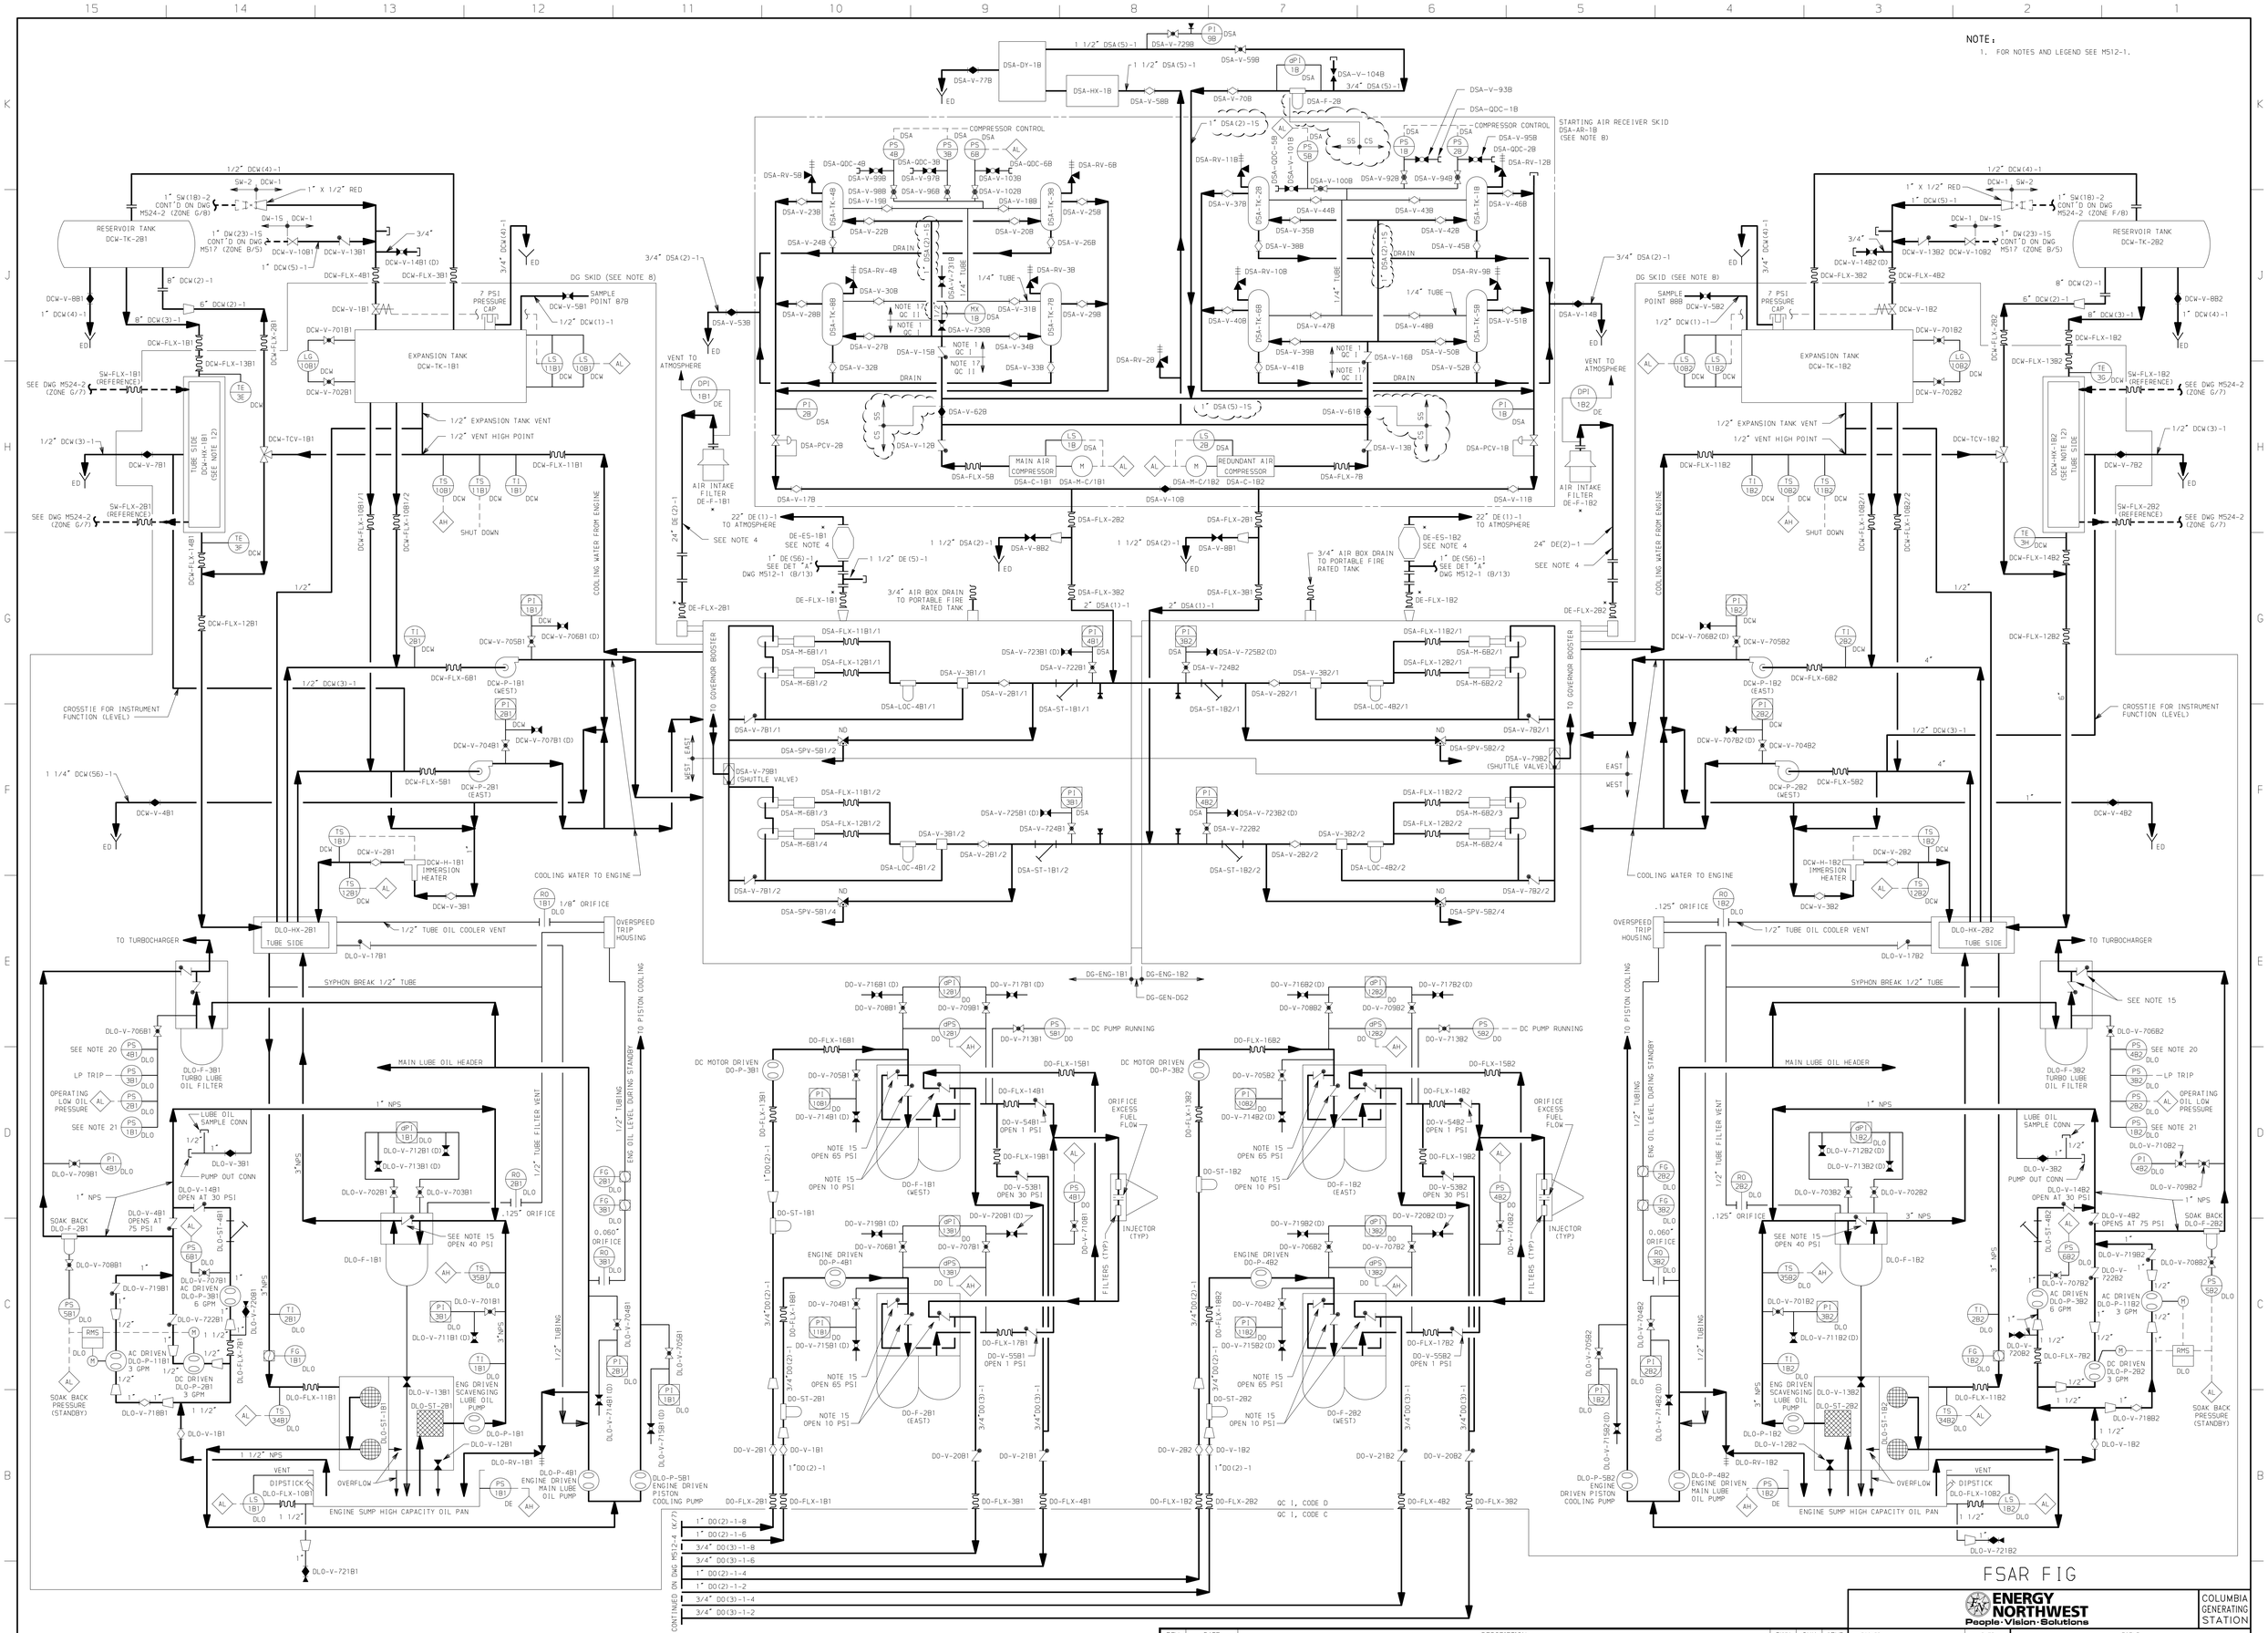

FSAR FIG

REV	DATE	DESCRIPTION	DWN	CHK	APVD
30	3-14-02	REV PER 01486-008 (J/1-2).	NT	KL	SRP
31	01-25-05	REV PER 002573-314 (H-J/6-7,9-10).	DC	KB	DRJ

ENERGY NORTHWEST
People·Vision·Solutions

COLUMBIA GENERATING STATION

SIGNED		DATE
APPROVED	JC MOWERY	4-22-88
DESIGN	JR MILLER	4-22-88
CHECKED	SR PAYNE	4-11-88
DRAWN	DR JACOBSEN	3-25-88

TITLE
FLOW DIAGRAM
DIESEL OIL &
MISCELLANEOUS SYSTEMS
DIESEL GENERATOR BUILDING

DRAWING # M512-3

SCALE N/A REV. 31

TOP TIER