NOTES:

1. FOR NOTES AND LEGEND SEE M523-1.

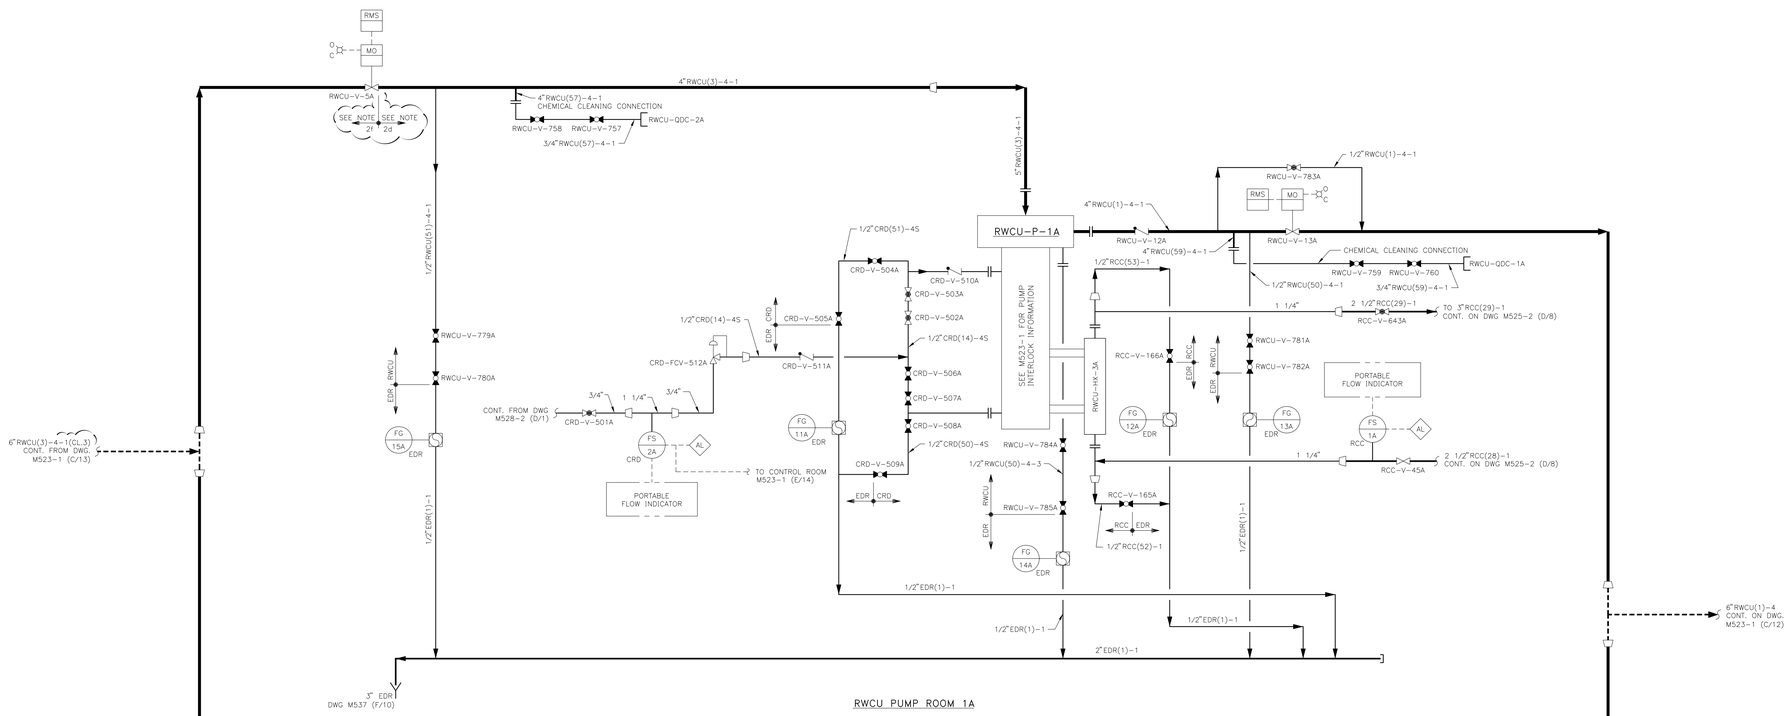

RWCU PUMP ROOM 1A

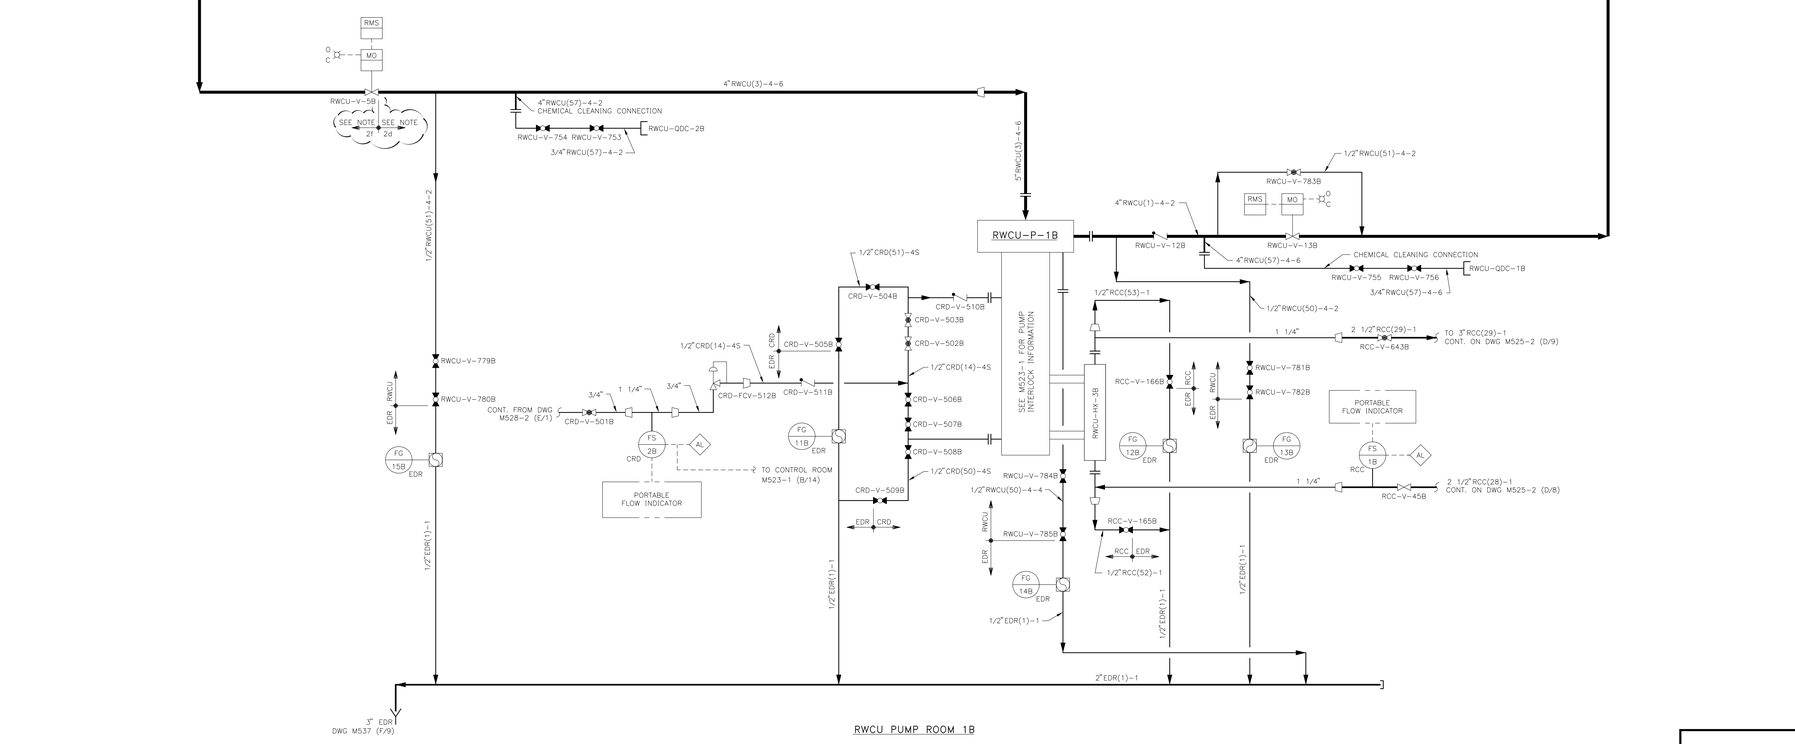

RWCU PUMP ROOM 1B

REV.	DATE	DESCRIPTION	DWN.	CHK	APVD
5	04-29-02	REDRAWN PER 01553-009	BLS	KB	DRJ
6	10-14-05	CORRECTED INCORPORATION OF 01553-009 (E,K/11, H/13)	KB	SRP	CBS

ENERGY NORTHWEST

COLUMBIA GENERATING STATION

SIGNATURE		DATE
APPROVED	DR JACOBSEN	04-29-02
CHECKED	K BOOTHROYD	01-23-02
DRAWN	B. L. STAFFORD	1-22-02

TITLE: FLOW DIAGRAM REACTOR WATER CLEAN UP SYSTEM

SCALE: NTS | DWG NO. M523-2 | 2 OF 2 | REV. 6

SERVER84\MECH\M500\M523-2.dwg

TOP TIER

P052-E1