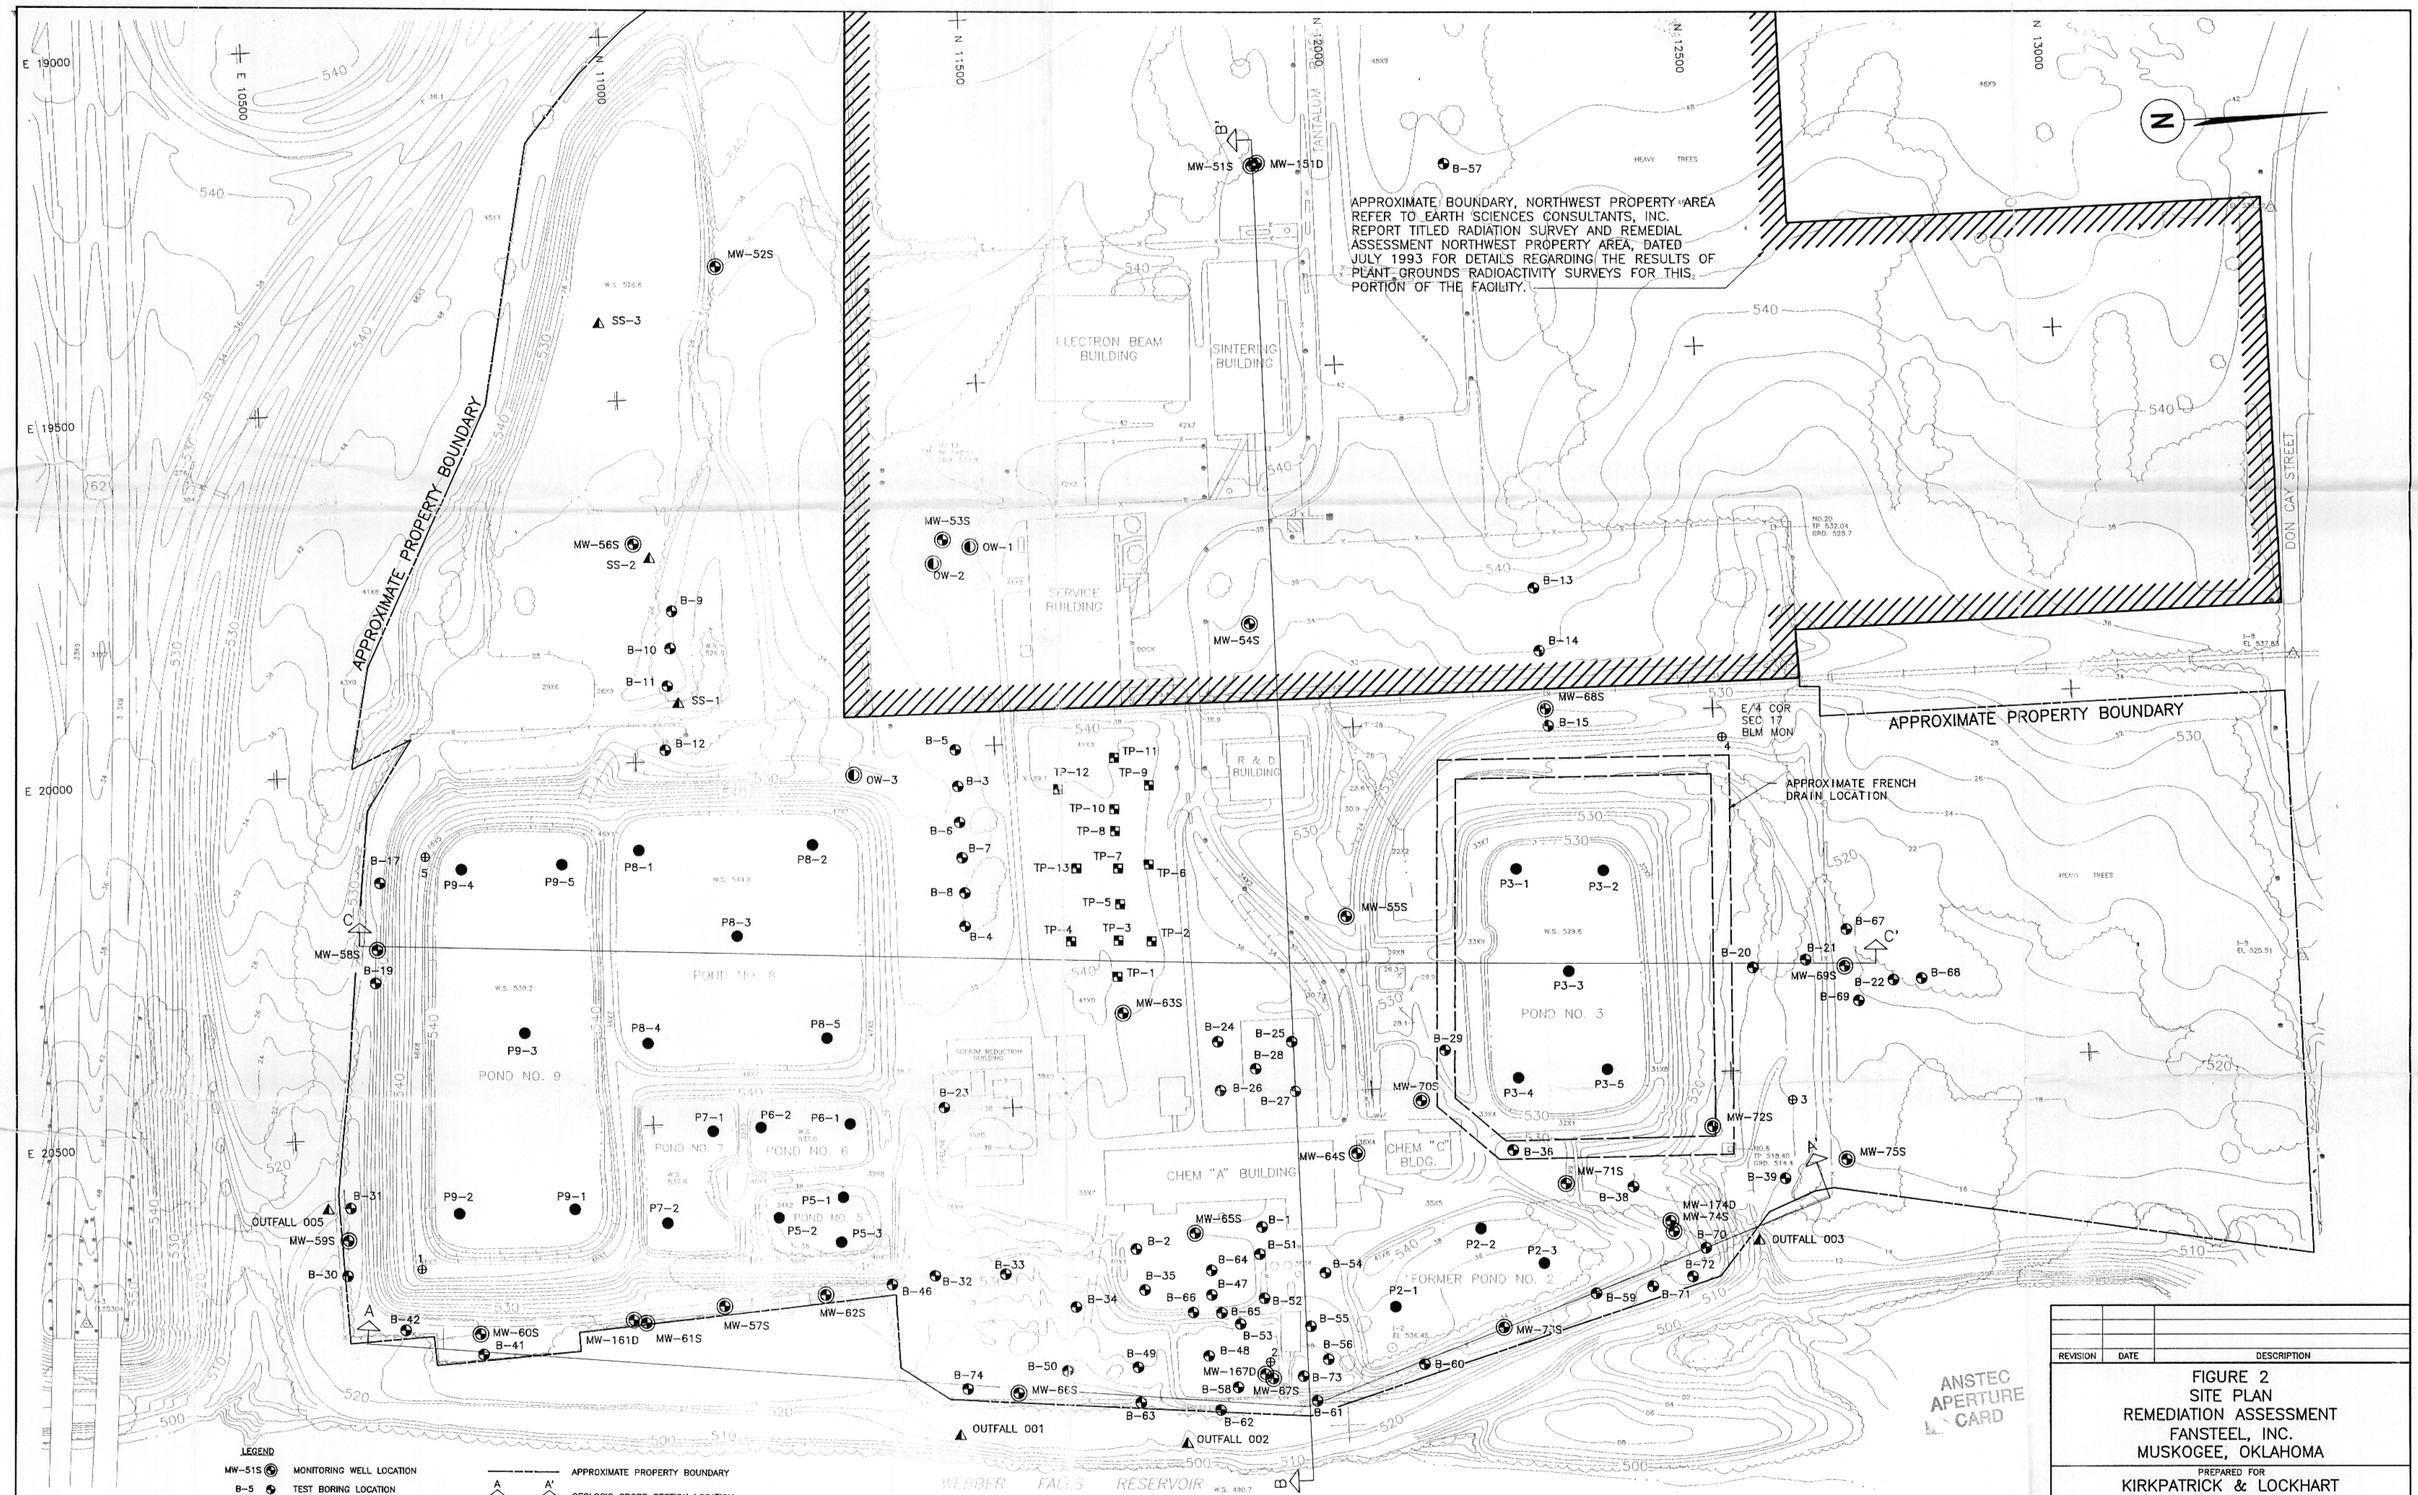

NOTES

1. MONITORING WELLS MW-51S, MW-59S, MW-61S, MW-62S, MW-63S, MW-66S, MW-67S, MW-70S, WM-72S, AND MW-73S, AND TEST BORINGS B-1 THROUGH B-4 WERE INSTALLED IN APRIL 1991.
2. MONITORING WELLS MW-52S, MW-53S, MW-54S, MW-55S, MW-56S, MW-57S, MW-58S, MW-60S, MW-64S, MW-65S, MW-68S, MW-69S, MW-71S, MW-74S, AND MW-75S, TEST BORINGS B-5 THROUGH B-74, AND TEST PITS TP-1 THROUGH TP-13 WERE INSTALLED IN FEBRUARY, MARCH, AND APRIL 1993.

REVISION	DATE	DESCRIPTION

FIGURE 2
SITE PLAN
REMEDIATION ASSESSMENT
FANSTEEL, INC.
MUSKOGEE, OKLAHOMA

PREPARED FOR
KIRKPATRICK & LOCKHART
PITTSBURGH, PENNSYLVANIA

APPROVED JMH 12/27/93
CHECKED WJS 12/27/93
DRAWN DAB/OSD493
DRAWING NUMBER
0111-E428

Earth Sciences Consultants, Inc.

111883-1818JWK T 0111428

D-01

9402030079