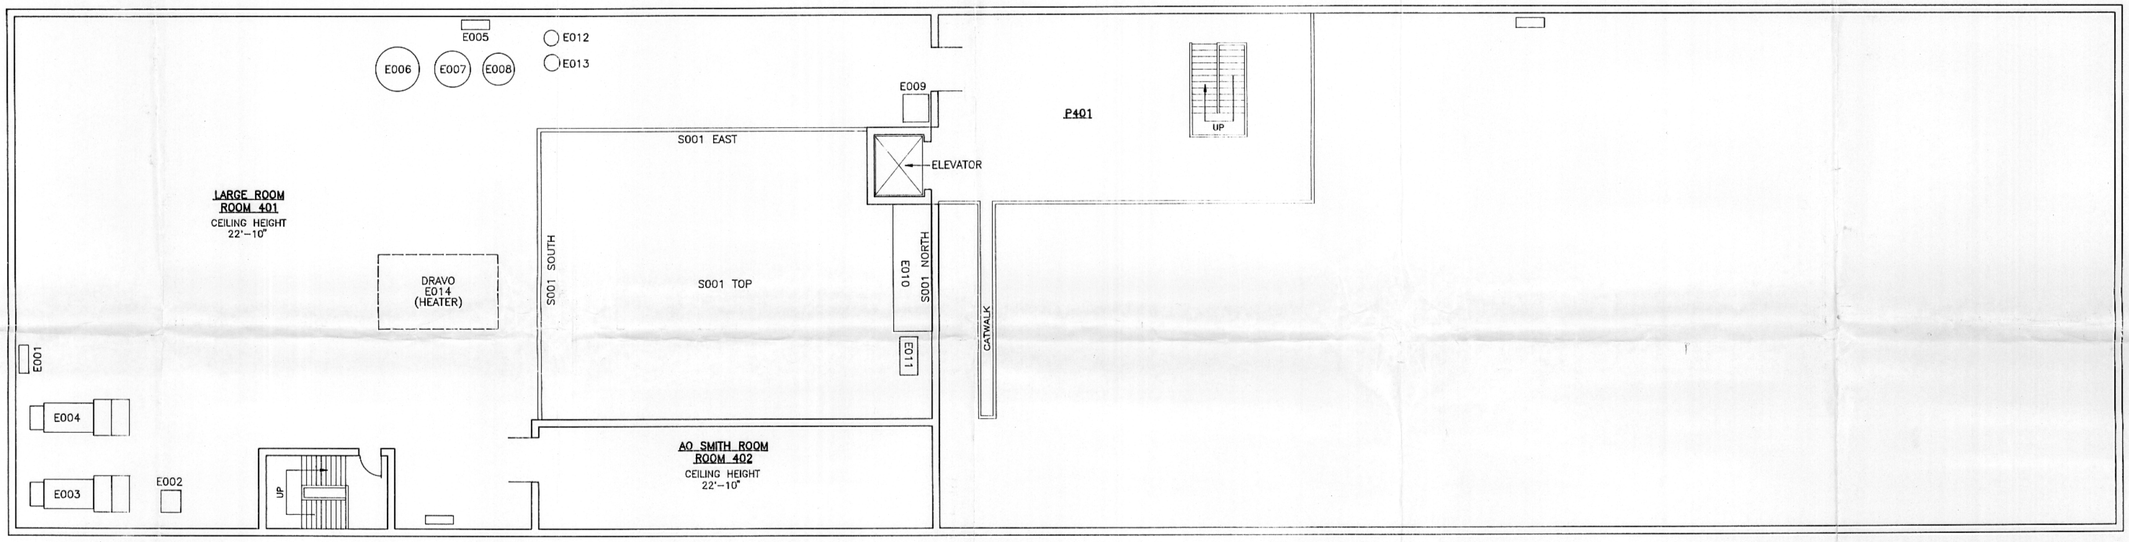

NOTE – DRAVO E014 IS ON 5TH LEVEL.

BUILDING 16
CHEMICAL BUILDING "A"
4TH FLOOR
ROOMS 401, 402, AND P401

SCALE – FEET
0 10 20 30

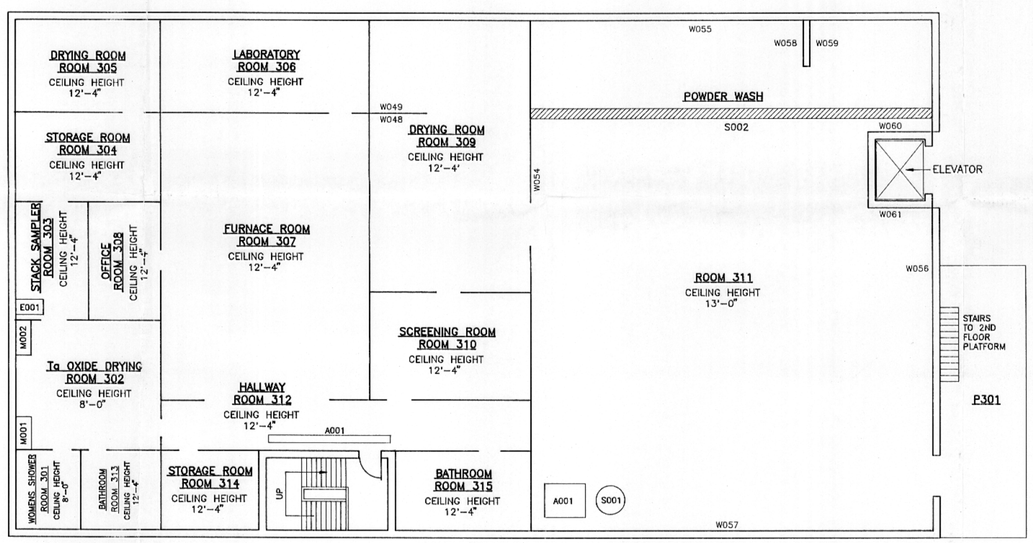

BUILDING 16
CHEMICAL BUILDING "A"
3RD FLOOR
NOT TO SCALE

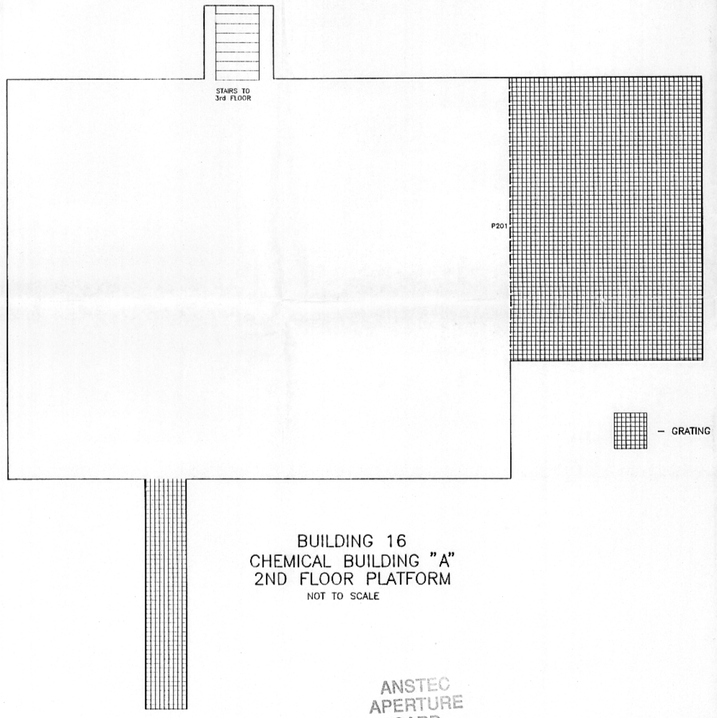

BUILDING 16
CHEMICAL BUILDING "A"
2ND FLOOR PLATFORM
NOT TO SCALE

ANSTEC
APERTURE
CARD

REVISION	DATE	DESCRIPTION

FIGURE D–6
BUILDING 16
FLOOR PLANS
FANSTEEL, INC.
MUSKOGEE, OKLAHOMA

PREPARED FOR
KIRKPATRICK & LOCKHART
PITTSBURGH, PENNSYLVANIA

APPROVED	JHH 12/27/93
CHECKED	CJS 12/27/93
DRAWN	TEM/08NOV93
DRAWING NUMBER	0111–531

Earth Sciences Consultants, Inc.

111893–1458TPM

9402030181 D-06