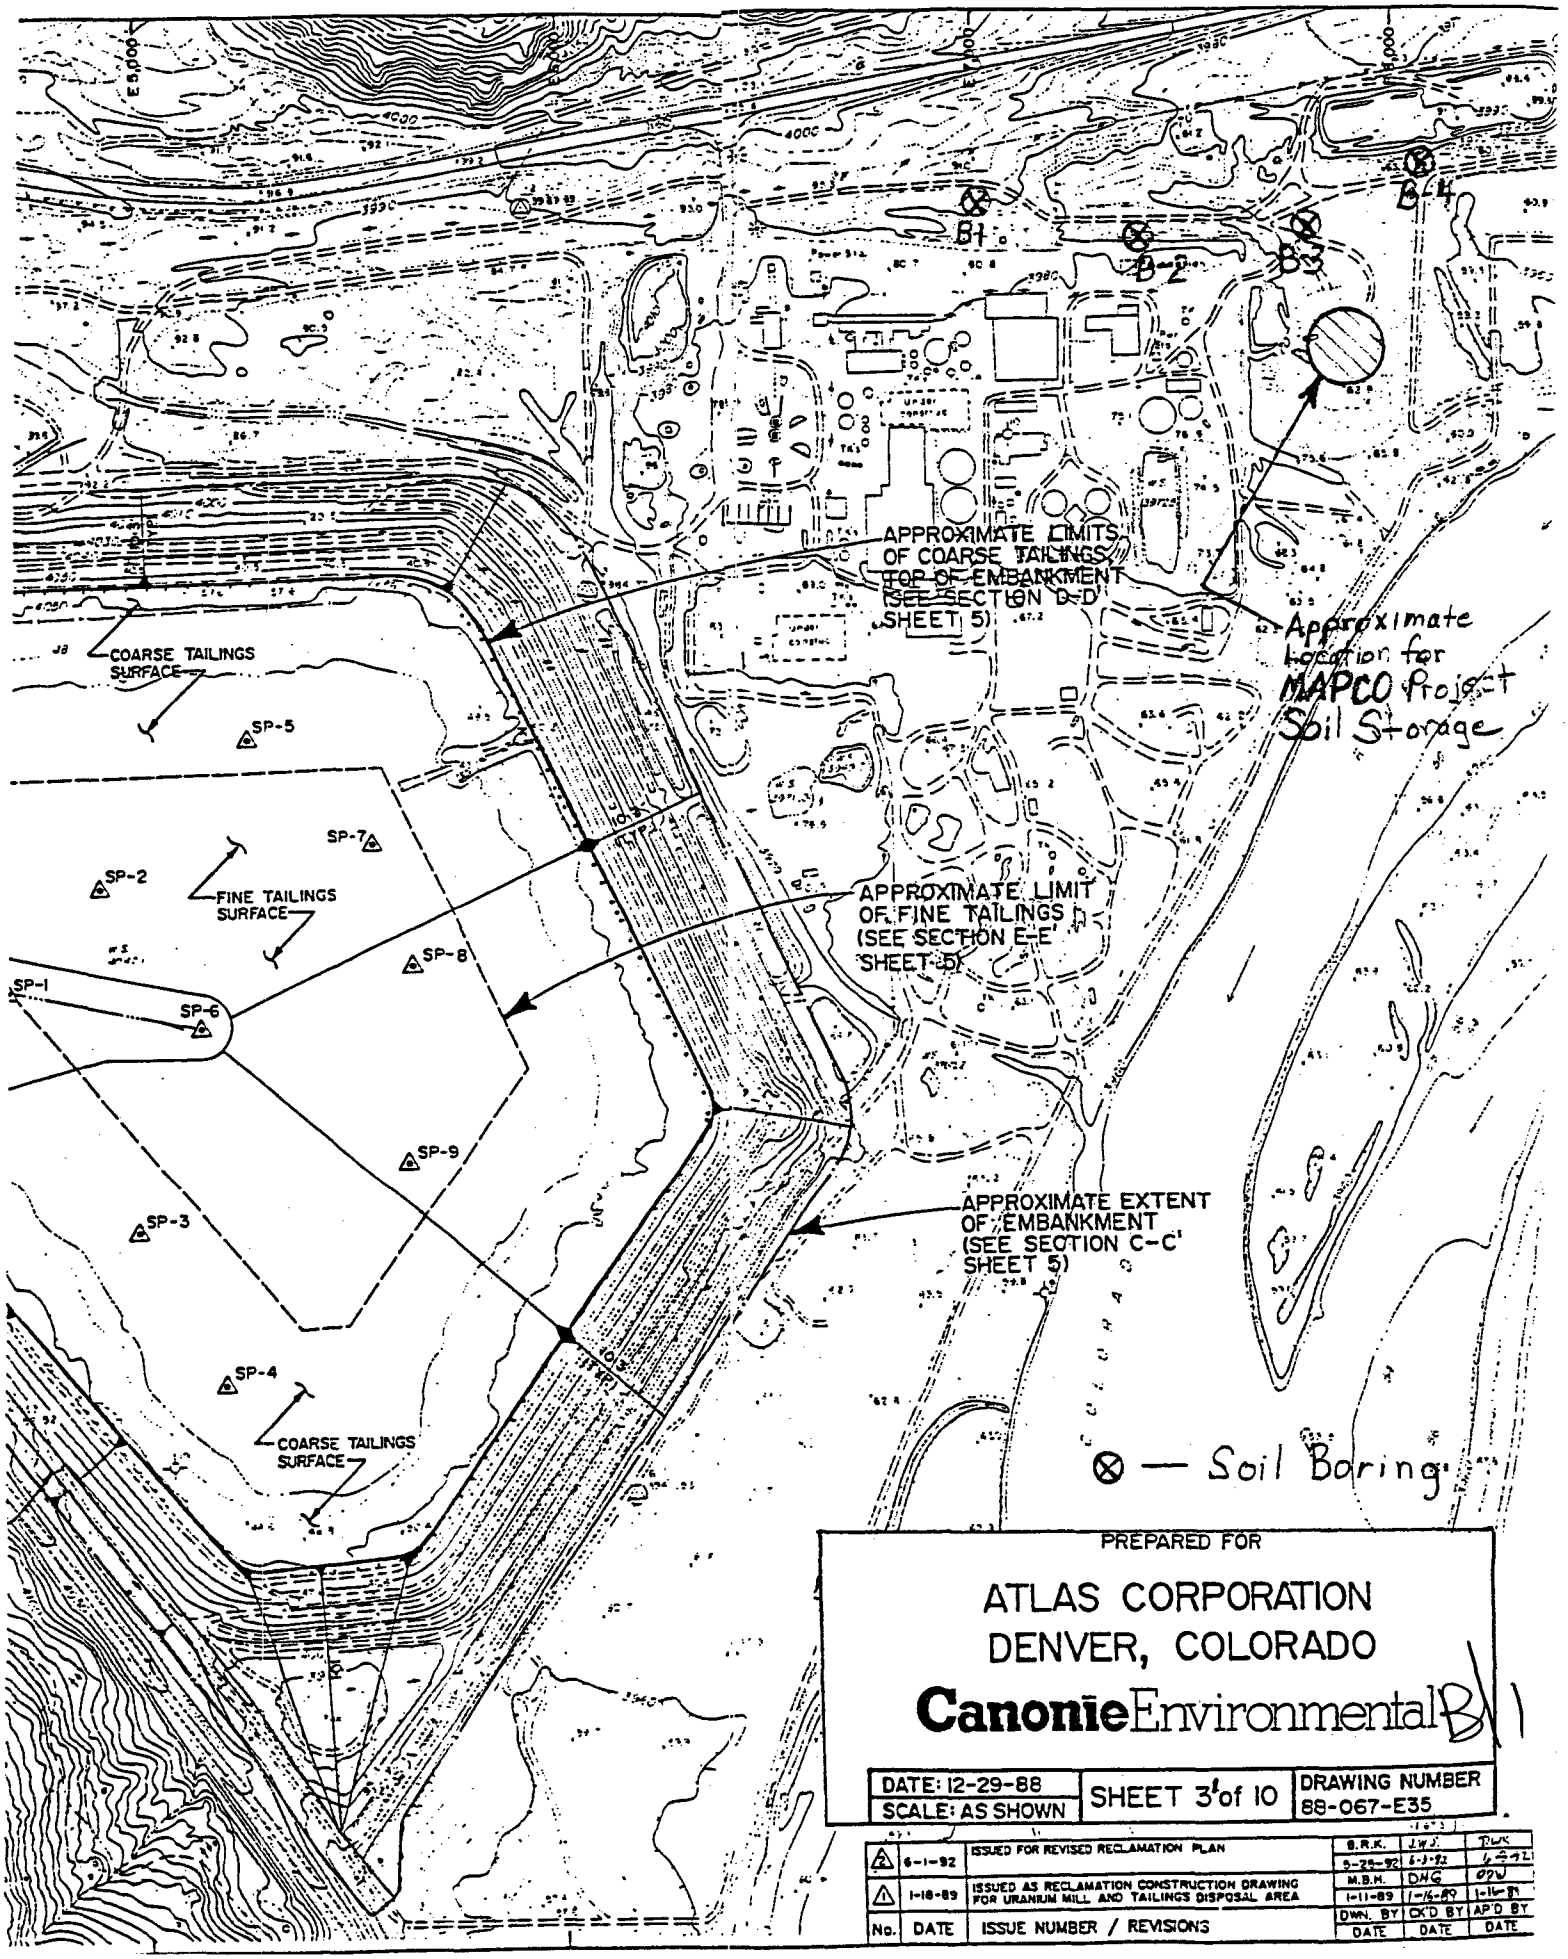
APPROXIMATE LIMITS OF COARSE TAILINGS TOP OF EMBANKMENT (SEE SECTION D-D' SHEET 5)
Approximate Location for MAPCO Project Soil Storage
COARSE TAILINGS SURFACE
SP-5
SP-7
SP-2
FINE TAILINGS SURFACE
SP-8
SP-1
SP-6
SP-9
SP-3
SP-4
COARSE TAILINGS SURFACE
APPROXIMATE LIMIT OF FINE TAILINGS (SEE SECTION E-E' SHEET 5)
APPROXIMATE EXTENT OF EMBANKMENT (SEE SECTION C-C' SHEET 5)
B1
B2
B3
B4
⊗ — Soil Boring
PREPARED FOR
ATLAS CORPORATION
DENVER, COLORADO
CanonieEnvironmental
DATE: 12-29-88
SCALE: AS SHOWN
SHEET 3 of 10
DRAWING NUMBER 88-067-E35
No. | DATE | ISSUE NUMBER / REVISIONS
1 | 1-18-89 | ISSUED AS RECLAMATION CONSTRUCTION DRAWING FOR URANIUM MILL AND TAILINGS DISPOSAL AREA
2 | 6-1-92 | ISSUED FOR REVISED RECLAMATION PLAN
DWN. BY | CK'D BY | AP'D BY
DATE | DATE | DATE