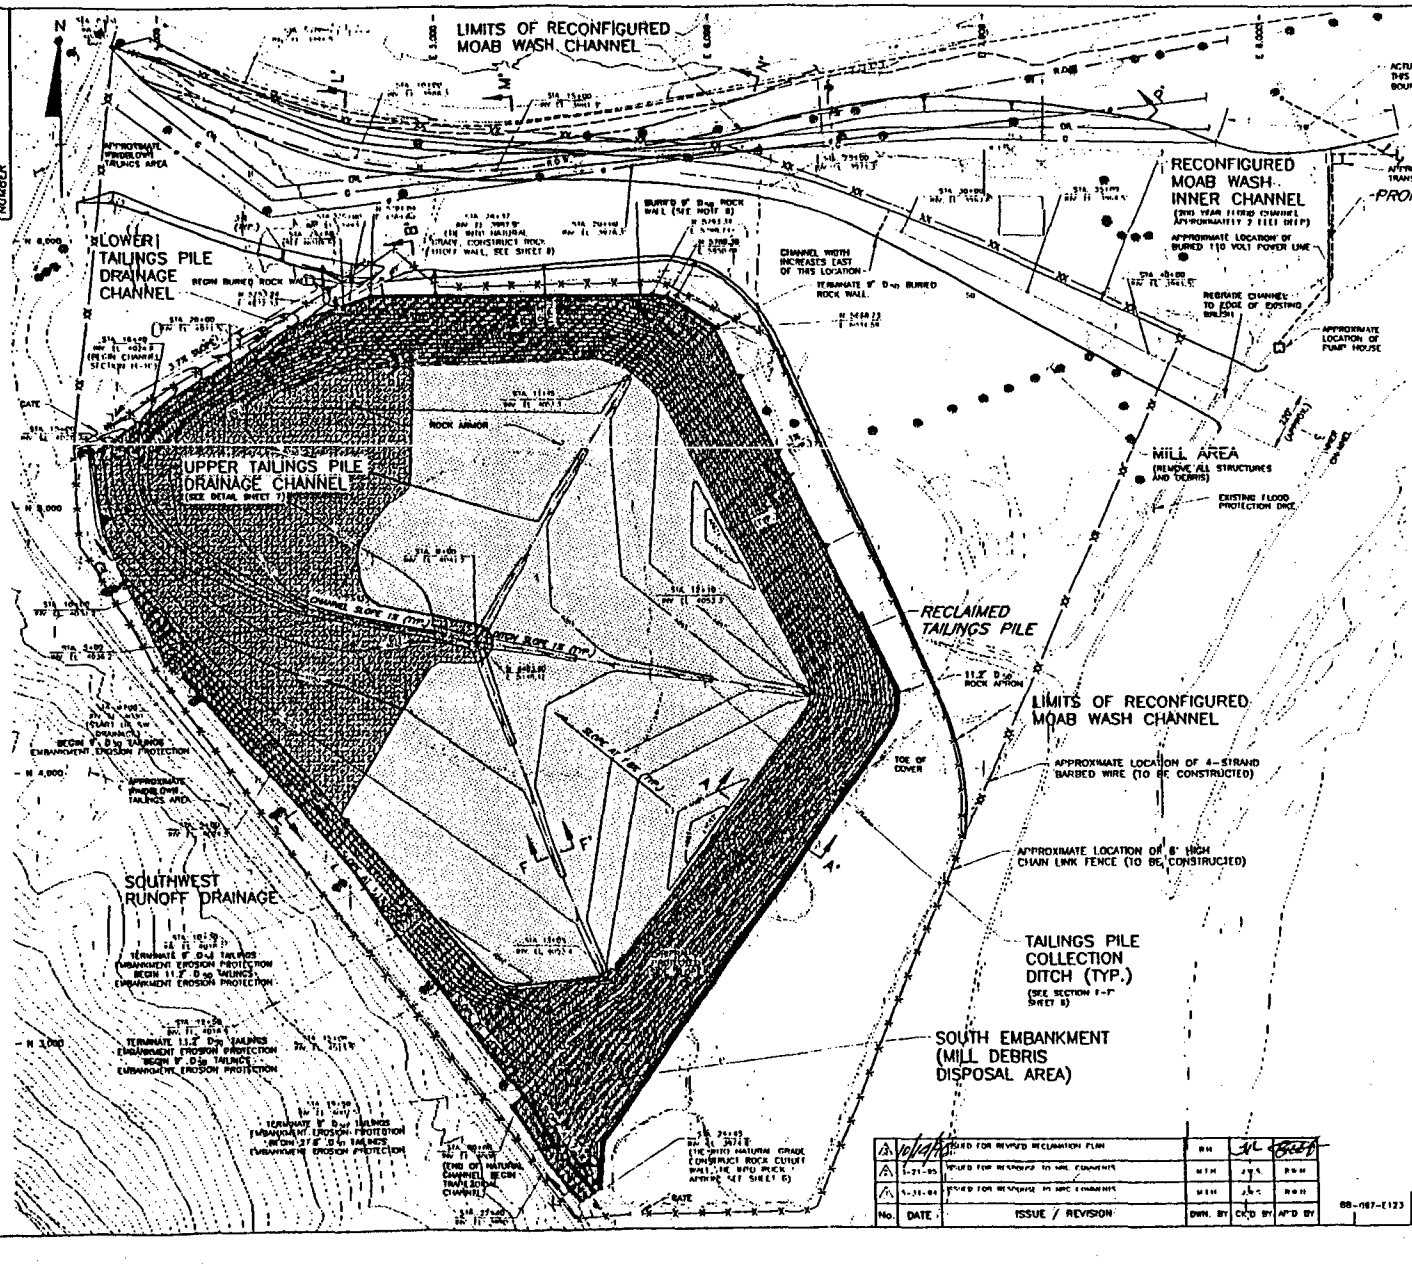

DRAWING NUMBER 88-067-E95

LEGEND:

- RECLAIMED TAILINGS PILE DESIGN CONTOURS, FEET
- EXISTING TOPOGRAPHIC CONTOURS, FEET
- DRAINAGE DITCH LOCATION AND DIRECTION OF FLOW
- APPROXIMATE TCI AERIAL AND BURIED TELEPHONE CABLES
- APPROXIMATE FIBER OPTIC CABLE
- APPROXIMATE UTAH POWER AND LIGHT 69 kv AERIAL POWER LINE
- APPROXIMATE UTAH POWER AND LIGHT 12 kv UNDERGROUND CABLE
- APPROXIMATE HIGHWAY RIGHT OF WAY
- APPROXIMATE 10" ø MIDAMERICAN PIPE COMPANY LIQUID LINE
- APPROXIMATE 26" ø NORTHWESTERN NATURAL GAS LINE
- POWER POLES
- LIMITS OF 1.3' D_{50} ROCK ARMOR
- RIPRAP
- LIMITS OF 3.0' D_{50} ROCK ARMOR

NOTES:

1. FOR CROSS SECTIONS SEE SHEETS 5, 6 AND 7.
2. FLOOD PROTECTION DIKE, WINDBLOWN TAILINGS, AND ORE STOCKPILES SHALL BE REMOVED AND USED AS REGRADING FILL FOR THE TAILINGS PILE, PRIOR TO SOIL COVER PLACEMENT.
3. AFFECTED SOILS SHALL BE EXCAVATED AND PLACED OVER REGRADED TAILINGS ON TOP OF PILE PRIOR TO SOIL COVER PLACEMENT.
4. REVEGETATE ALL EXPOSED DISTURBED SOIL.
5. DISPOSE OF MILL DEBRIS IN SOUTH EMBANKMENT.
6. BEGIN BURIED 9" D_{50} ROCK WALL AT STA. 24+60 OF THE LOWER TAILINGS PILE DRAINAGE CHANNEL (EAST BANK). TERMINATE BURIED 9" D_{50} ROCK WALL AT LOCATION SHOWN ON THIS SHEET.

PLAN VIEW OF
RECLAIMED TAILINGS PILE
PREPARED FOR
ATLAS CORPORATION
DENVER, COLORADO

SMITH

No.	DATE	ISSUE / REVISION	DWN. BY	CK'D BY	APP'D BY
3	10/14/95	ISSUED FOR REVISED RECLAMATION PLAN	RH	JL	[illegible]
2	5-21-95	ISSUED FOR RESPONSE TO NRC COMMENTS	MTH	JWS	RWH
1	5-31-94	ISSUED FOR RESPONSE TO NRC COMMENTS	MTH	JWS	RWH

88-067-E123

DATE: 5-19-94
SCALE: AS SHOWN
SHEET 4 of 10
DRAWING NUMBER 88-067-E95

B/2