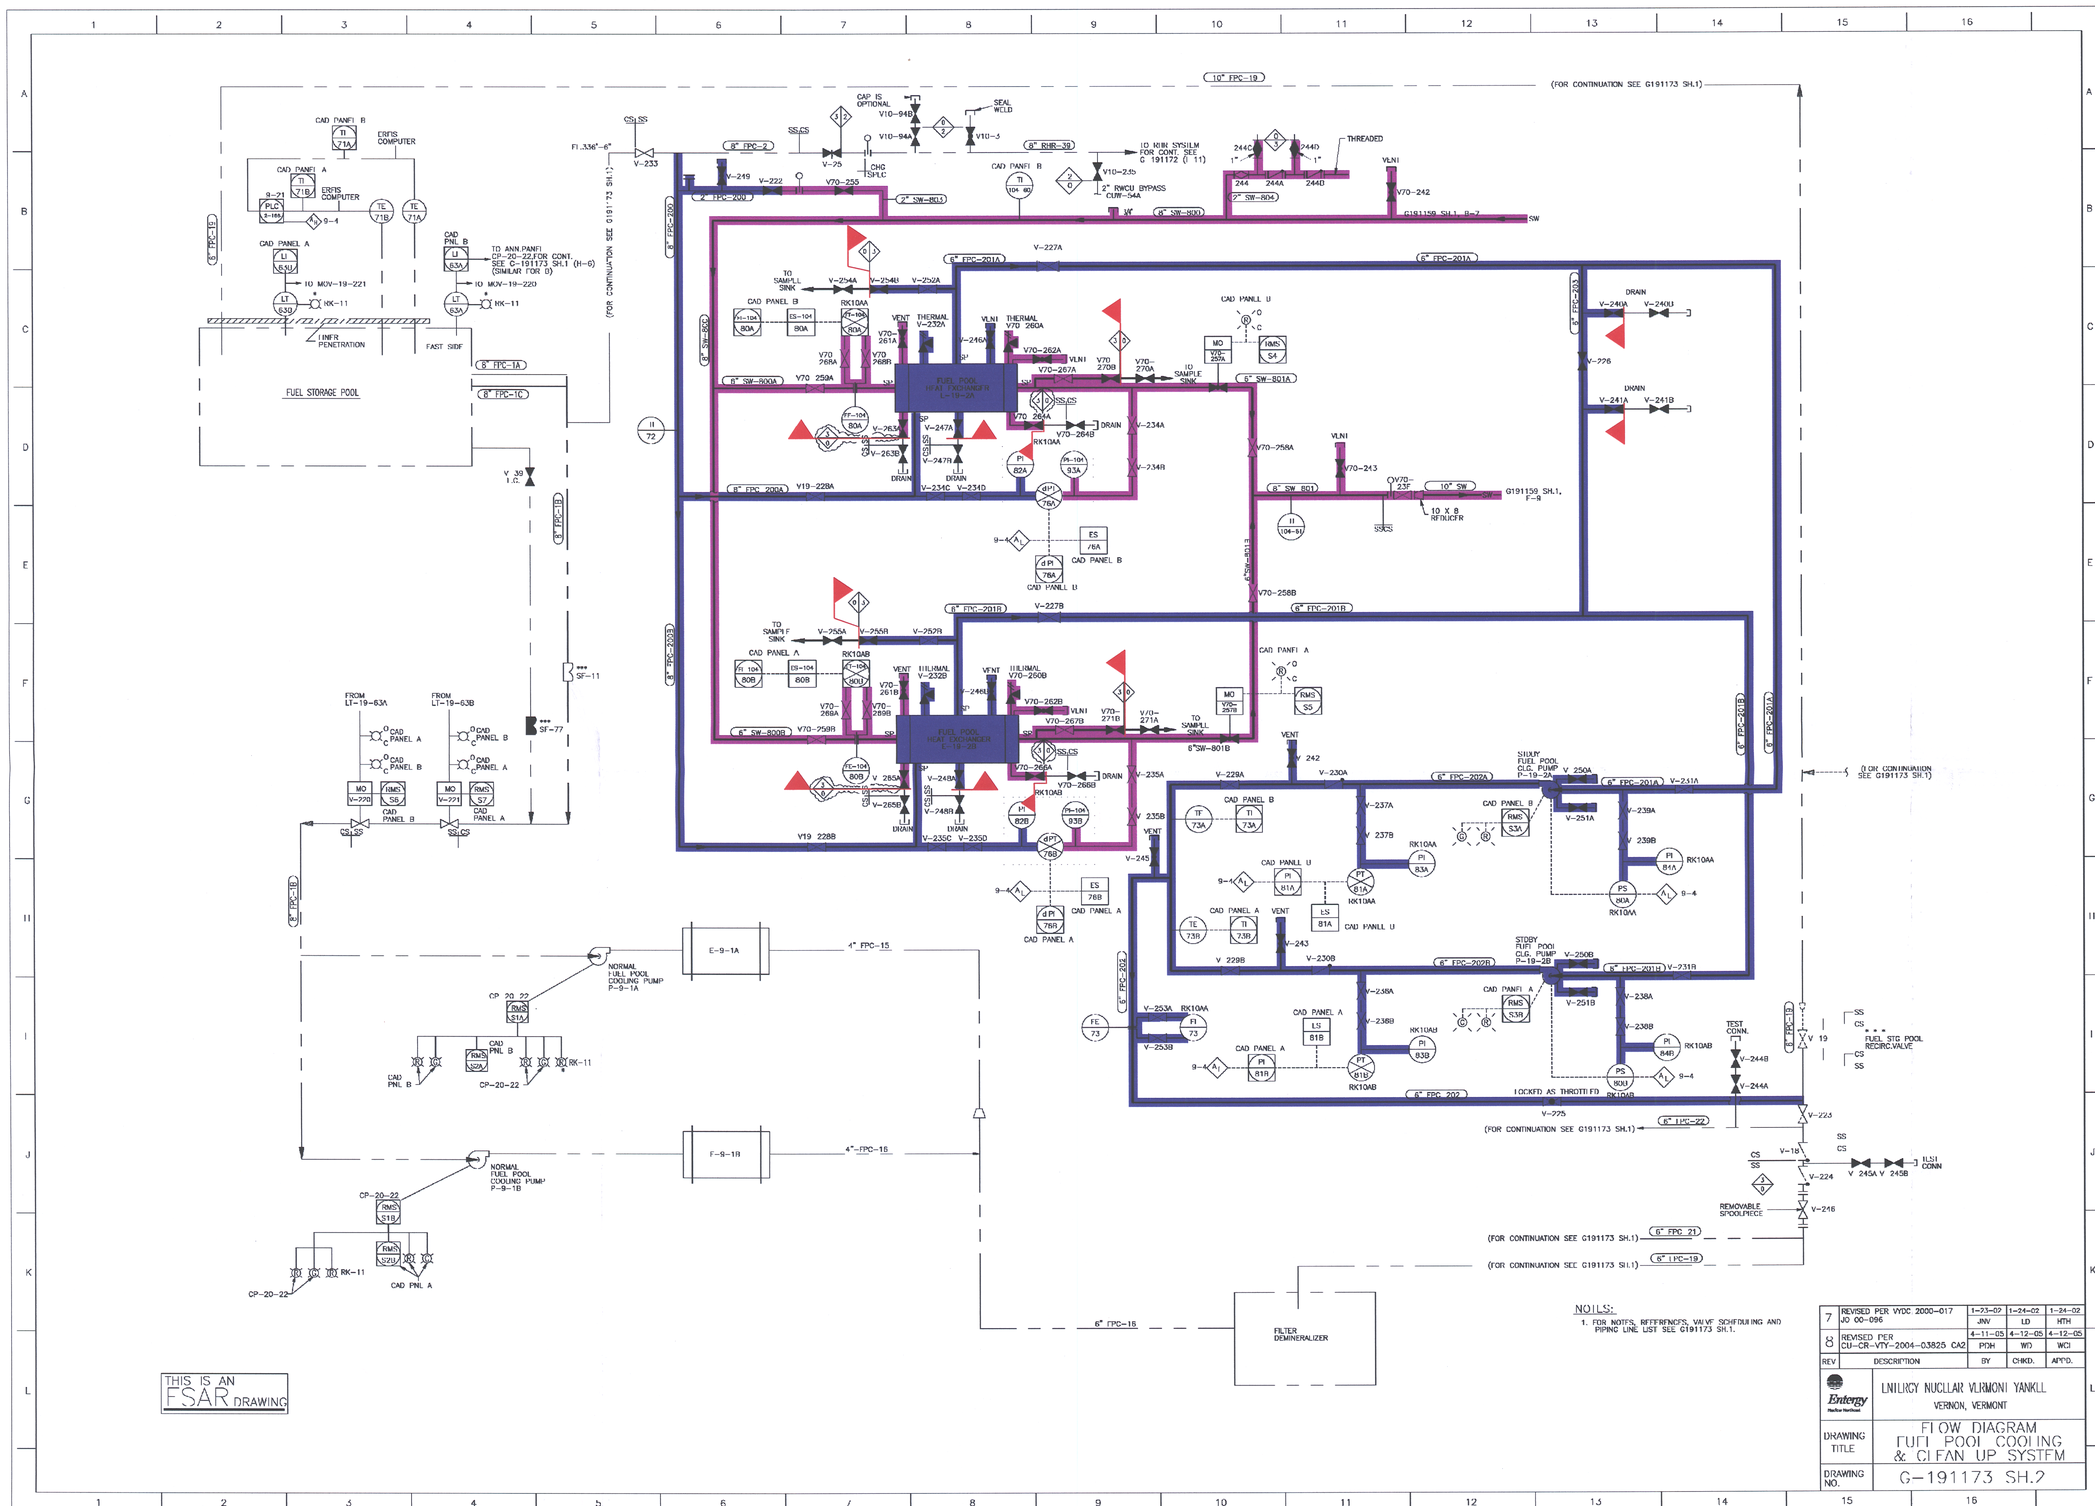

NOTES:

1. FOR NOTES, REFERENCES, VALVE SCHEDULING AND PIPING LINE LIST SEE G191173 SH.1.

REV	DESCRIPTION	BY	CHKD.	APPD.
7	REVISED PER VYDC 2000-017 JO 00-096	1-23-07 JNV	1-24-02 LD	1-24-02 MTH
8	REVISED PER CU-CR-VTY-2004-03825 CA2	4-11-05 PTH	4-12-05 WD	4-12-05 WCI

Entergy Nuclear Northeast

ENTERGY NUCLEAR VERMONT YANKEE
VERNON, VERMONT

DRAWING TITLE: FLOW DIAGRAM FUEL POOL COOLING & CLEAN UP SYSTEM

DRAWING NO. G-191173 SH.2

SYSTEM INTENDED FUNCTION BOUNDARY

COMPONENTS SUBJECT TO AMR

SERVICE WATER SYSTEM AMRM-11

STANDBY FUEL POOL COOLING SYSTEM AMRM-14

NO.	DATE	DESCRIPTION	BY	ENG	CHK	APP
0	10-31-05	.	-	-	-	-

REVISIONS

LRA-G-191173-SH-02-0

CAD FILE LRA-G-191173-SH-02_08.DGN

MASTER FILE G-191173-SH-02-CALS_08.CAL

THIS IS AN FSAR DRAWING

D-32