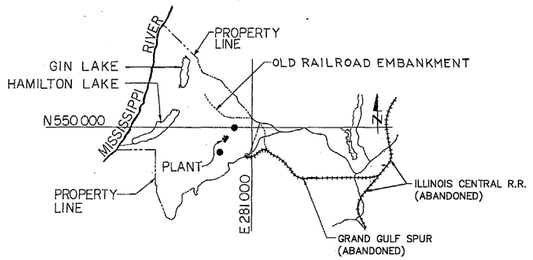

KEY LOCATION PLAN
N.T.S.

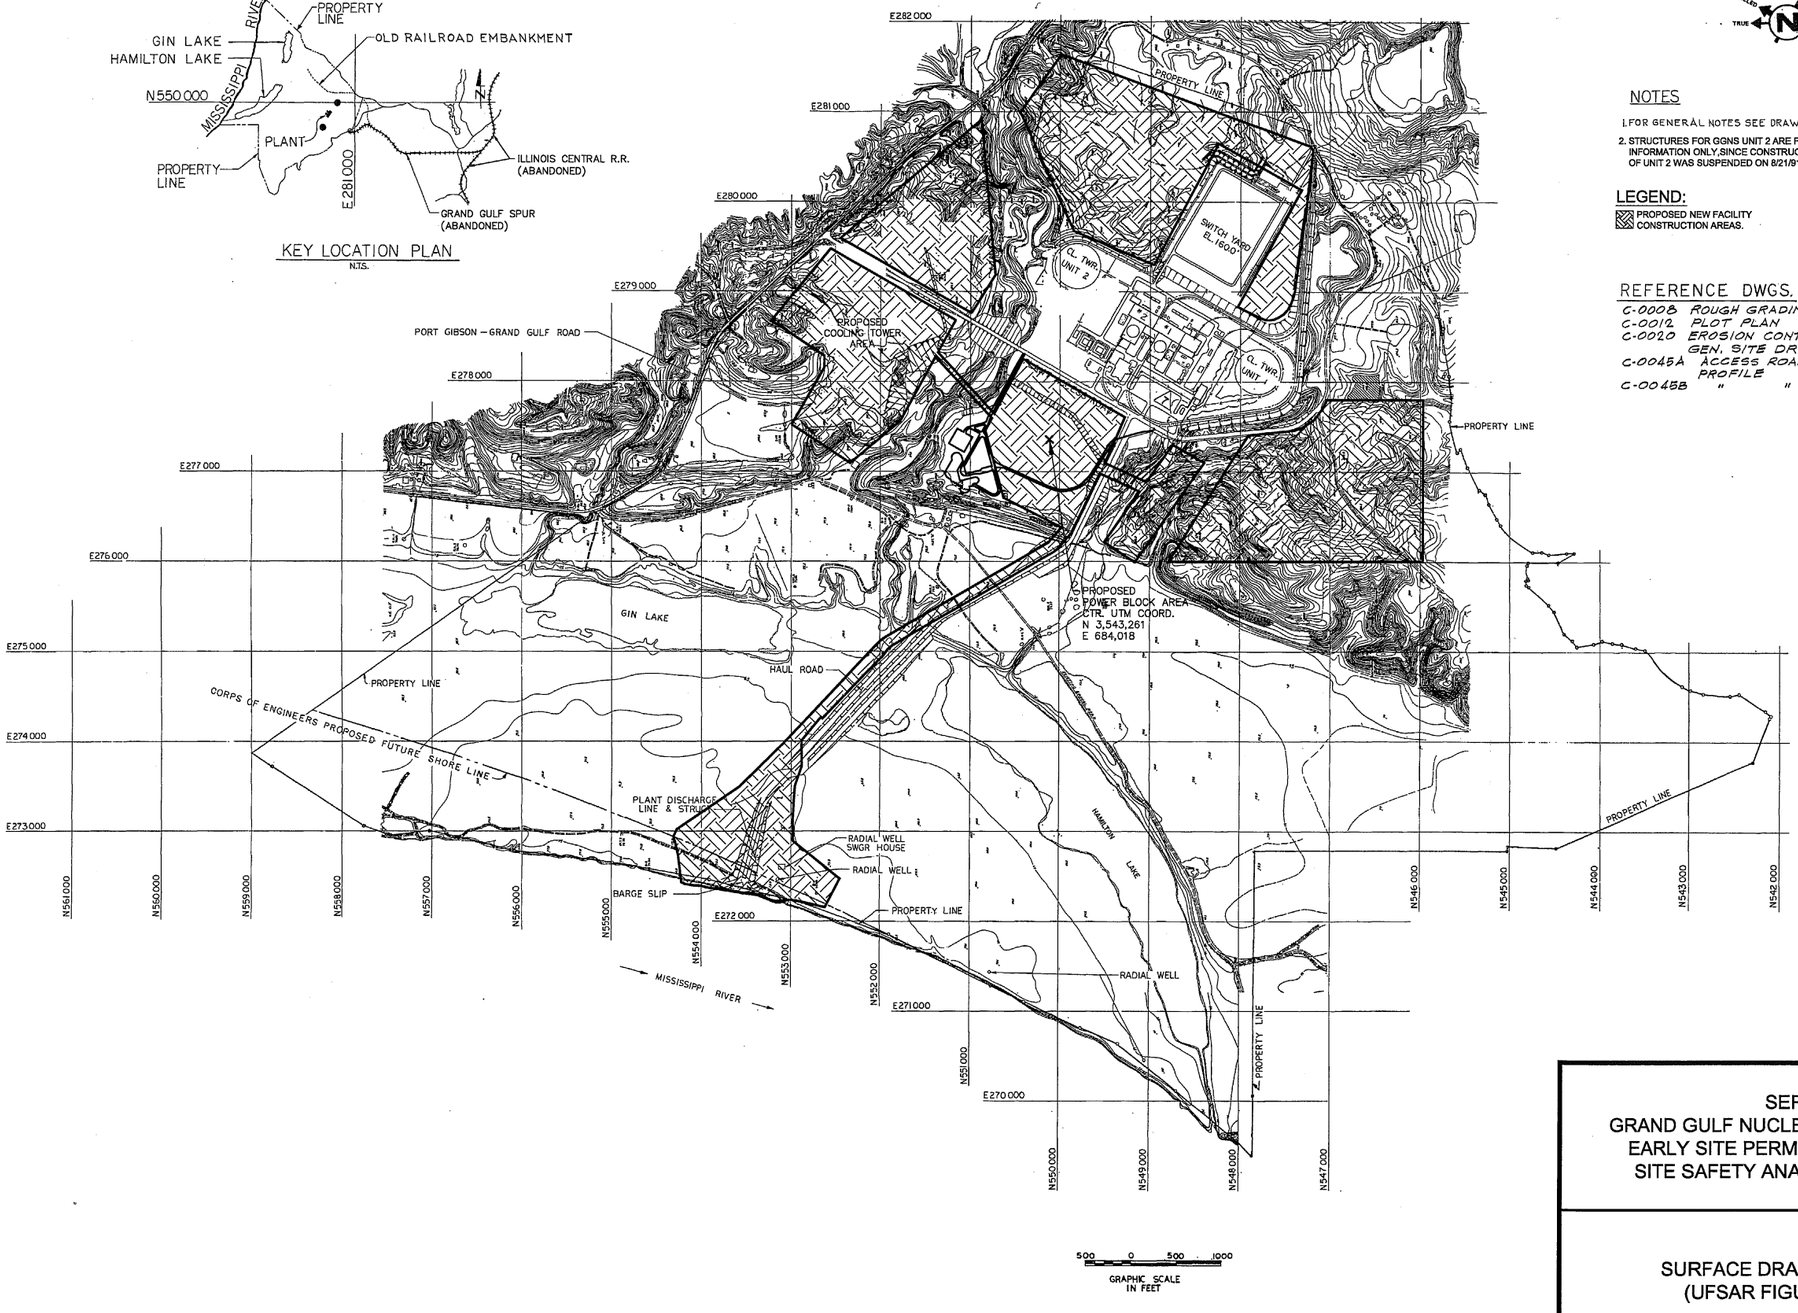

CALLED TRUE N

NOTES

1. FOR GENERAL NOTES SEE DRAWING NO. C-0001
2. STRUCTURES FOR GGNS UNIT 2 ARE FOR INFORMATION ONLY, SINCE CONSTRUCTION OF UNIT 2 WAS SUSPENDED ON 8/21/91.

LEGEND:

PROPOSED NEW FACILITY CONSTRUCTION AREAS.

REFERENCE DWGS.

C-0008 ROUGH GRADING PLAN
C-0012 PLOT PLAN
C-0020 EROSION CONTROL & GEN. SITE DRAINAGE
C-0045A ACCESS ROAD PLAN & PROFILE
C-0045B " " "

SERI
GRAND GULF NUCLEAR STATION SITE
EARLY SITE PERMIT APPLICATION
SITE SAFETY ANALYSIS REPORT

SURFACE DRAINAGE PLAN
(UFSAR FIGURE 2.4-1)

FIGURE 2.4-1 REV. 1

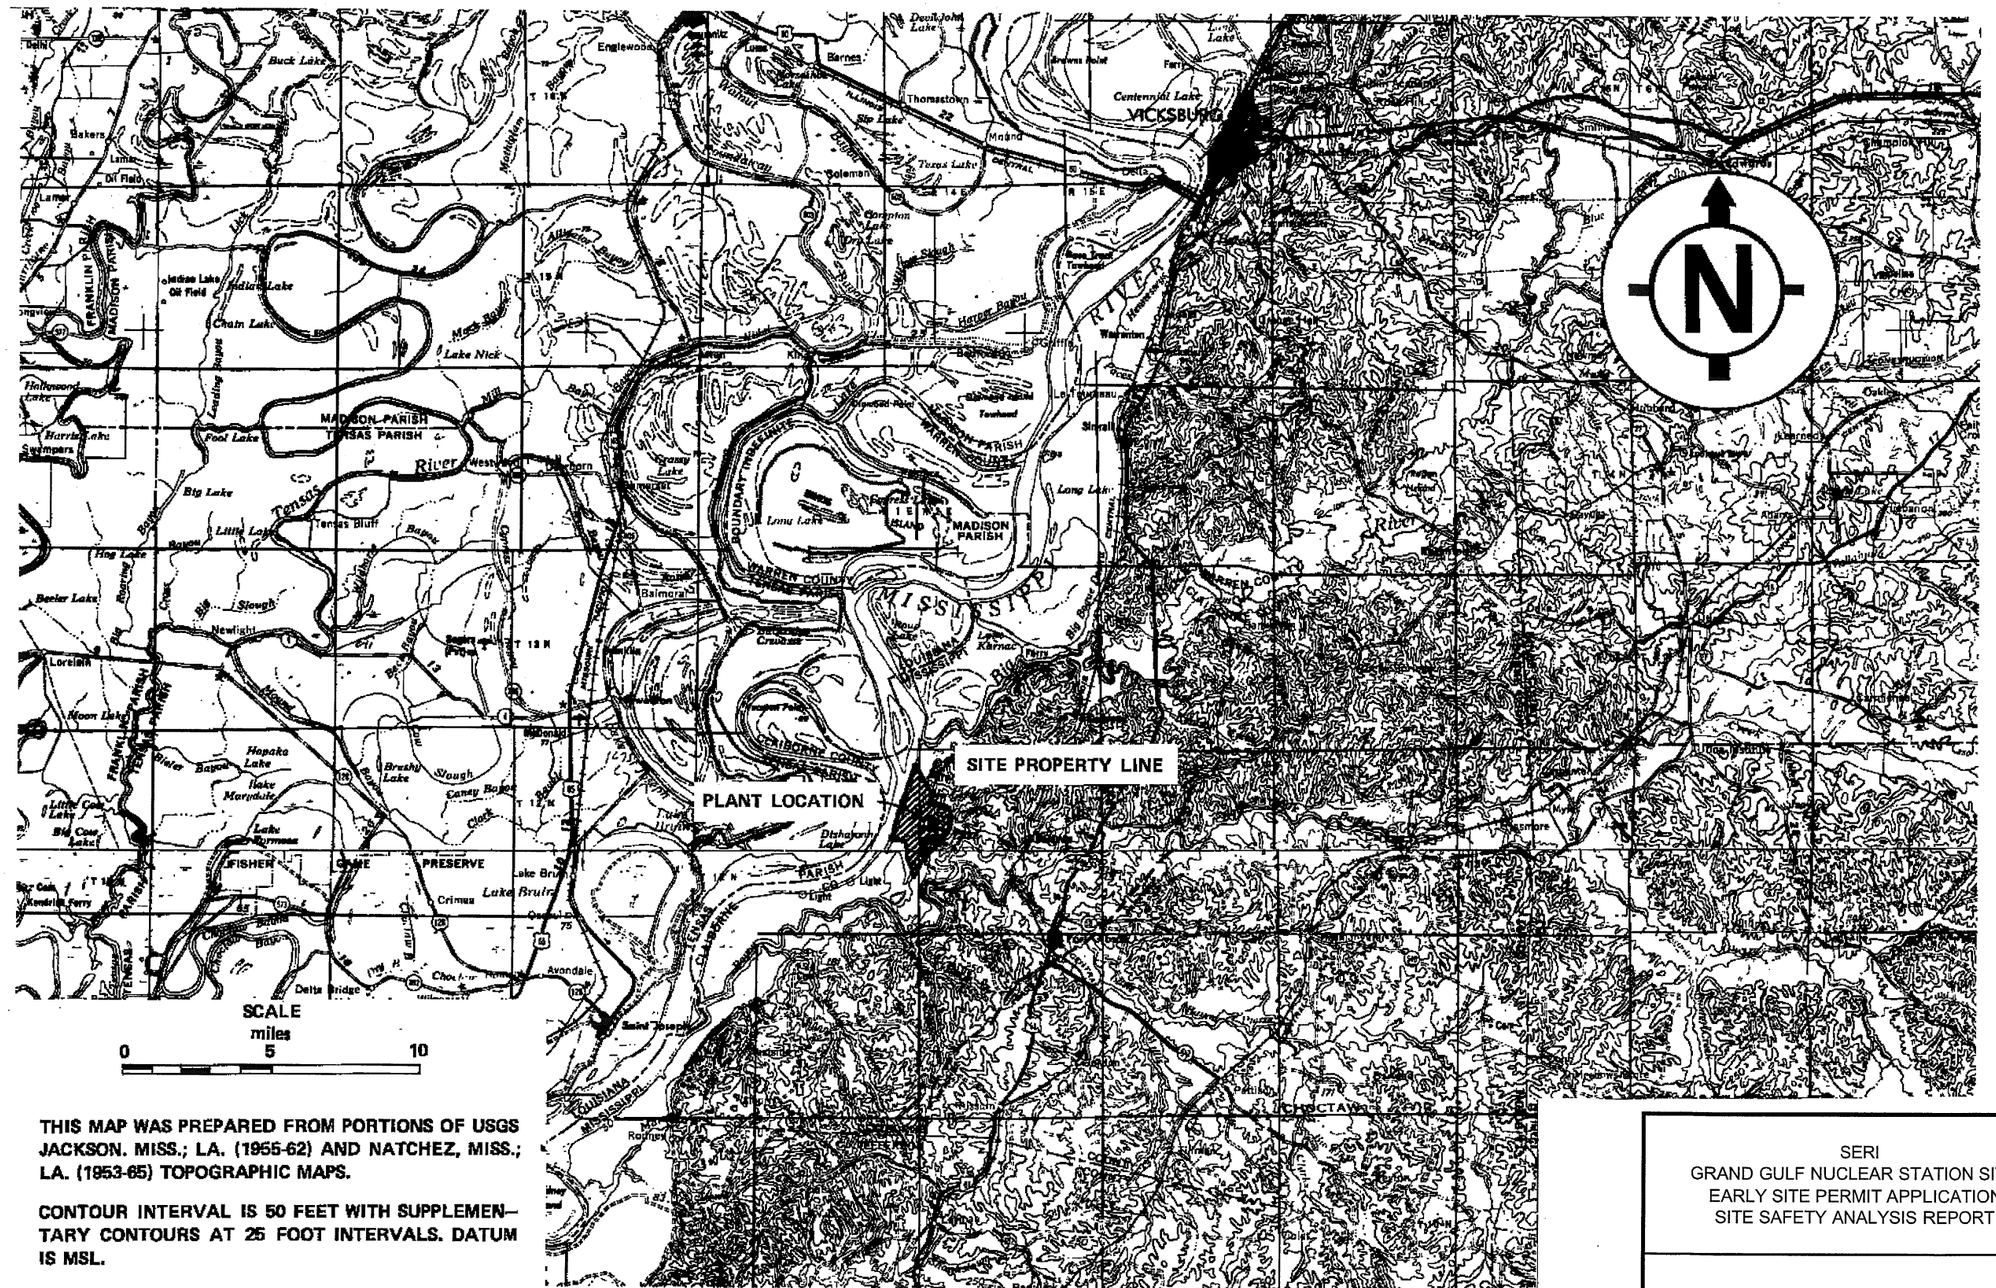

THIS MAP WAS PREPARED FROM PORTIONS OF USGS JACKSON. MISS.; LA. (1955-62) AND NATCHEZ, MISS.; LA. (1953-65) TOPOGRAPHIC MAPS.

CONTOUR INTERVAL IS 50 FEET WITH SUPPLEMENTARY CONTOURS AT 25 FOOT INTERVALS. DATUM IS MSL.

SERI
GRAND GULF NUCLEAR STATION SITE
EARLY SITE PERMIT APPLICATION
SITE SAFETY ANALYSIS REPORT

REGIONAL TOPOGRAPHY
(UFSAR FIGURE 2.4-2)

FIGURE 2.4-2 REV. 1

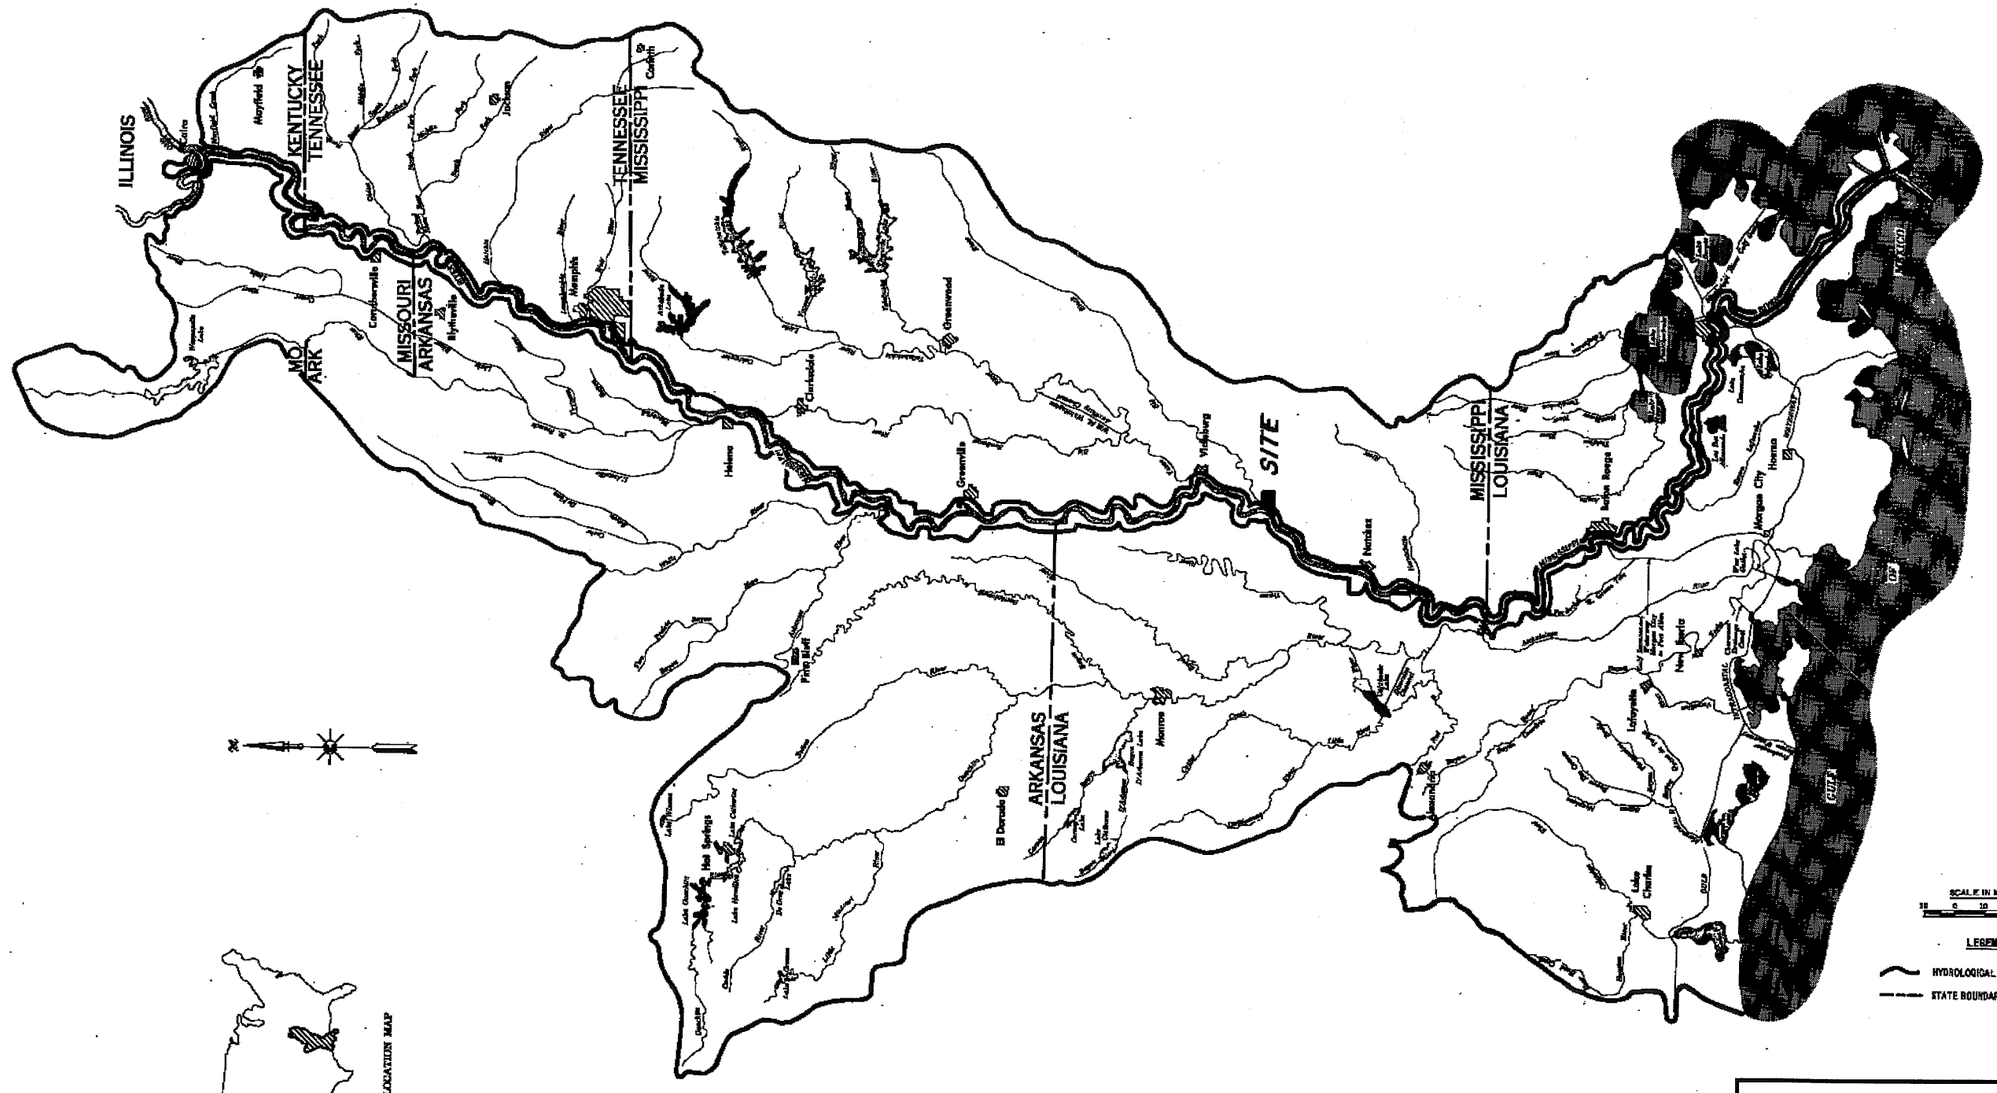

Source: Mississippi River Commission, "Lower Mississippi Region Comprehensive Study," Appendix C, Figure-1, 1974

SERI
GRAND GULF NUCLEAR STATION SITE
EARLY SITE PERMIT APPLICATION
SITE SAFETY ANALYSIS REPORT

LOWER MISSISSIPPI REGION
HYDROLOGIC BOUNDARY
(UFSAR FIGURE 2.4-3)

FIGURE 2.4-3 REV. 1

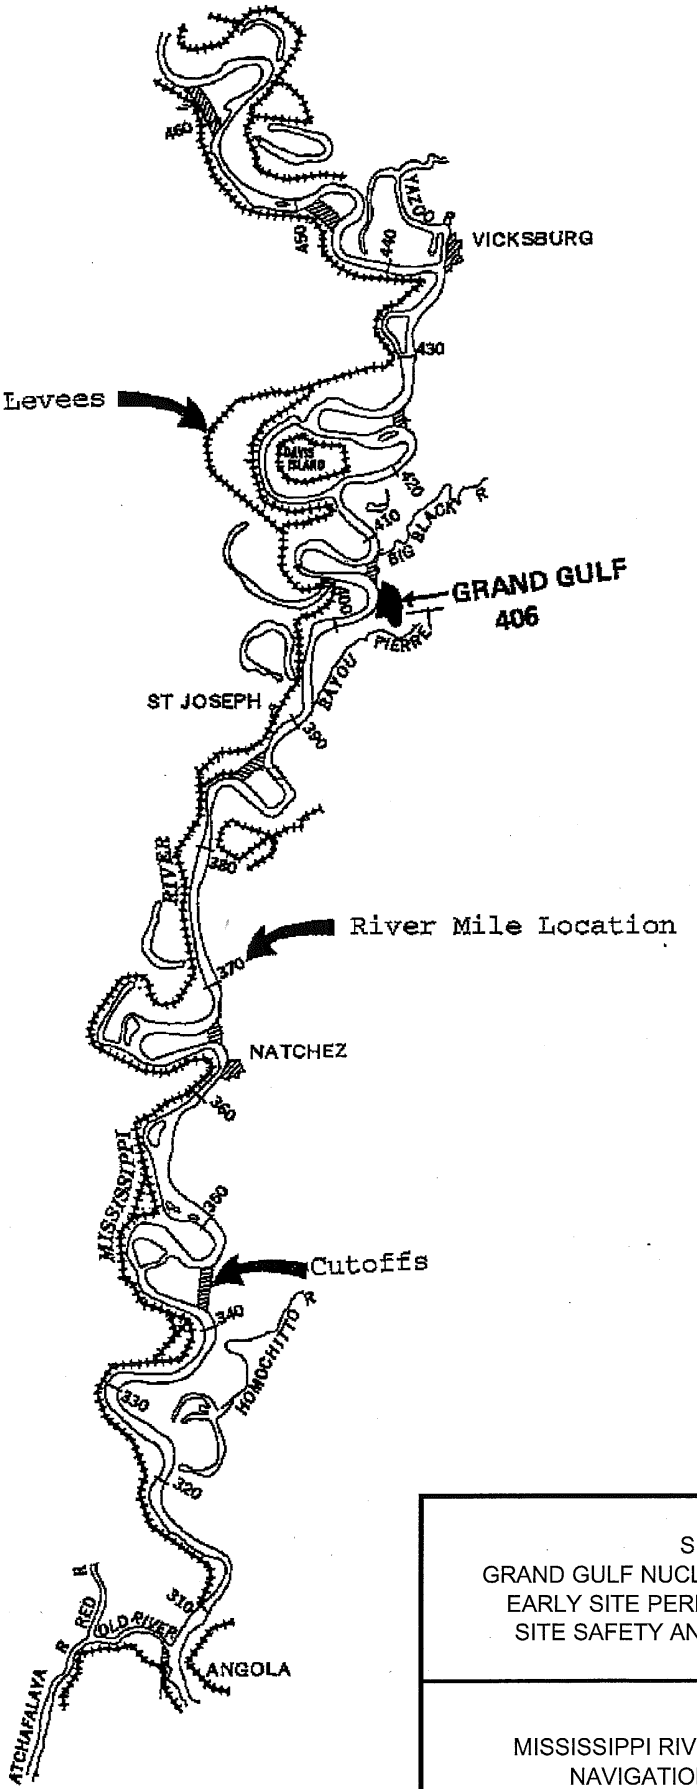

SOURCE: ADAPTED FROM U.S. ARMY CORPS OF ENGINEERS

SERI
GRAND GULF NUCLEAR STATION SITE
EARLY SITE PERMIT APPLICATION
SITE SAFETY ANALYSIS REPORT

MISSISSIPPI RIVER LEVEES AND
NAVIGATION CUTOFFS

FIGURE 2.4-3a REV. 1

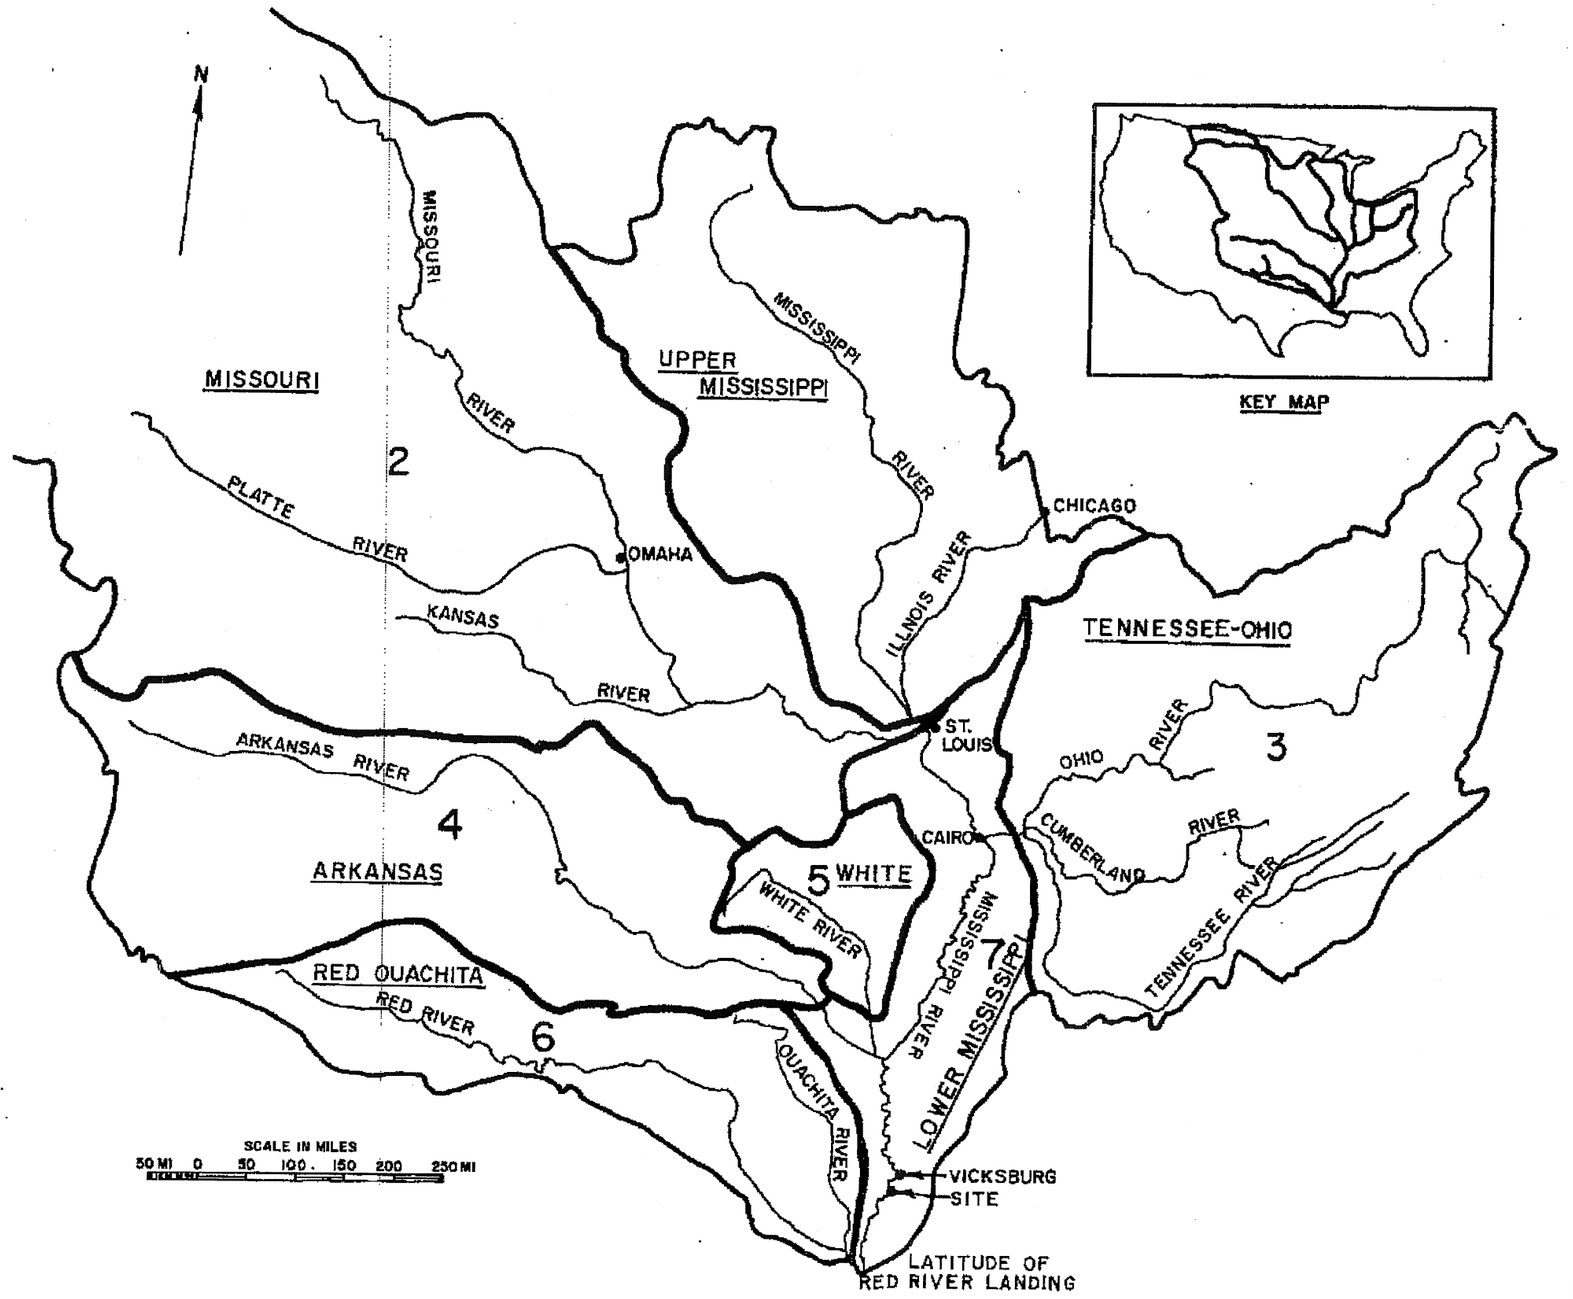

SERI
GRAND GULF NUCLEAR STATION SITE
EARLY SITE PERMIT APPLICATION
SITE SAFETY ANALYSIS REPORT

DRAINAGE AREAS OF THE
MISSISSIPPI BASIN
(UFSAR FIGURE 2.4-4)

FIGURE 2.4-4 REV. 1

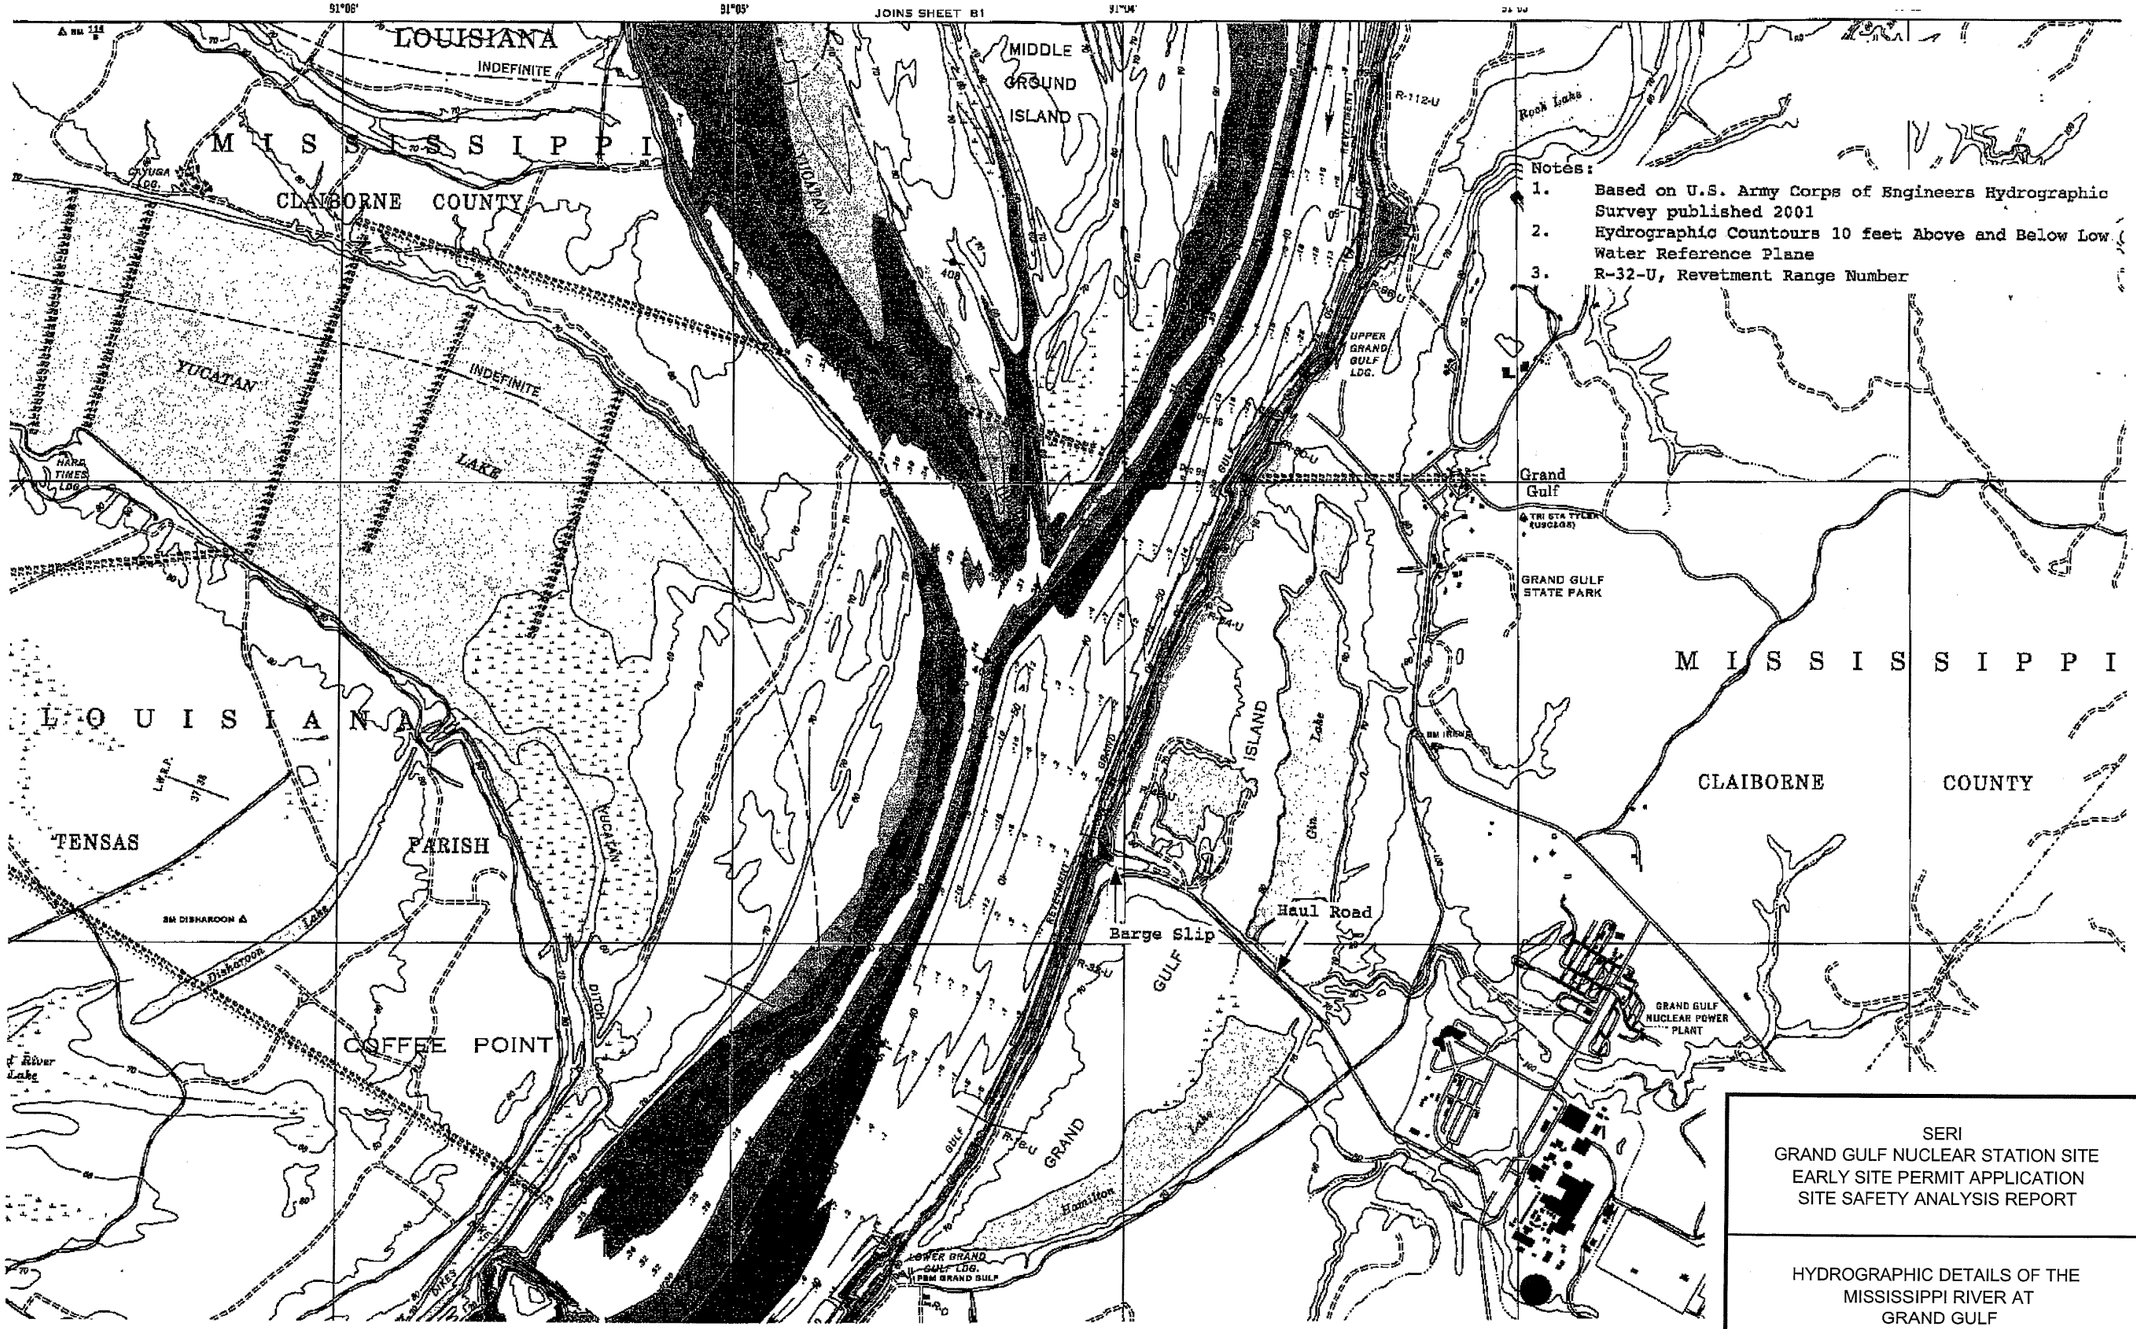

SERI
GRAND GULF NUCLEAR STATION SITE
EARLY SITE PERMIT APPLICATION
SITE SAFETY ANALYSIS REPORT

HYDROGRAPHIC DETAILS OF THE MISSISSIPPI RIVER AT GRAND GULF

FIGURE 2.4-5 REV. 1

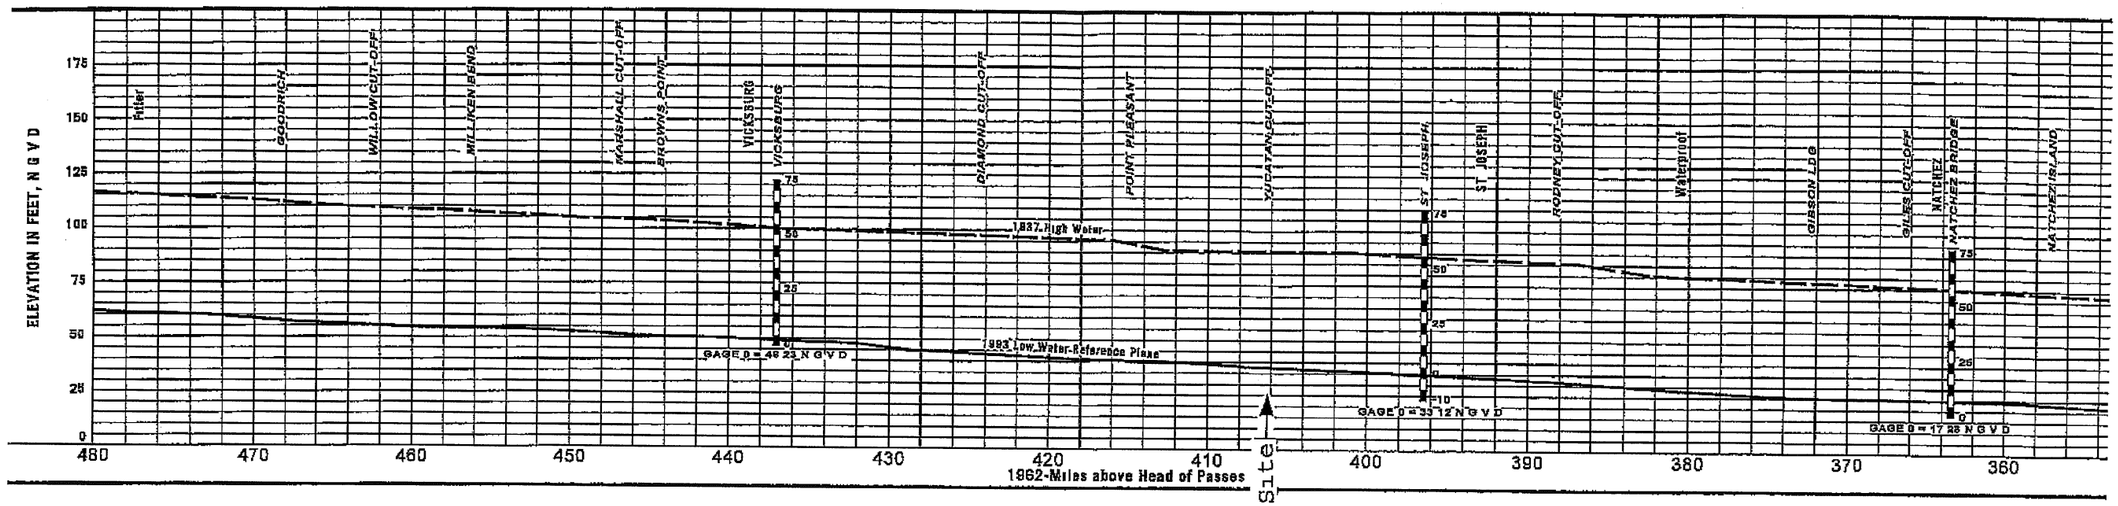

LEGEND

430 1962 Mileage above Head of Passes

Low Water Reference Plane*

1937 High Water

Source: Adapted from USACE, 2001

SERI
GRAND GULF NUCLEAR STATION SITE
EARLY SITE PERMIT APPLICATION
SITE SAFETY ANALYSIS REPORT

WATER SURFACE PROFILES FOR 1937 HIGH FLOW AND 1993 LOW WATER REFERENCE PLANE

FIGURE 2.4-6 REV. 1

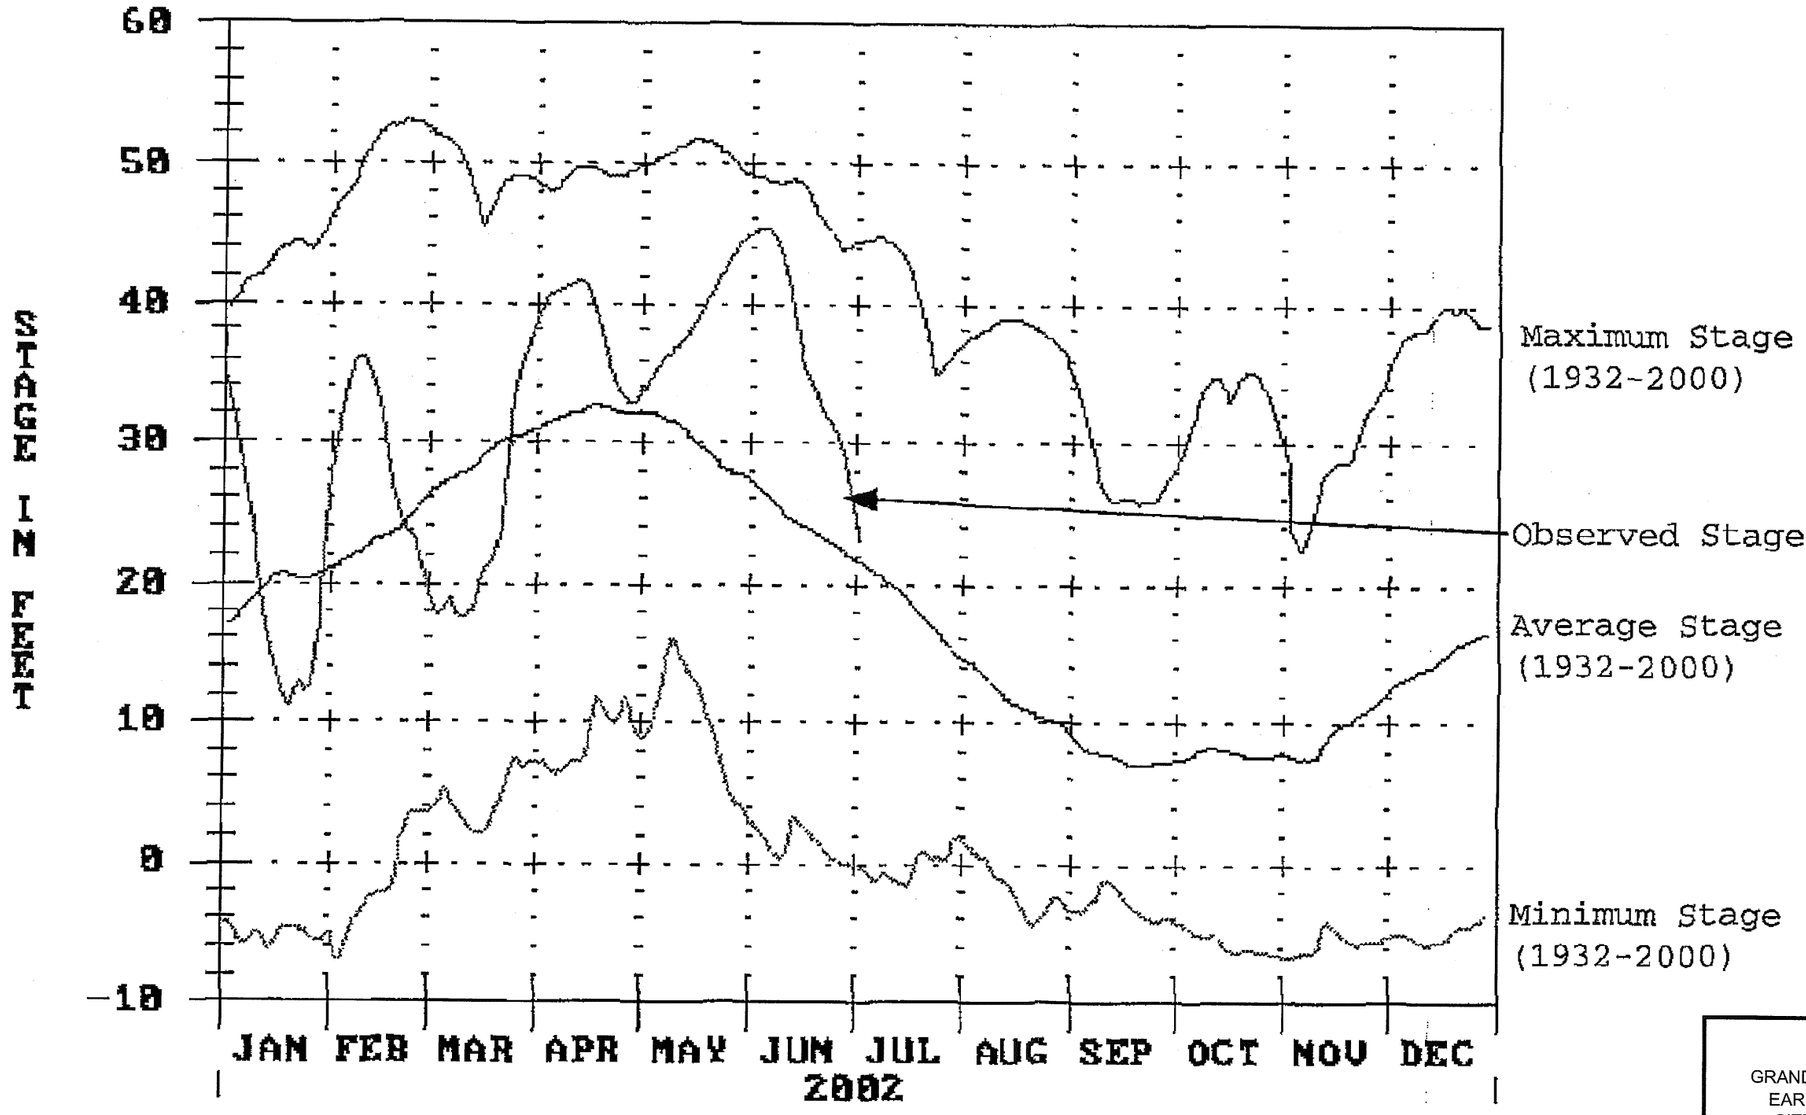

Source: Adapted from U.S. Army Corps of Engineers

SERI
GRAND GULF NUCLEAR STATION SITE
EARLY SITE PERMIT APPLICATION
SITE SAFETY ANALYSIS REPORT

HYDROGRAPH FOR THE MISSISSIPPI RIVER AT VICKSBURG, MS

FIGURE 2.4-7 REV. 1

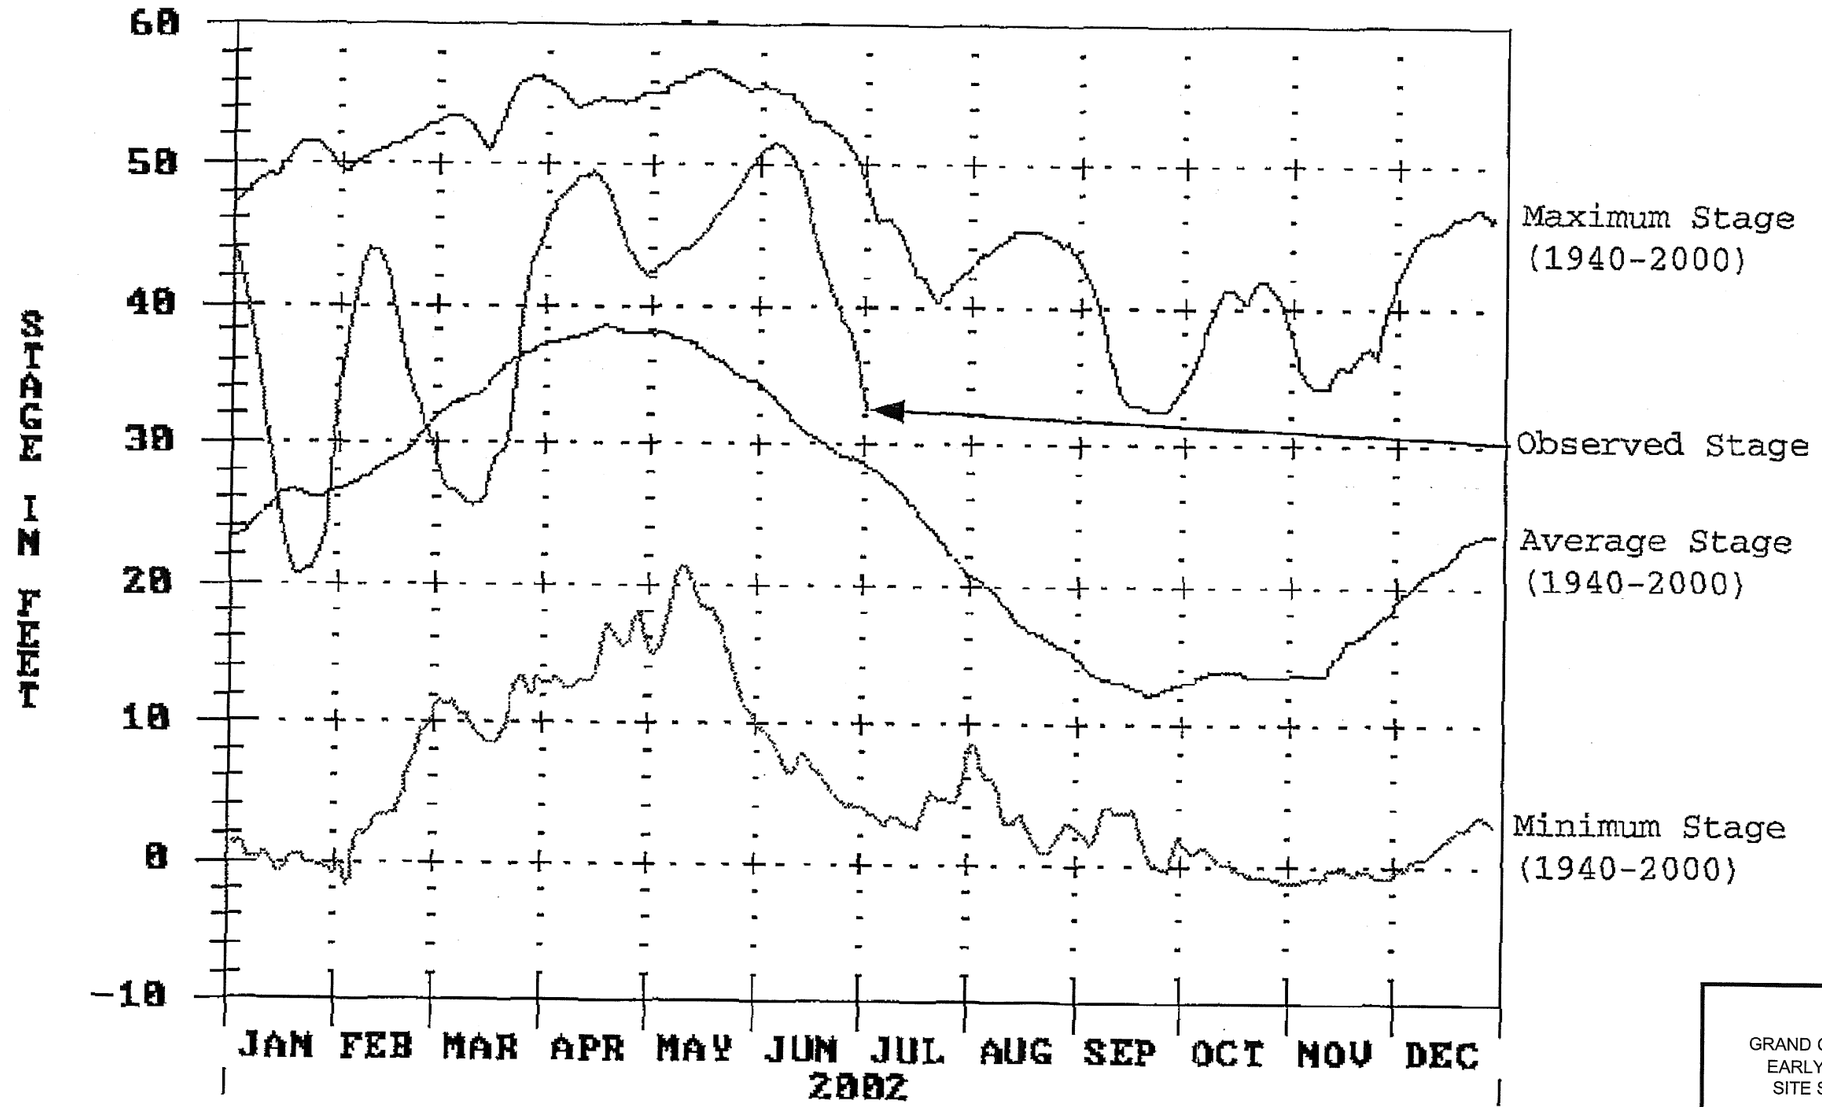

Source: Adapted from U.S. Army Corps of Engineers

SERI
GRAND GULF NUCLEAR STATION SITE
EARLY SITE PERMIT APPLICATION
SITE SAFETY ANALYSIS REPORT

HYDROGRAPH FOR MISSISSIPPI RIVER
AT NATCHEZ, MS

FIGURE 2.4-8 REV. 1

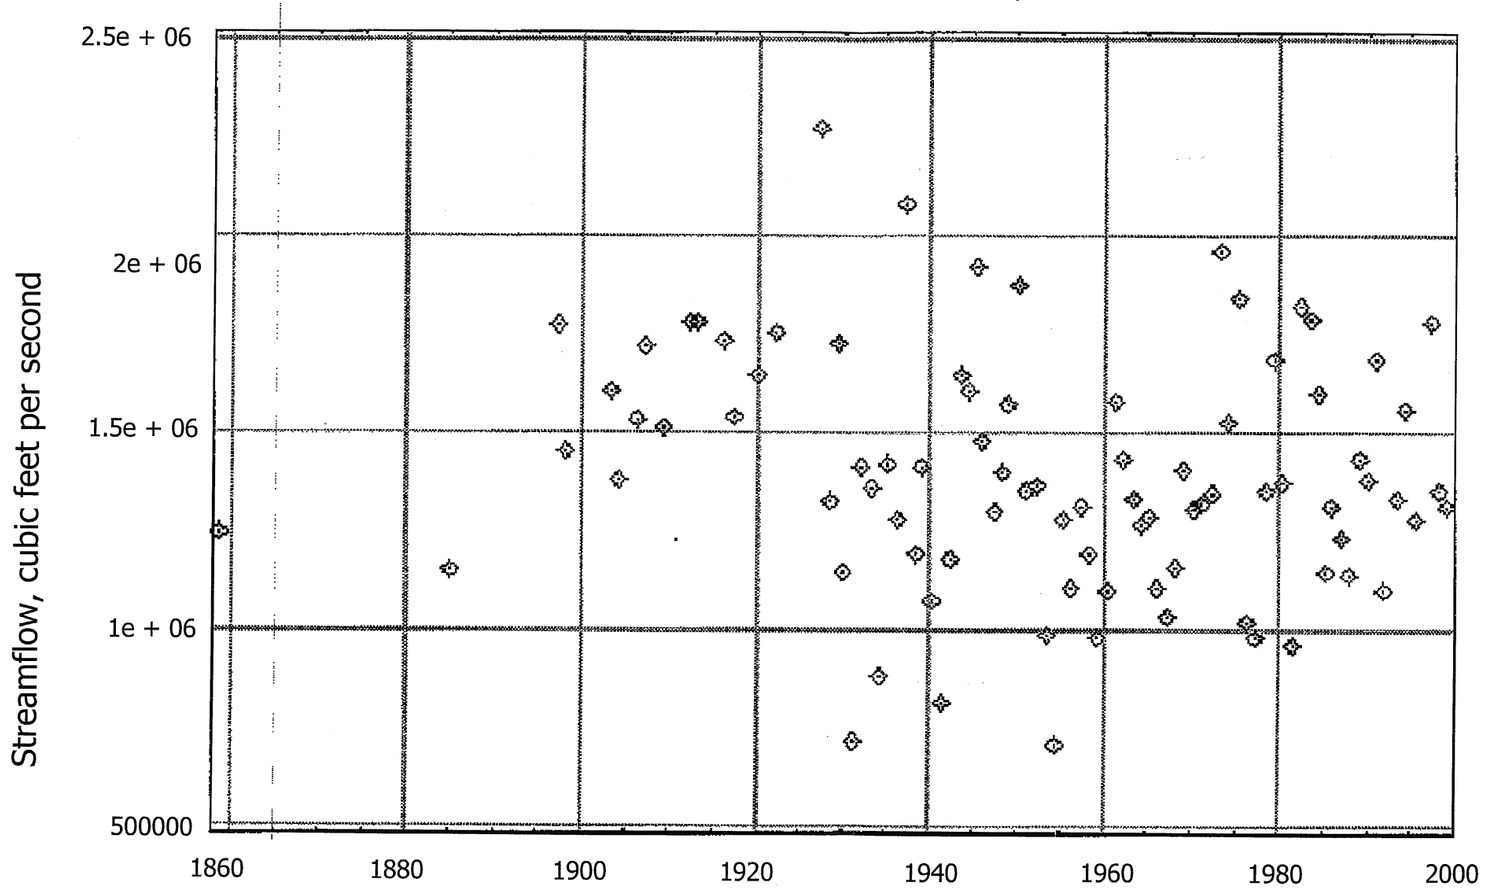

DATES: 06/24/1858 to 02/13/1999

Source: U.S.G.S.

SERI
GRAND GULF NUCLEAR STATION SITE
EARLY SITE PERMIT APPLICATION
SITE SAFETY ANALYSIS REPORT

ANNUAL MAXIMUM INSTANTANEOUS PEAK
STREAMFLOW - MISSISSIPPI RIVER
USGS STATION, VICKSBURG, MS

FIGURE 2.4-9 REV. 1

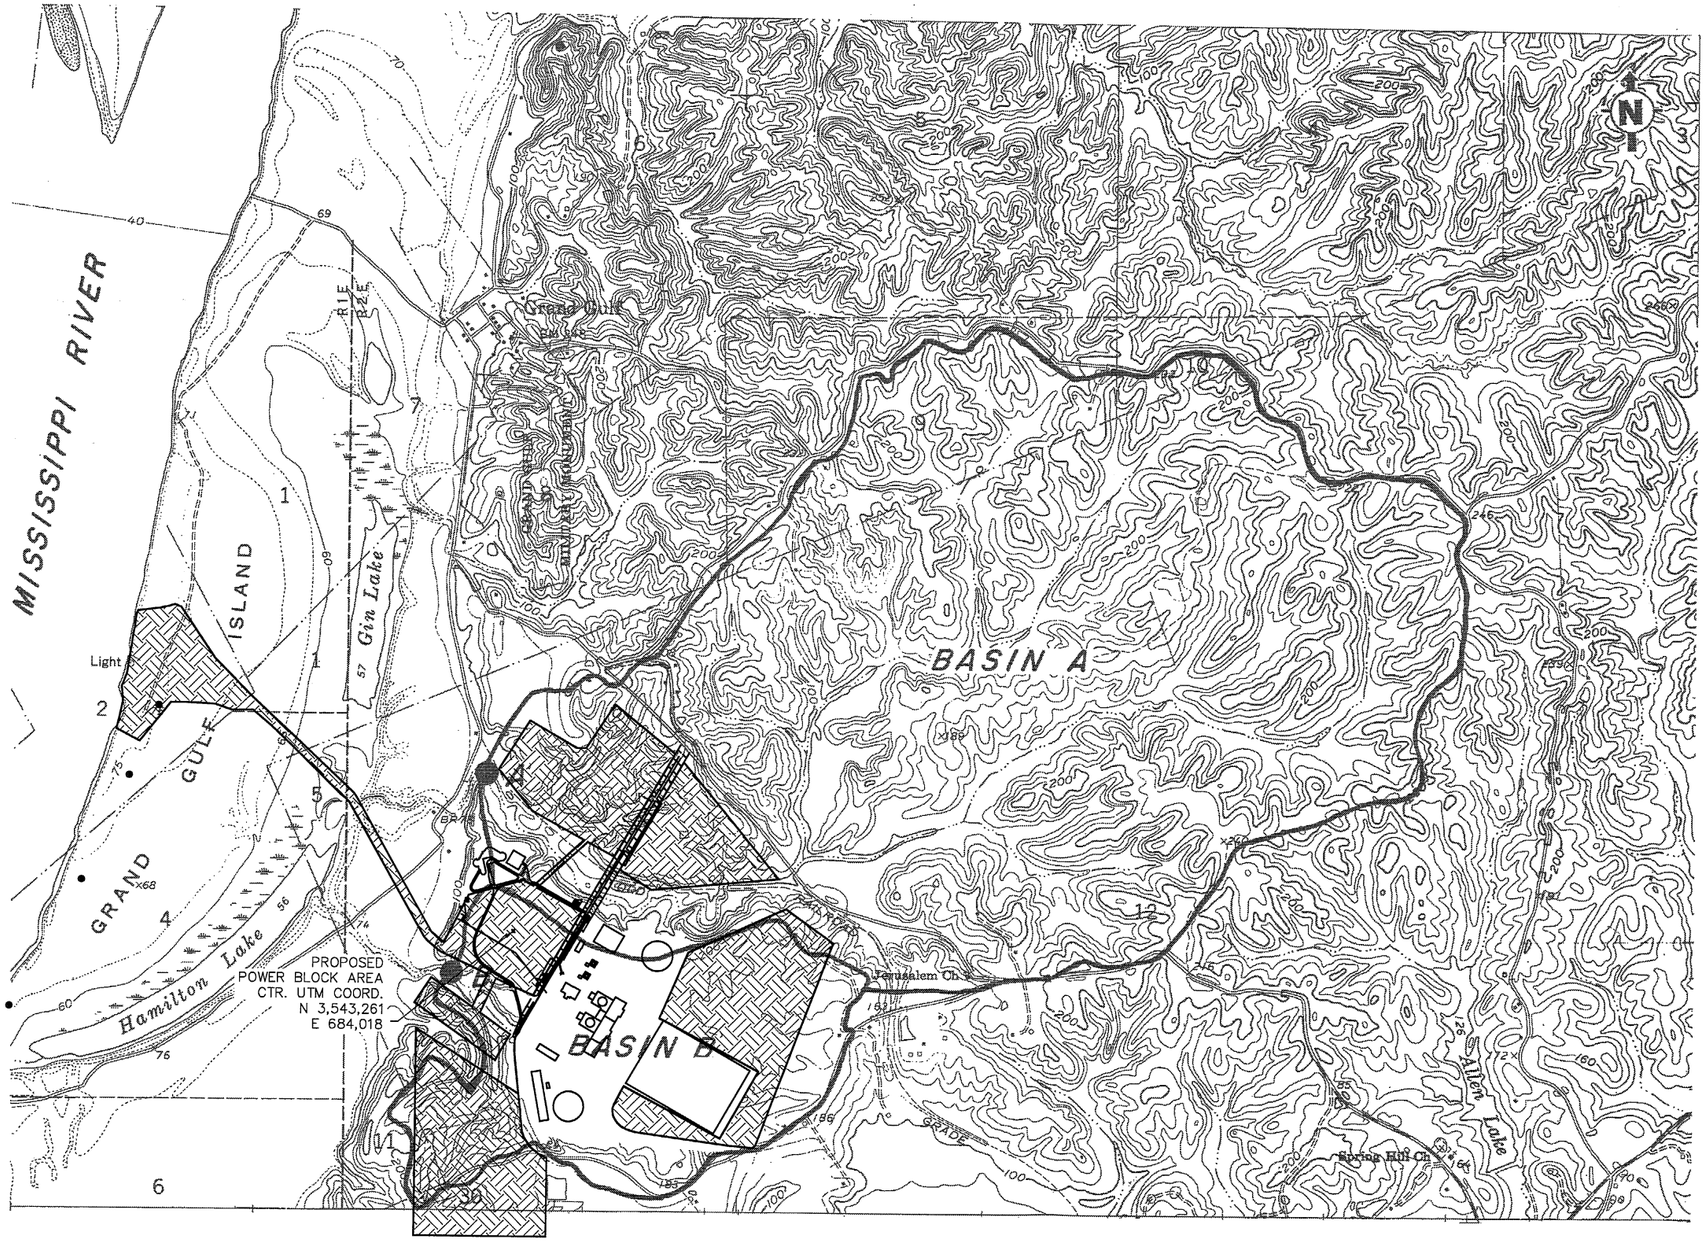

Adapted from U.S.G.S. 7.5 Minute
Topographic Sheet 1963 Series

NOTES:

1. GGNS UNIT 1 FACILITIES ADDED FOR REFERENCE.

LEGEND:

PROPOSED NEW FACILITY CONSTRUCTION AREAS

SERI
GRAND GULF NUCLEAR STATION SITE
EARLY SITE PERMIT APPLICATION
SITE SAFETY ANALYSIS REPORT

LOCAL DRAINAGE BASINS
(UFSAR FIGURE 2.4-8)

FIGURE 2.4-10 REV. 1

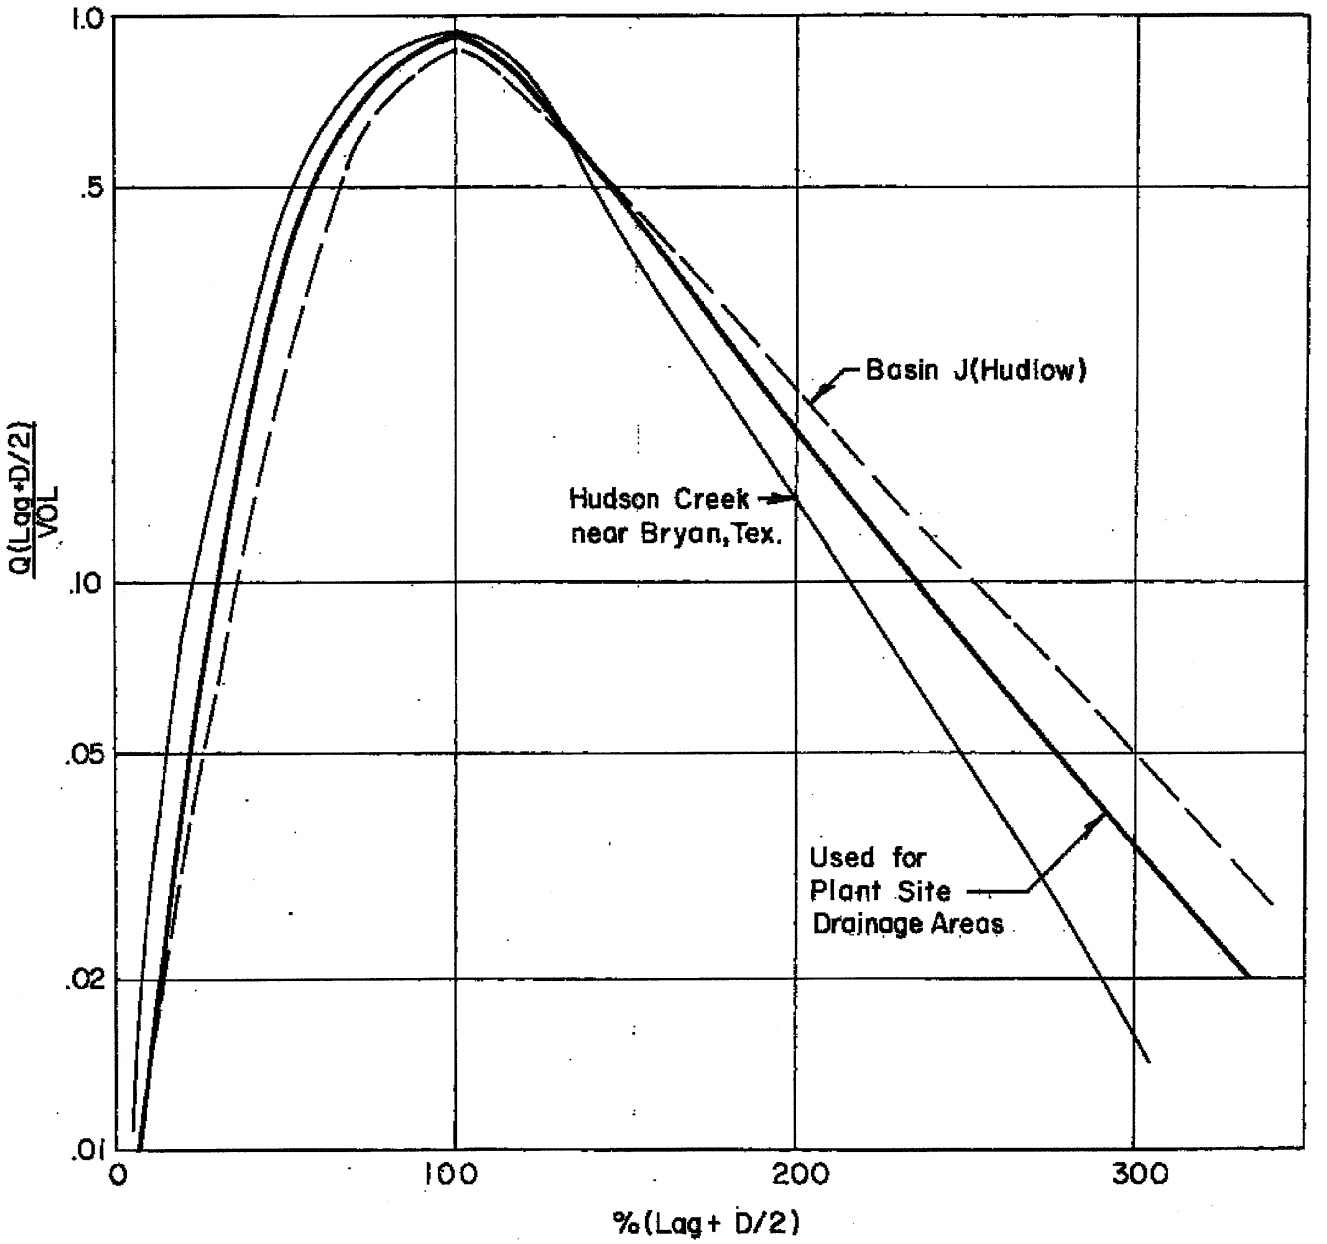

SERI
GRAND GULF NUCLEAR STATION SITE
EARLY SITE PERMIT APPLICATION
SITE SAFETY ANALYSIS REPORT

DIMENSIONLESS HYDROGRAPH FOR
THE PLANT SITE DRAINAGE BASINS
(UFSAR FIGURE 2.4-9)

FIGURE 2.4-11 REV. 1

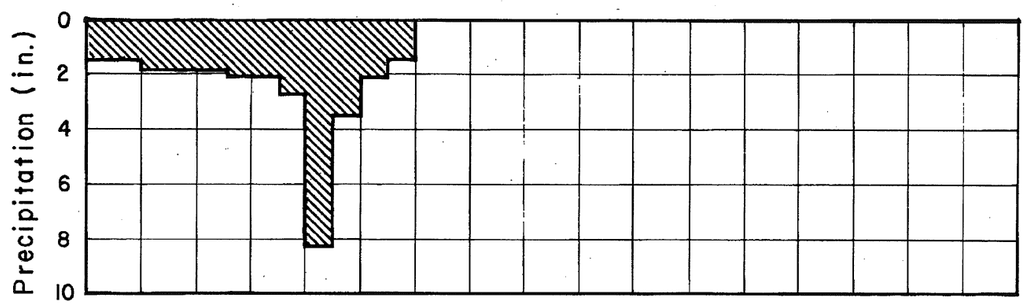

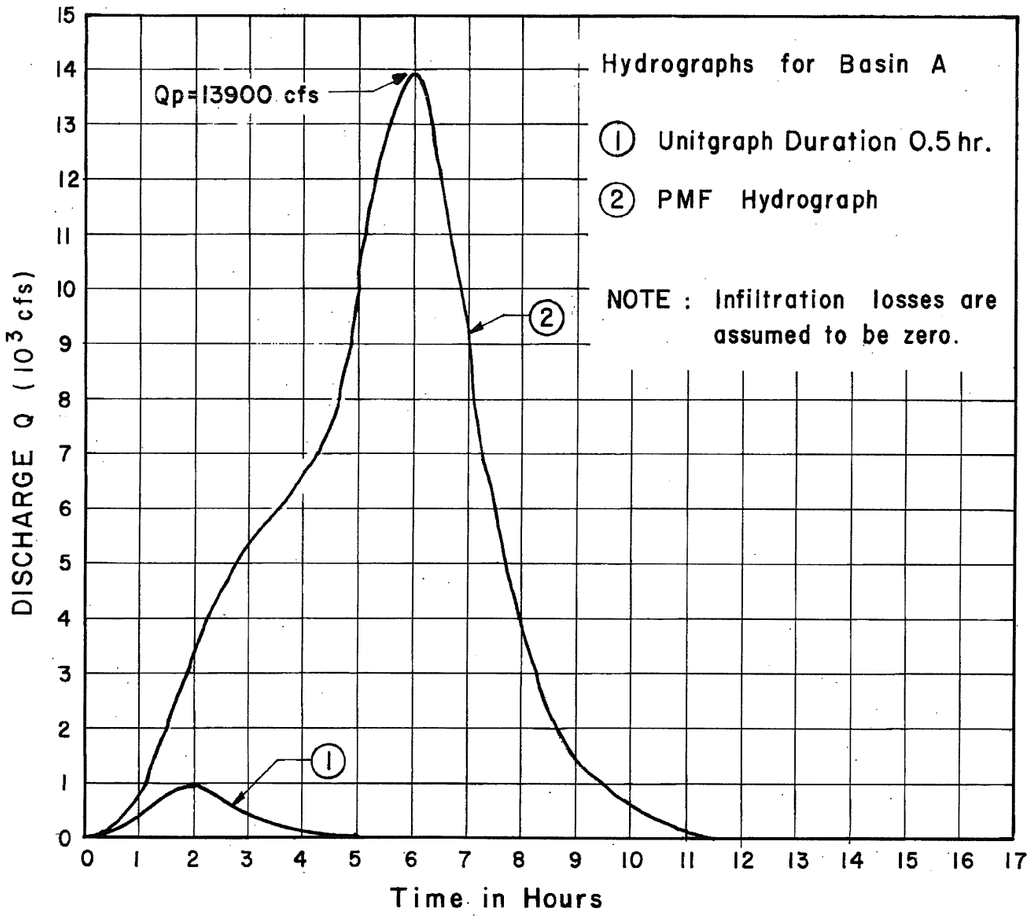

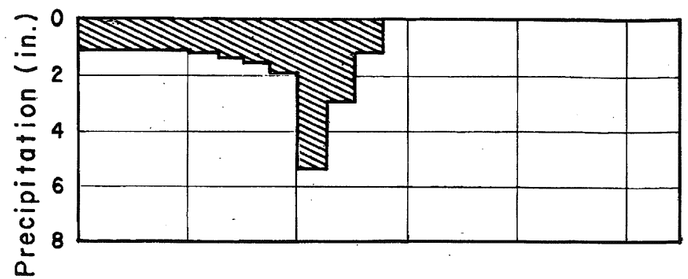

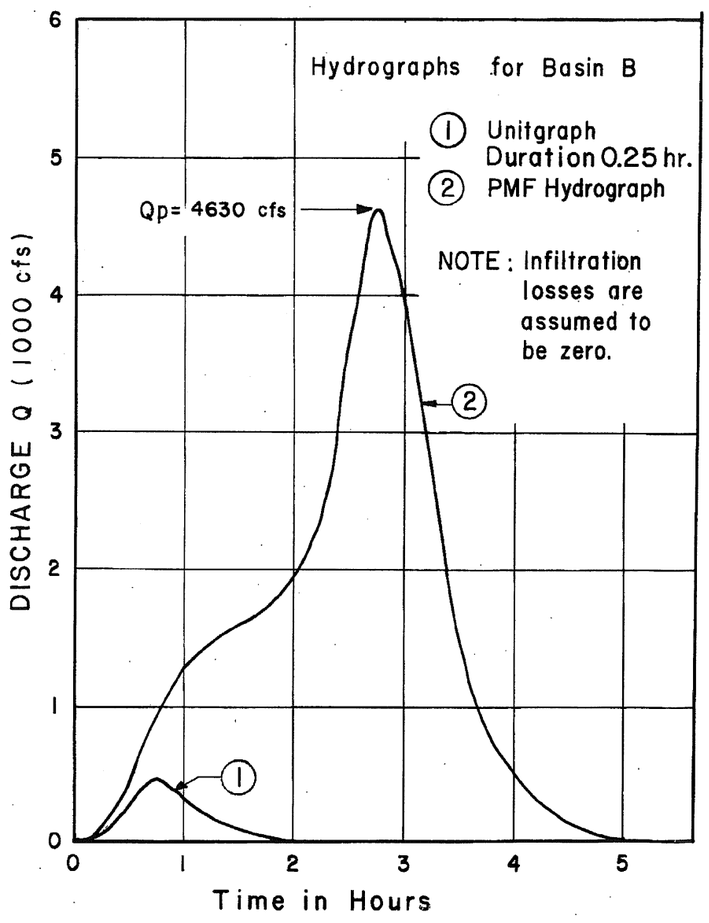

NOTE:
THESE HYDROGRAPHS WERE DEVELOPED FOR GGNS UNIT 1 USING RAINFALL RATES FROM HMR 33 AND USACE EM-1110-2-1411 AND ARE PRESENTED FOR INFORMATION ONLY.

SERI
GRAND GULF NUCLEAR STATION SITE
EARLY SITE PERMIT APPLICATION
SITE SAFETY ANALYSIS REPORT

BASIN A & B
HYDROGRAPHS
(UFSAR FIGURE 2.4-10)

FIGURE 2.4-12 REV. 1

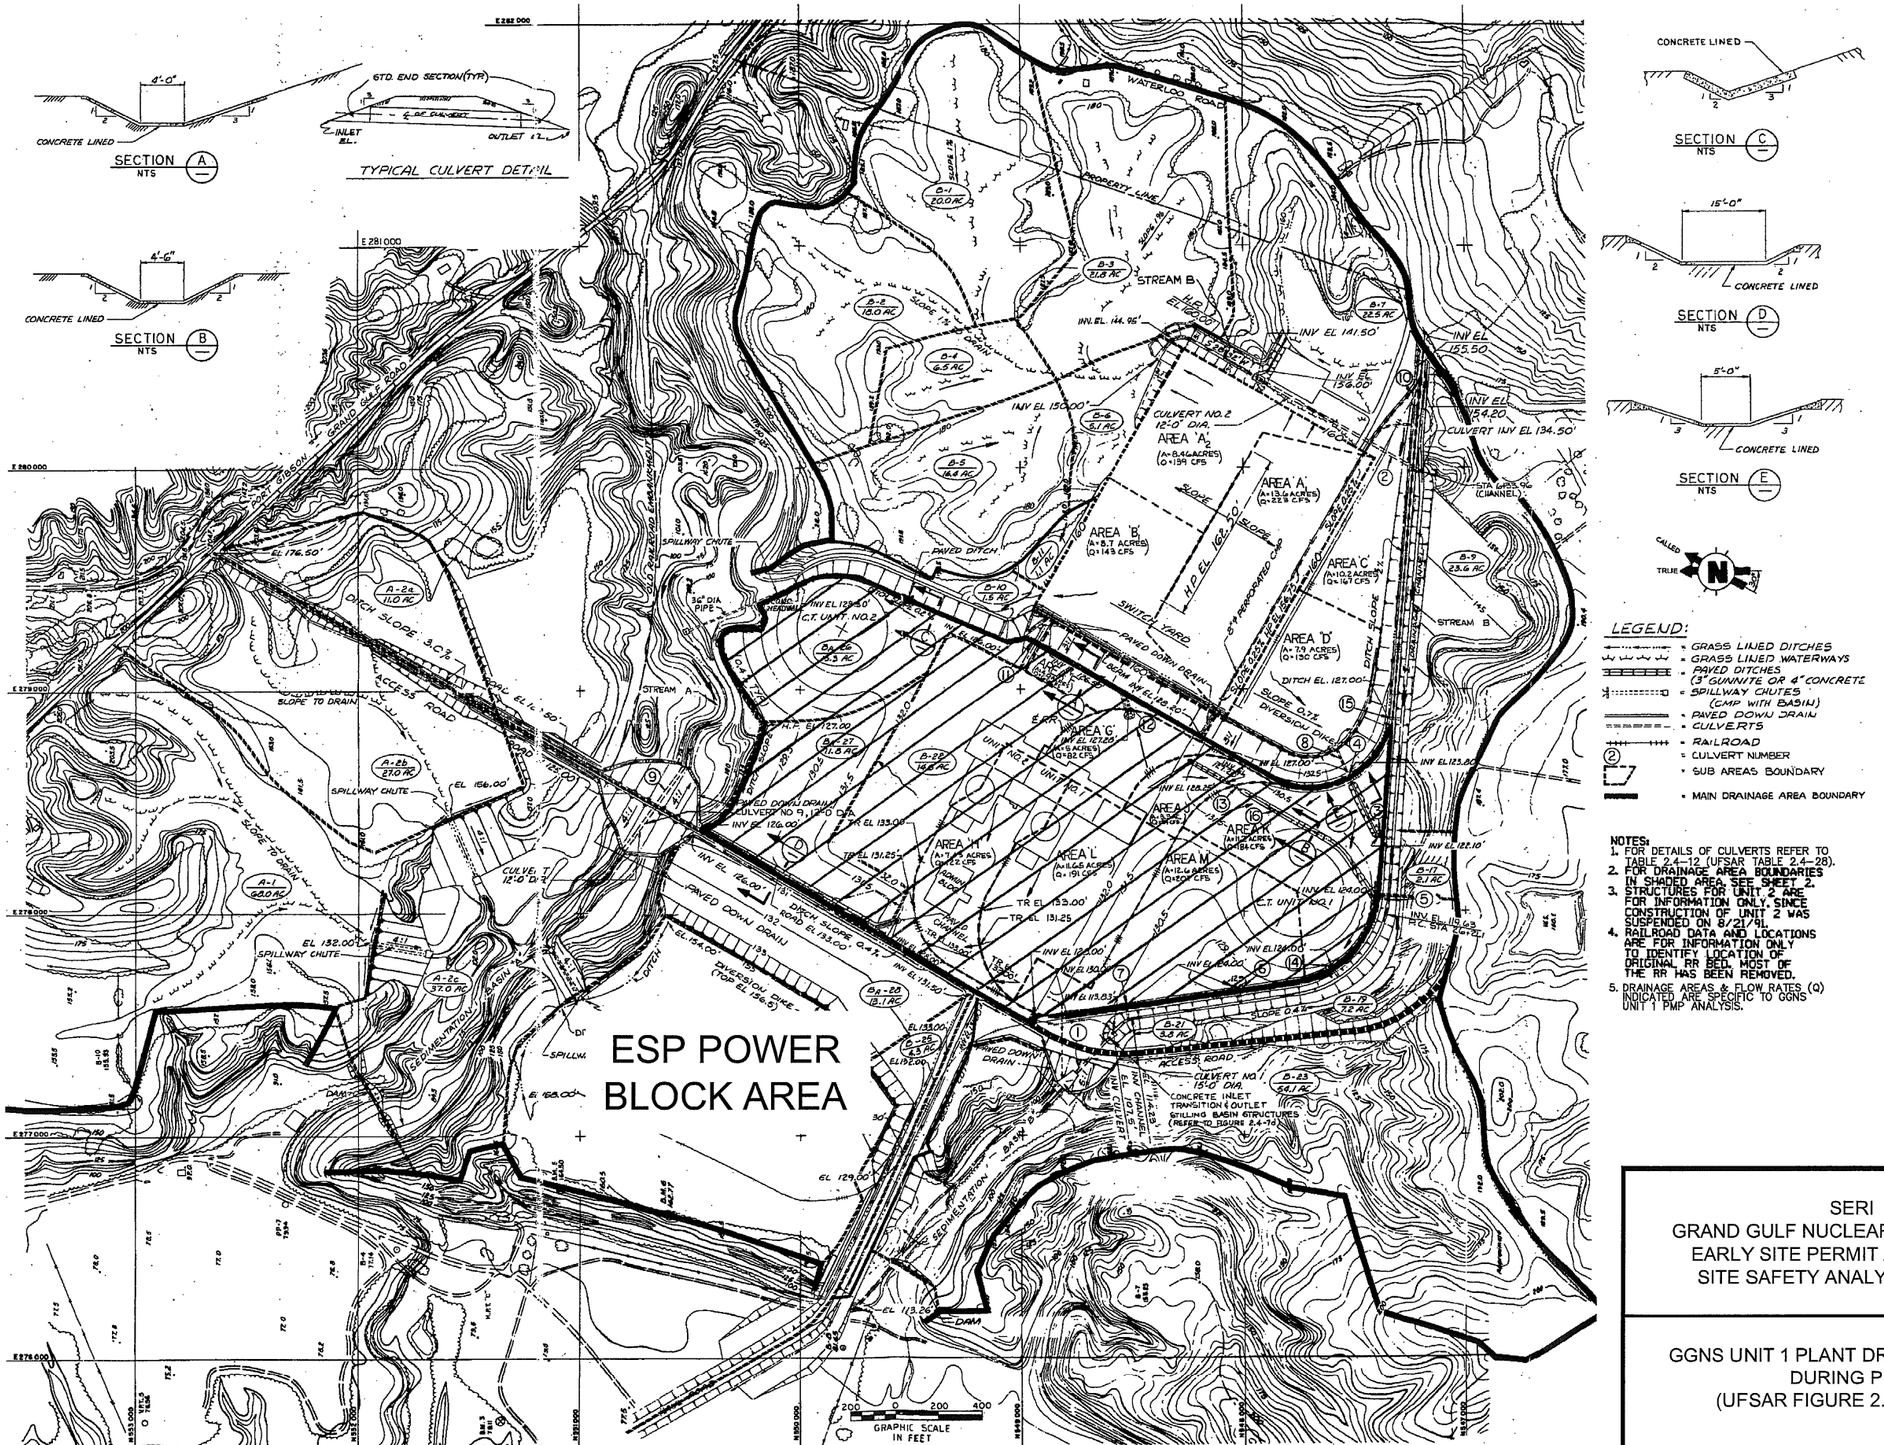

SERI
GRAND GULF NUCLEAR STATION SITE
EARLY SITE PERMIT APPLICATION
SITE SAFETY ANALYSIS REPORT

GGNS UNIT 1 PLANT DRAINAGE AREAS
DURING PMP
(UFSAR FIGURE 2.4-7a SH. 1)

FIGURE 2.4-13 SHEET 1 OF 2 REV. 1

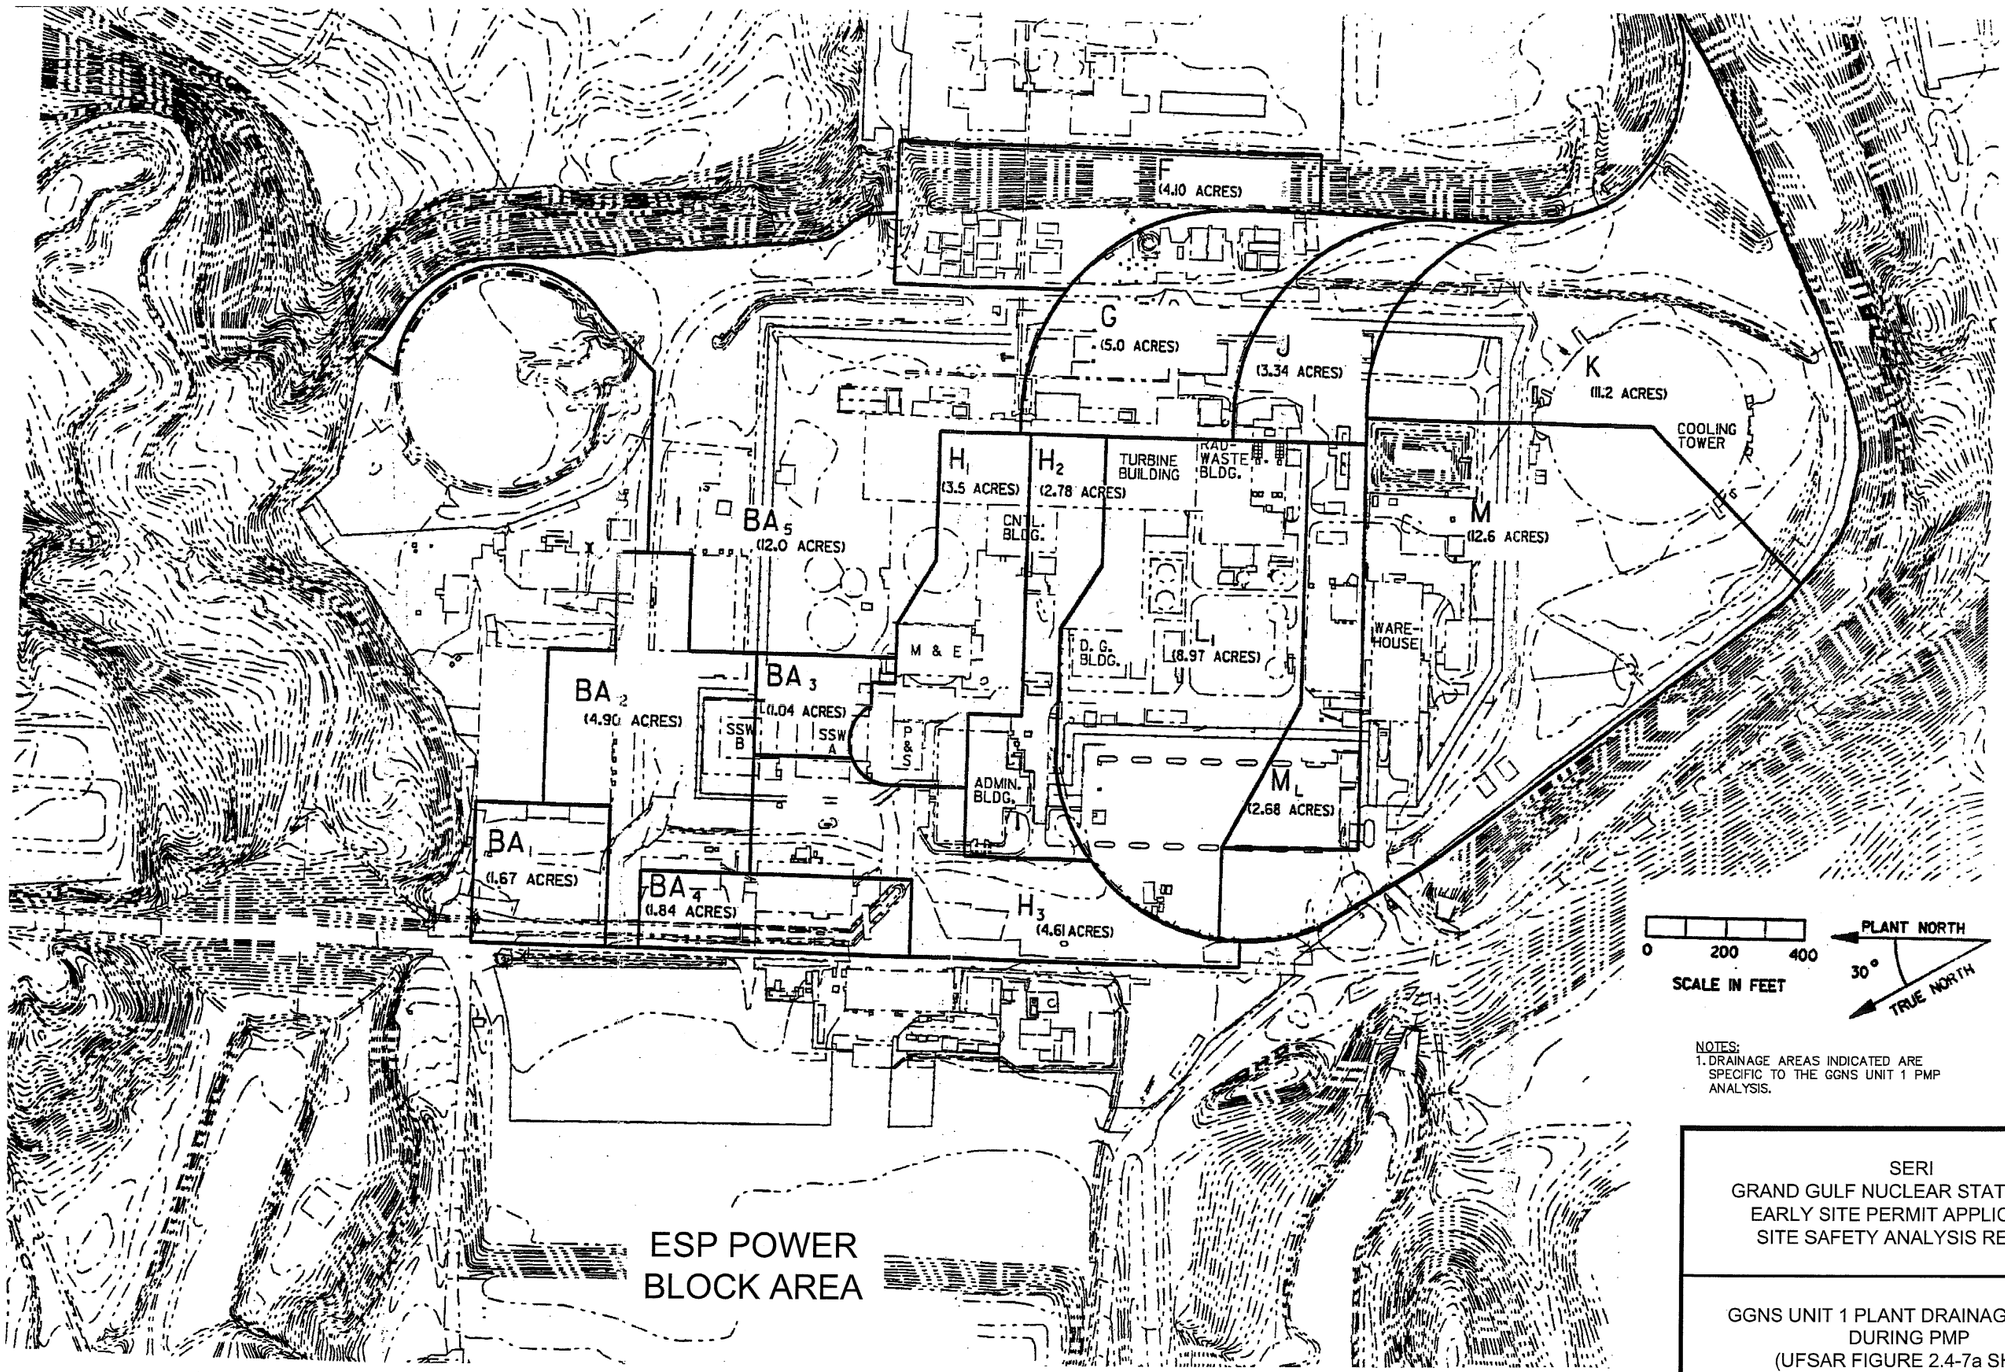

NOTES:
1. DRAINAGE AREAS INDICATED ARE SPECIFIC TO THE GGNS UNIT 1 PMP ANALYSIS.

SERI
GRAND GULF NUCLEAR STATION SITE
EARLY SITE PERMIT APPLICATION
SITE SAFETY ANALYSIS REPORT

GGNS UNIT 1 PLANT DRAINAGE AREAS DURING PMP
(UFSAR FIGURE 2.4-7a SH. 2)

FIGURE 2.4-13 SHEET 2 OF 2 REV. 1

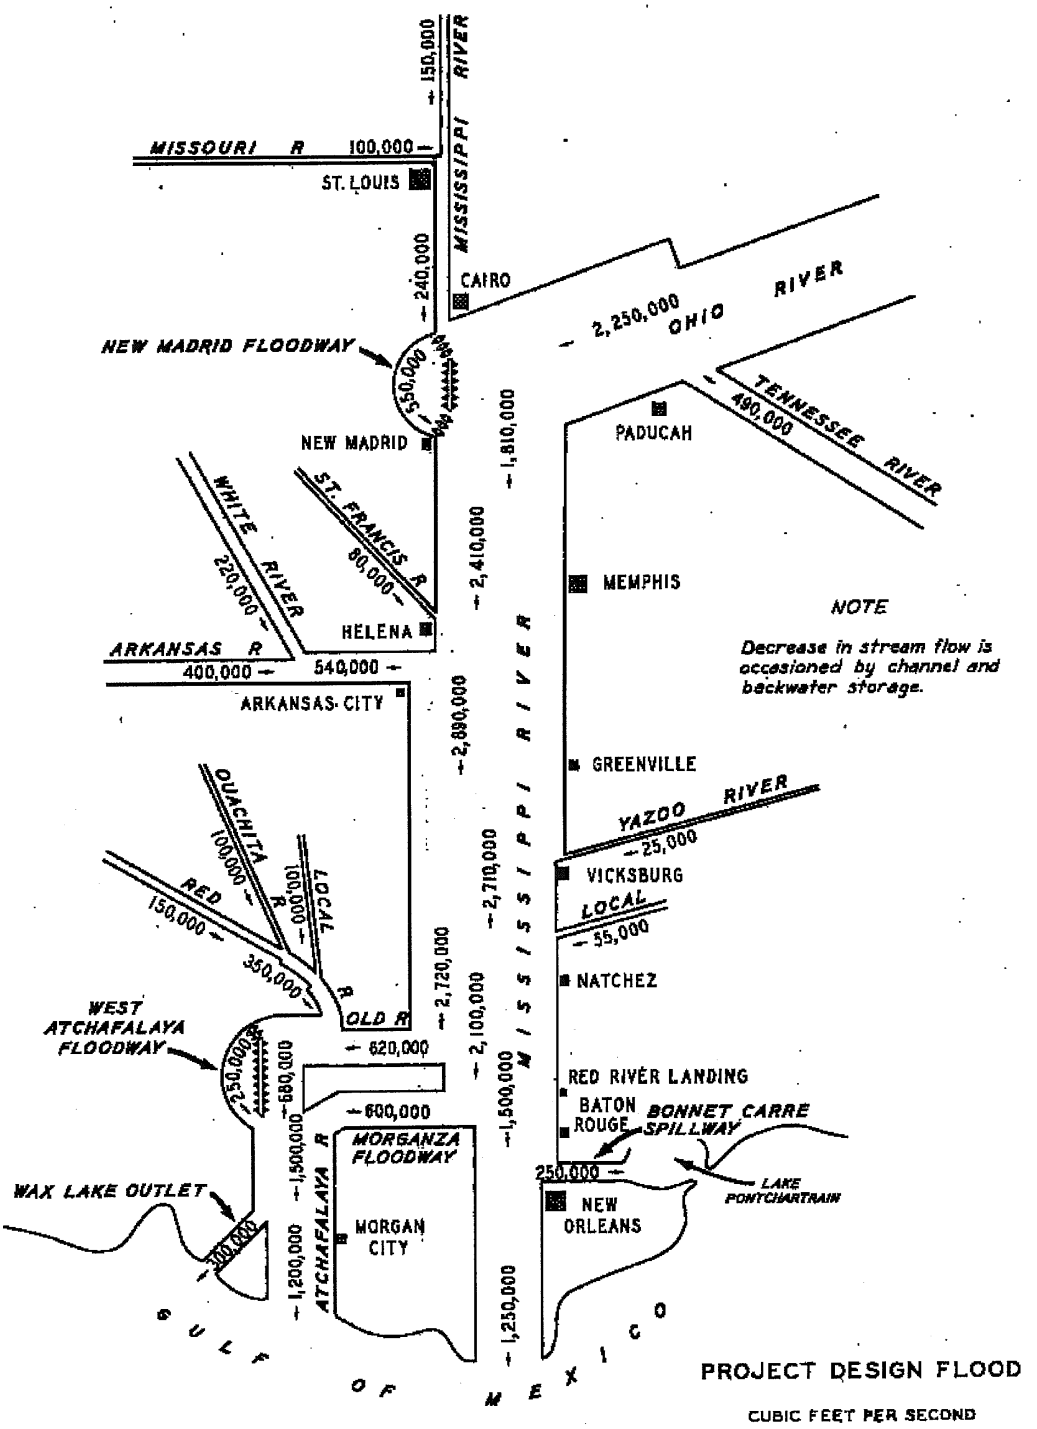

SOURCE: MISSISSIPPI RIVER COMMISSION, "LOWER MISSISSIPPI REGION COMPREHENSIVE STUDY," APPENDIX C, FIGURE-69, 1974

SERI
GRAND GULF NUCLEAR STATION SITE
EARLY SITE PERMIT APPLICATION
SITE SAFETY ANALYSIS REPORT

DESIGN-PROJECT FLOOD FOR THE LOWER MISSISSIPPI RIVER
U.S. CORPS OF ENGINEERS 1958
(UFSAR FIGURE 2.4-11)

FIGURE 2.4-14 REV. 1

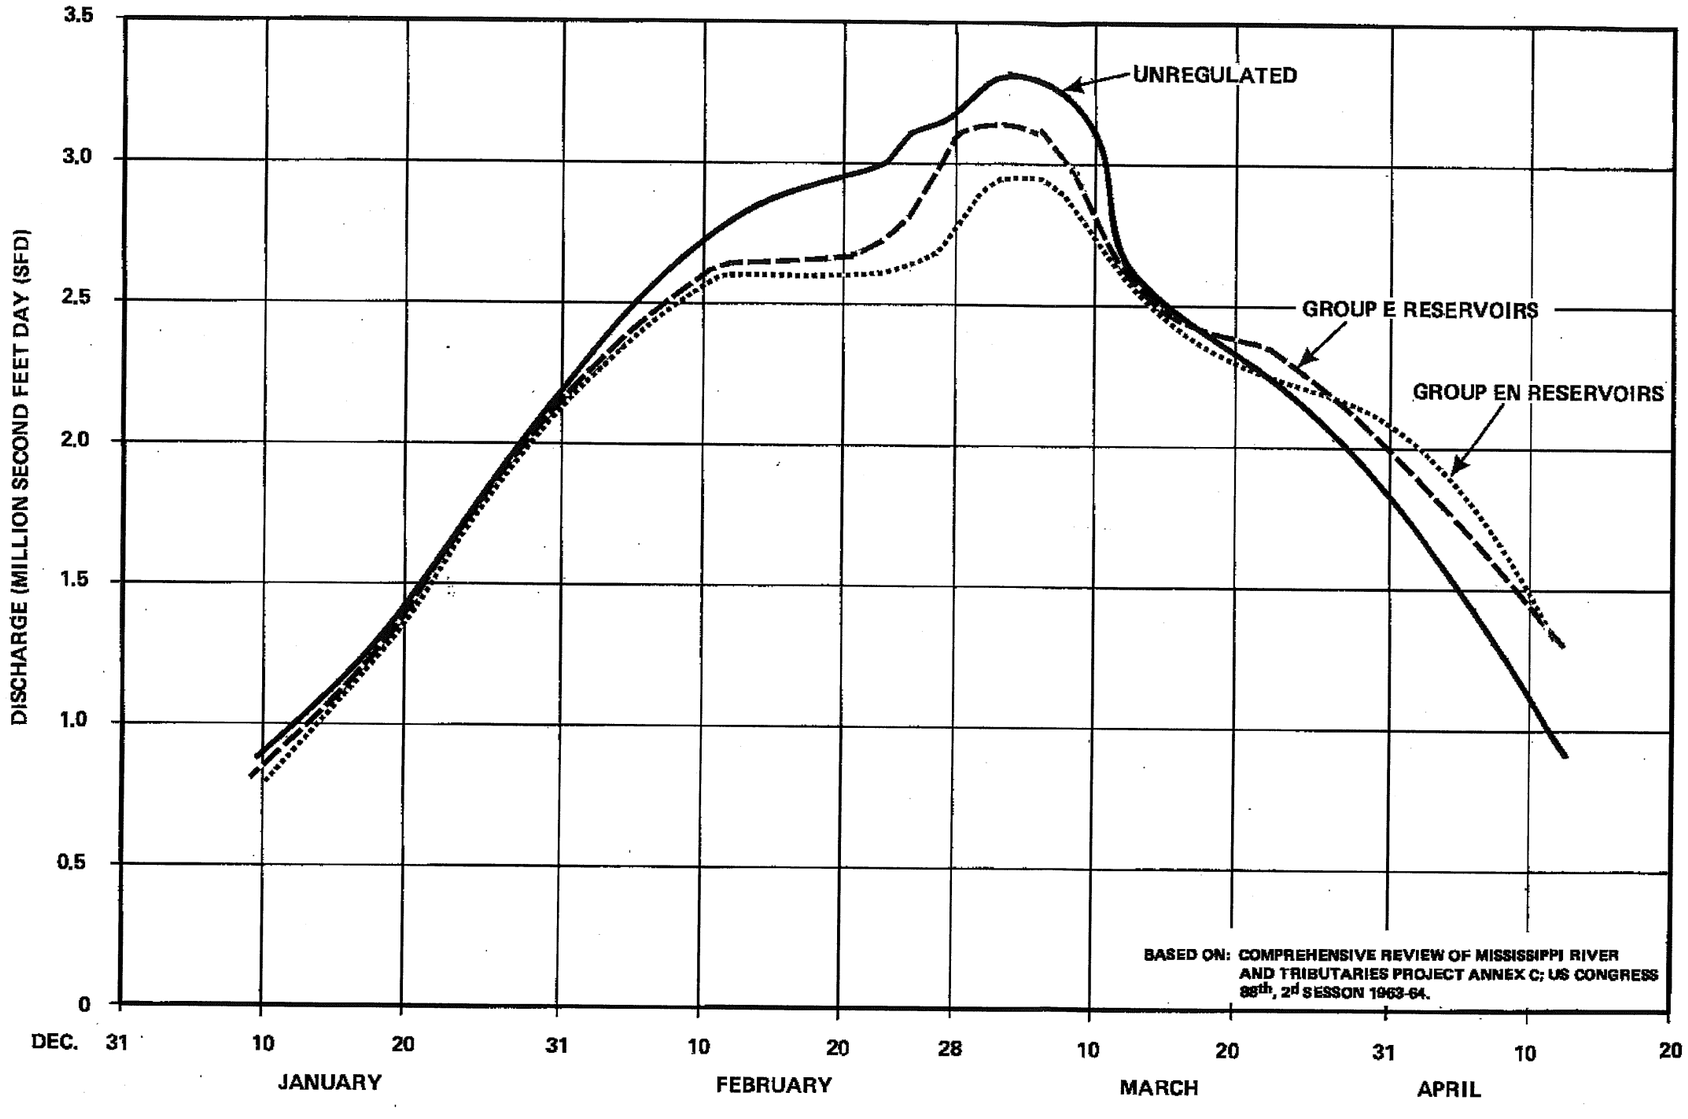

SERI
GRAND GULF NUCLEAR STATION SITE
EARLY SITE PERMIT APPLICATION
SITE SAFETY ANALYSIS REPORT

DPF HYDROGRAPHS FOR
MISSISSIPPI RIVER
(UFSAR FIGURE 2.4-12)

FIGURE 2.4-15 REV. 1

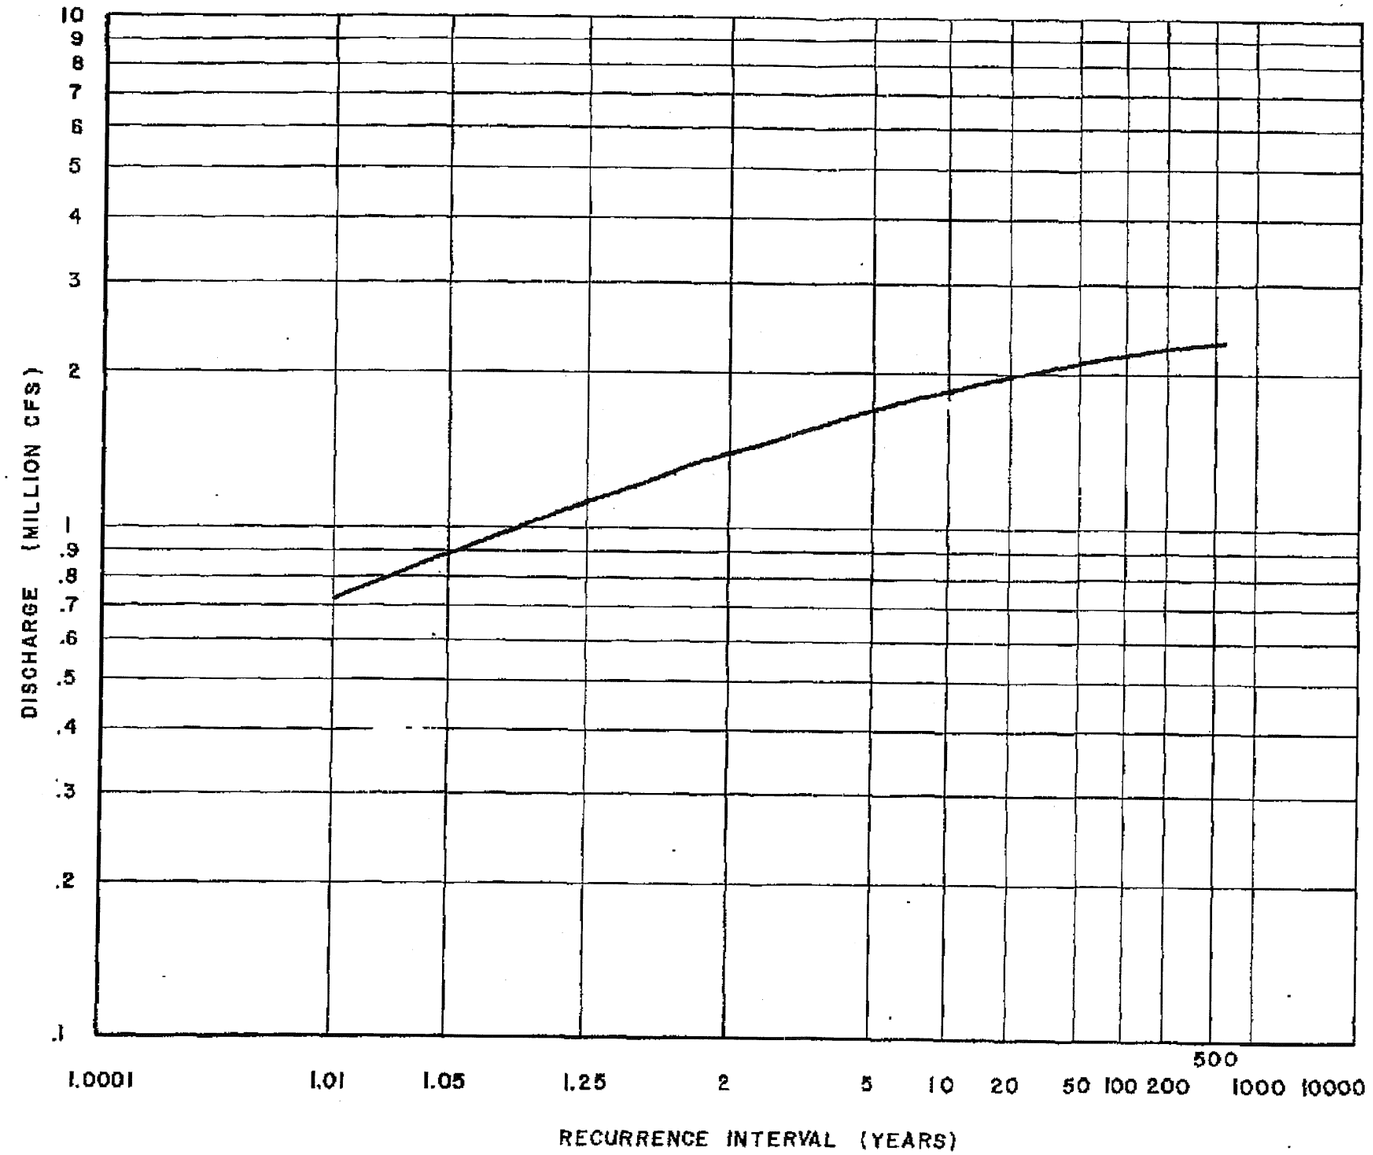

SOURCE: U.S.G.S.
PERIOD OF RECORD: 1858 – 1973

SERI
GRAND GULF NUCLEAR STATION SITE
EARLY SITE PERMIT APPLICATION
SITE SAFETY ANALYSIS REPORT

DISCHARGE-FREQUENCY RELATIONSHIP
FOR MISSISSIPPI RIVER FLOODS AT
VICKSBURG
(UFSAR FIGURE 2.4-13)

FIGURE 2.4-16 REV. 1

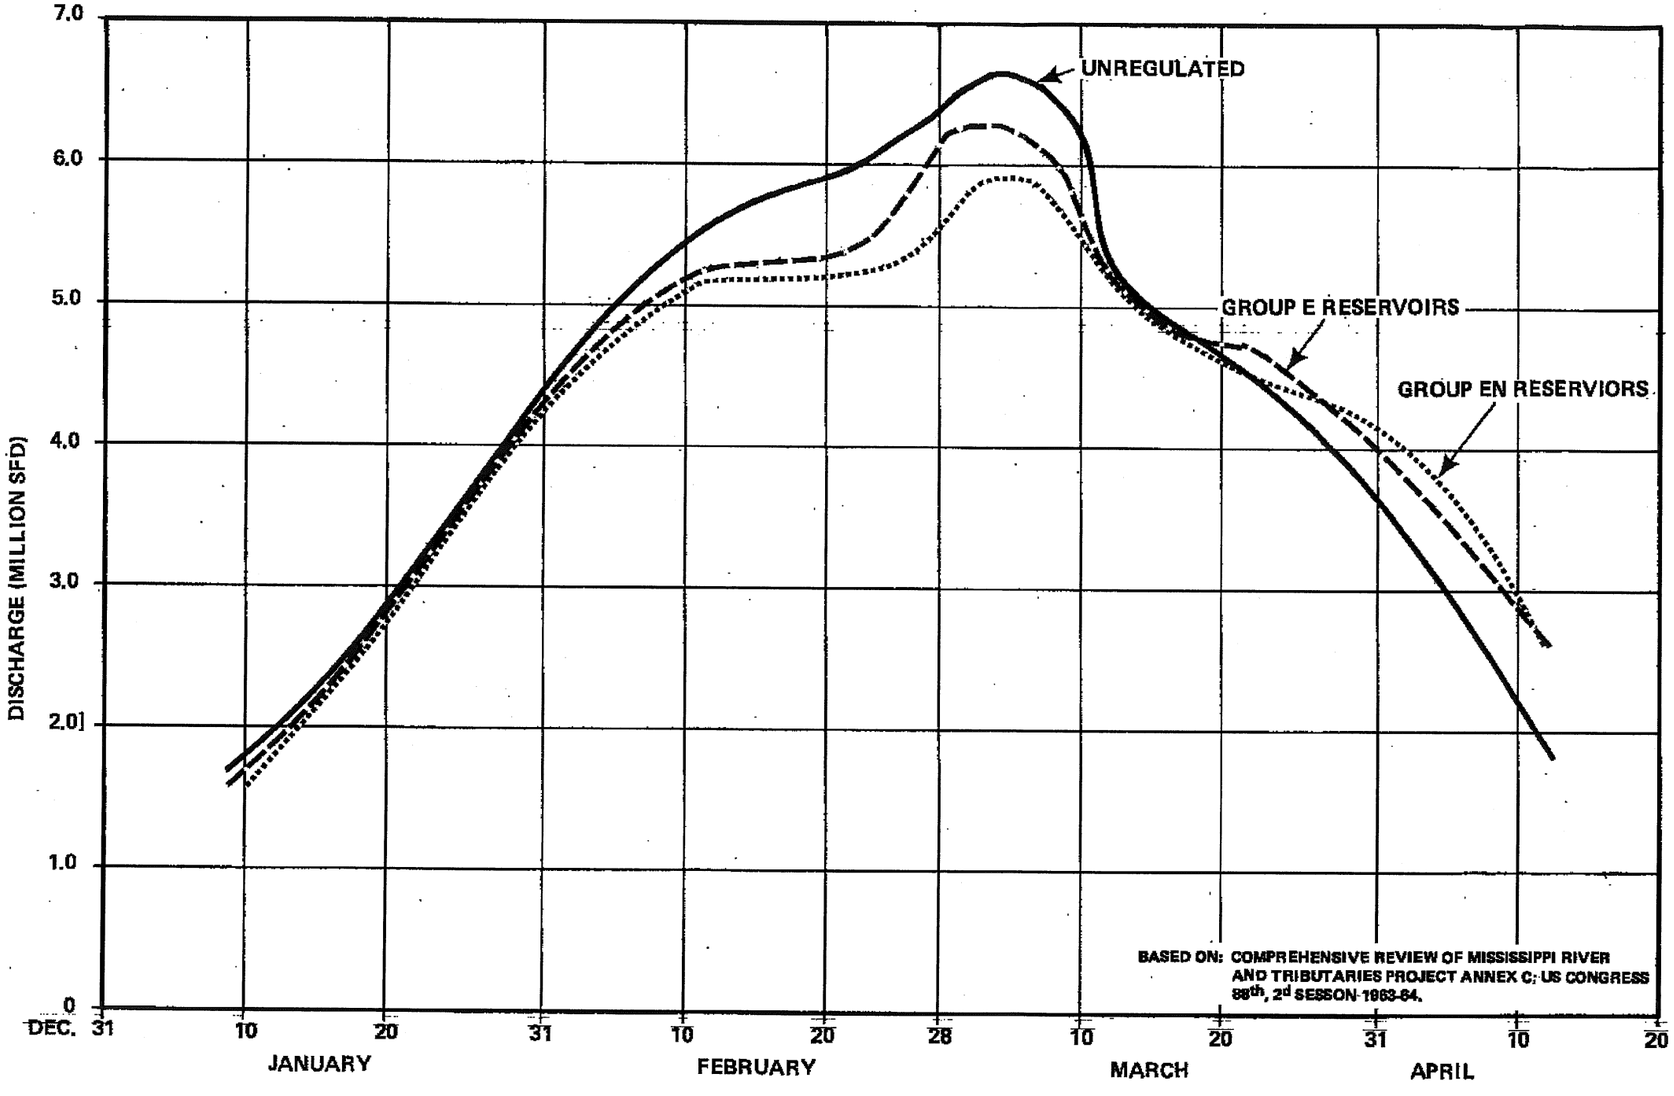

SERI
GRAND GULF NUCLEAR STATION SITE
EARLY SITE PERMIT APPLICATION
SITE SAFETY ANALYSIS REPORT

PMF HYDROGRAPHS FOR
MISSISSIPPI RIVER
(UFSAR FIGURE 2.4-14)

FIGURE 2.4-17 REV. 1

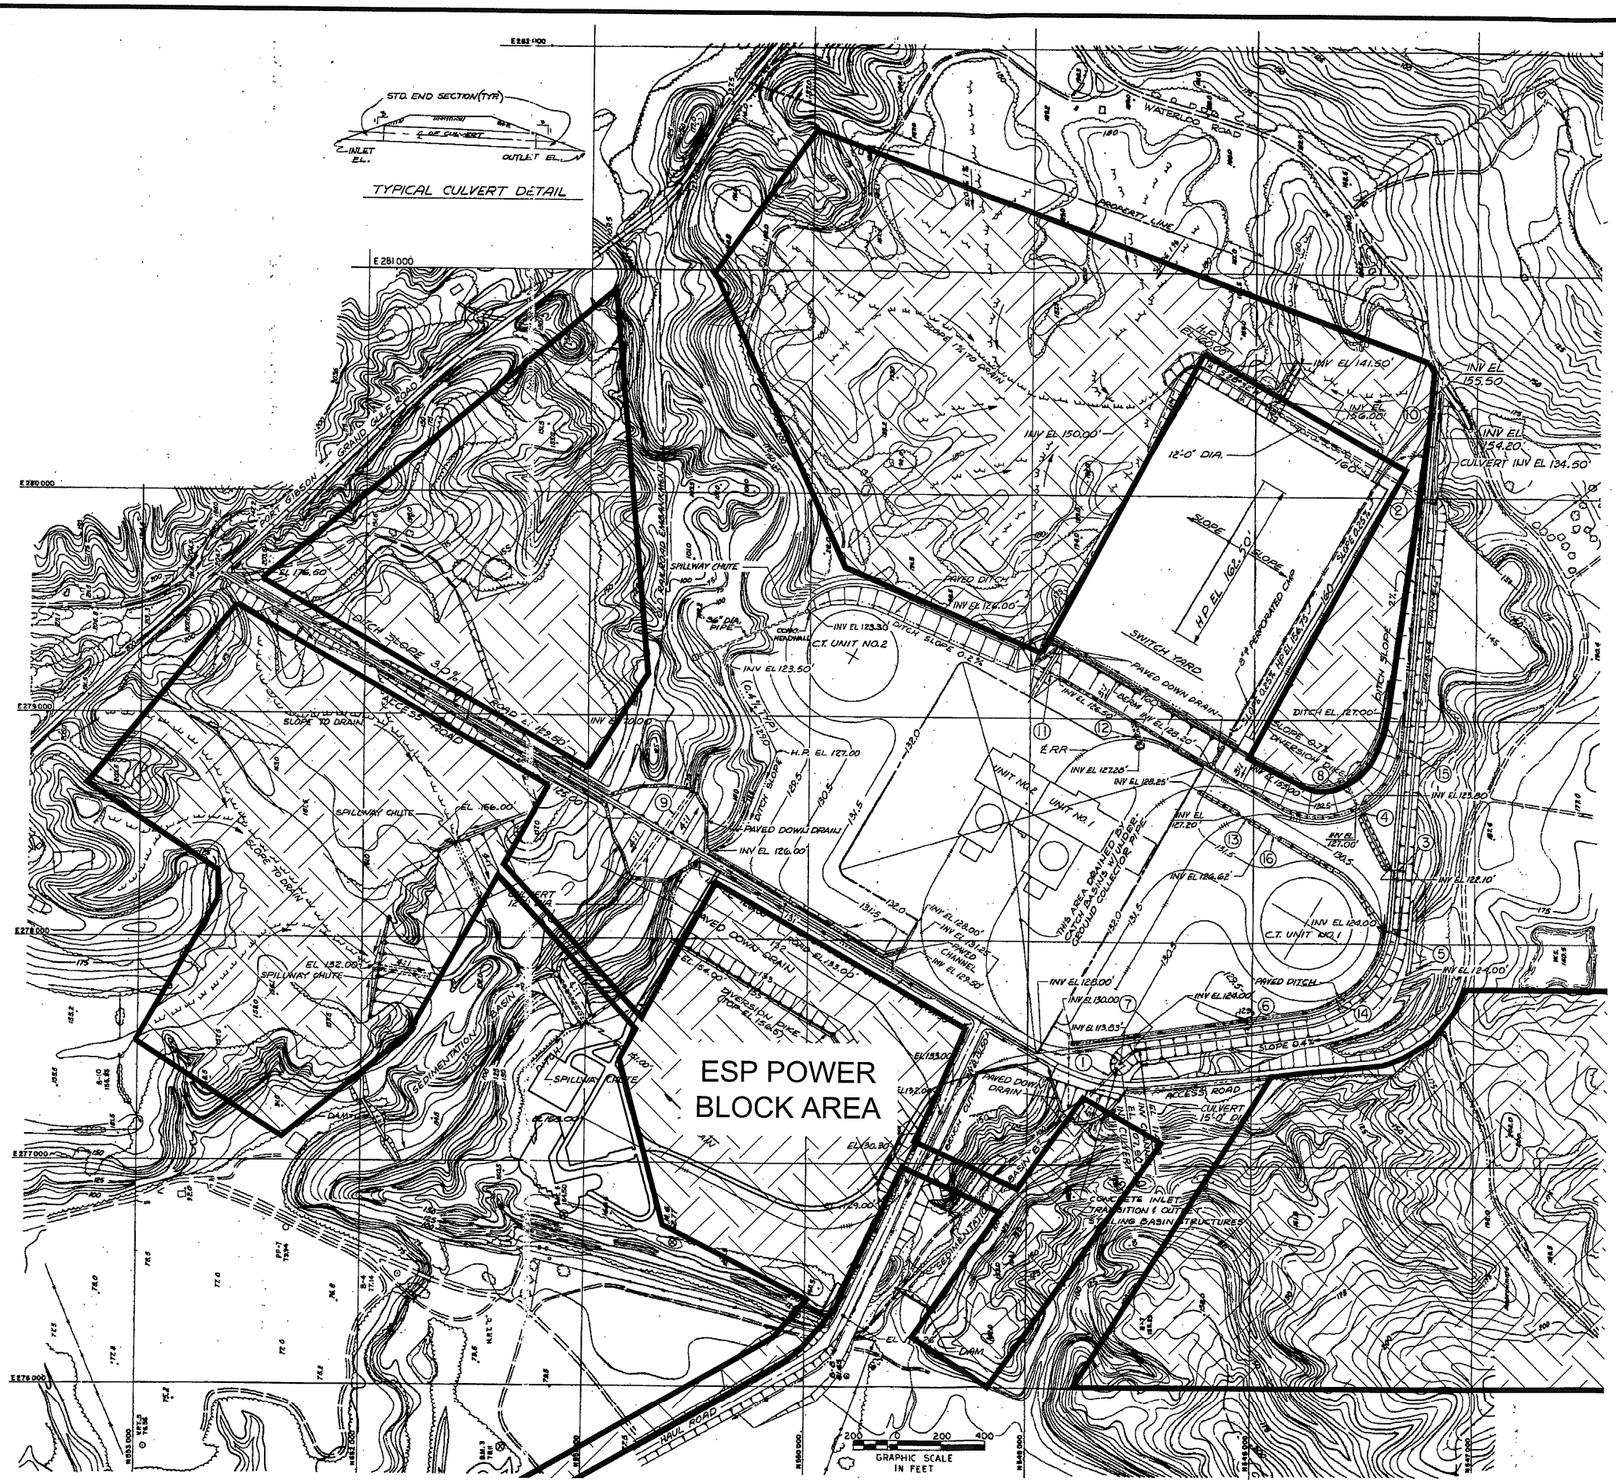

CALLED TRUE N

LEGEND:

- = GRASS LINED DITCHES
- = GRASS LINED WATERWAYS
- = PAVED DITCHES (3" GUNNITE OR 4" CONCRETE
- = SPILLWAY CHUTES (CMP WITH BASIN)
- = PAVED DOWN DRAIN
- = RAILROAD
- = CULVERTS
- PROPOSED NEW FACILITY CONSTRUCTION AREAS.

NOTES:
1. STRUCTURES FOR GGNS UNIT 2 ARE FOR INFORMATION ONLY, SINCE CONSTRUCTION OF UNIT 2 WAS SUSPENDED ON 8/21/91.
2. RAILROAD DATA AND LOCATIONS ARE FOR INFORMATION ONLY TO IDENTIFY LOCATION OF ORIGINAL RR BED. MOST OF THE RR HAS BEEN REMOVED.

SERI
GRAND GULF NUCLEAR STATION SITE
EARLY SITE PERMIT APPLICATION
SITE SAFETY ANALYSIS REPORT

SITE DRAINAGE PLAN
(UFSAR FIGURE 2.4-7)

FIGURE 2.4-18 REV. 1

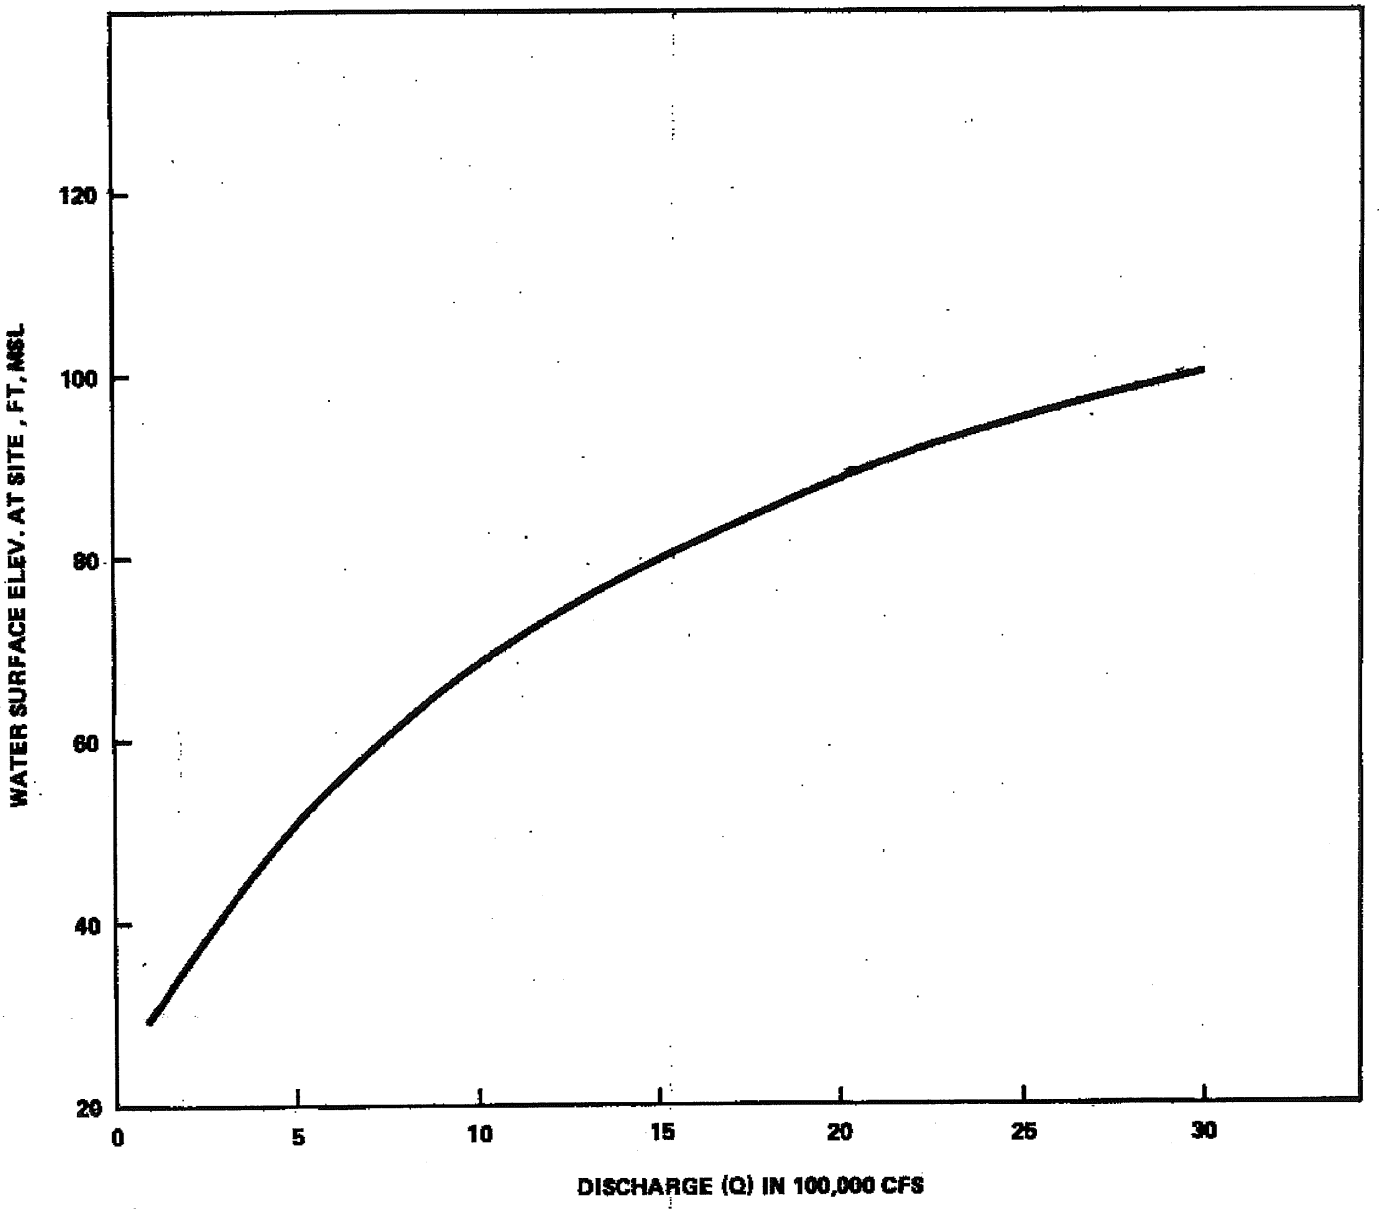

SERI
GRAND GULF NUCLEAR STATION SITE
EARLY SITE PERMIT APPLICATION
SITE SAFETY ANALYSIS REPORT

RATING CURVE FOR THE MISSISSIPPI RIVER AT GRAND GULF SITE
(UFSAR FIGURE 2.4-15)

FIGURE 2.4-19 REV. 1

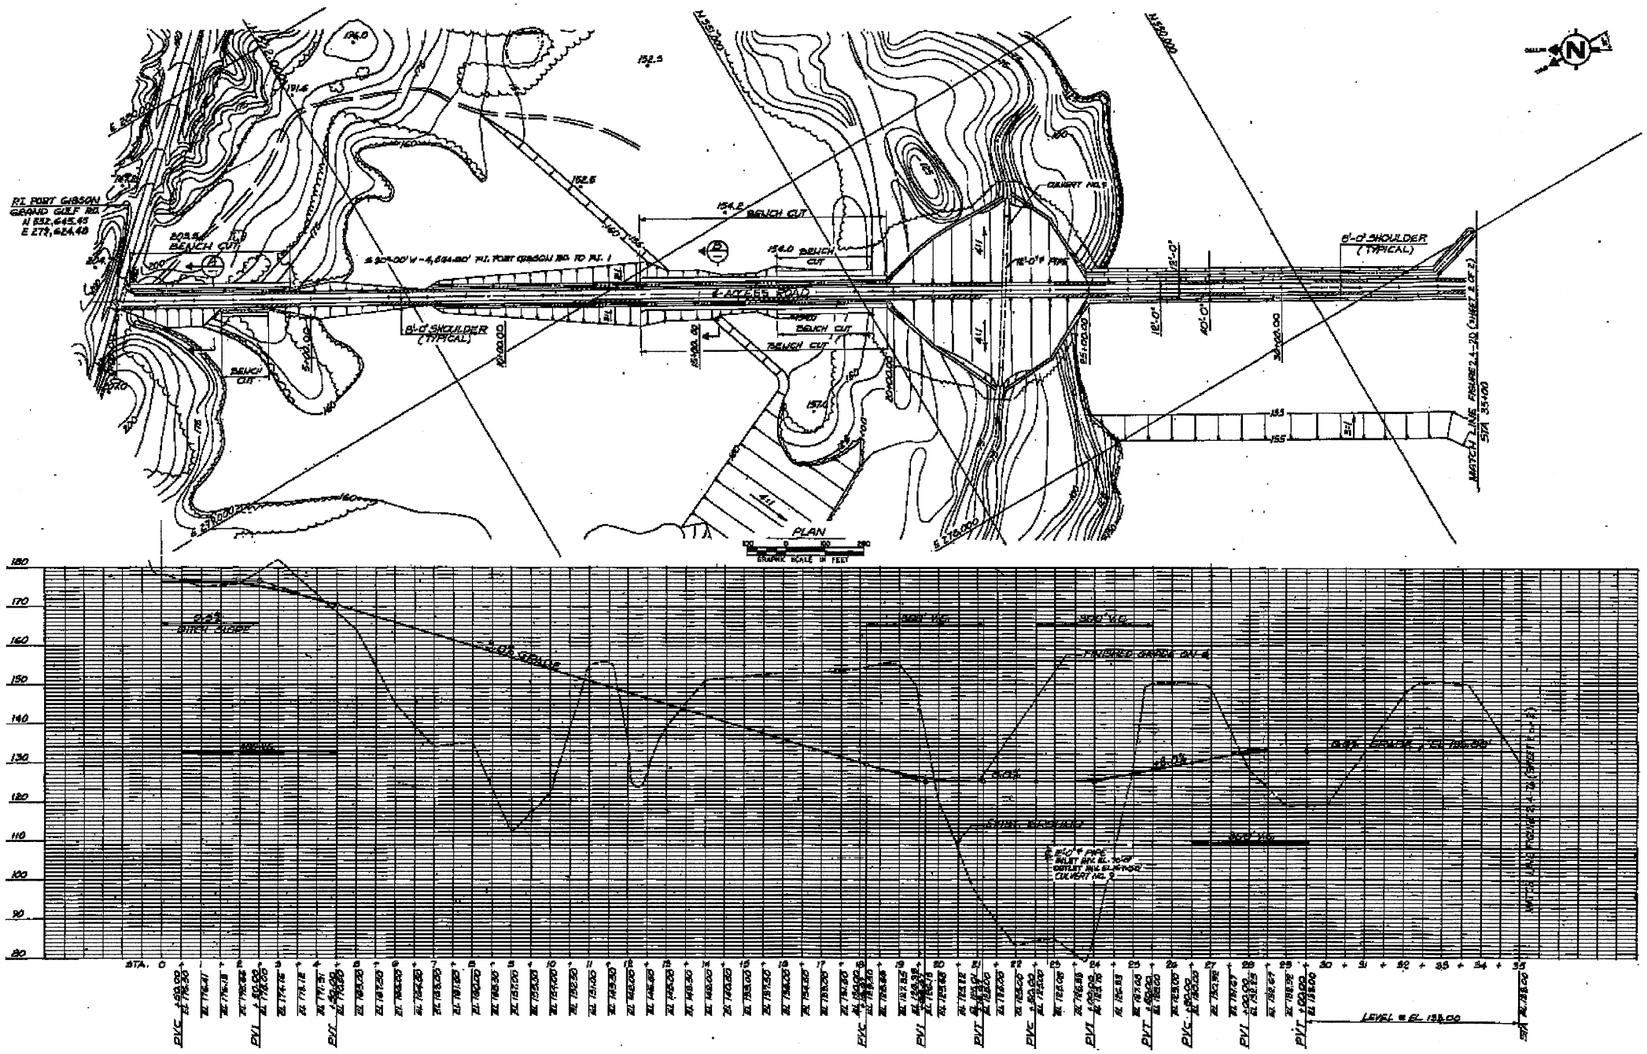

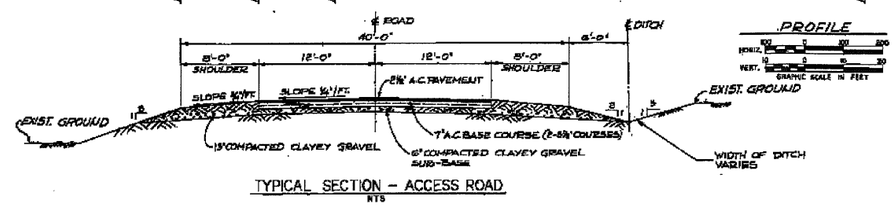

TYPICAL SECTION – ACCESS ROAD
NTS

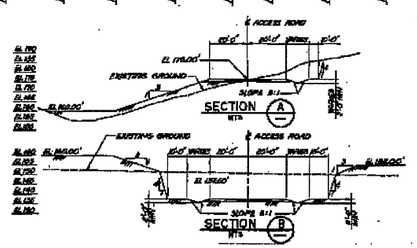

SERI
GRAND GULF NUCLEAR STATION SITE
EARLY SITE PERMIT APPLICATION
SITE SAFETY ANALYSIS REPORT

ACCESS ROAD
PLAN AND PROFILE
(UFSAR FIGURE 2.4-7b SH. 1)

FIGURE 2.4-20 SHEET 1 OF 2 REV. 1

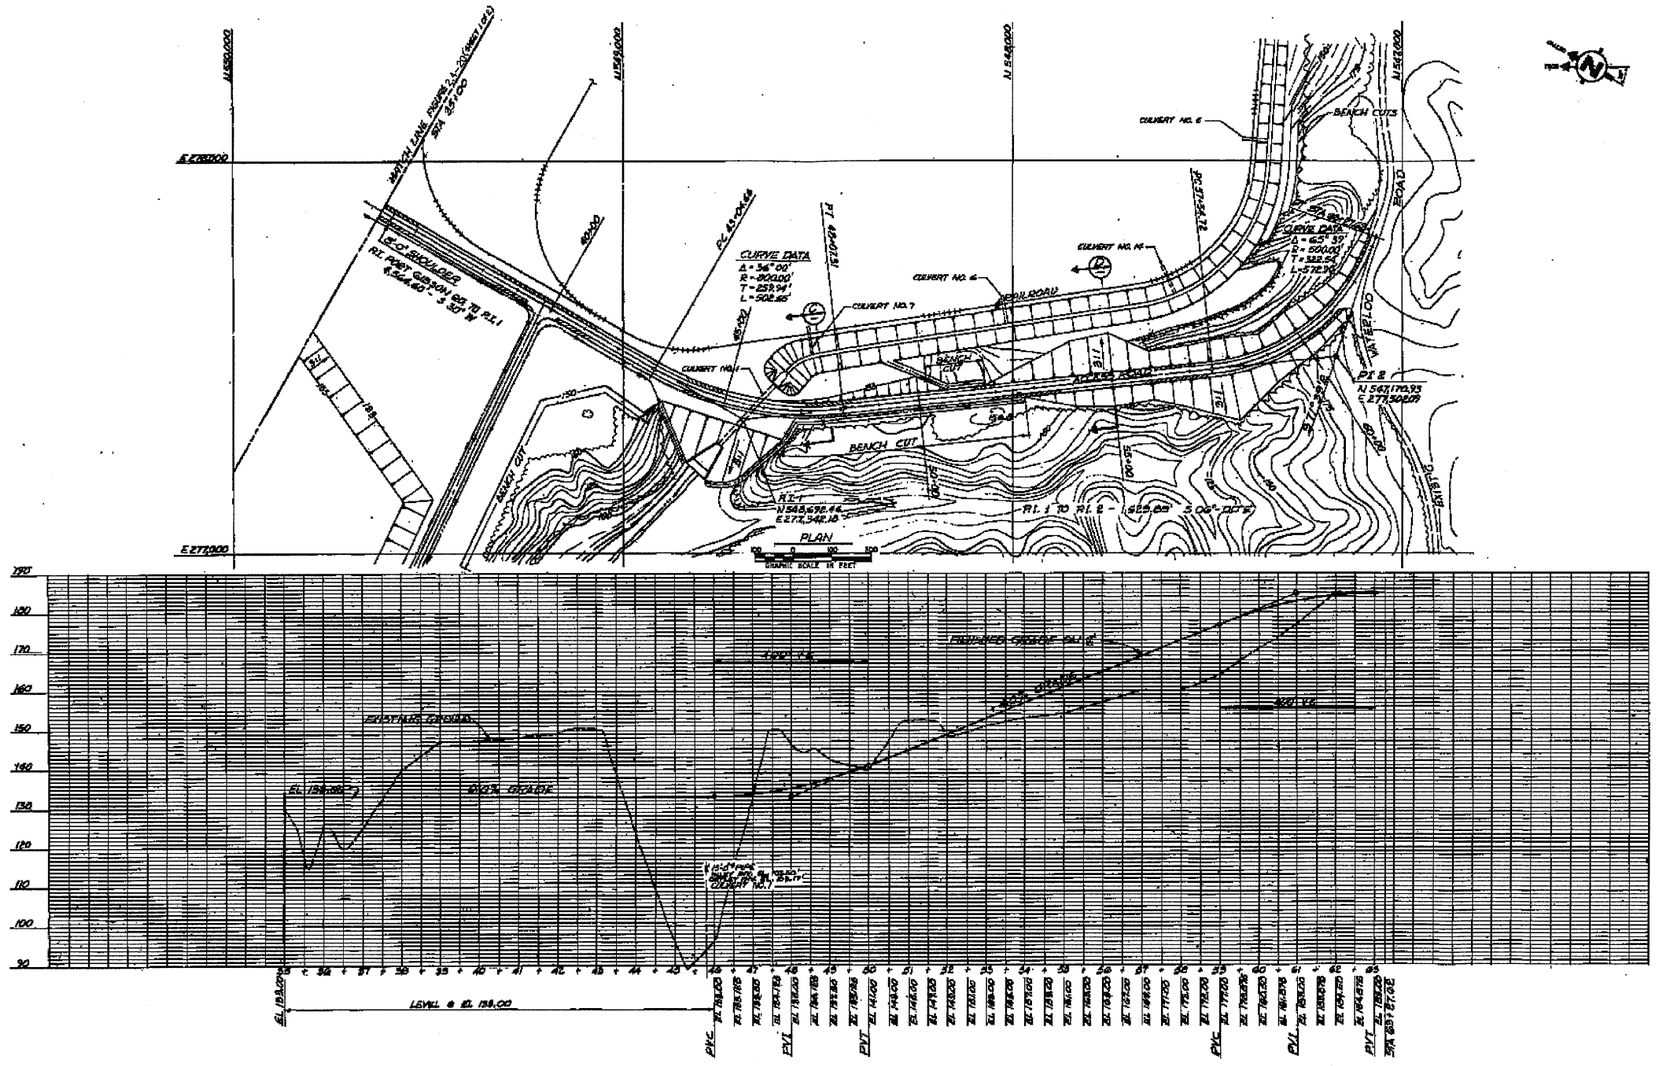

SERI
GRAND GULF NUCLEAR STATION SITE
EARLY SITE PERMIT APPLICATION
SITE SAFETY ANALYSIS REPORT

ACCESS ROAD
PLAN AND PROFILE
(UFSAR FIGURE 2.4-7b SH. 2)

FIGURE 2.4-20 SHEET 2 OF 2 REV. 1

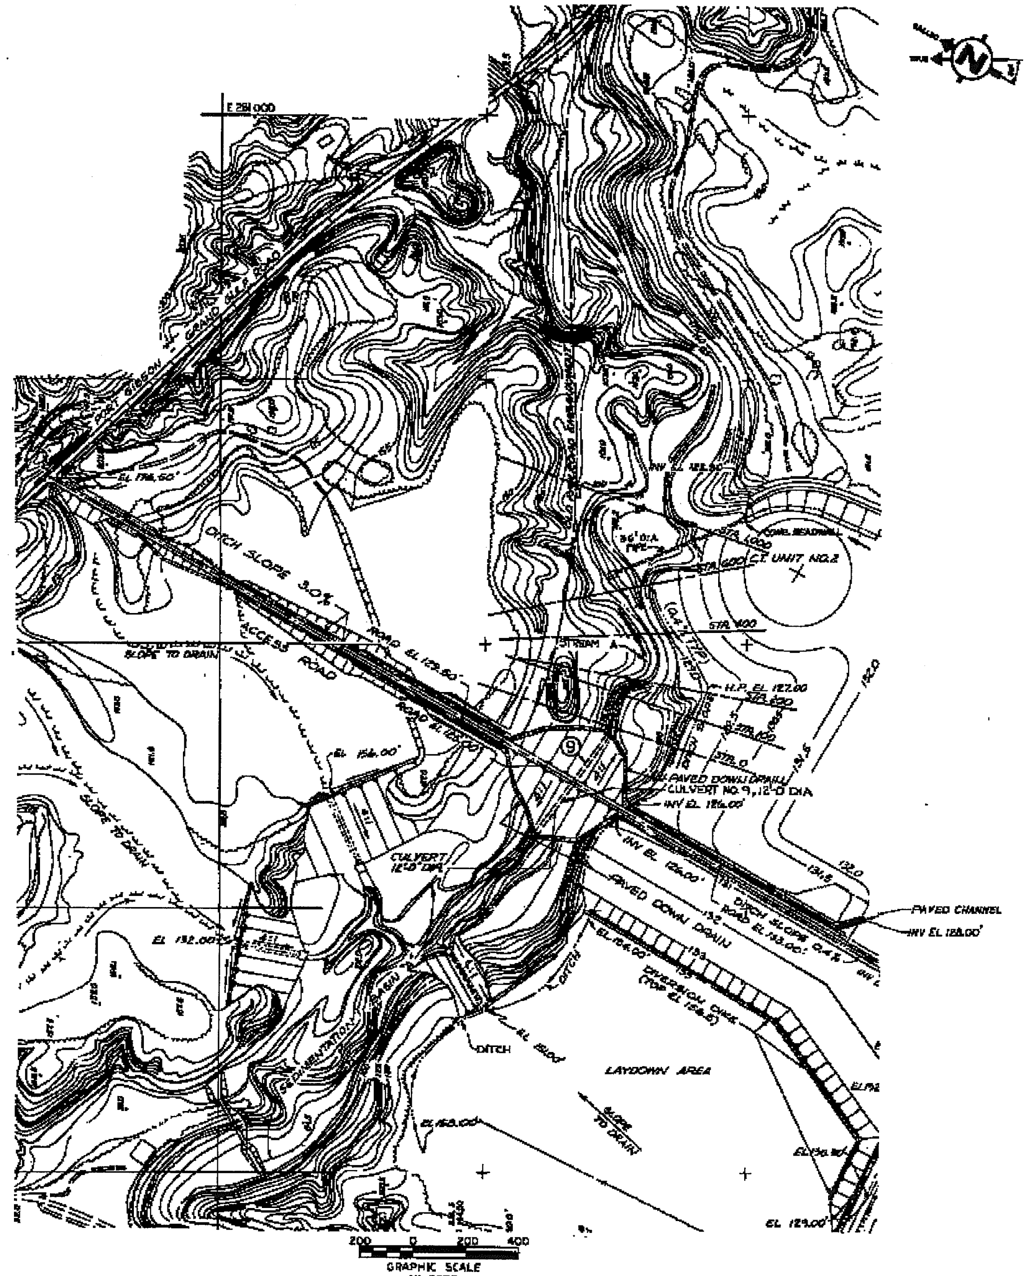

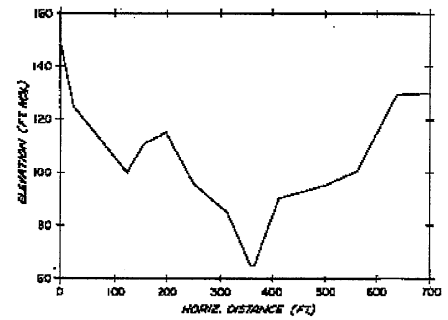

CROSS SECTION @ STA. 0

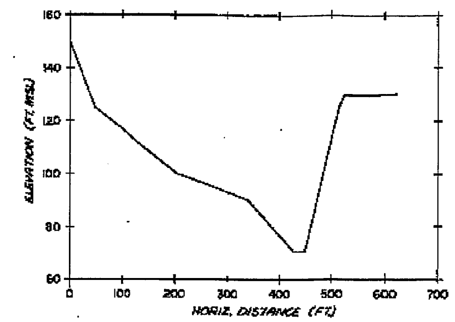

CROSS SECTION @ STA. 400

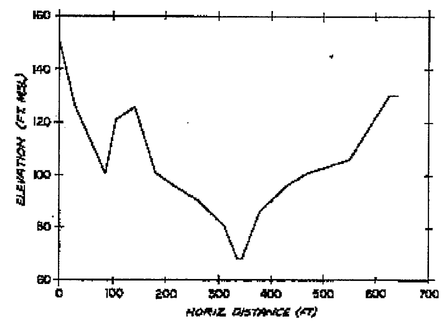

CROSS SECTION @ STA. 100

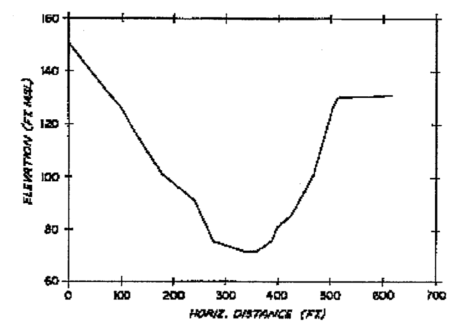

CROSS SECTION @ STA 600

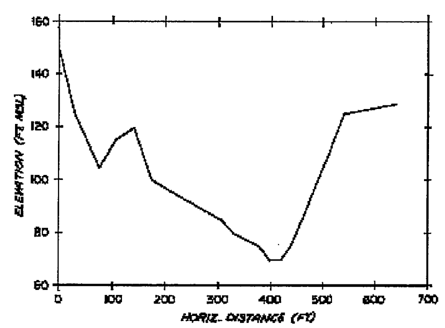

CROSS SECTION @ STA. 200

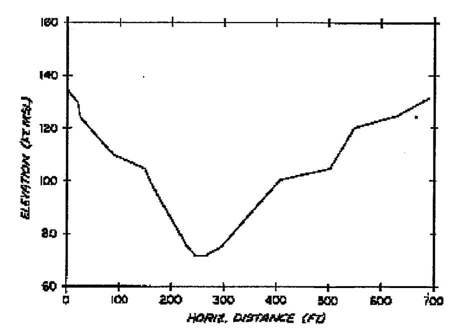

CROSS SECTION @ STA 1000

SERI
GRAND GULF NUCLEAR STATION SITE
EARLY SITE PERMIT APPLICATION
SITE SAFETY ANALYSIS REPORT

CROSS SECTIONS OF STREAM A
(UFSAR FIGURE 2.4-7c)

FIGURE 2.4-21 REV. 1

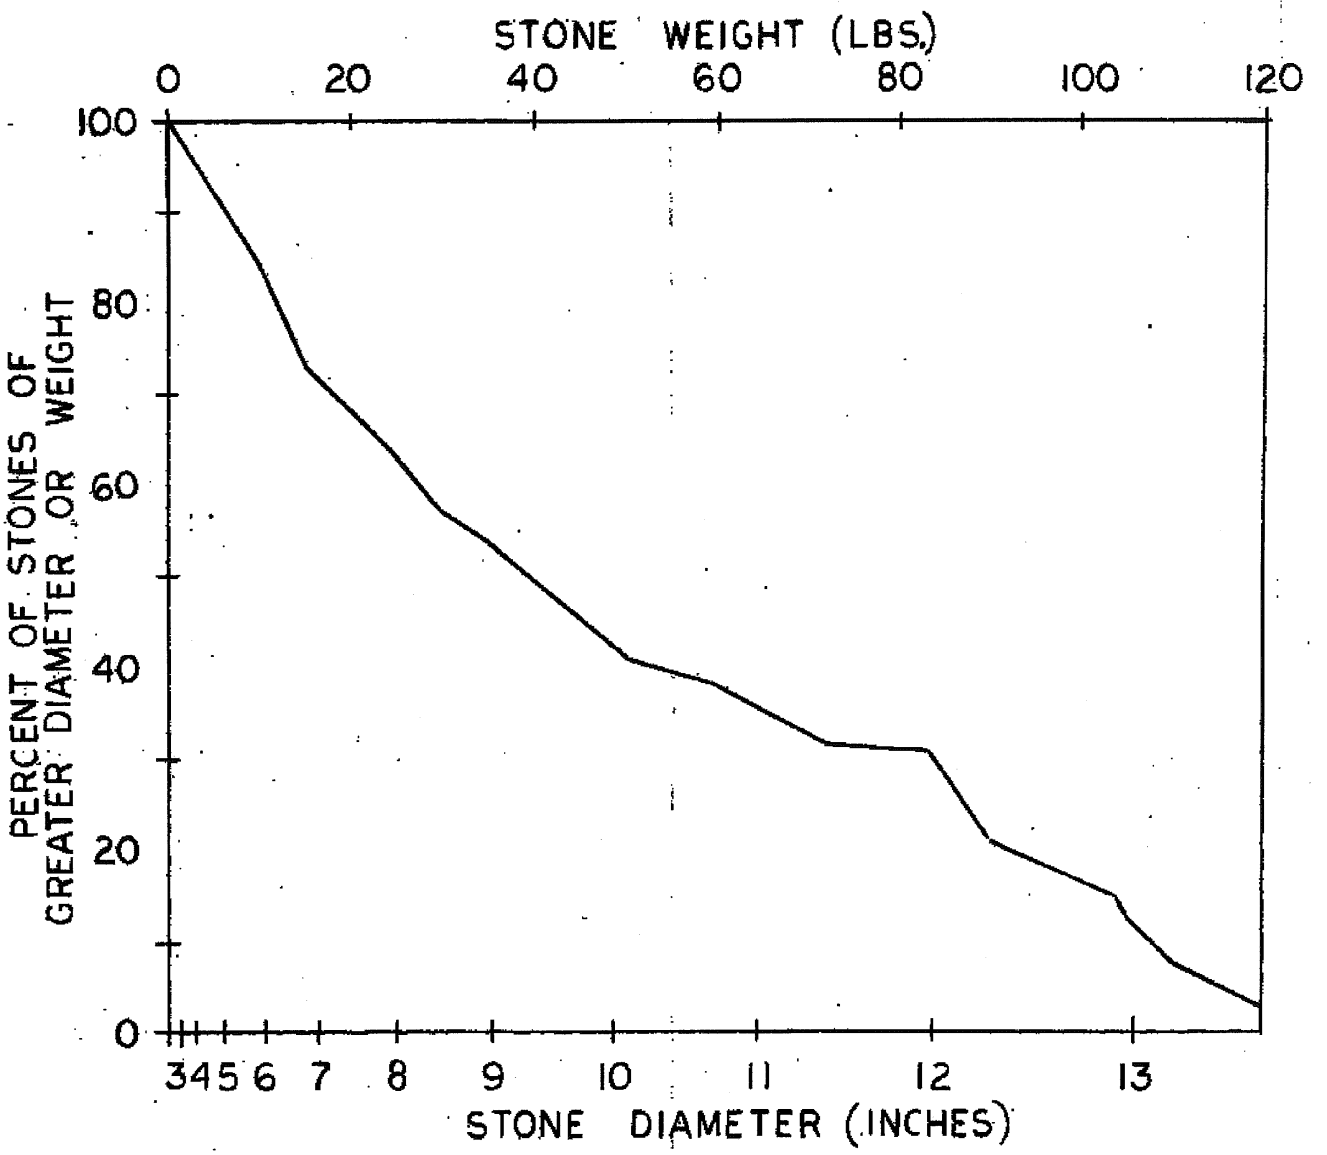

SERI
GRAND GULF NUCLEAR STATION SITE
EARLY SITE PERMIT APPLICATION
SITE SAFETY ANALYSIS REPORT

RIPRAP GRADATION CURVE
(USAR FIGURE 2.4-16a)

FIGURE 2.4-22 REV. 1

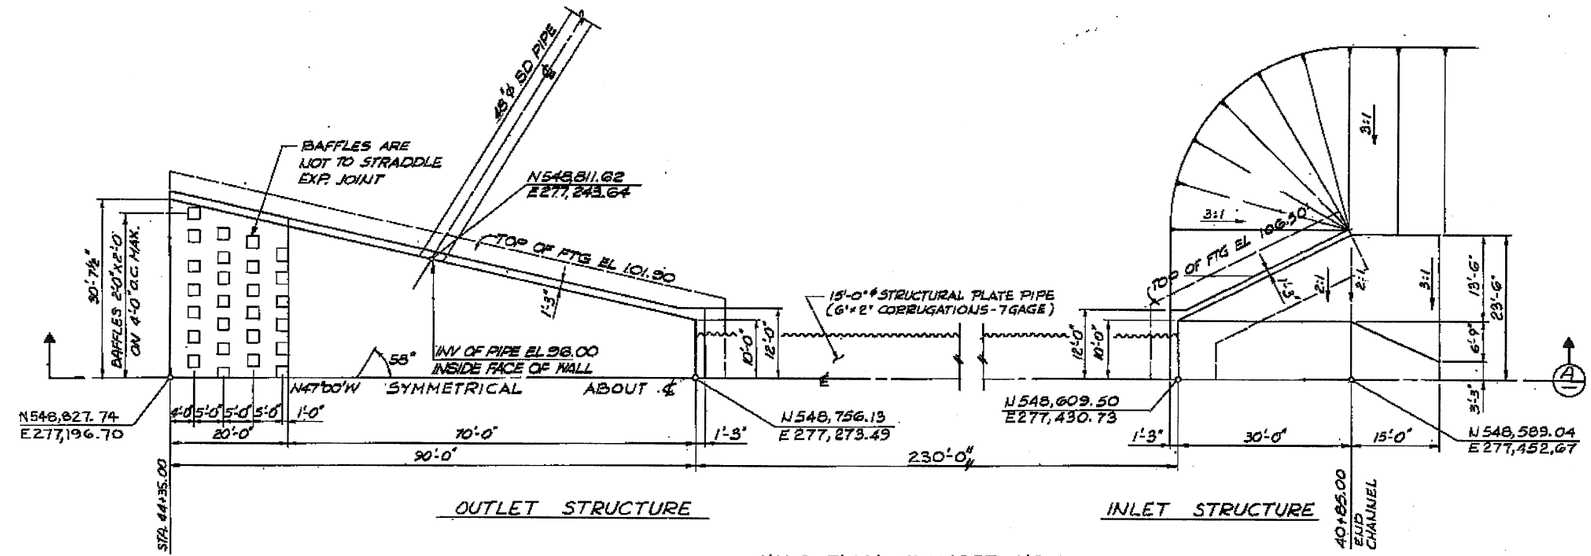

HALF PLAN CULVERT NO. 1

10 0 10 20
GRAPHIC SCALE IN FEET

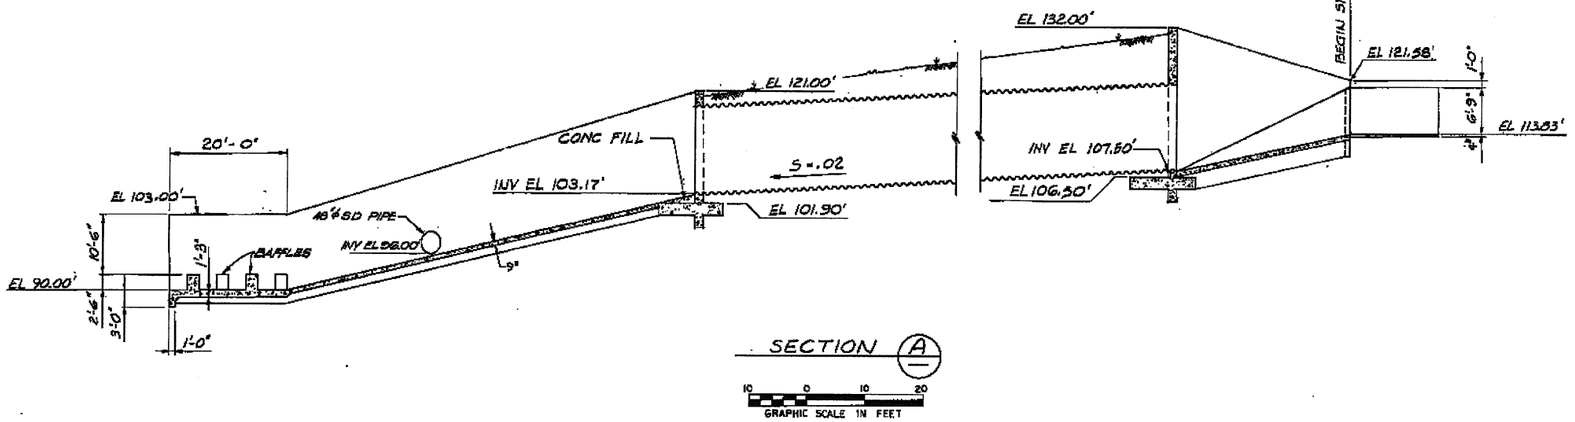

SECTION (A)

10 0 10 20
GRAPHIC SCALE IN FEET

SERI
GRAND GULF NUCLEAR STATION SITE
EARLY SITE PERMIT APPLICATION
SITE SAFETY ANALYSIS REPORT

CULVERT NO. 1
PLAN AND SECTIONS
(UFSAR FIGURE 2.4-7d)

FIGURE 2.4-23 REV. 1

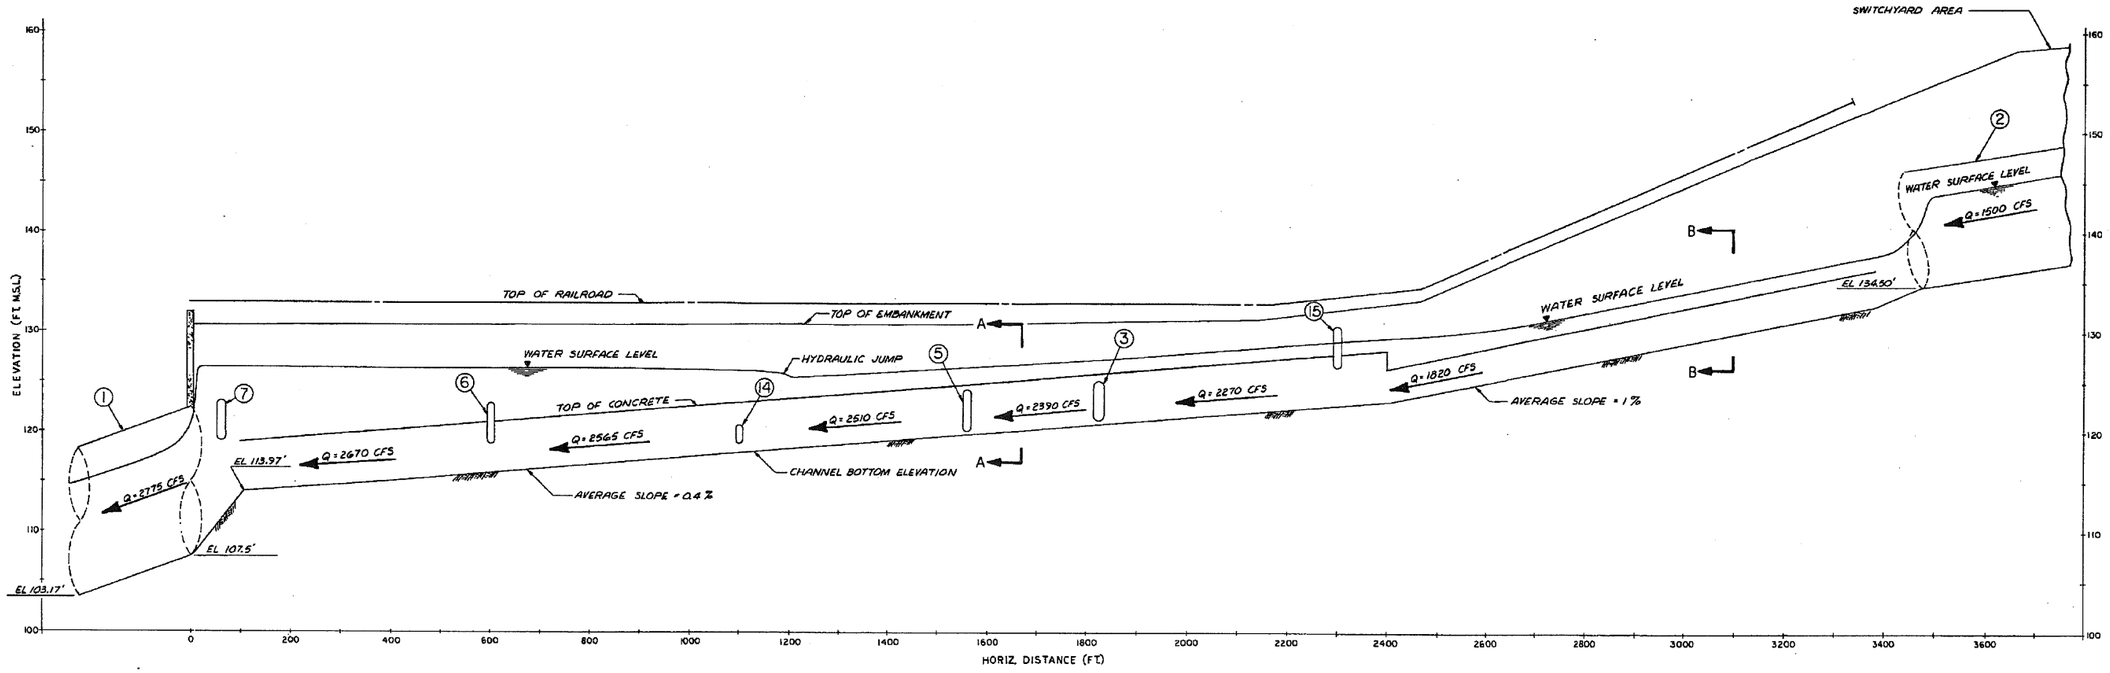

DISTANCE UPSTREAM OF CULVERT 1 INLET

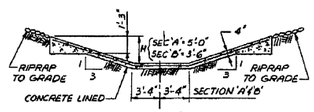

SECTION A & B OF CHANNEL
NOT TO SCALE

REPRESENTS CULVERT LOCATION

NOTES:

1. FOR DETAIL OF CULVERTS REFER TO TABLE 2.4-12 (GGNS UFSAR TABLE 2.4-28).
2. FOR PLAN OF PERIPHERAL DRAINAGE DITCH OF BASIN B REFER TO FIGURES 2.4-13 & 2.4-18 (GGNS UFSAR FIGURE 2.4-7 & 2.4-7A).
3. FLOW RATES (Q) SHOWN ARE FOR GGNS UNIT 1 PMP ANALYSIS ONLY.

SERI
GRAND GULF NUCLEAR STATION SITE
EARLY SITE PERMIT APPLICATION
SITE SAFETY ANALYSIS REPORT

PROFILE AND SECTIONS
OF PERIPHERAL DRAINAGE
FOR BASIN B
(UFSAR FIGURE 2.4-16)

FIGURE 2.4-24 REV. 1

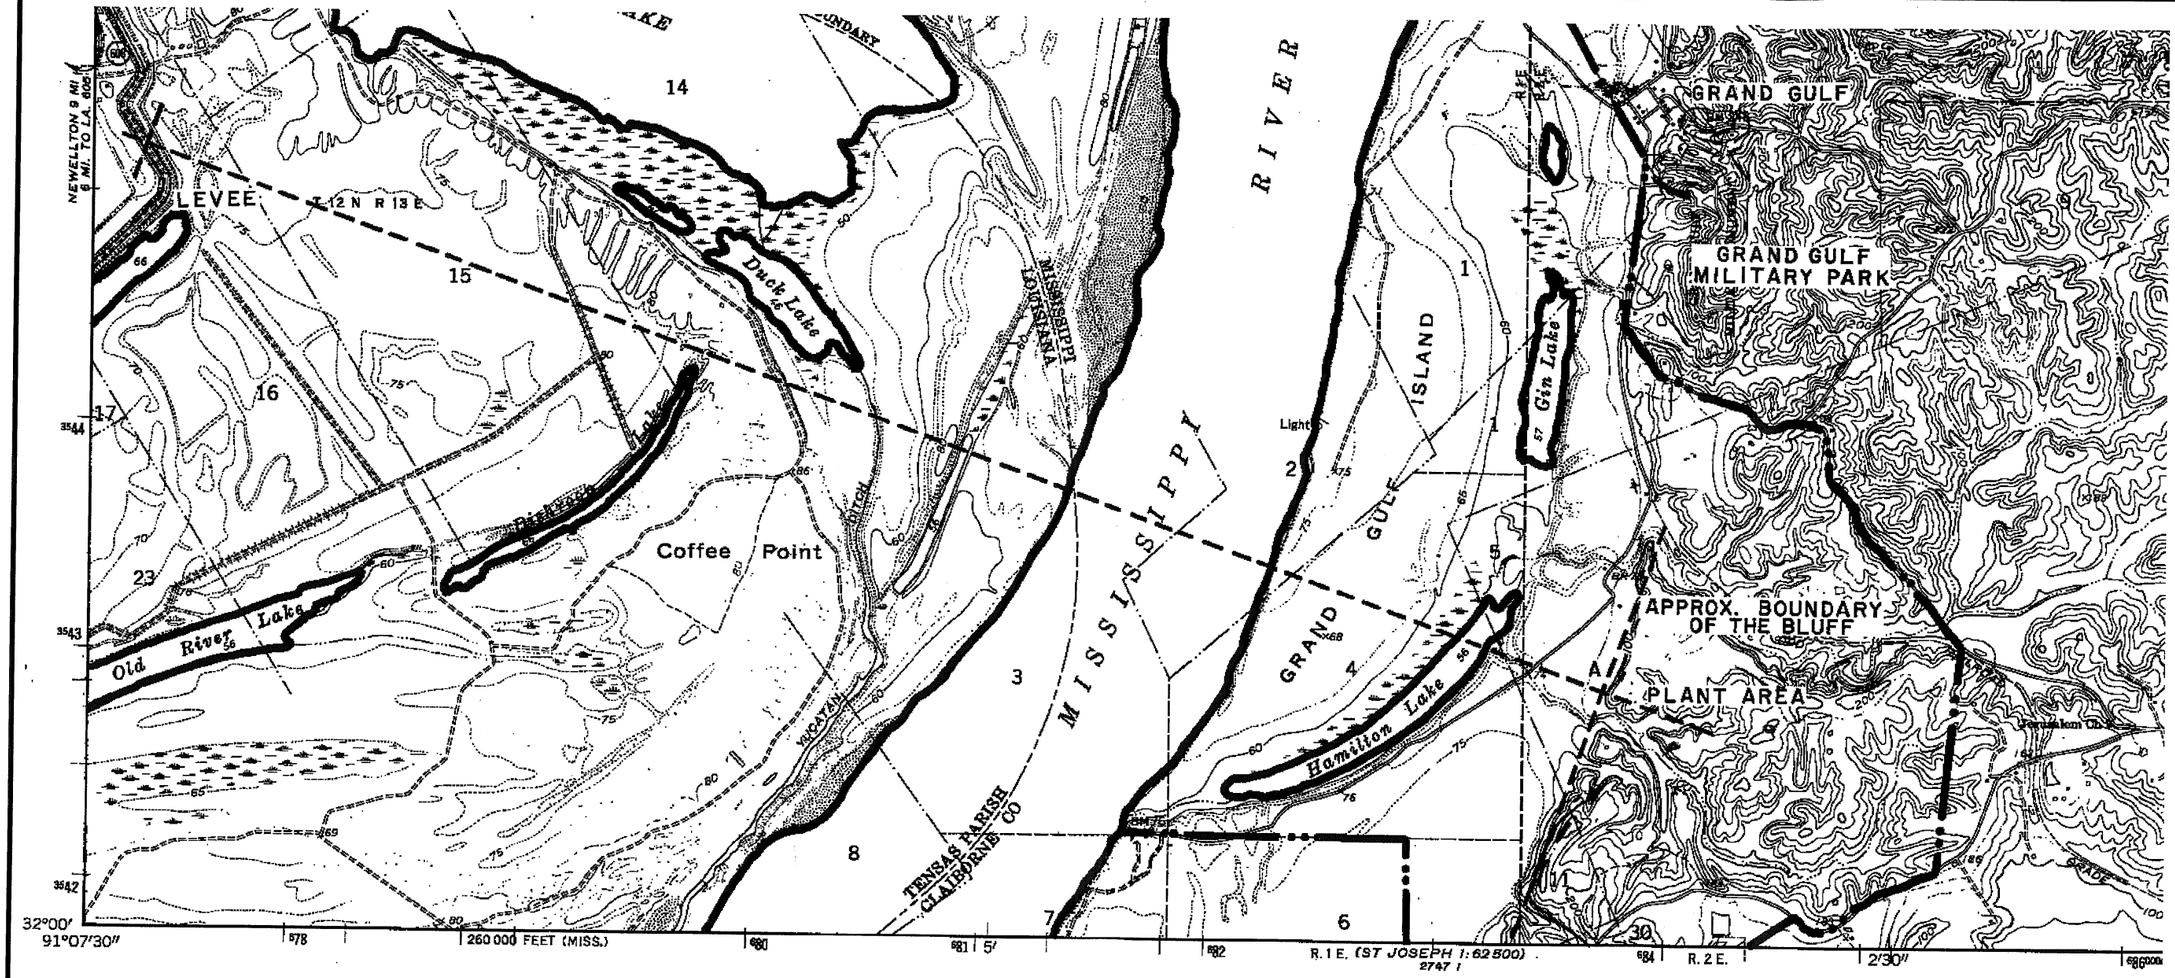

1,000 0 2,000

SCALE IN FEET

Adapted from U.S.G.S. 7.5 Minute Topographic Sheet 1963 Series

SERI
GRAND GULF NUCLEAR STATION SITE
EARLY SITE PERMIT APPLICATION
SITE SAFETY ANALYSIS REPORT

BOUNDARIES OF WATER SURFACE AT EL. 103 IN THE SITE REGION
(UFSAR FIGURE 2.4-17)

FIGURE 2.4-25 REV. 1

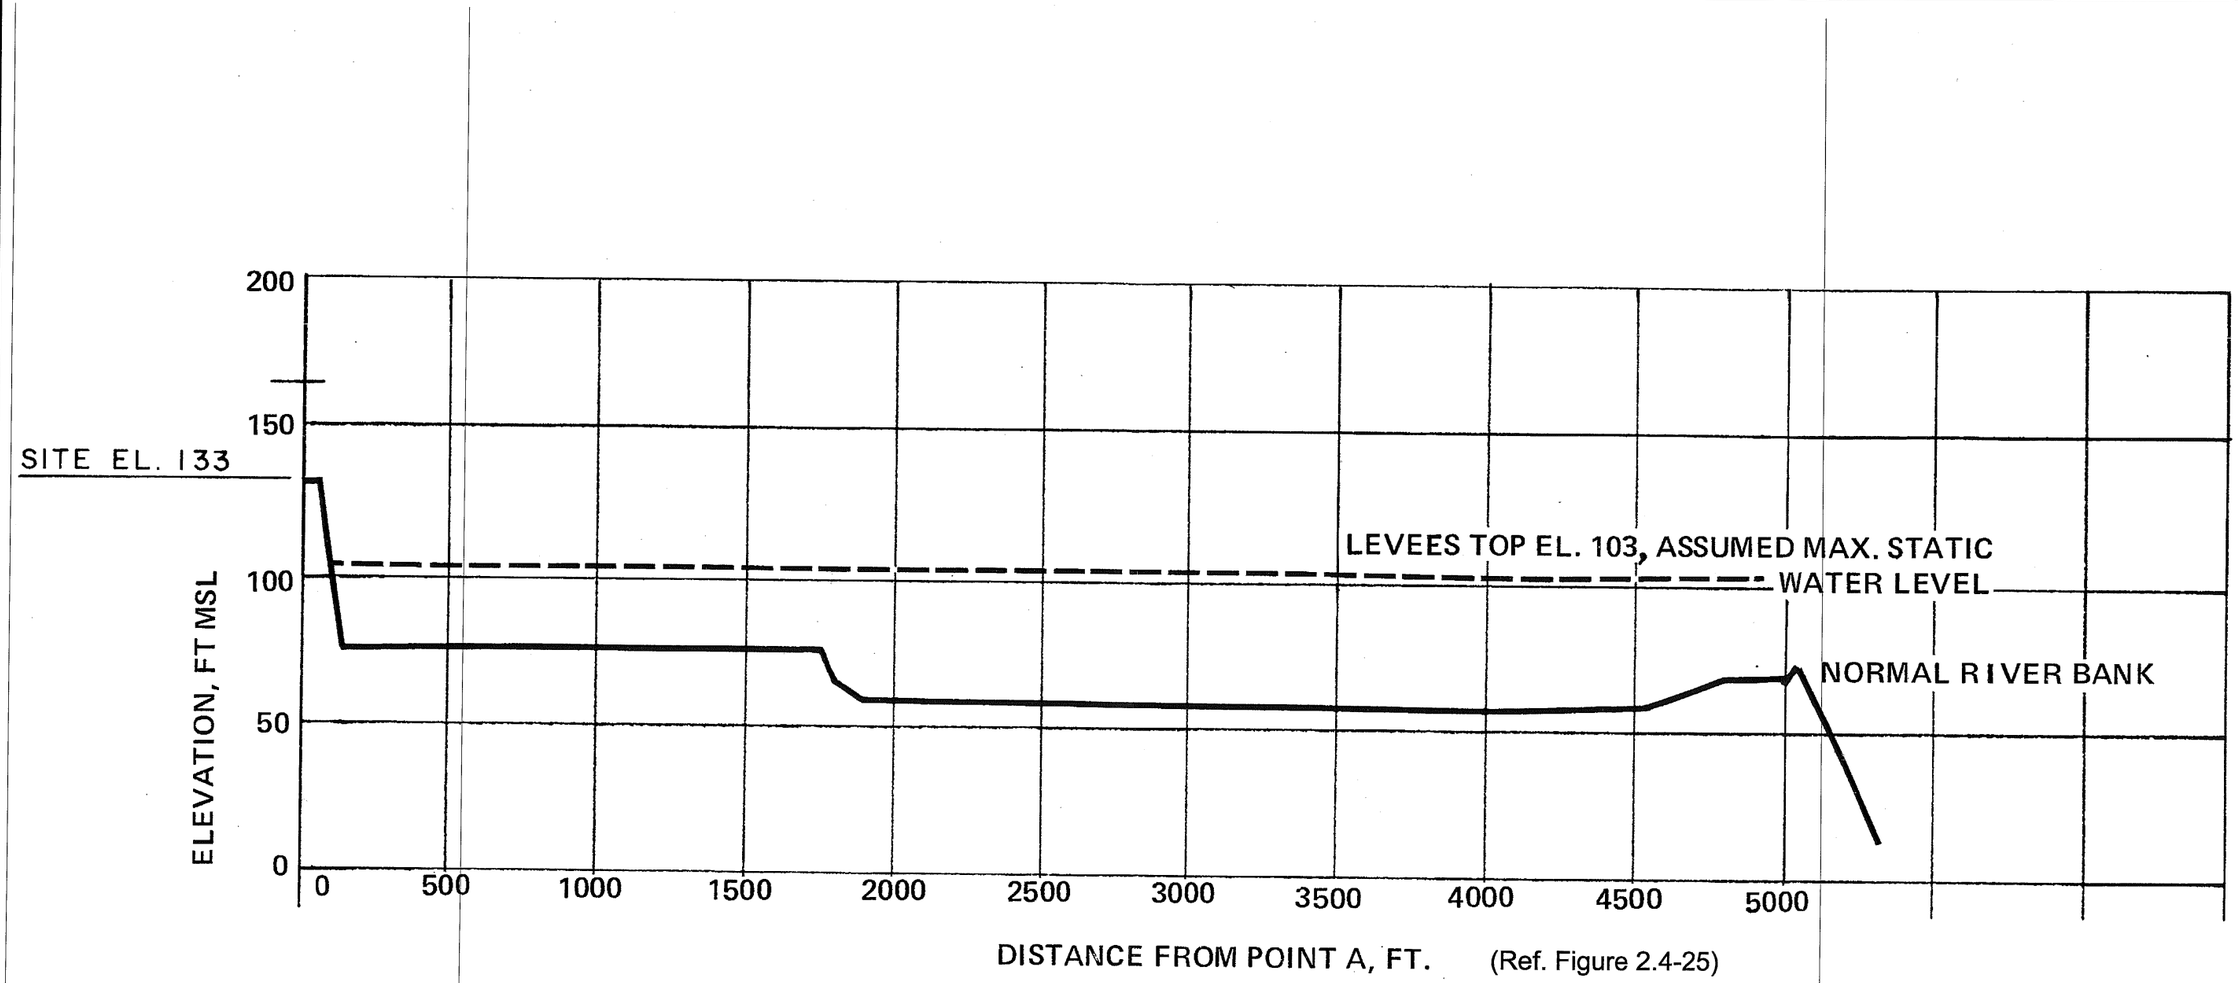

SERI
GRAND GULF NUCLEAR STATION SITE
EARLY SITE PERMIT APPLICATION
SITE SAFETY ANALYSIS REPORT

GROUND SURFACE PROFILE OF
MISSISSIPPI RIVER FLOOD PLAIN
(UFSAR FIGURE 2.4-18)

FIGURE 2.4-26 REV. 1

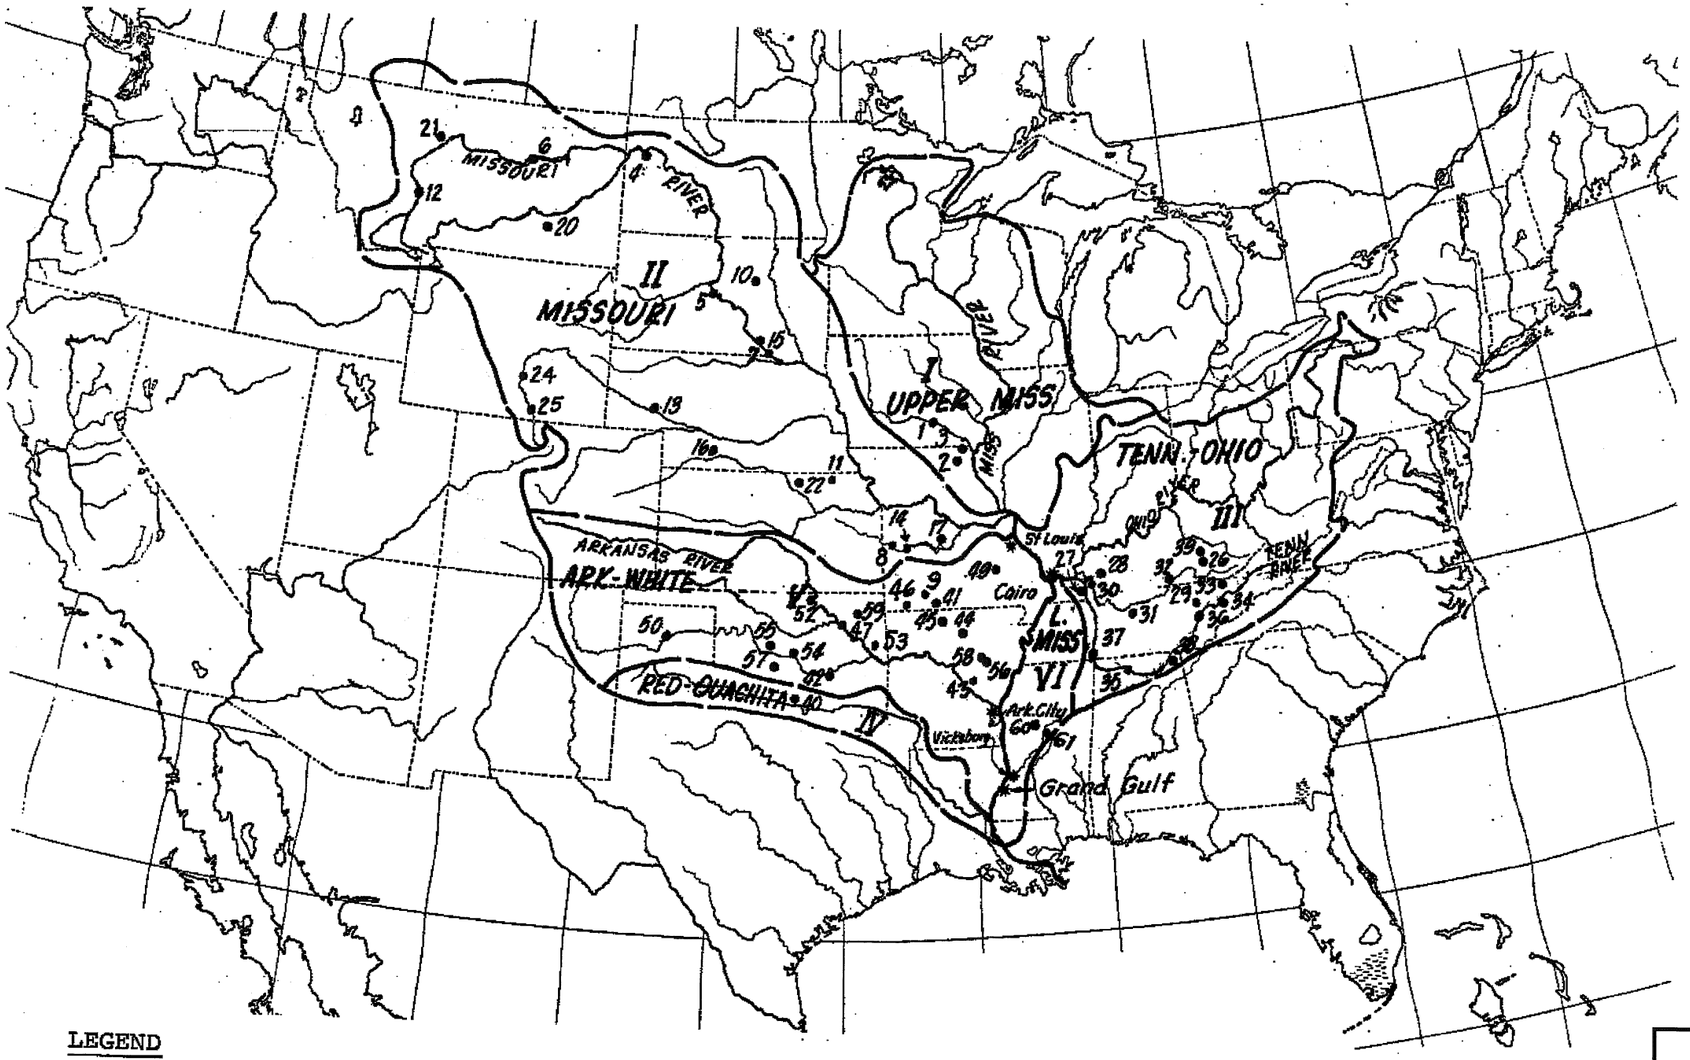

LEGEND

- 20 NUMBERS REFER TO RESERVOIRS LISTED IN TABLE 2.4–15 (UFSAR TABLE 2.4–14)

SERI
GRAND GULF NUCLEAR STATION SITE
EARLY SITE PERMIT APPLICATION
SITE SAFETY ANALYSIS REPORT

MAJOR RESERVOIRS IN
THE MISSISSIPPI BASIN
(UFSAR FIGURE 2.4-19)

FIGURE 2.4-27 REV. 1

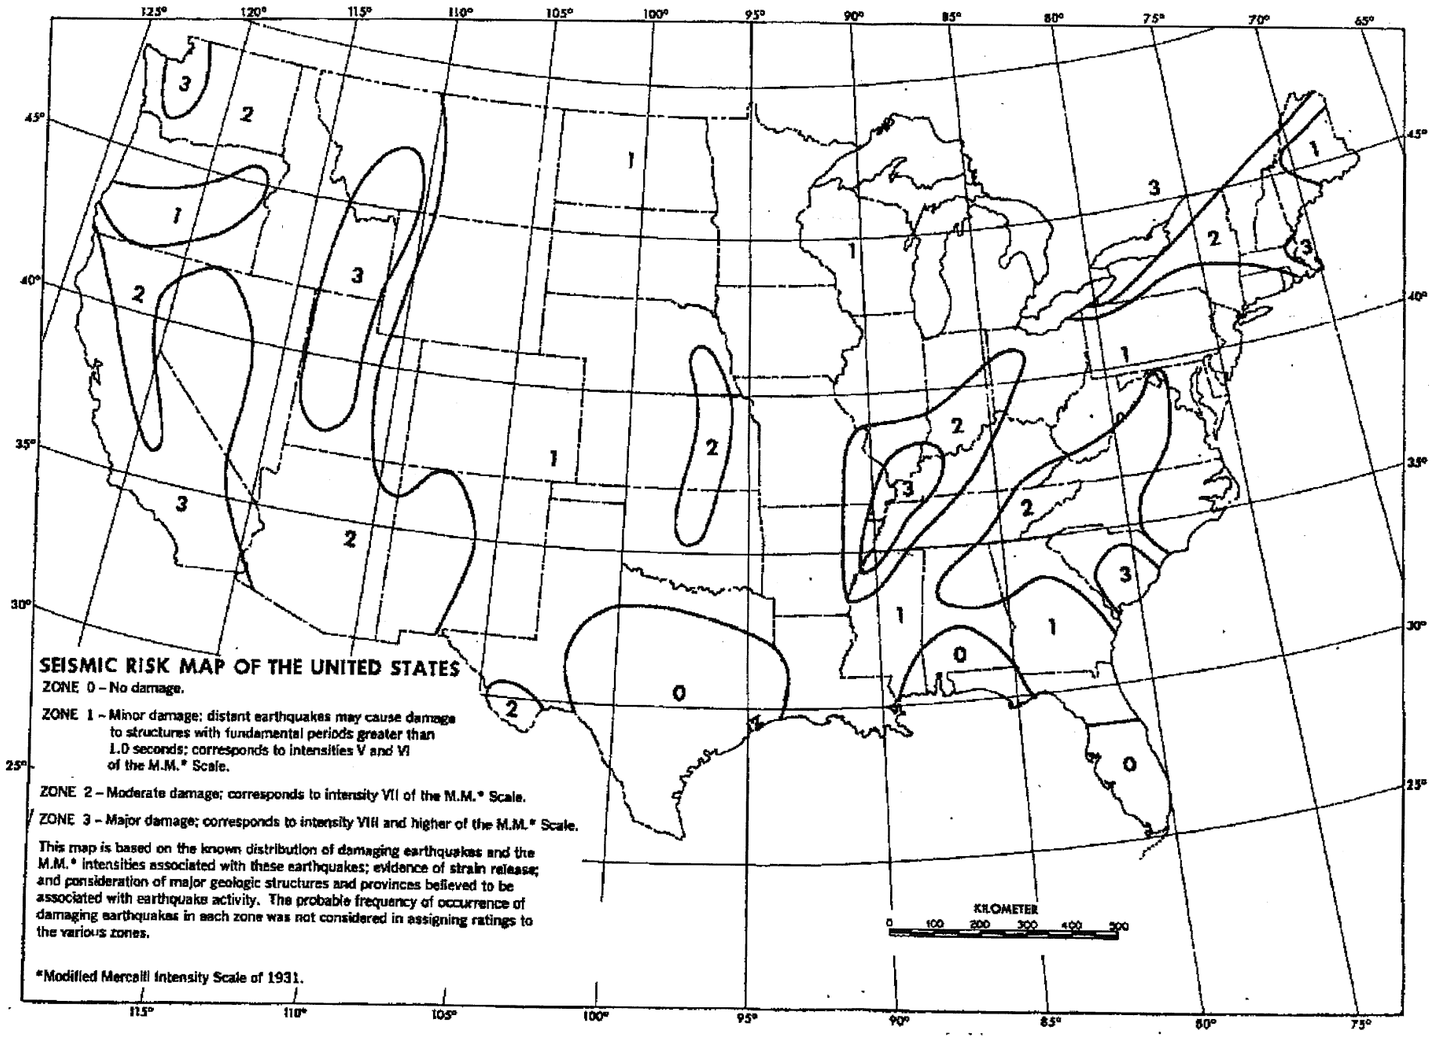

SERI
GRAND GULF NUCLEAR STATION SITE
EARLY SITE PERMIT APPLICATION
SITE SAFETY ANALYSIS REPORT

SEISMIC RISK MAP
FOR THE UNITED STATES
(UFSAR FIGURE 2.4-20)

FIGURE 2.4-28 REV. 1

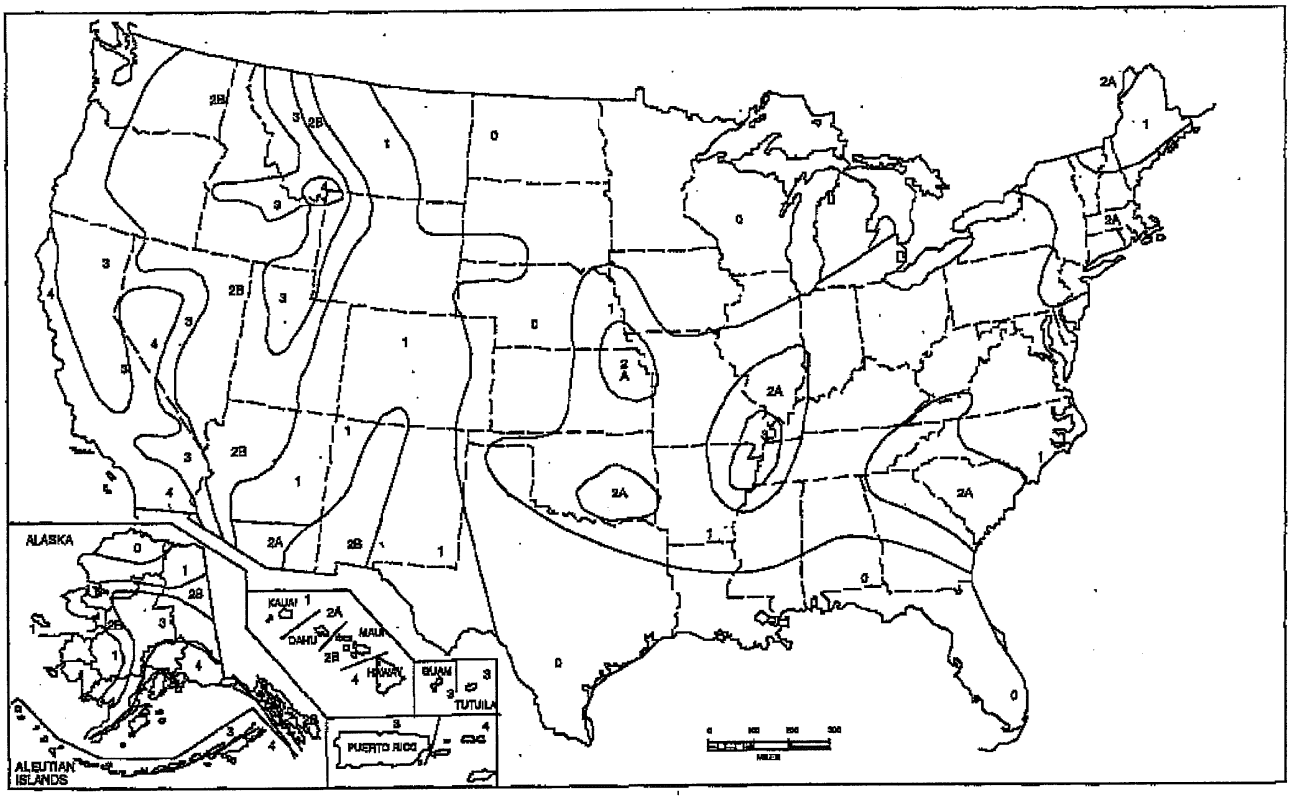

SEISMIC ZONE FACTOR Z

ZONE	1	2A	2B	3	4
Z	0.075	0.15	0.20	0.30	0.40

SOURCE: 1997 UNIFORM BUILDING CODE

SERI
GRAND GULF NUCLEAR STATION SITE
EARLY SITE PERMIT APPLICATION
SITE SAFETY ANALYSIS REPORT

SEISMIC ZONE MAP
OF THE UNITED STATES

FIGURE 2.4-28a REV. 1

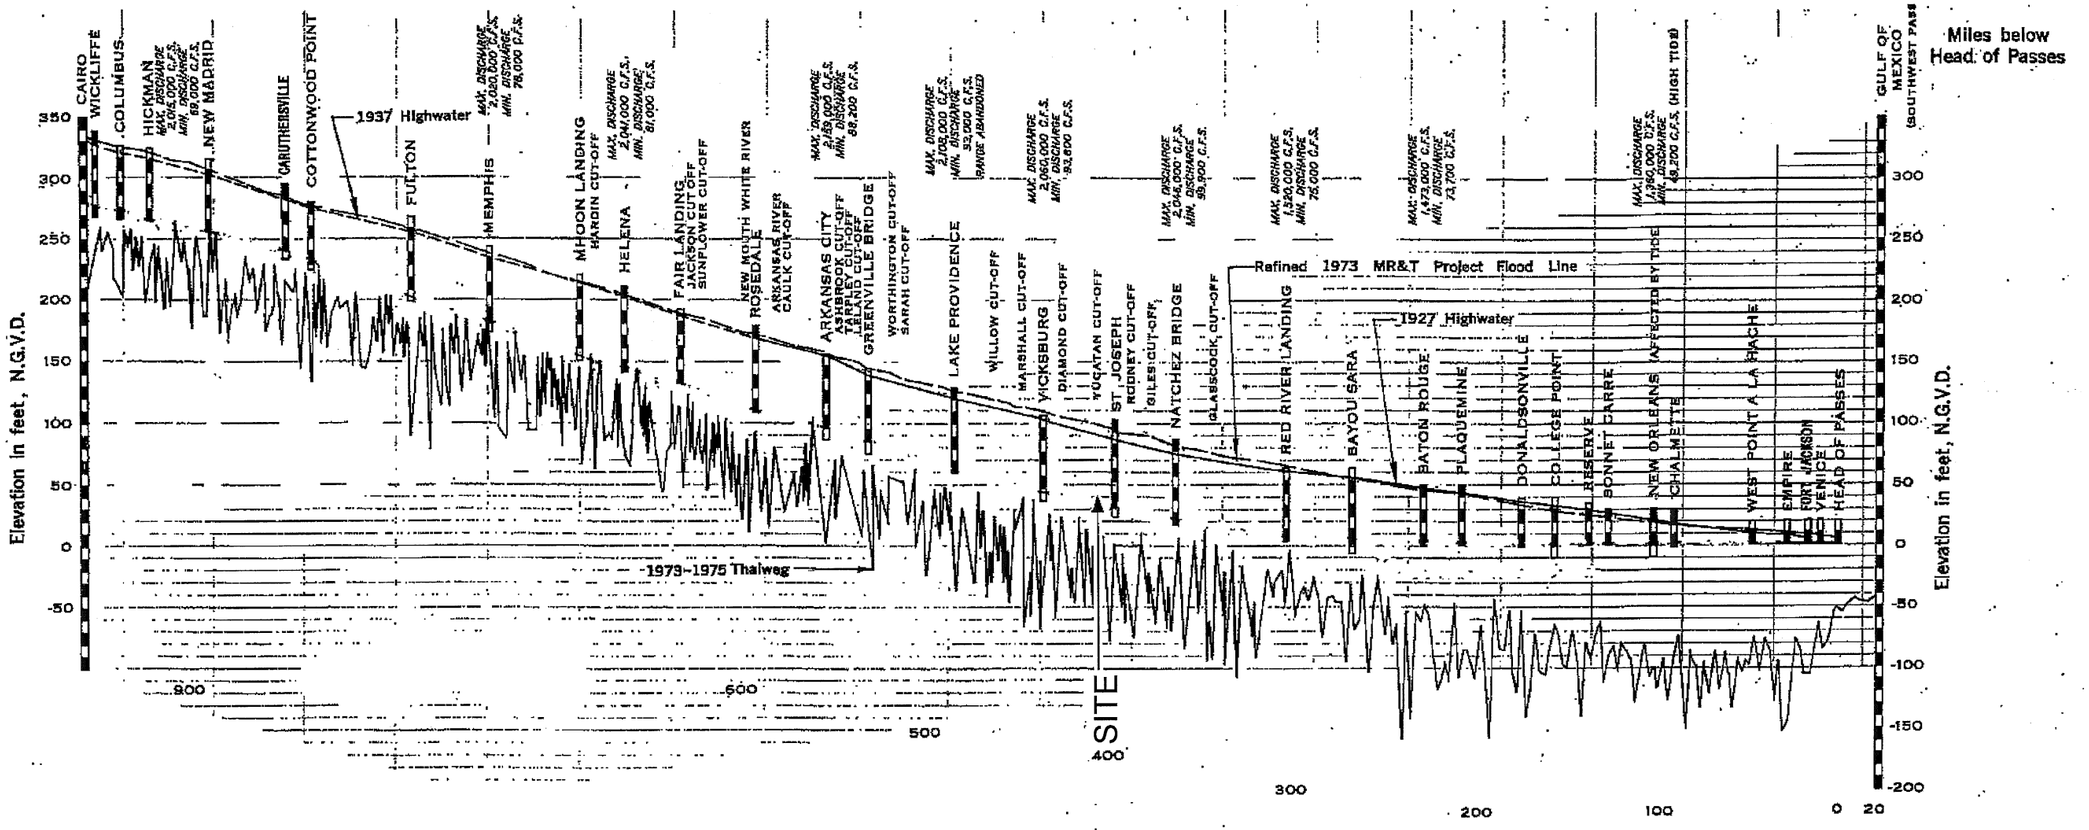

Source: Adapted from USACE

SERI
GRAND GULF NUCLEAR STATION SITE
EARLY SITE PERMIT APPLICATION
SITE SAFETY ANALYSIS REPORT

DESIGN PROJECT FLOOD ELEVATIONS FROM CAIRO, ILLINOIS TO HEAD OF PASSES

FIGURE 2.4-29 REV. 1

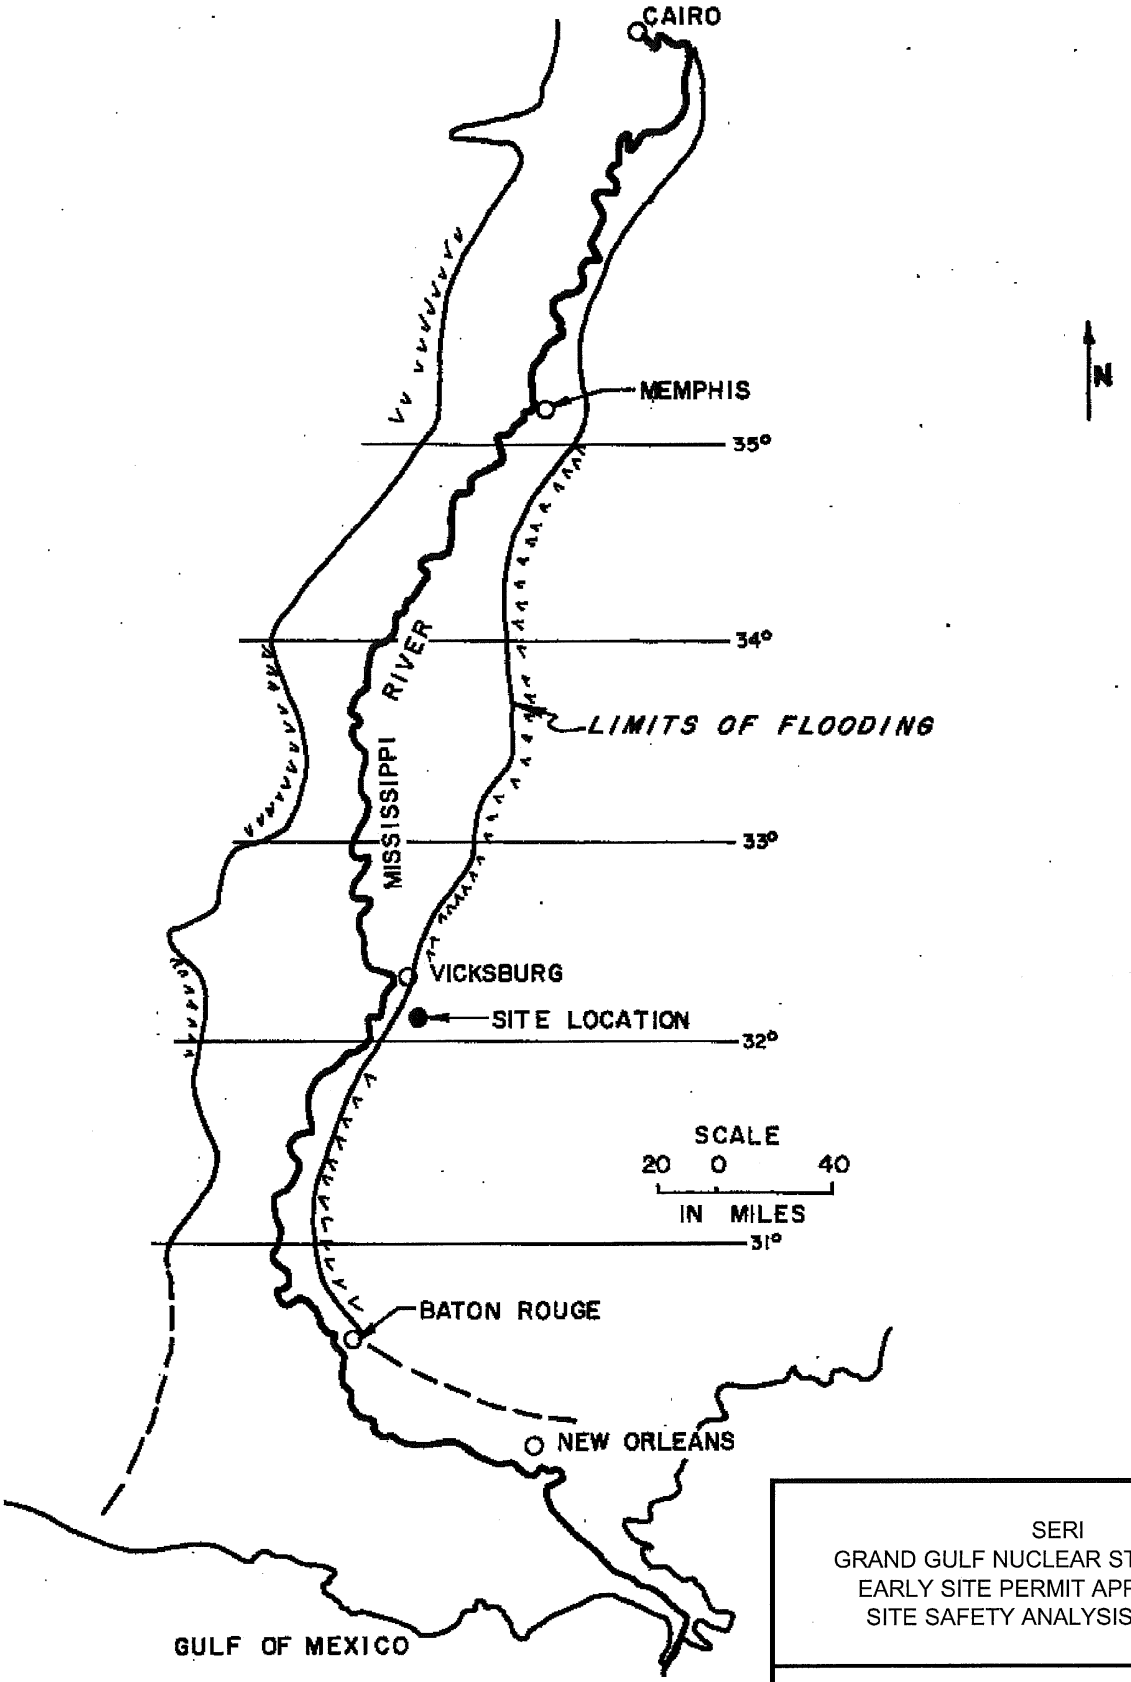

SERI
GRAND GULF NUCLEAR STATION SITE
EARLY SITE PERMIT APPLICATION
SITE SAFETY ANALYSIS REPORT

PLAN SHOWING AREAS THAT MAY BE SUBMERGED DUE TO A FLOOD RISING TO EL. 103 MSL AT THE SITE
(UFSAR FIGURE 2.4-22)

FIGURE 2.4-30 REV. 1

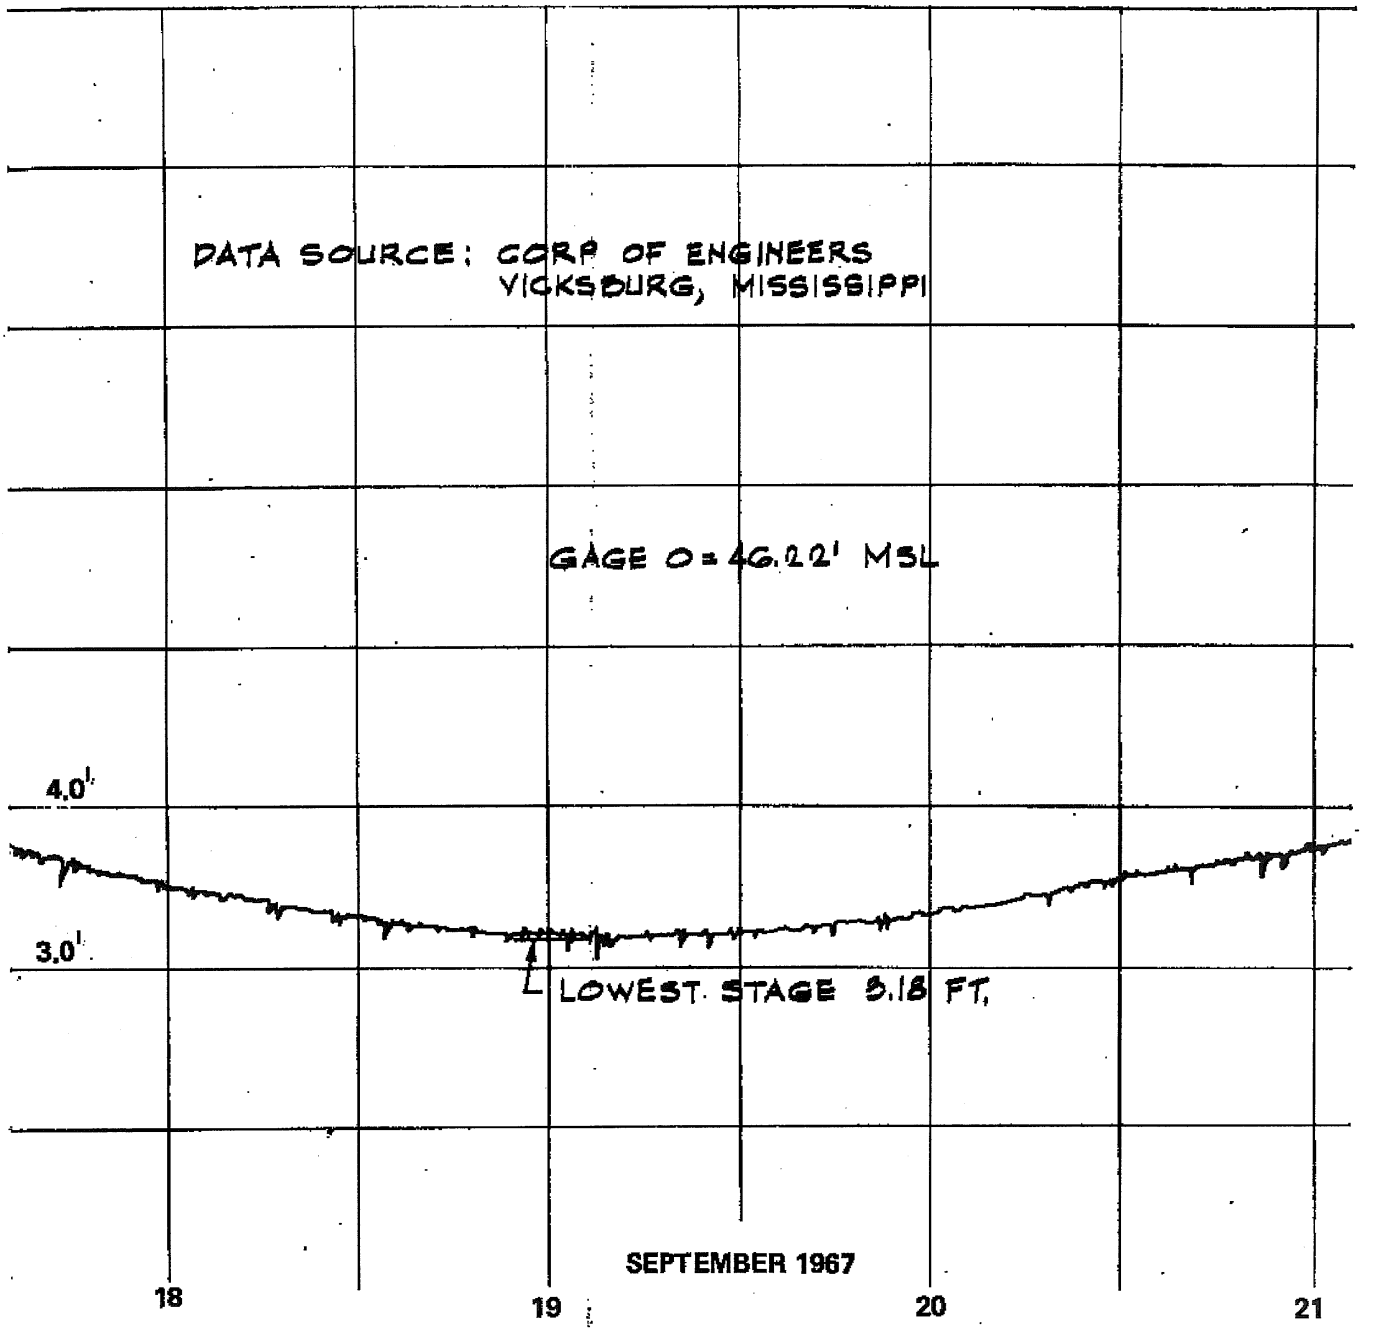

SERI
GRAND GULF NUCLEAR STATION SITE
EARLY SITE PERMIT APPLICATION
SITE SAFETY ANALYSIS REPORT

INSTANTANEOUS LOW FLOW IN MISSISSIPPI RIVER-TYPICAL GAUGE RECORD AT VICKSBURG, MISS. SEPTEMBER 18, 19, 20 & 21, 1967 (UFSAR FIGURE 2.4-25)

FIGURE 2.4-31 REV. 1

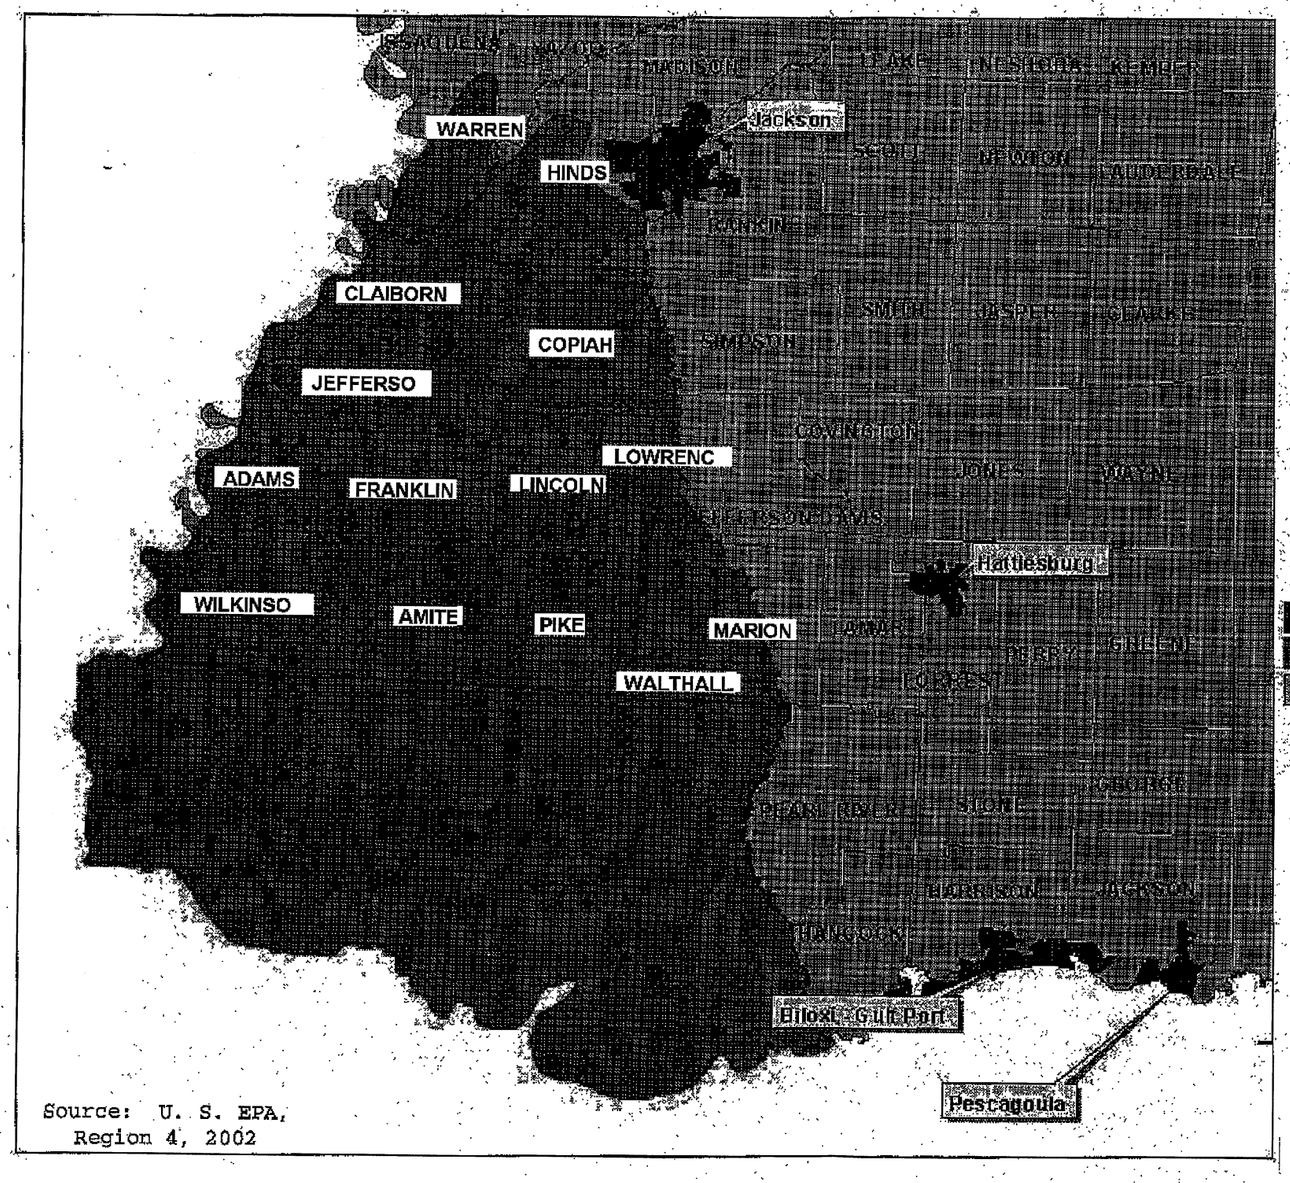

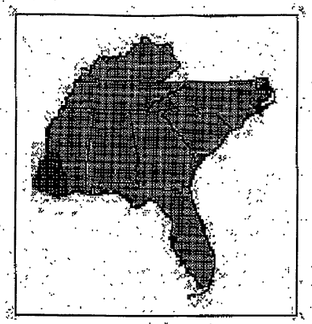

SOUTHERN HILLS REGIONAL AQUIFER SYSTEM

Major Cities
Sole Source Aquifer
Counties

0 0 9 18 Miles

SERI
GRAND GULF NUCLEAR STATION SITE
EARLY SITE PERMIT APPLICATION
SITE SAFETY ANALYSIS REPORT

SOLE SOURCE AQUIFER MAP

FIGURE 2.4-31a REV. 1

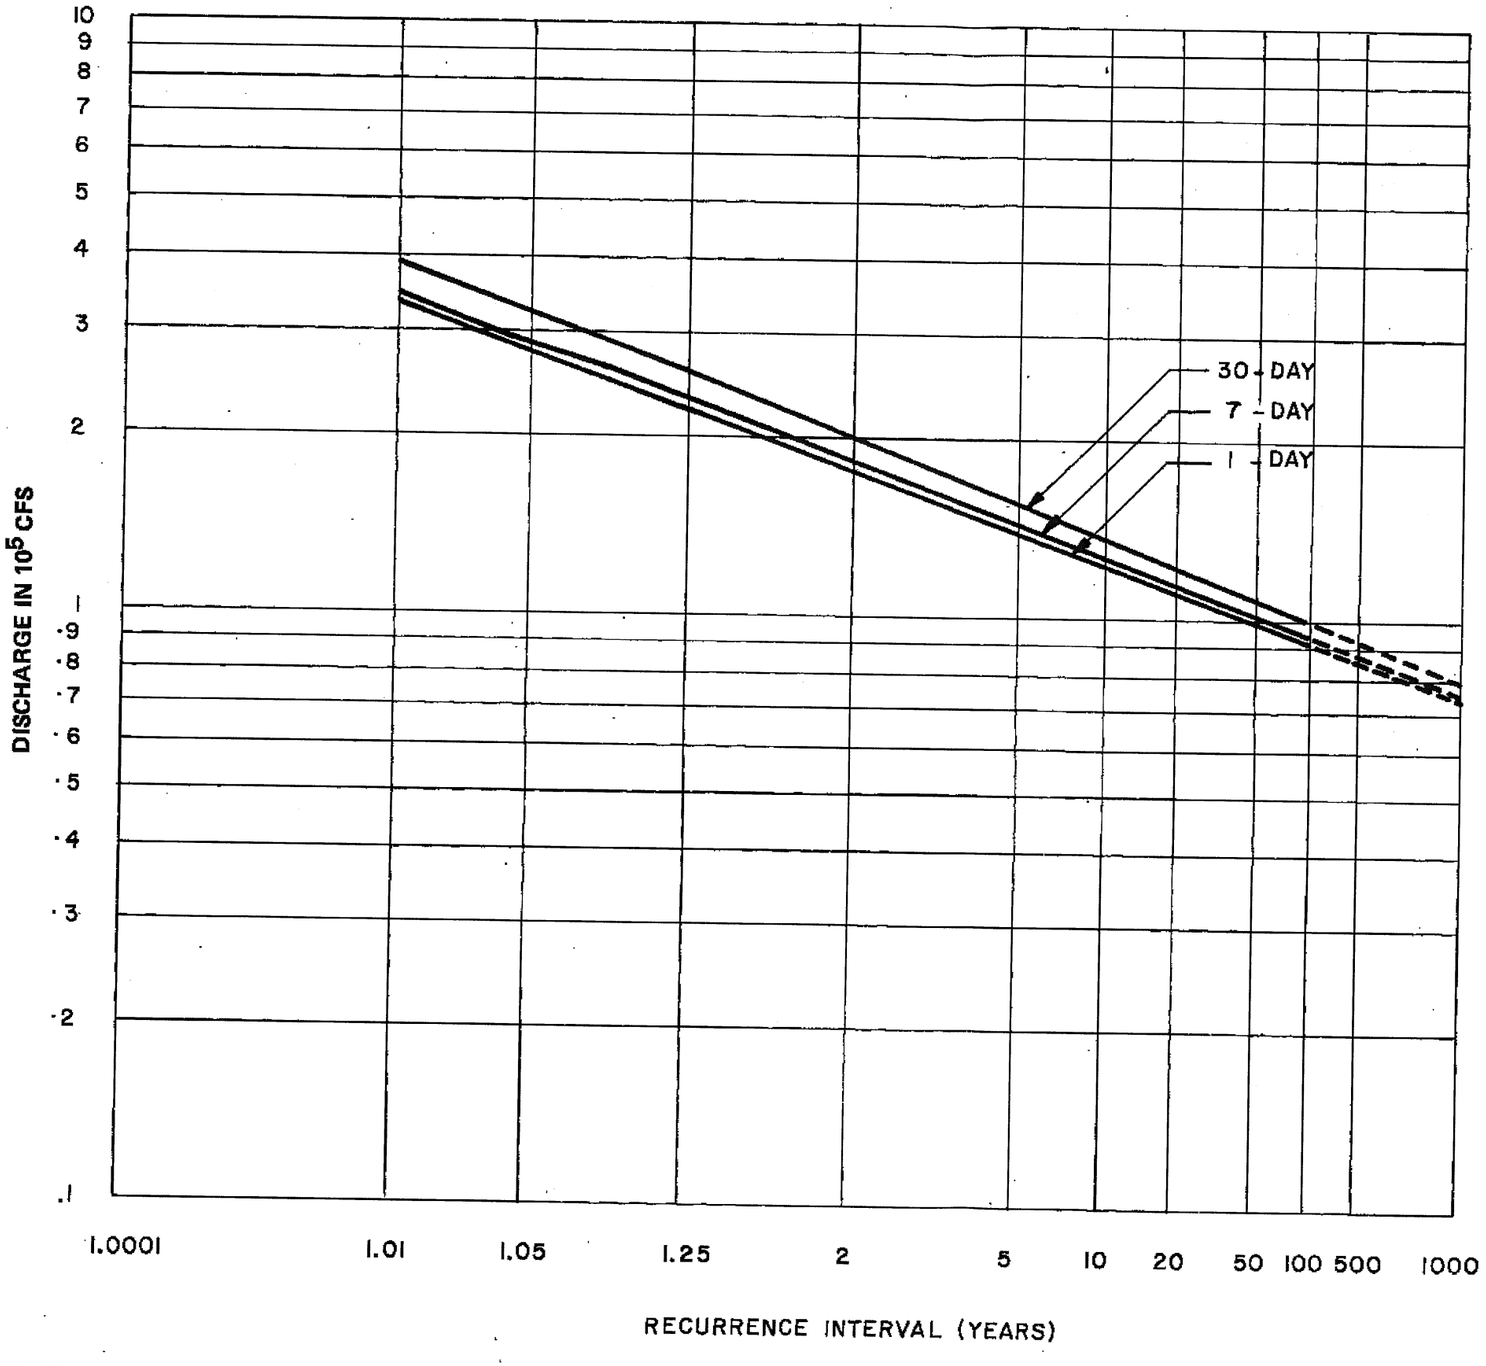

SOURCE: U.S.G.S.
PERIOD OF RECORD: 1933—79

SERI
GRAND GULF NUCLEAR STATION SITE
EARLY SITE PERMIT APPLICATION
SITE SAFETY ANALYSIS REPORT

LOW FLOWS IN THE MISSISSIPPI RIVER AT VICKSBURG
(UFSAR FIGURE 2.4-26)

FIGURE 2.4-32 REV. 1

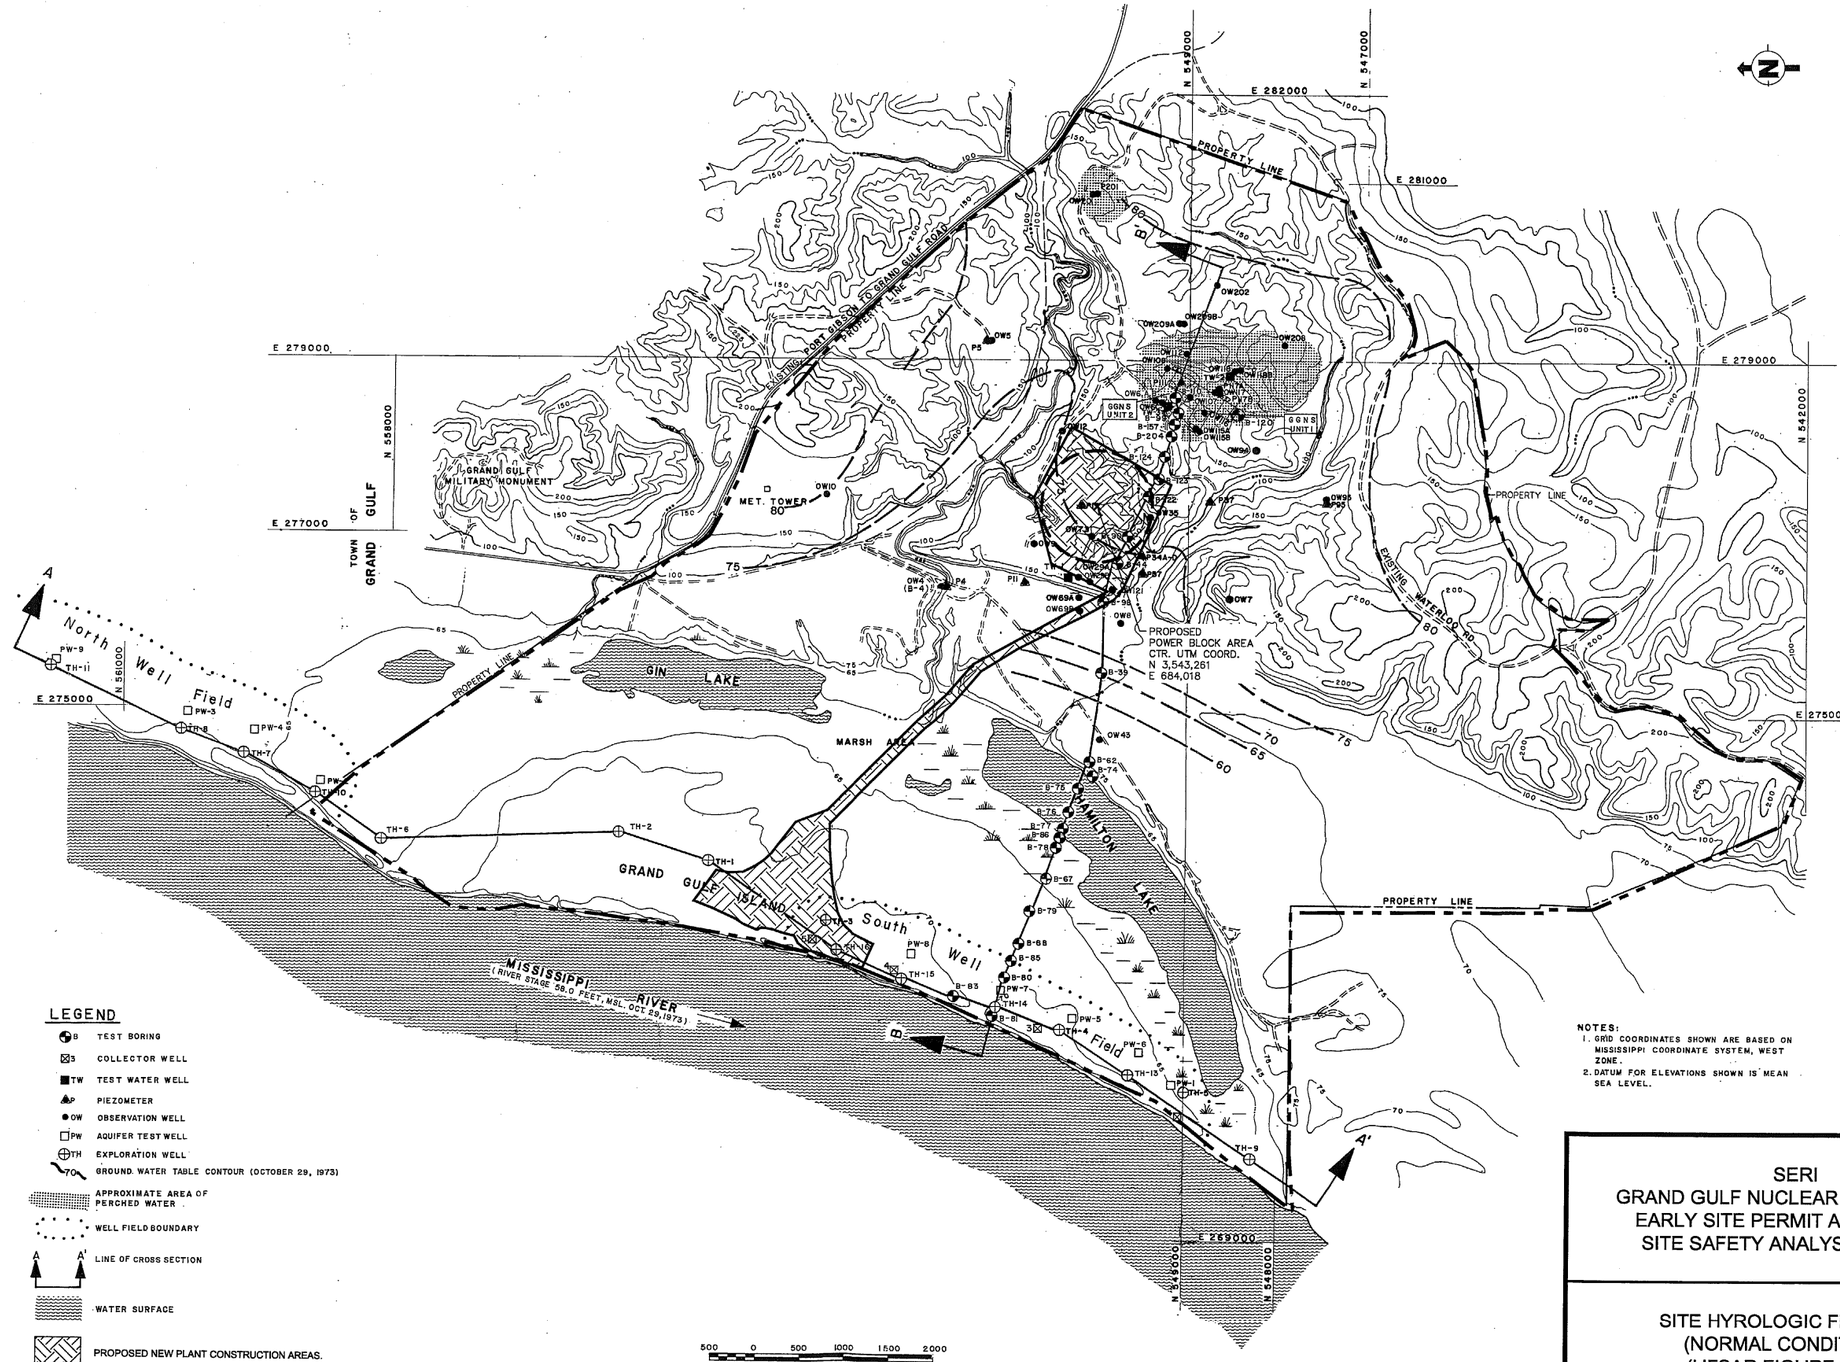

NOTES:
1. GRID COORDINATES SHOWN ARE BASED ON MISSISSIPPI COORDINATE SYSTEM, WEST ZONE.
2. DATUM FOR ELEVATIONS SHOWN IS MEAN SEA LEVEL.

SERI
GRAND GULF NUCLEAR STATION SITE
EARLY SITE PERMIT APPLICATION
SITE SAFETY ANALYSIS REPORT

SITE HYROLOGIC FEATURES
(NORMAL CONDITIONS)
(UFSAR FIGURE 2.4-27)

FIGURE 2.4-33 REV. 1

Ground Water Levels Vicksburg Well Completed in the Mississippi River Alluvial Aquifer

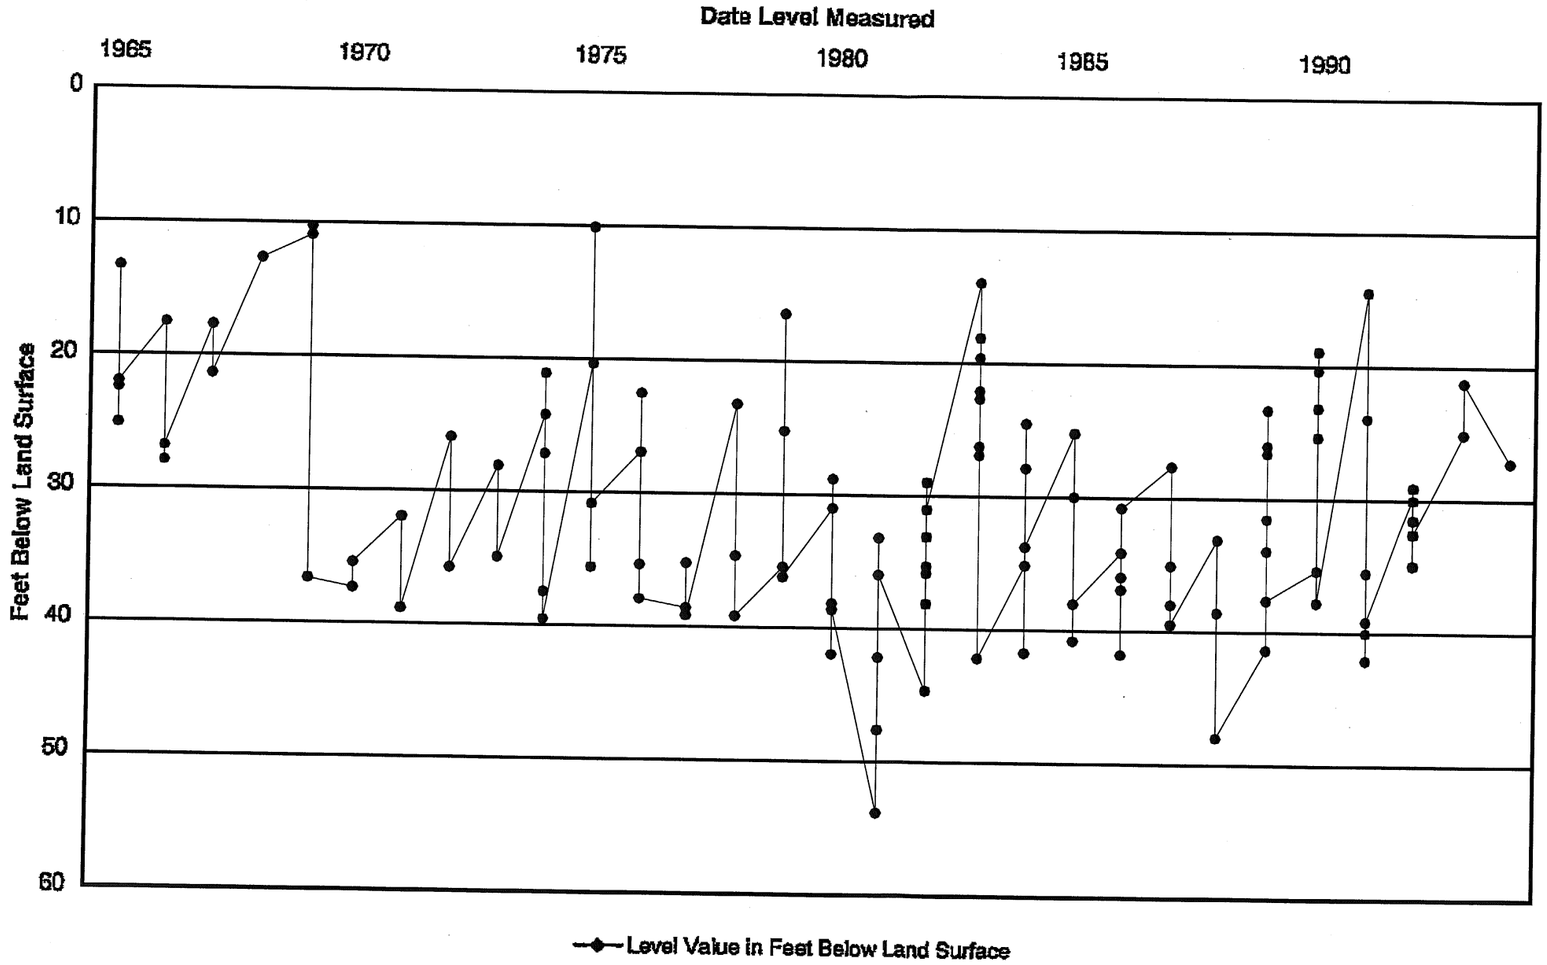

SOURCE: USGS

SERI
GRAND GULF NUCLEAR STATION SITE
EARLY SITE PERMIT APPLICATION
SITE SAFETY ANALYSIS REPORT

HYDROGRAPH OF A WELL COMPLETED IN THE MS RIVER ALLUVIAL AQUIFER, VICKSBURG, MS

FIGURE 2.4-34 REV. 1

Ground Water Levels - Port Gibson, Well Completed in the Lower Catahoula Formation

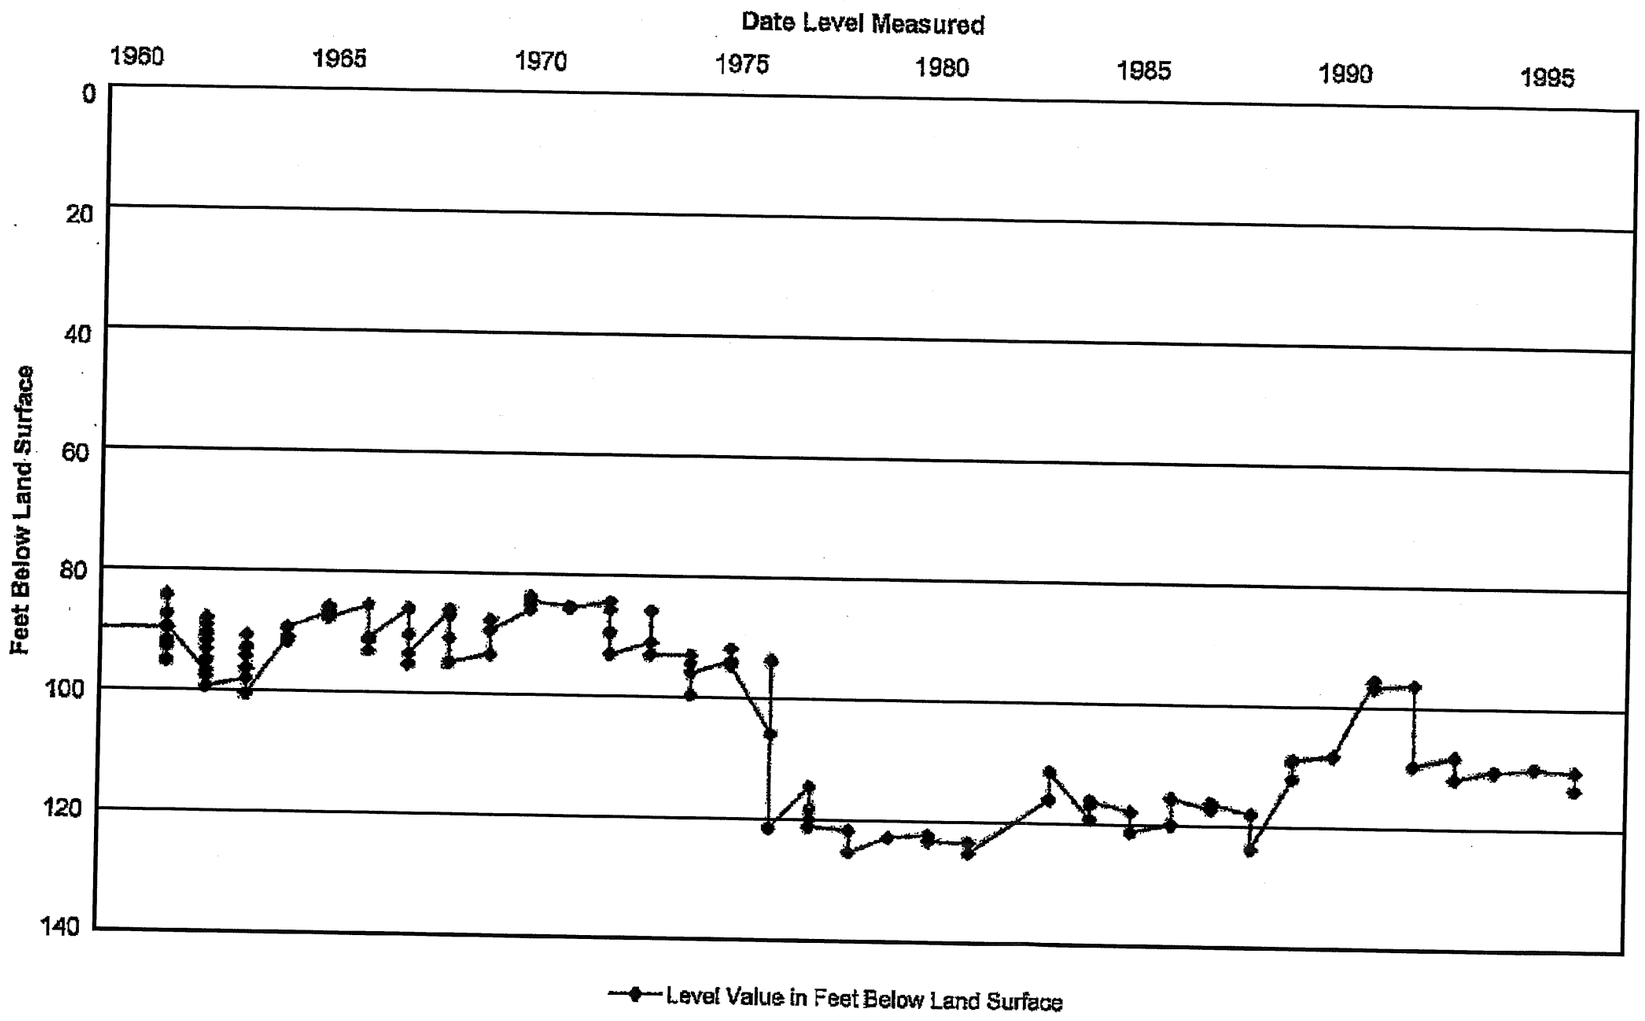

SOURCE: USGS

SERI
GRAND GULF NUCLEAR STATION SITE
EARLY SITE PERMIT APPLICATION
SITE SAFETY ANALYSIS REPORT

HYDROGRAPH OF A WELL COMPLETED IN THE LOWER CATAHOULA FORMATION, PORT GIBSON, MS

FIGURE 2.4-35 REV. 1

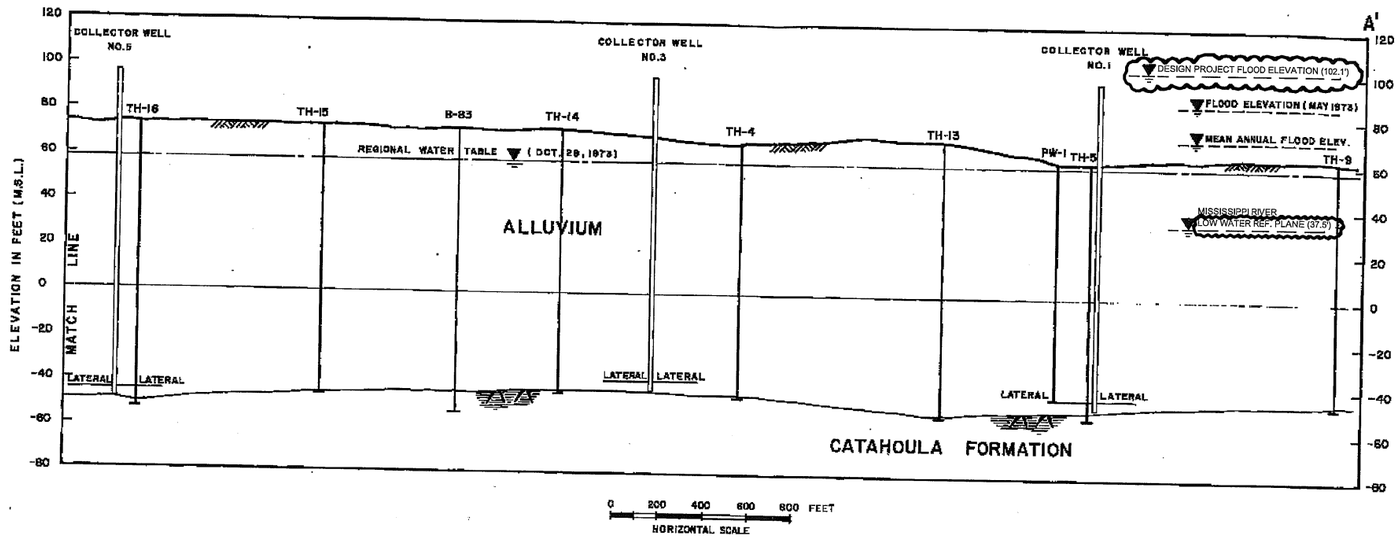

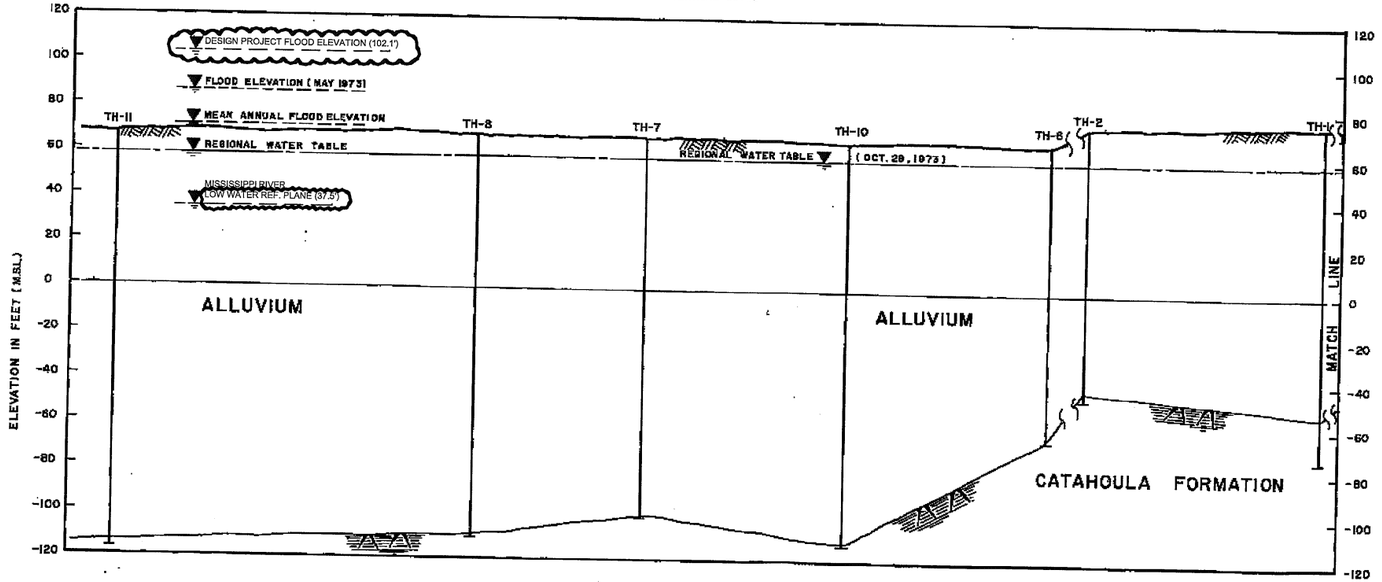

NOTES:
1. SEE REF. 1 AND 8 FOR SOURCE DATA & GGNS UFSAR FIGURE 2.4-28.
2. CLOUDS INDICATE ESP APPLICATION DATA.

SECTION LOCATION IS SHOWN IN (UFSAR FIGURE 2.4-27) FIGURE 2.4-33

SERI
GRAND GULF NUCLEAR STATION SITE
EARLY SITE PERMIT APPLICATION
SITE SAFETY ANALYSIS REPORT

HYDROGEOLOGIC
CROSS SECTION A-A'
(UFSAR FIGURE 2.4-28)

FIGURE 2.4-36 REV. 1

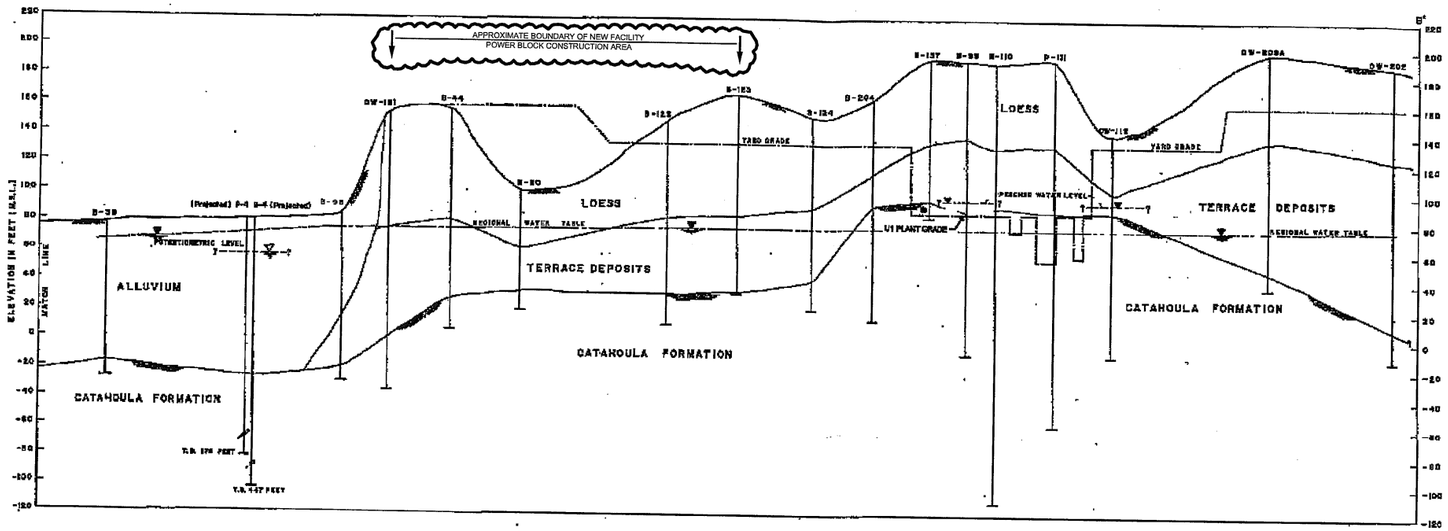

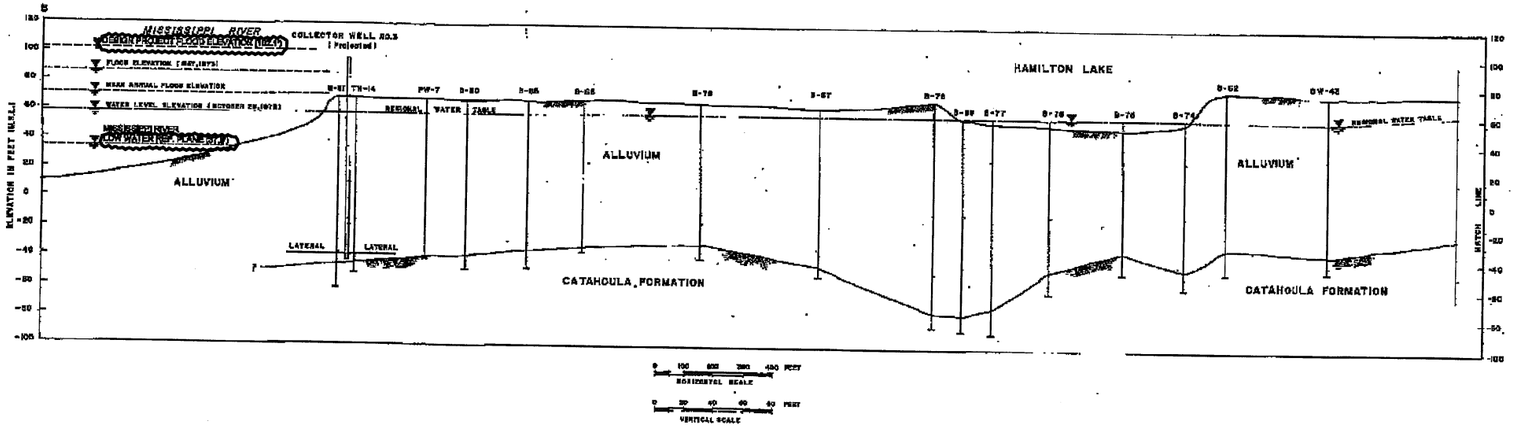

NOTES:
1. SEE REF. 1 AND 8 FOR SOURCE DATA.
2. CLOUDS INDICATE ESP APPLICATION CHANGES.

SECTION LOCATION IS SHOWN IN (UFSAR FIGURE 2.4-27) FIGURE 2.4-33

SERI
GRAND GULF NUCLEAR STATION SITE
EARLY SITE PERMIT APPLICATION
SITE SAFETY ANALYSIS REPORT

HYDROGEOLOGIC
CROSS SECTION B-B'
(UFSAR FIGURE 2.4-29)

FIGURE 2.4-37 REV. 1

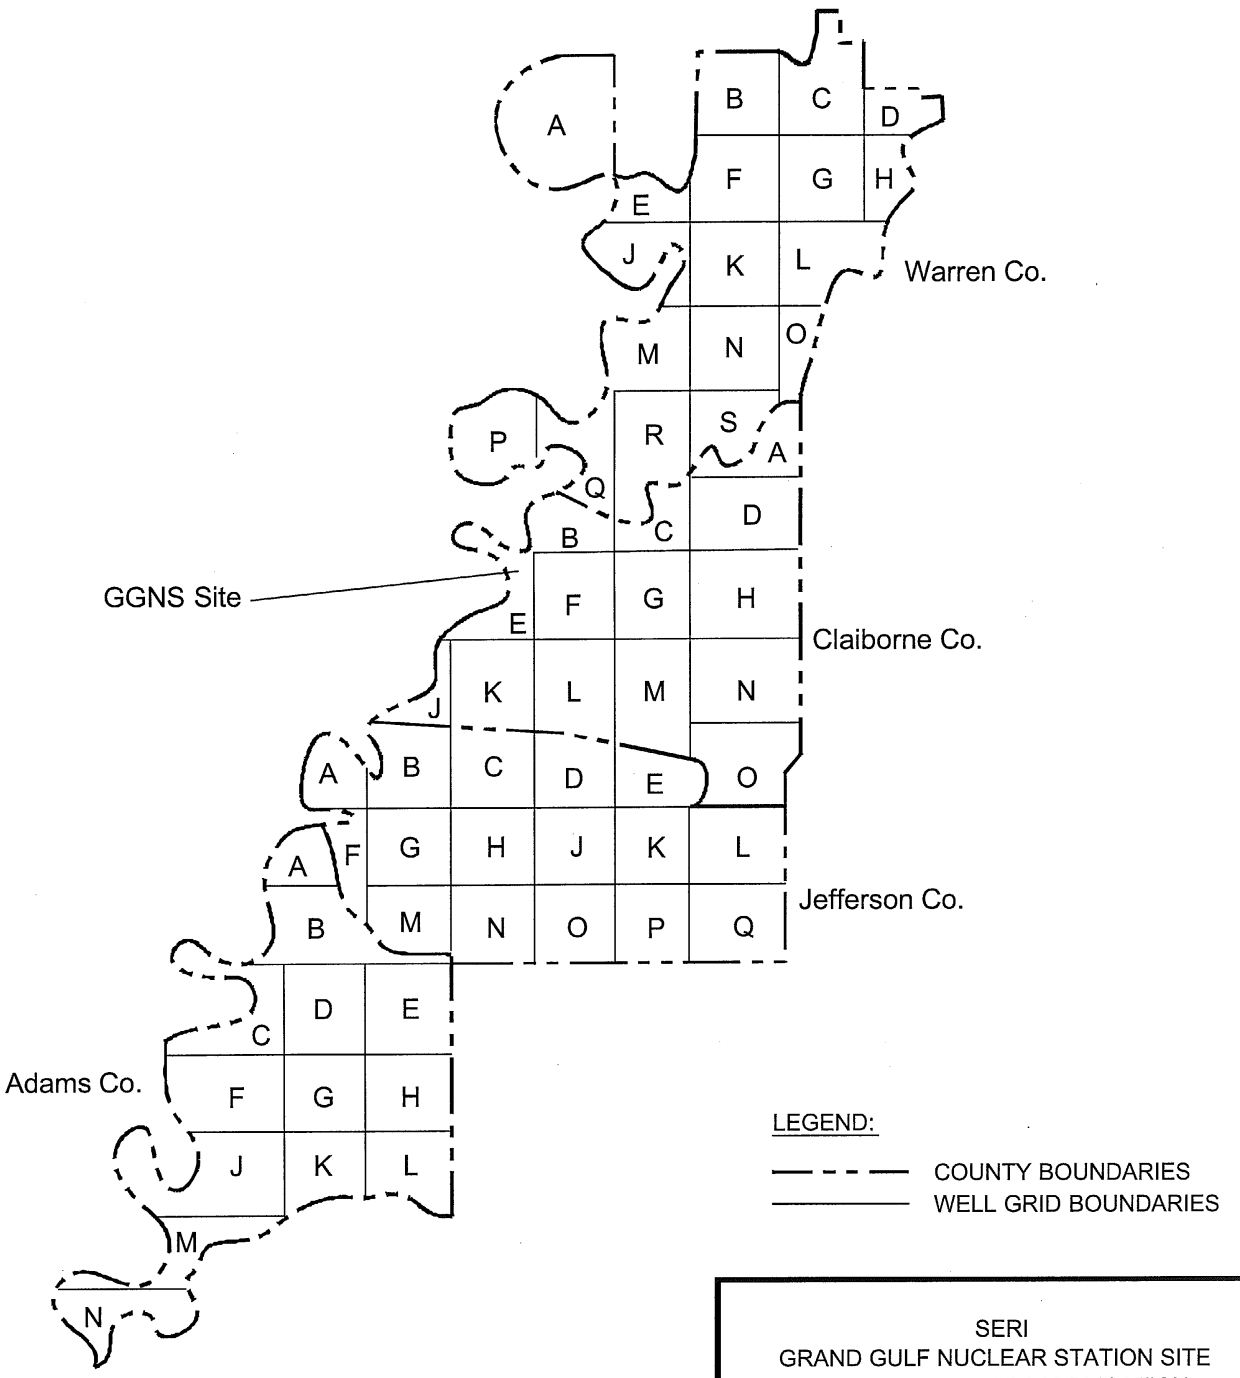

SERI
GRAND GULF NUCLEAR STATION SITE
EARLY SITE PERMIT APPLICATION
SITE SAFETY ANALYSIS REPORT

COUNTY WELL LOCATION GRID

Source: Adapted from Mississippi Industrial and Technological Research Commission, Water Research Bulletin 63-1

FIGURE 2.4-38 REV. 1

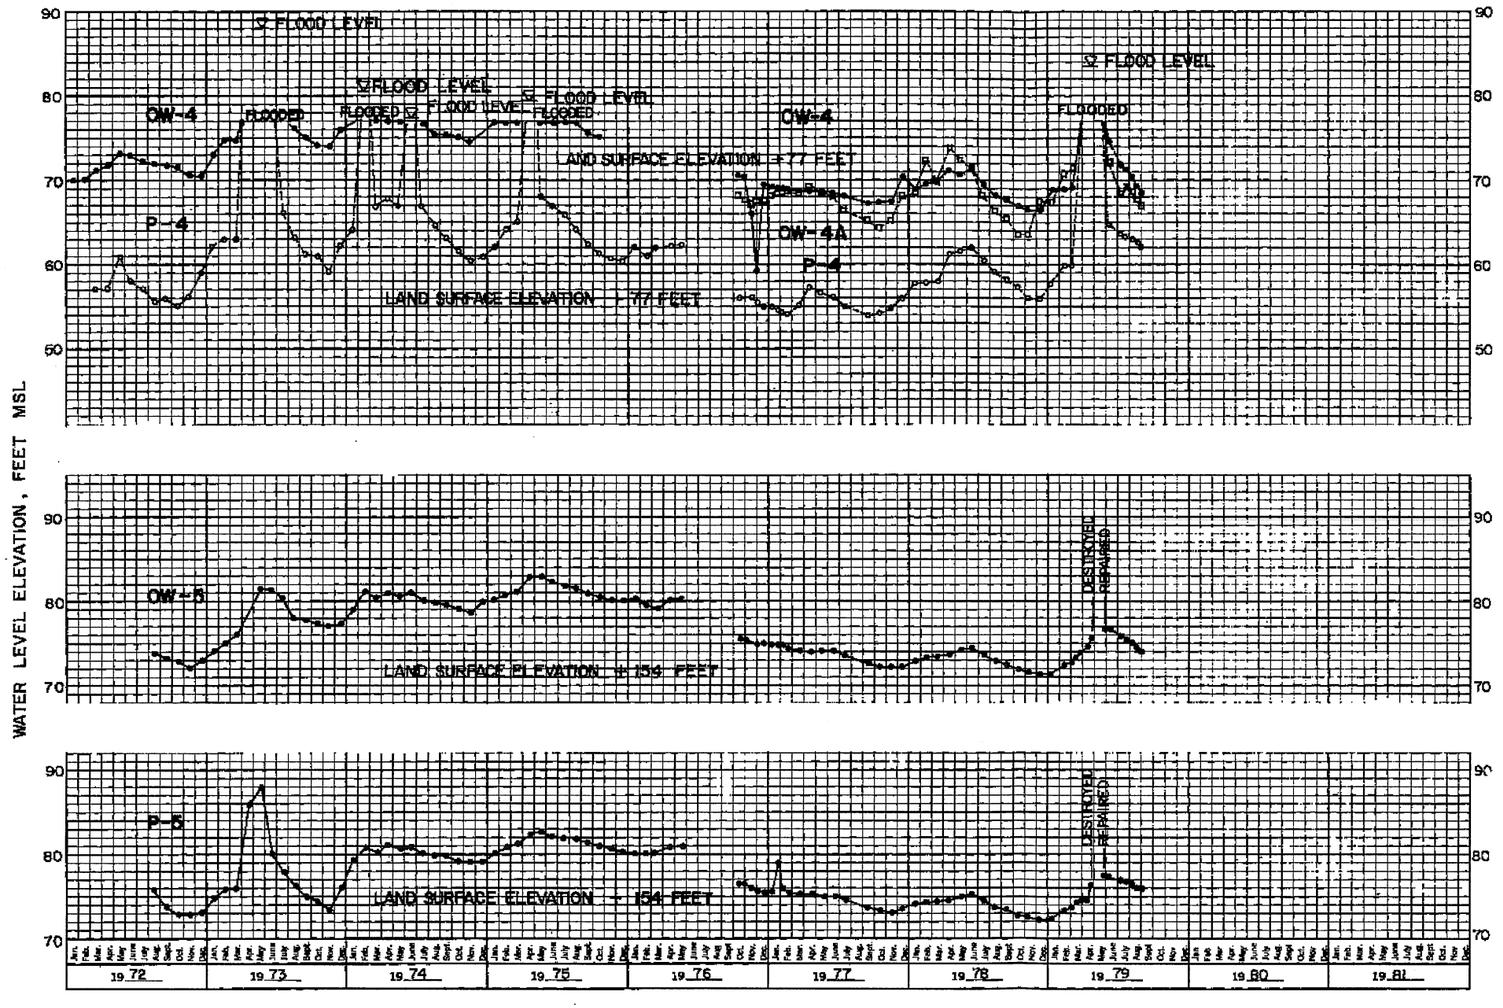

NOTES:
1. OBSERVATION WELL AND PIEZOMETER LOCATIONS ARE SHOWN IN FIGURE 2.4-33 (UFSAR FIGURE 2.4-27).

SERI
GRAND GULF NUCLEAR STATION SITE
EARLY SITE PERMIT APPLICATION
SITE SAFETY ANALYSIS REPORT

HYDROGRAPHS OF WELLS AND PIEZOMETERS
(UFSAR FIGURE 2.4-32, SH.1)

FIGURE 2.4-39 SHEET 1 OF 5 REV. 1

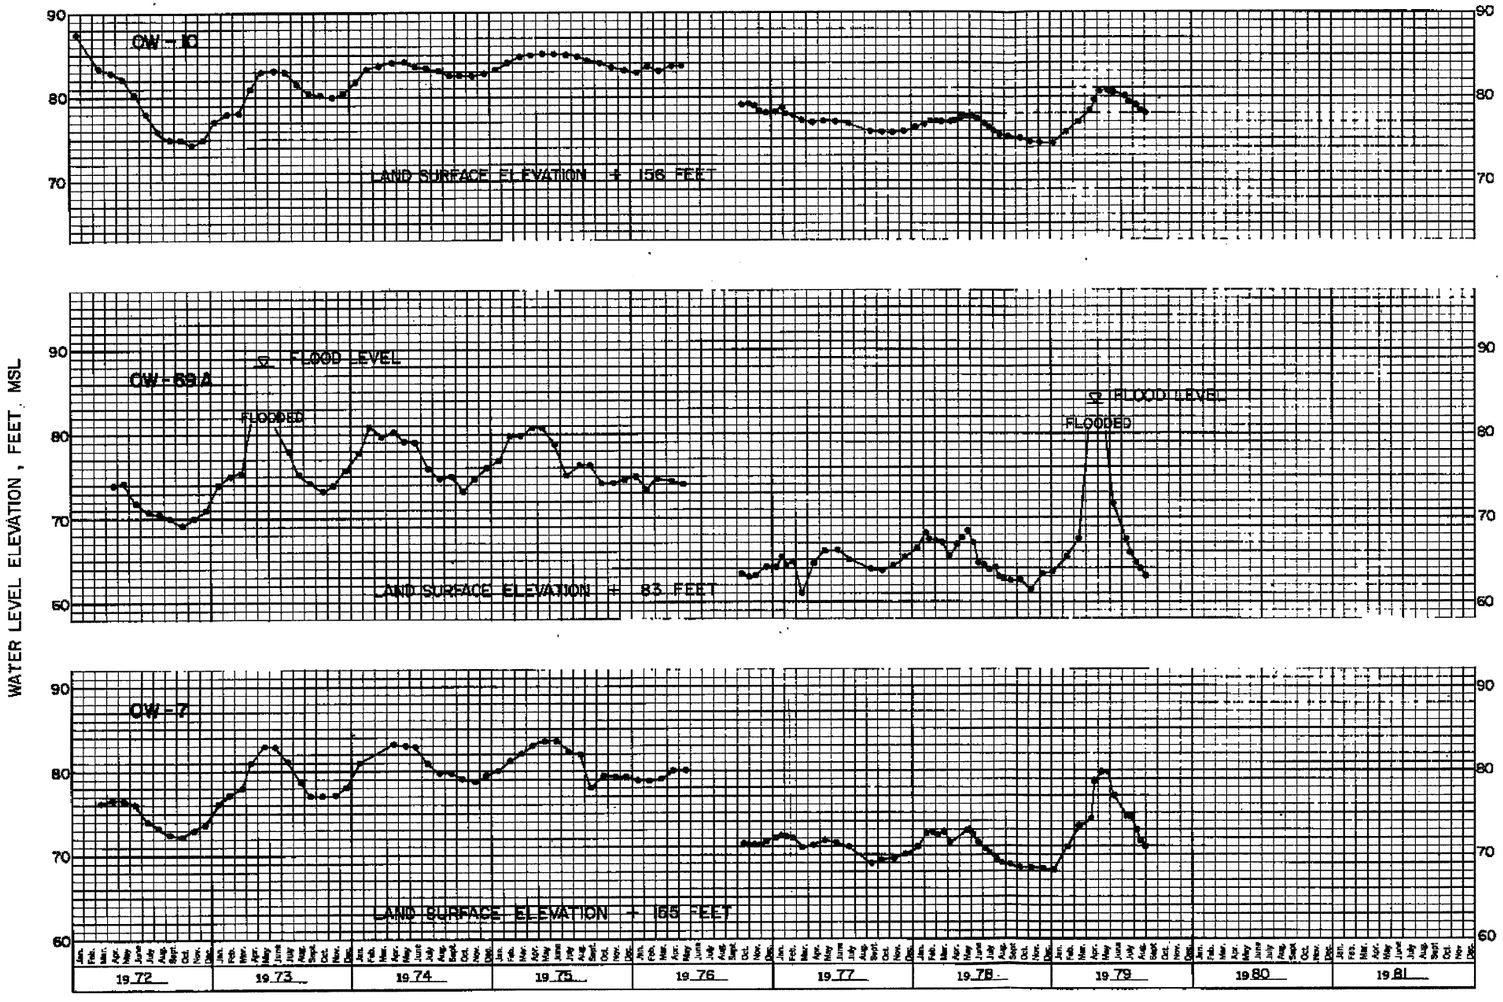

NOTES:
1. OBSERVATION WELL AND PIEZOMETER LOCATIONS ARE SHOWN IN FIGURE 2.4-33 (UFSAR FIGURE 2.4-27).

SERI
GRAND GULF NUCLEAR STATION SITE
EARLY SITE PERMIT APPLICATION
SITE SAFETY ANALYSIS REPORT

HYDROGRAPHS OF WELLS AND PIEZOMETERS
(UFSAR FIGURE 2.4-32. SH.2)

FIGURE 2.4-39 SHEET 2 OF 5 REV. 1

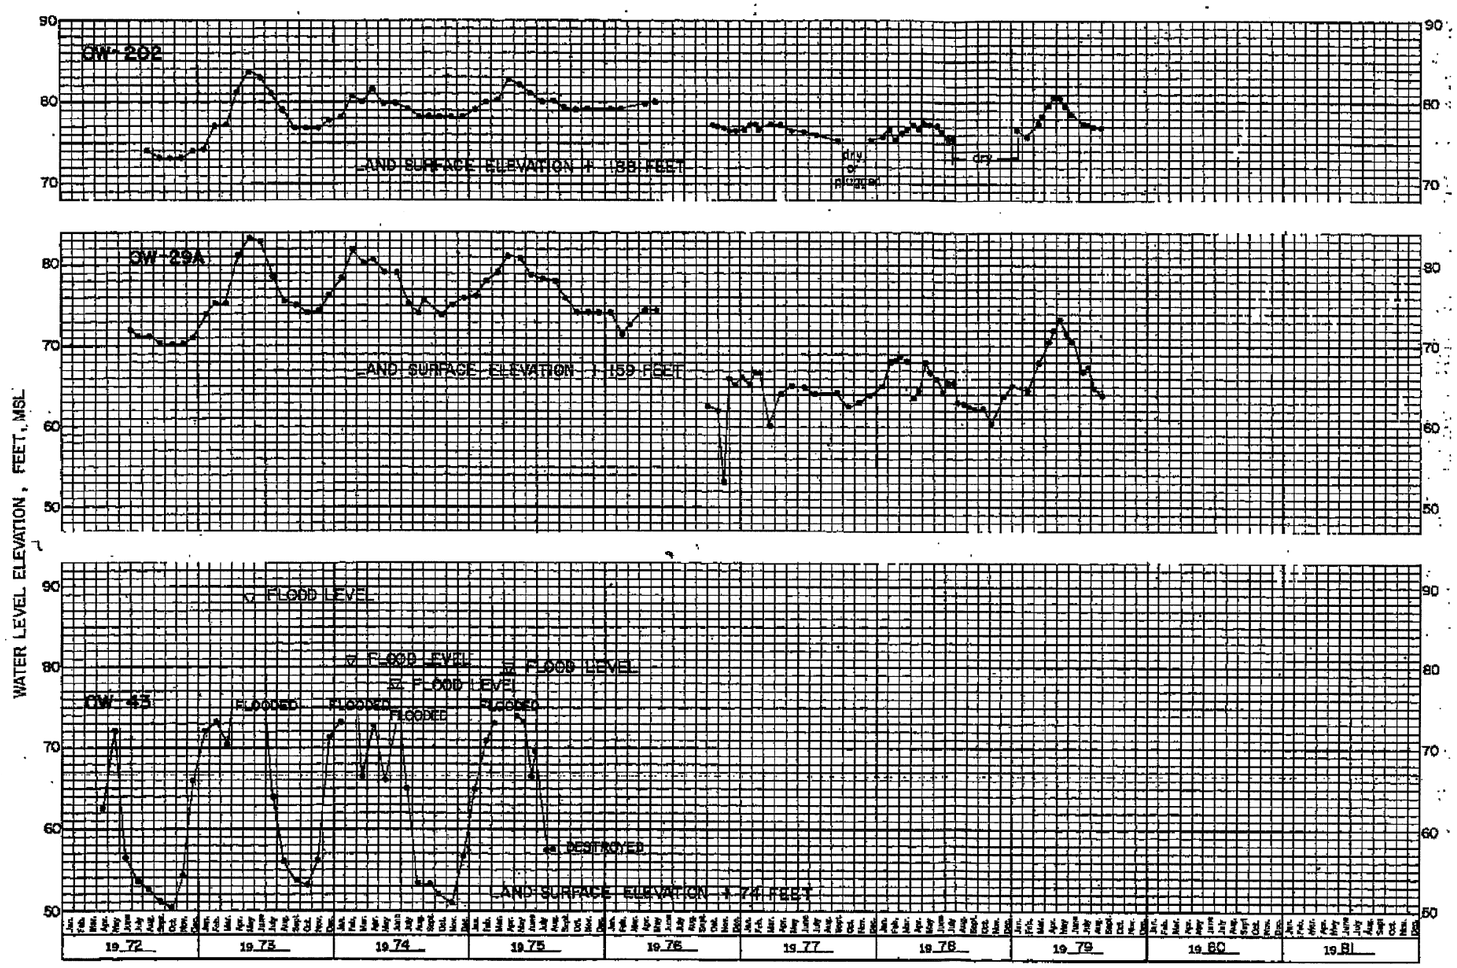

NOTES:
1. OBSERVATION WELL AND PIEZOMETER LOCATIONS ARE SHOWN IN FIGURE 2.4-33 (UFSAR FIGURE 2.4-27).

SERI
GRAND GULF NUCLEAR STATION SITE
EARLY SITE PERMIT APPLICATION
SITE SAFETY ANALYSIS REPORT

HYDROGRAPHS OF REPLACEMENT PIEZOMETERS
(UFSAR FIGURE 2.4-32, SH.3)

FIGURE 2.4-39 SHEET 3 OF 5 REV. 1

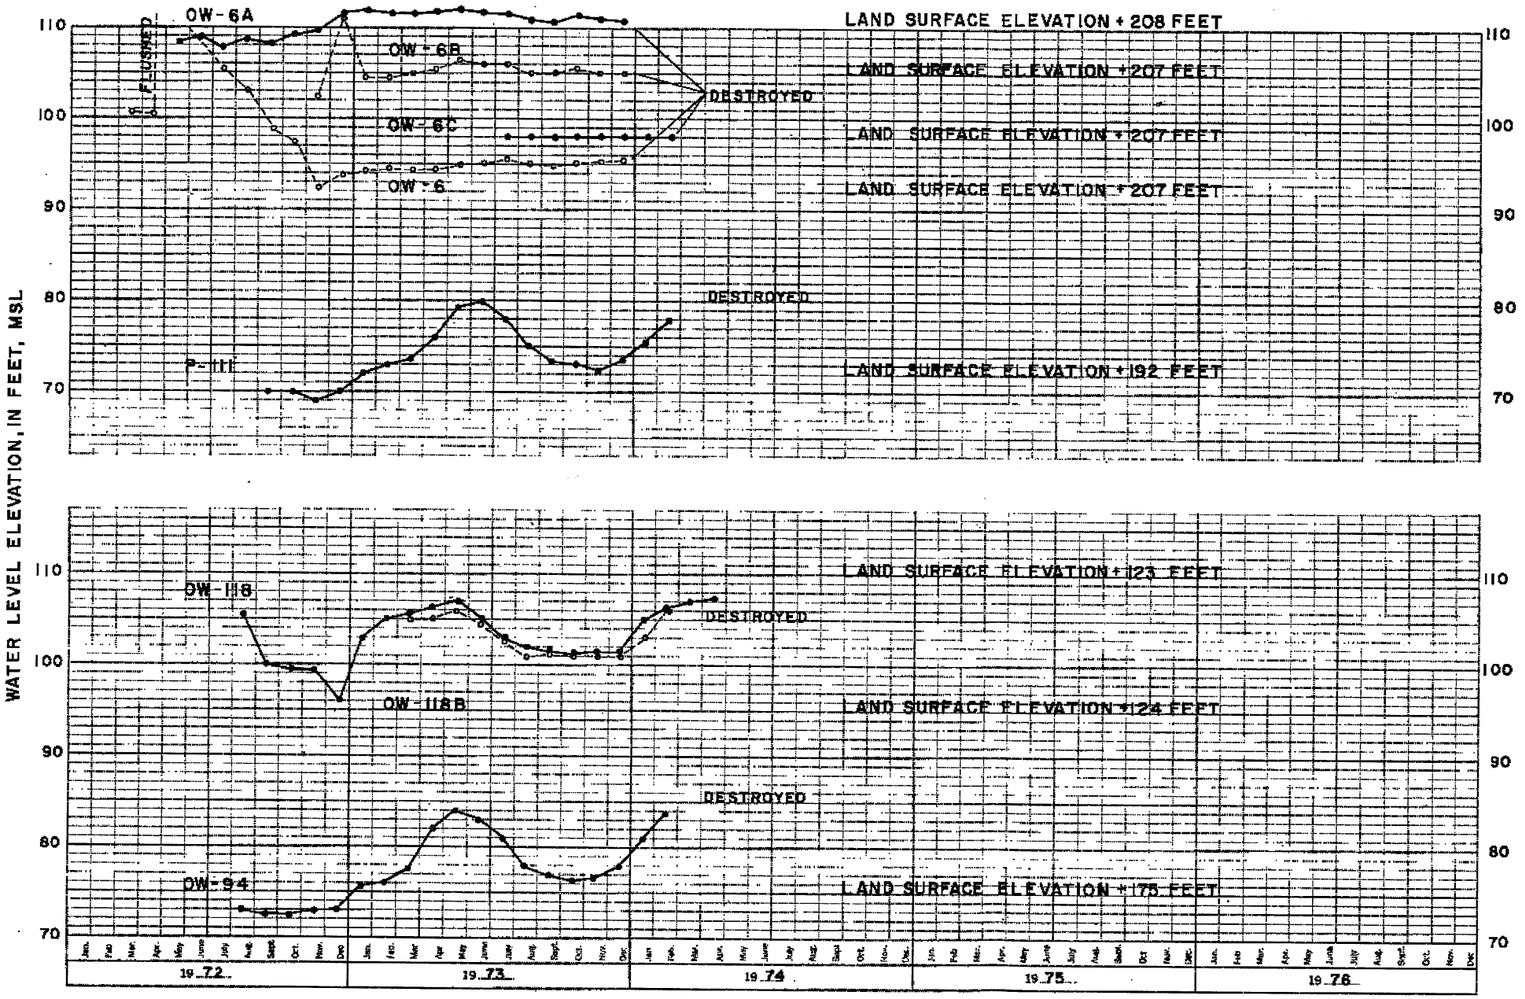

NOTES:
1. OBSERVATION WELL AND PIEZOMETER LOCATIONS ARE SHOWN IN FIGURE 2.4-33 (UFSAR FIGURE 2.4-27).

SERI
GRAND GULF NUCLEAR STATION SITE
EARLY SITE PERMIT APPLICATION
SITE SAFETY ANALYSIS REPORT

HYDROGRAPHS OF WELLS AND PIEZOMETERS
(UFSAR FIGURE 2.4-32, SH.4)

FIGURE 2.4-39 SHEET 4 OF 5 REV. 1

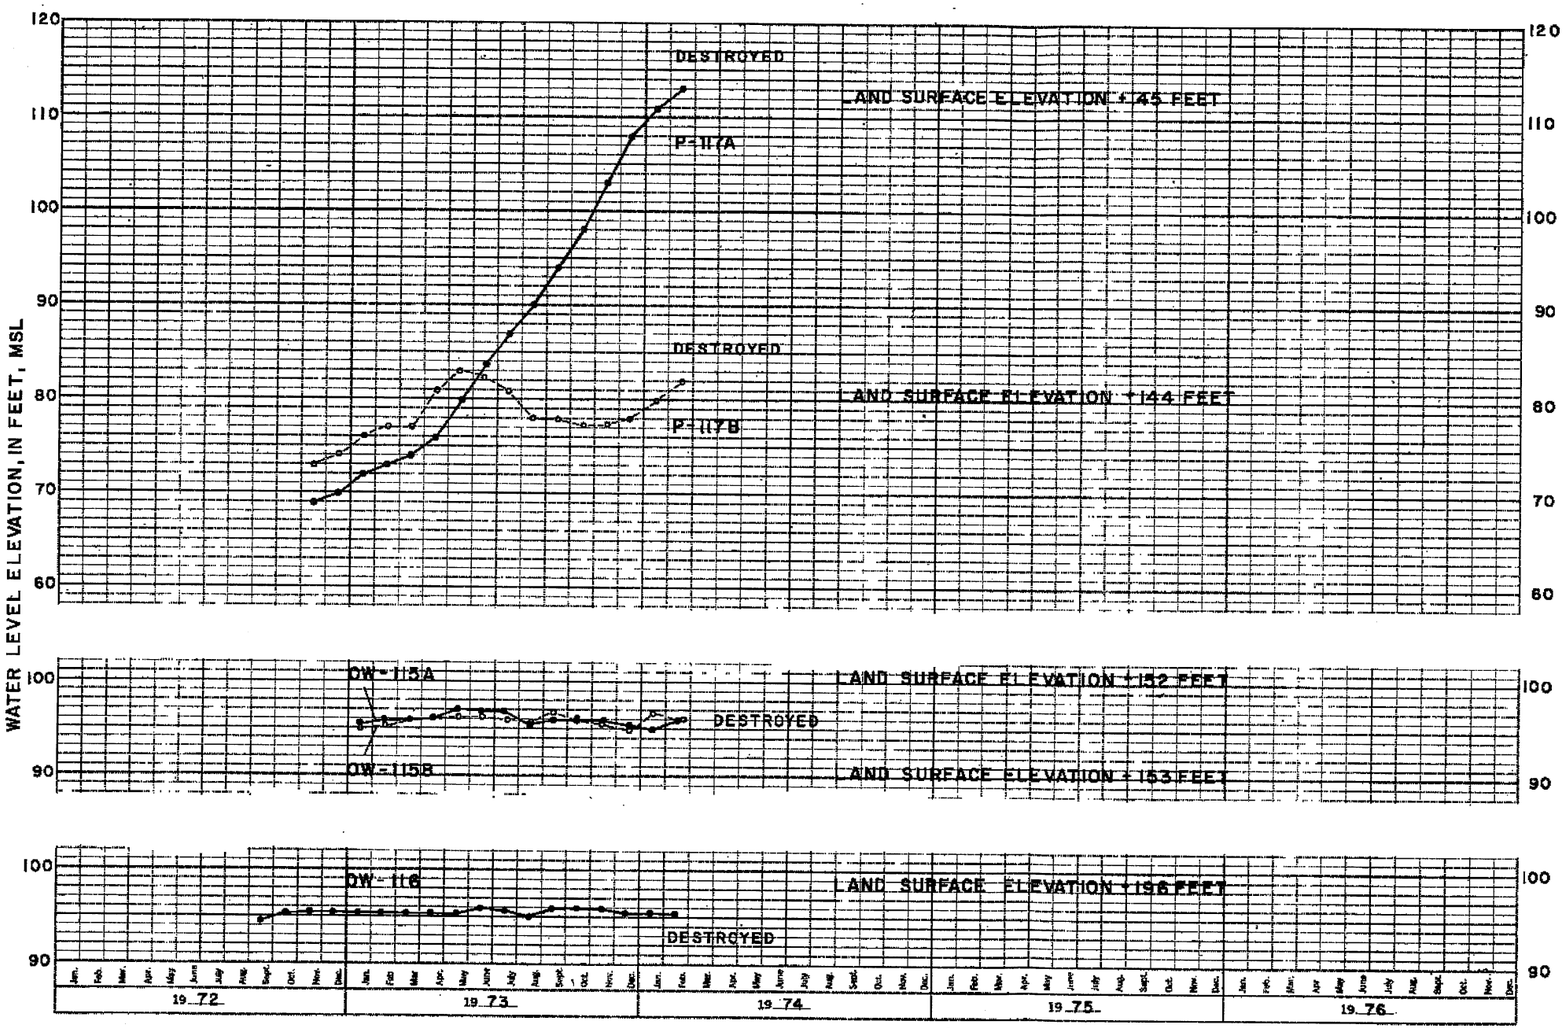

NOTES:
1. OBSERVATION WELL AND PIEZOMETER LOCATIONS ARE SHOWN IN FIGURE 2.4-33 (UFSAR FIGURE 2.4-27).

SERI
GRAND GULF NUCLEAR STATION SITE
EARLY SITE PERMIT APPLICATION
SITE SAFETY ANALYSIS REPORT

HYDROGRAPHS OF WELLS AND PIEZOMETERS
(UFSAR FIGURE 2.4-32, SH.5)

FIGURE 2.4-39 SHEET 5 OF 5 REV. 1

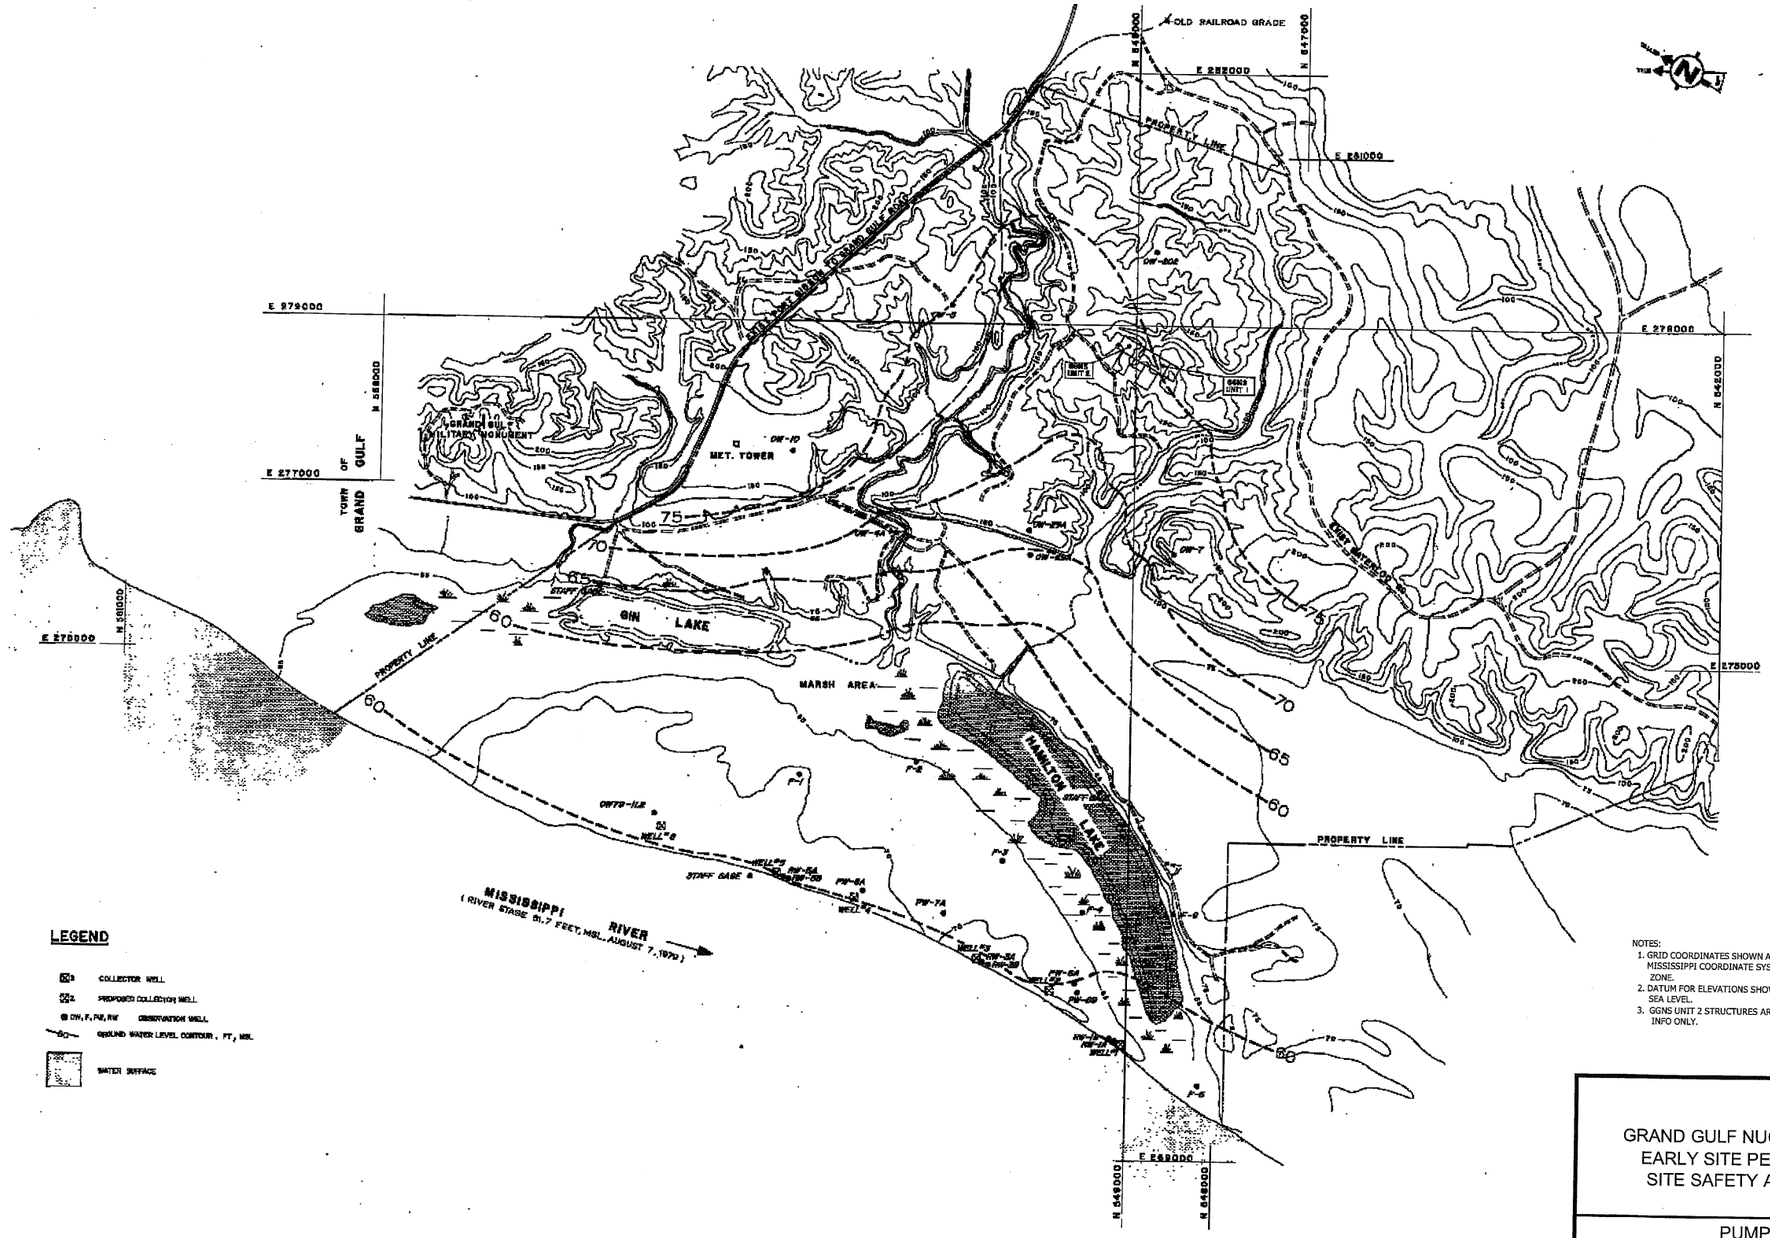

LEGEND

- COLLECTOR WELL
- PROPOSED COLLECTOR WELL
- OW, P, PZ, RW OBSERVATION WELL
- GROUND WATER LEVEL CONTOUR, FT, MSL
- WATER SURFACE

NOTES:
1. GRID COORDINATES SHOWN ARE BASED ON MISSISSIPPI COORDINATE SYSTEM, WEST ZONE.
2. DATUM FOR ELEVATIONS SHOWN IS MEAN SEA LEVEL.
3. GGNS UNIT 2 STRUCTURES ARE SHOWN FOR INFO ONLY.

SERI
GRAND GULF NUCLEAR STATION SITE
EARLY SITE PERMIT APPLICATION
SITE SAFETY ANALYSIS REPORT

PUMPOUT TEST
GROUND WATER LEVEL CONTOURS
(PREPUMPING STATIC LEVELS)
AUGUST 7, 1979
(UFSAR FIGURE 2.4-38)

FIGURE 2.4-40 REV. 1

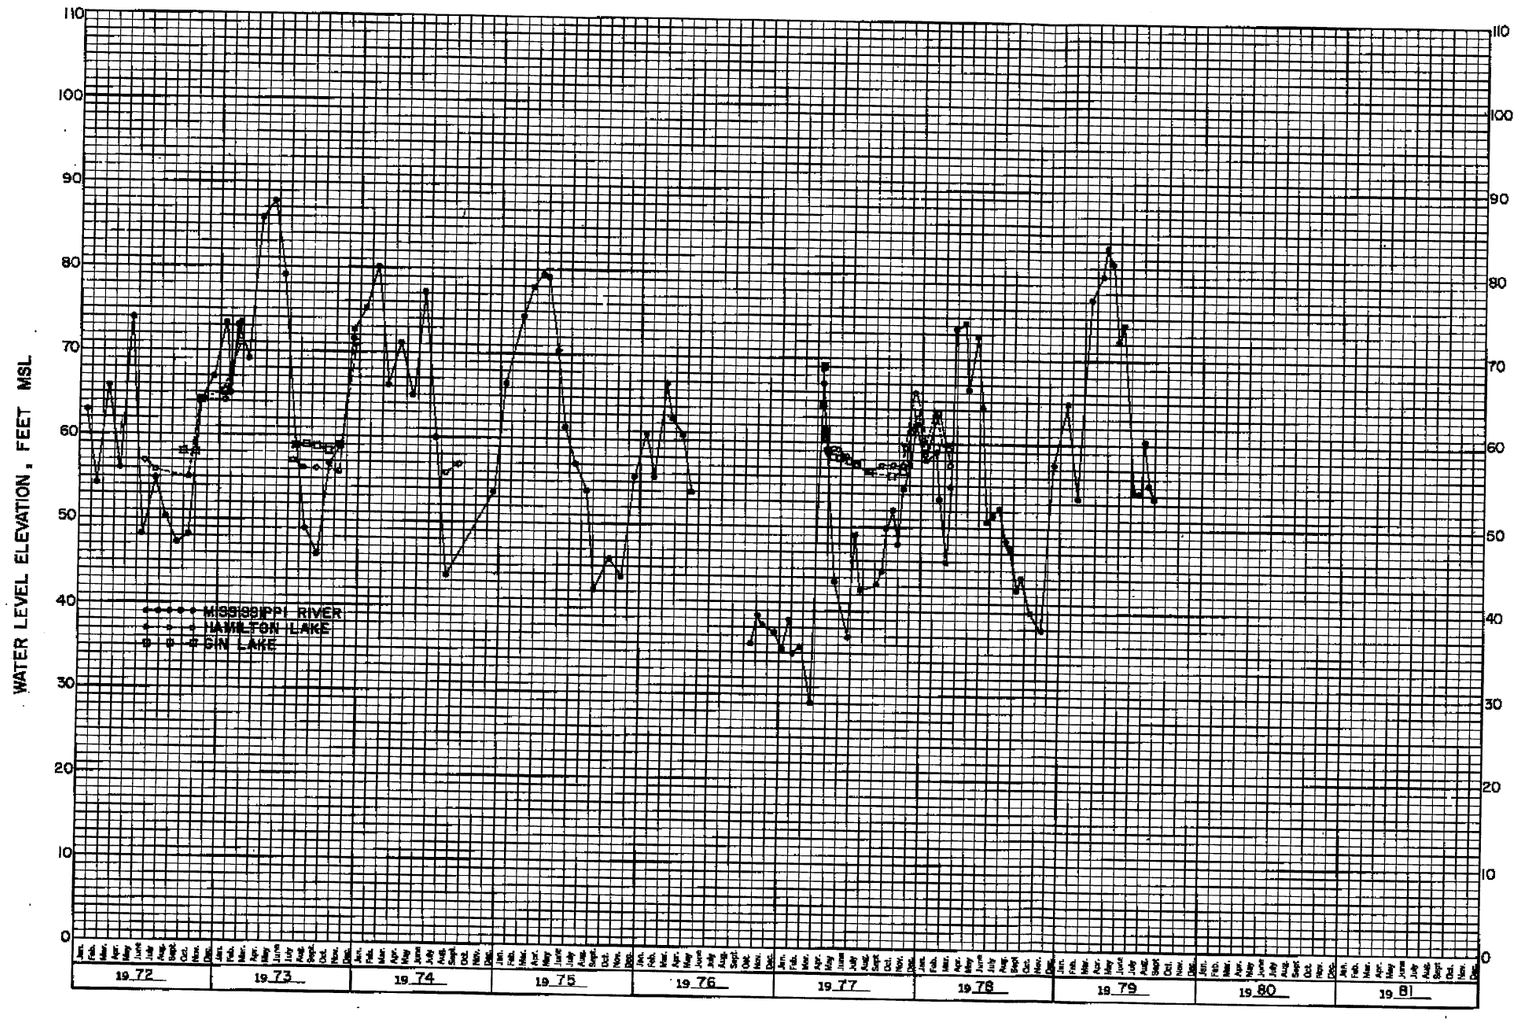

NOTES:

1. LOCATIONS OF MISSISSIPPI RIVER, HAMILTON & GIN LAKES ARE SHOWN IN FIGURE 2.4-33 (UFSAR FIGURE 2.4-27).

SERI
GRAND GULF NUCLEAR STATION SITE
EARLY SITE PERMIT APPLICATION
SITE SAFETY ANALYSIS REPORT

HYDROGRAPHS OF MISSISSIPPI RIVER, GIN LAKE, AND HAMILTON LAKE (UFSAR FIGURE 2.4-33)

FIGURE 2.4-41 REV. 1

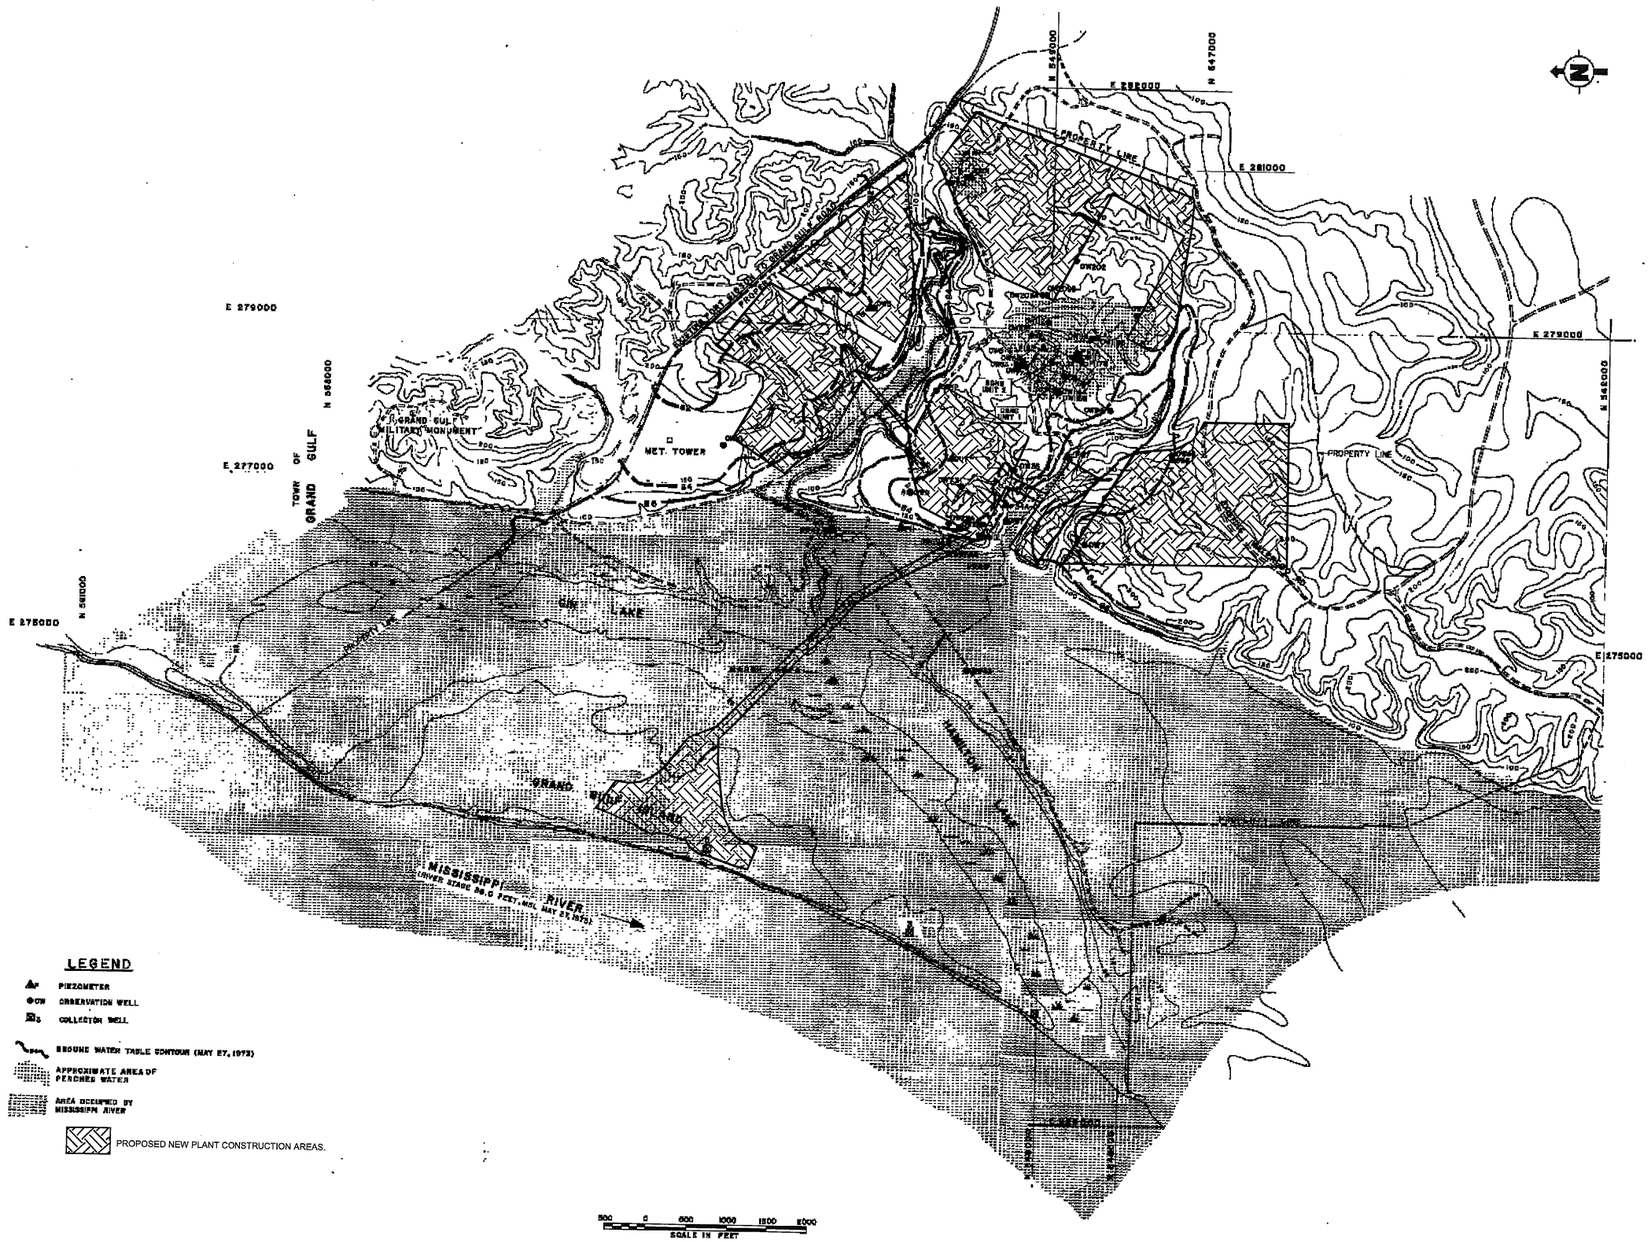

NOTES:
1. GRID COORDINATES SHOWN ARE BASED ON MISSISSIPPI COORDINATE SYSTEM, WEST ZONE.
2. DATUM FOR ELEVATIONS SHOWN IS MEAN SEA LEVEL.
3. GGNS UNIT 2 STRUCTURES ARE SHOWN FOR INFO ONLY.

SERI
GRAND GULF NUCLEAR STATION SITE
EARLY SITE PERMIT APPLICATION
SITE SAFETY ANALYSIS REPORT

SITE HYDROLOGIC FEATURES
FLOOD CONDITIONS MAY 1973
(UFSAR FIGURE 2.4-34)

FIGURE 2.4-42 REV. 1

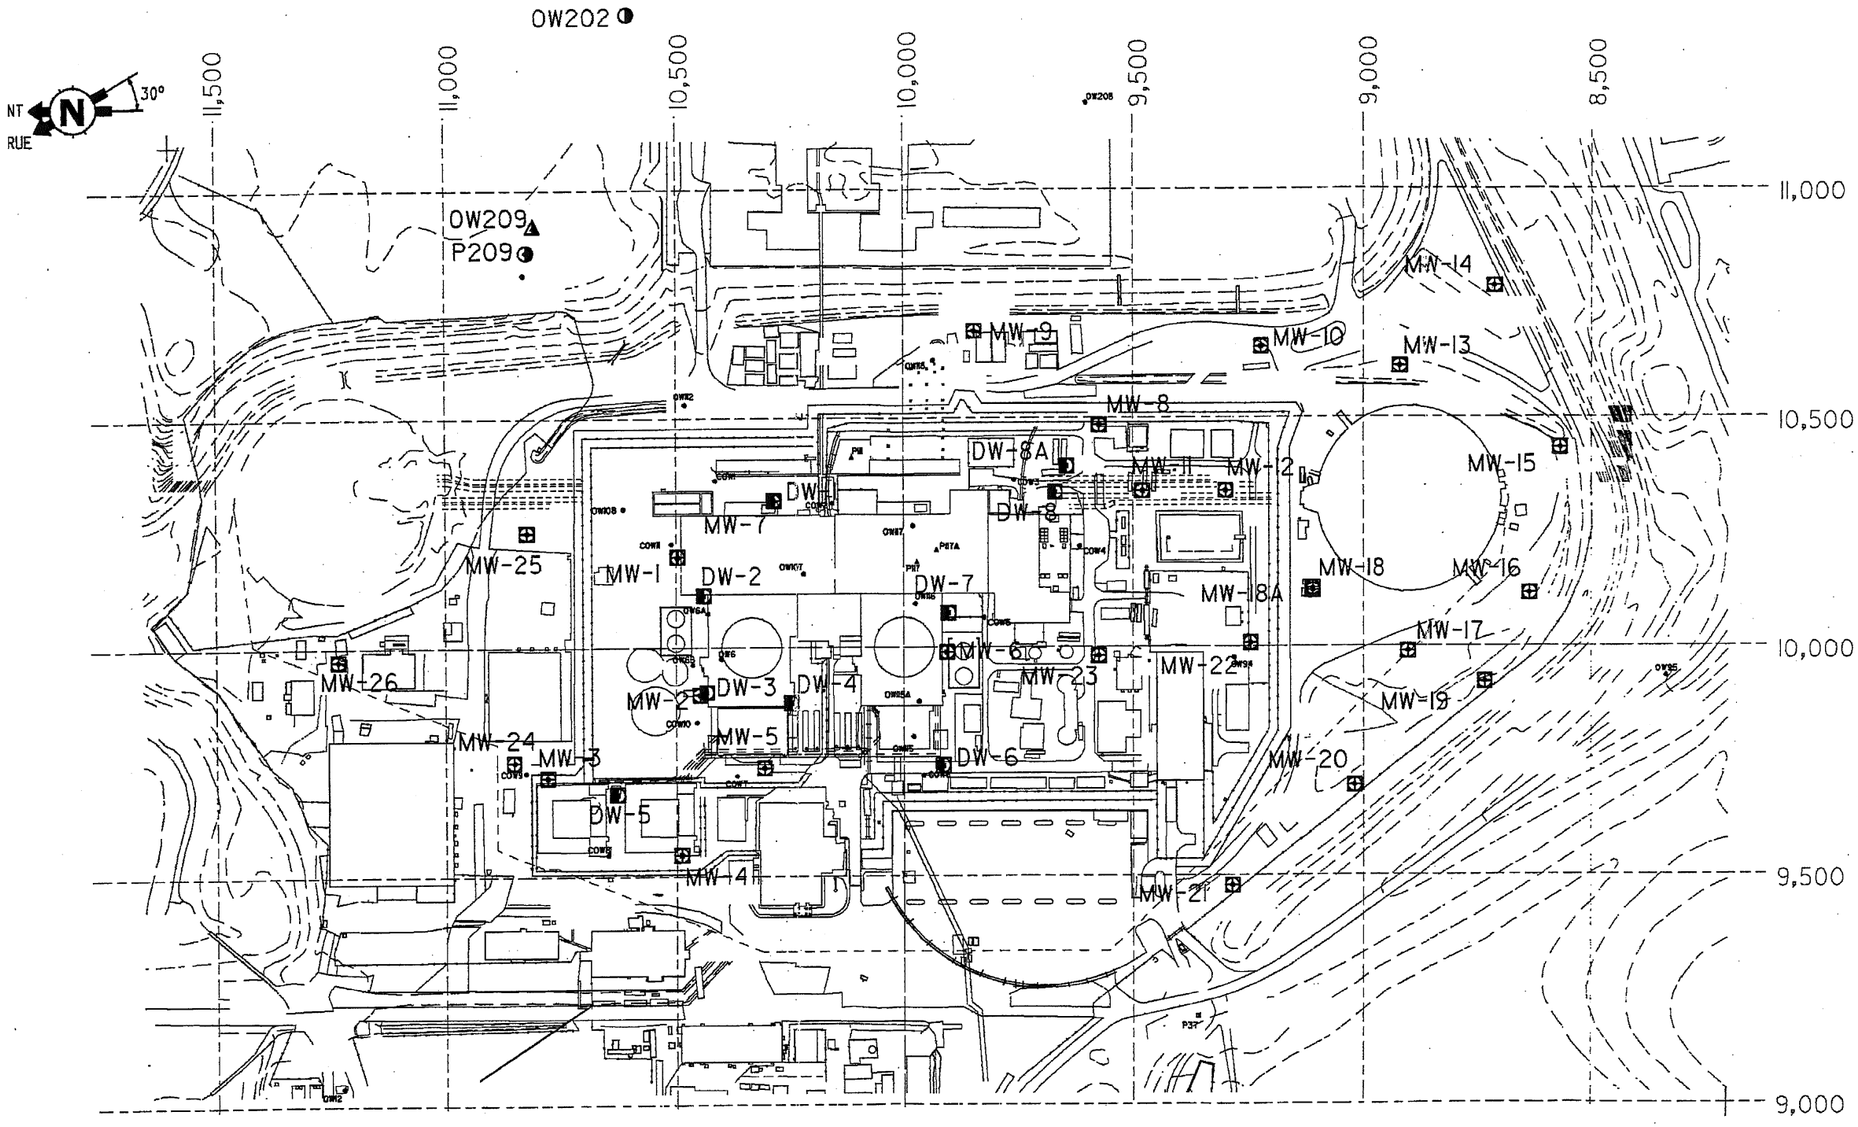

LEGEND

- HISTORICAL MONITORING WELL - CATAHOULA FORMATION
- HISTORICAL MONITORING WELL - TERRACE DEPOSITS
- MONITORING WELL
- DEWATERING WELL
- ----- TIE-BACK WALL PROJECTION

0 100 200 300
SCALE IN FEET

SERI
GRAND GULF NUCLEAR STATION SITE
EARLY SITE PERMIT APPLICATION
SITE SAFETY ANALYSIS REPORT

GGNS UNIT 1 PLANT SITE
WELL PLAN
(UFSAR FIGURE 2.4-35c)

FIGURE 2.4-43 REV. 1

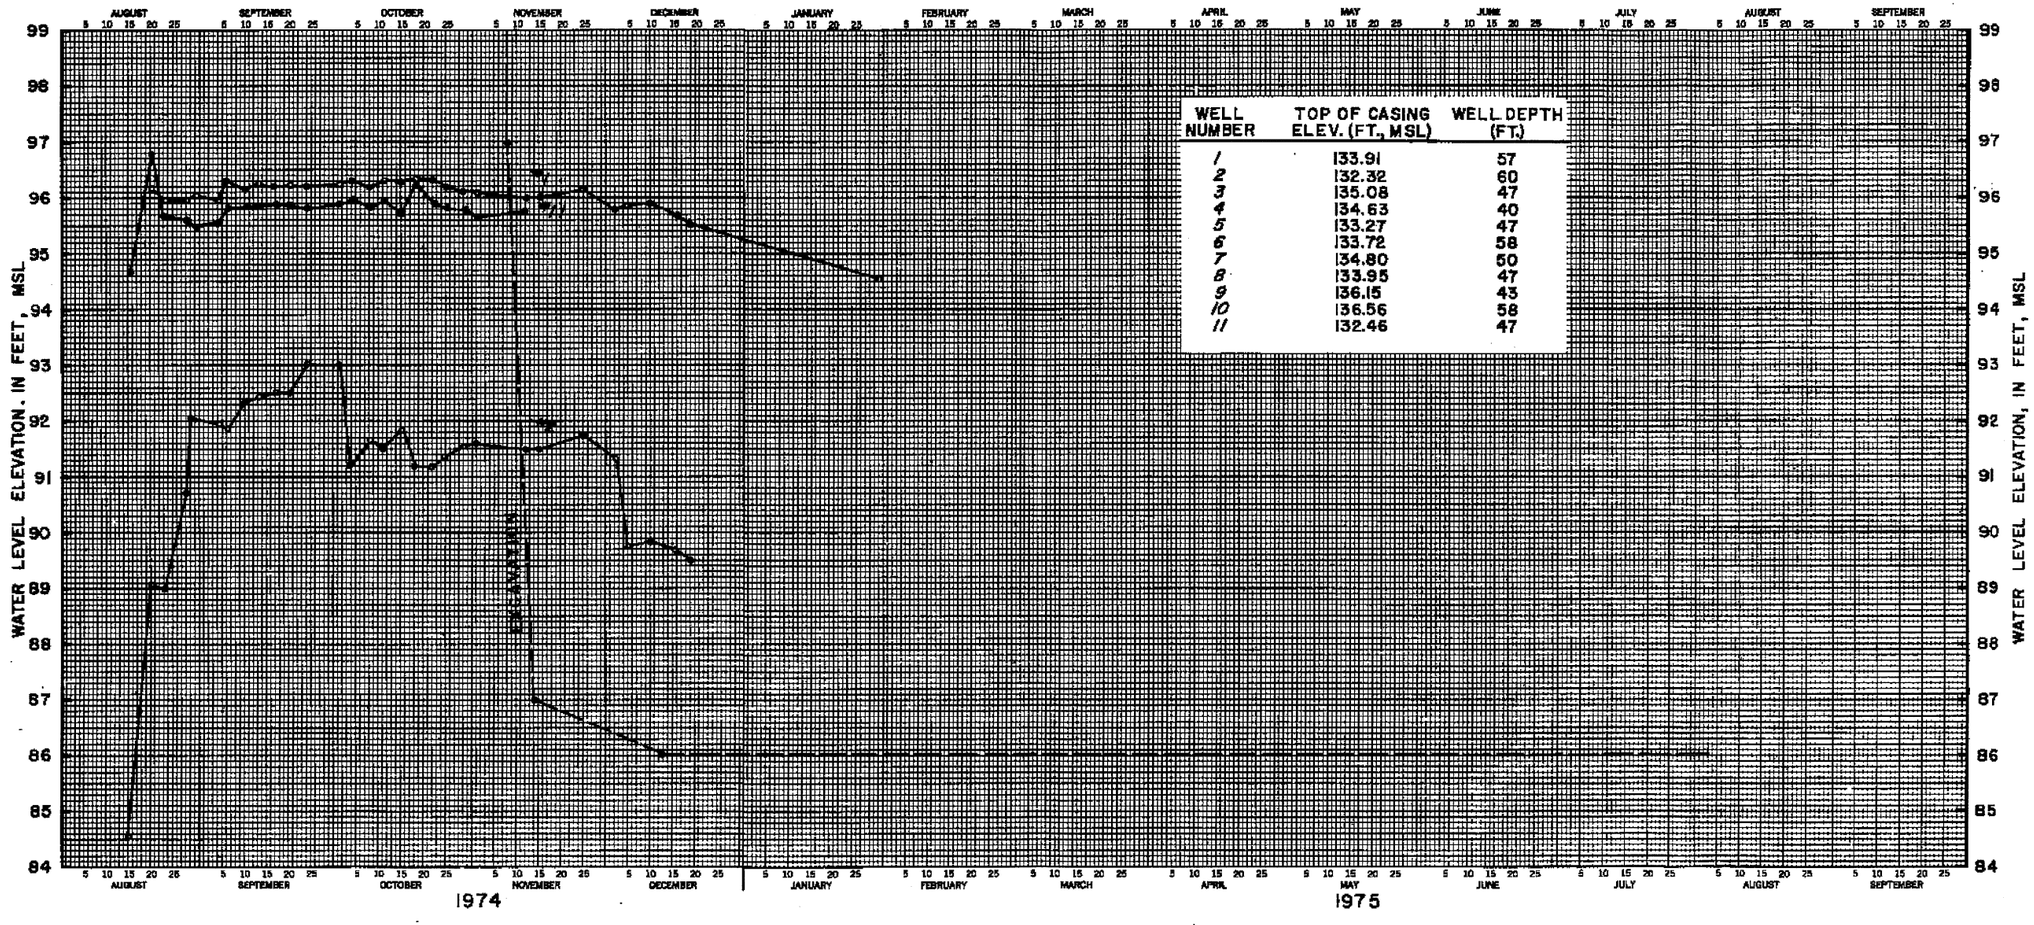

SERI
GRAND GULF NUCLEAR STATION SITE
EARLY SITE PERMIT APPLICATION
SITE SAFETY ANALYSIS REPORT

HYDROGRAPHS OF
CONSTRUCTION OBSERVATION WELLS
(UFSAR FIGURE 2.4-36, SH.1)

FIGURE 2.4-44 SHEET 1 OF 5 REV. 1

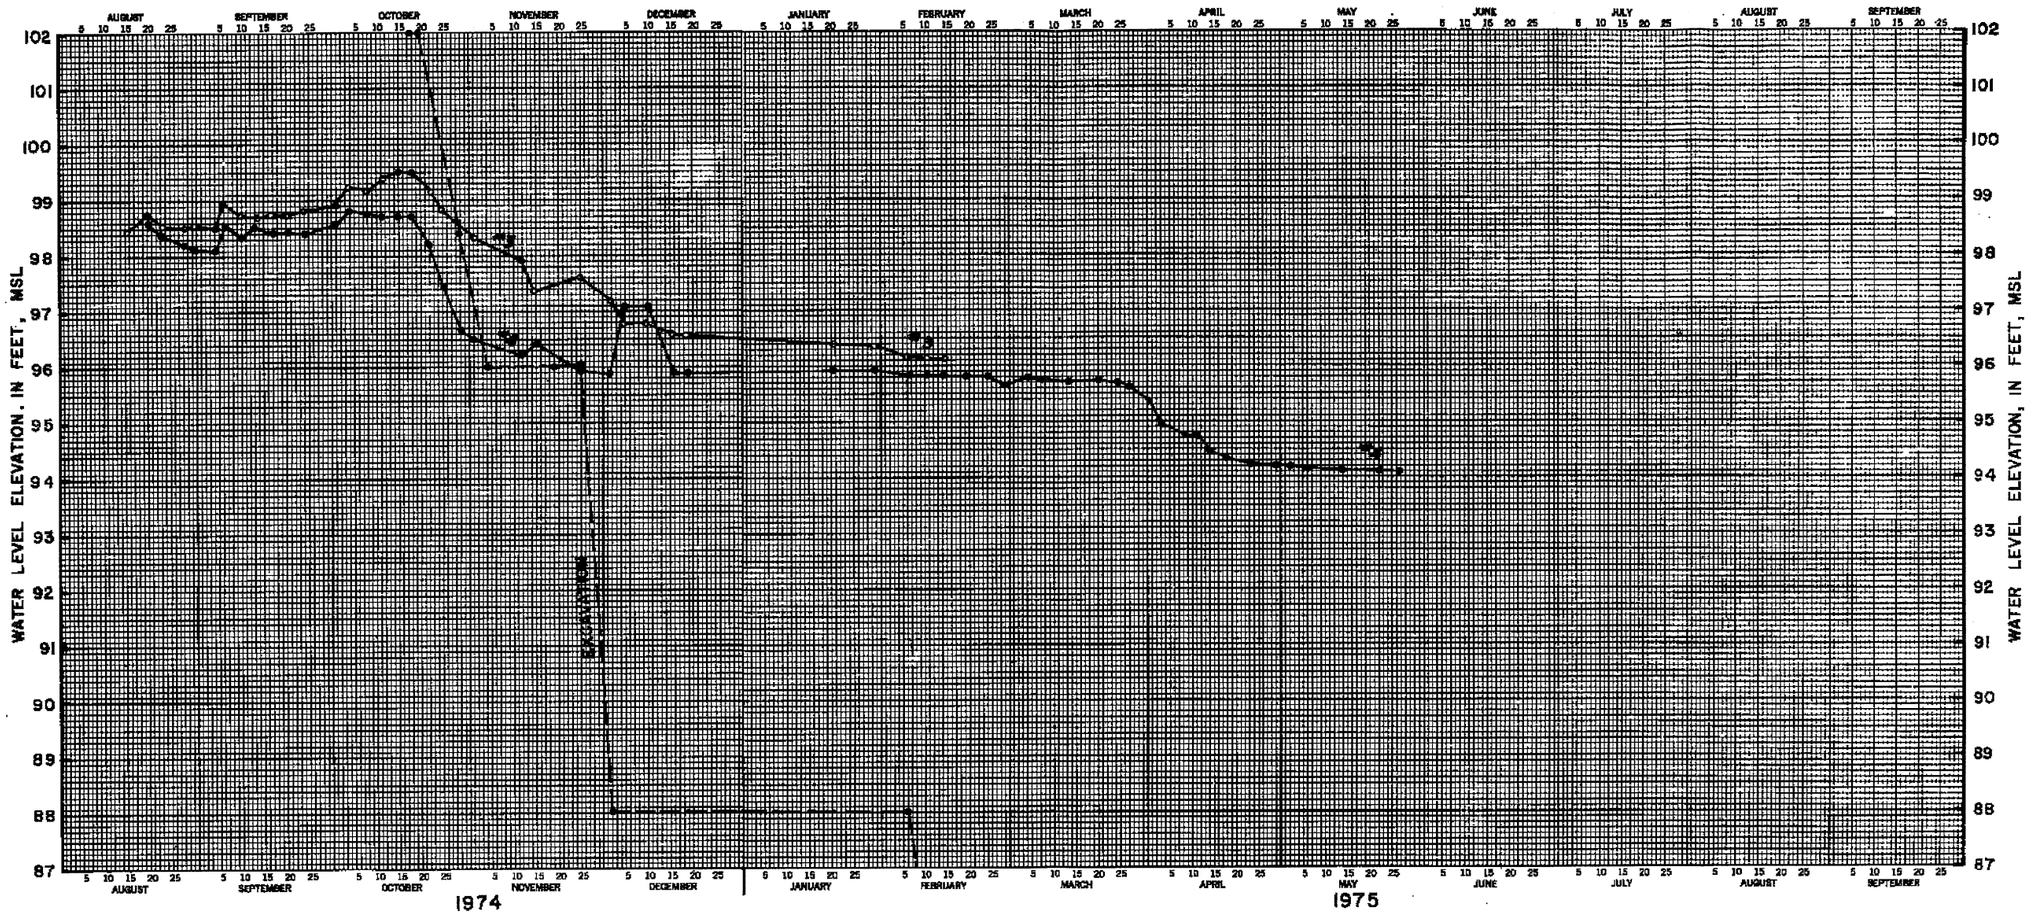

SERI
GRAND GULF NUCLEAR STATION SITE
EARLY SITE PERMIT APPLICATION
SITE SAFETY ANALYSIS REPORT

HYDROGRAPHS OF
CONSTRUCTION OBSERVATION WELLS
(UFSAR FIGURE 2.4-36, SH.2)

FIGURE 2.4-44 SHEET 2 OF 5 REV. 1

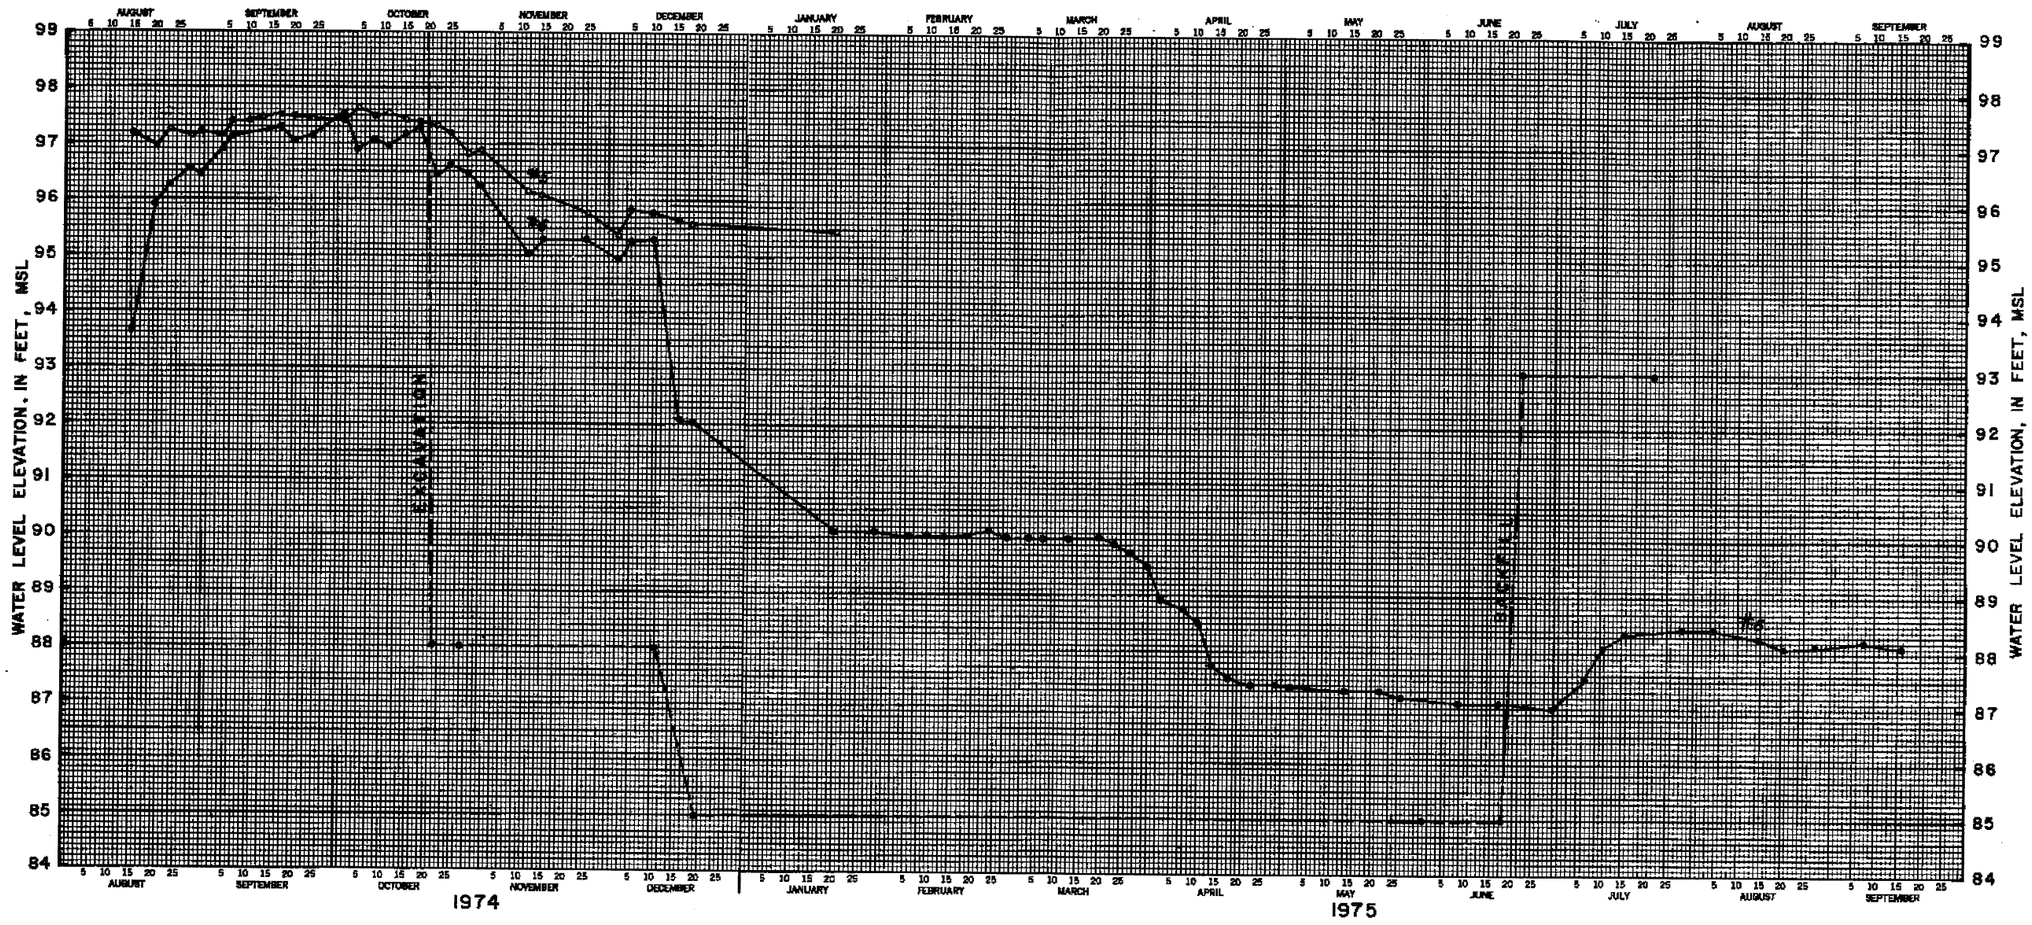

SERI
GRAND GULF NUCLEAR STATION SITE
EARLY SITE PERMIT APPLICATION
SITE SAFETY ANALYSIS REPORT

HYDROGRAPHS OF
CONSTRUCTION OBSERVATION WELLS
(UFSAR FIGURE 2.4-36, SH.3)

FIGURE 2.4-44 SHEET 3 OF 5 REV. 1

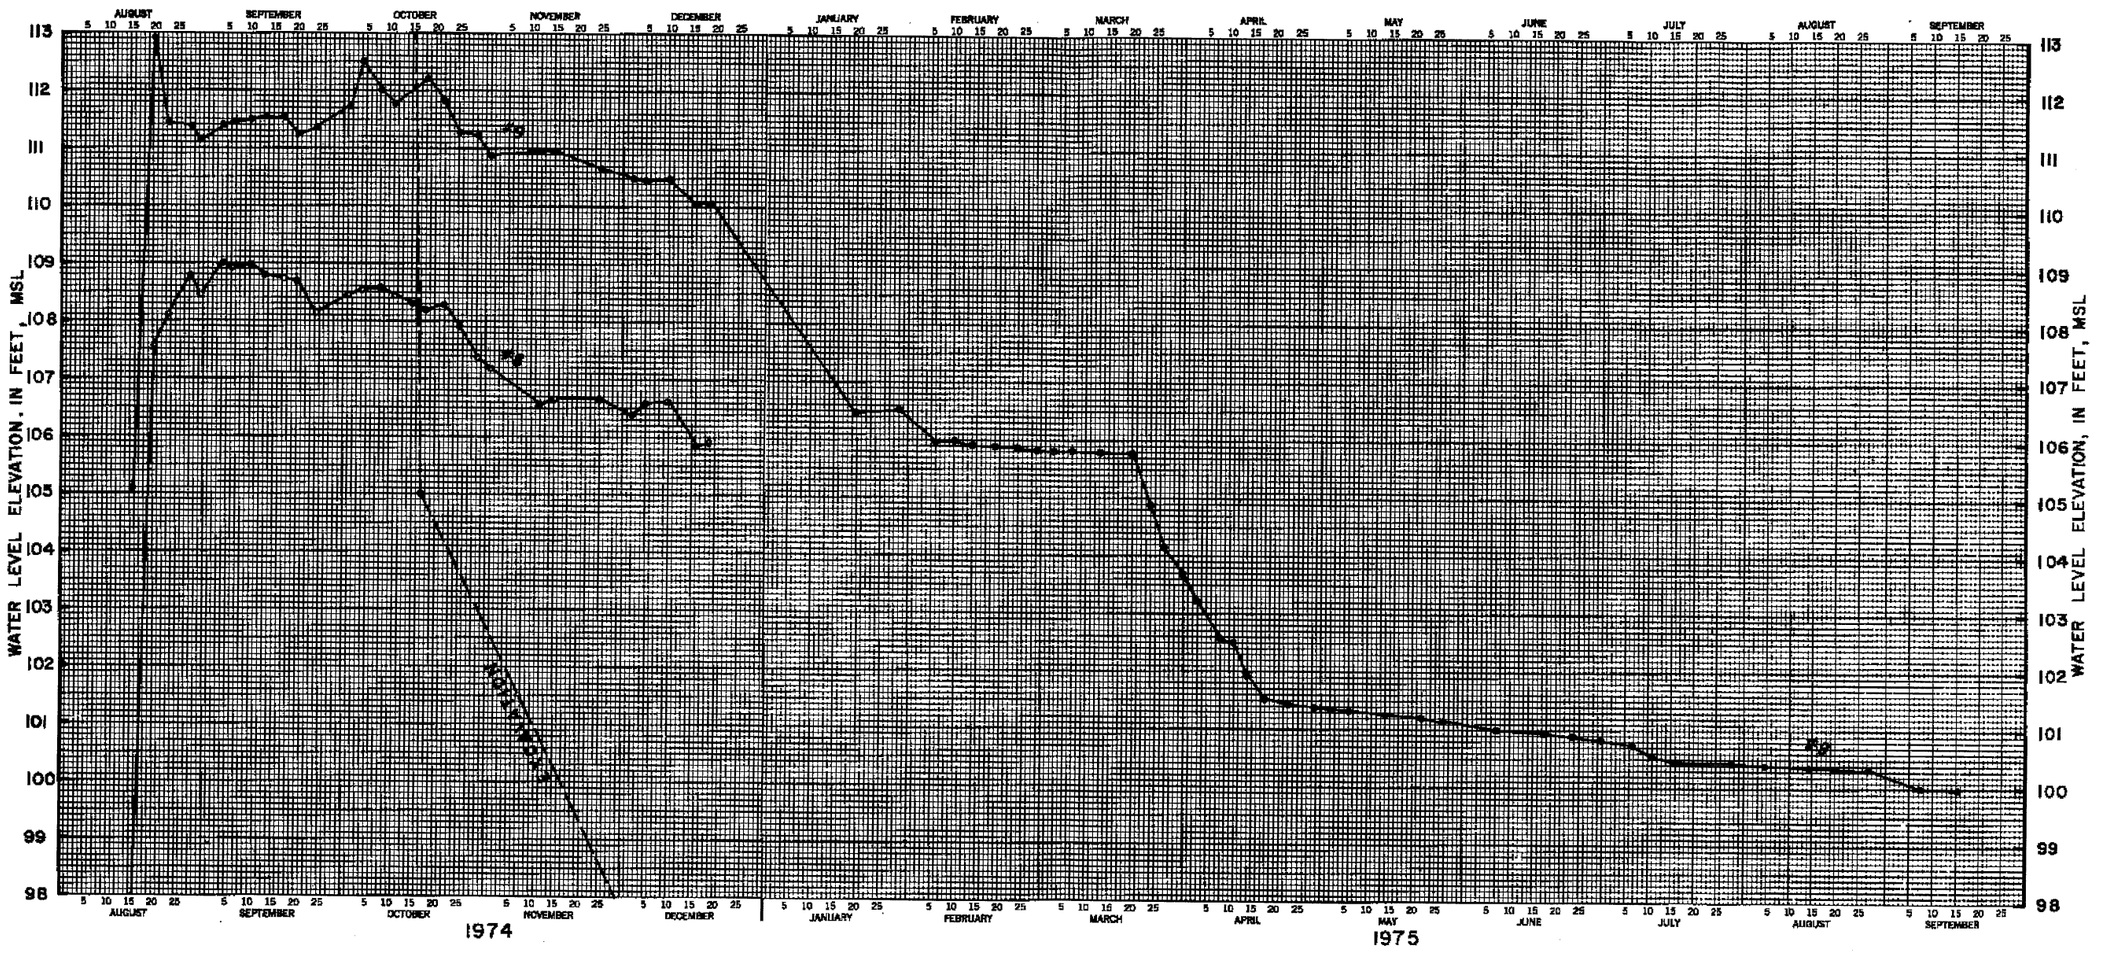

SERI
GRAND GULF NUCLEAR STATION SITE
EARLY SITE PERMIT APPLICATION
SITE SAFETY ANALYSIS REPORT

HYDROGRAPHS OF
CONSTRUCTION OBSERVATION WELLS
(UFSAR FIGURE 2.4-36, SH.4)

FIGURE 2.4-44 SHEET 4 OF 5 REV. 1

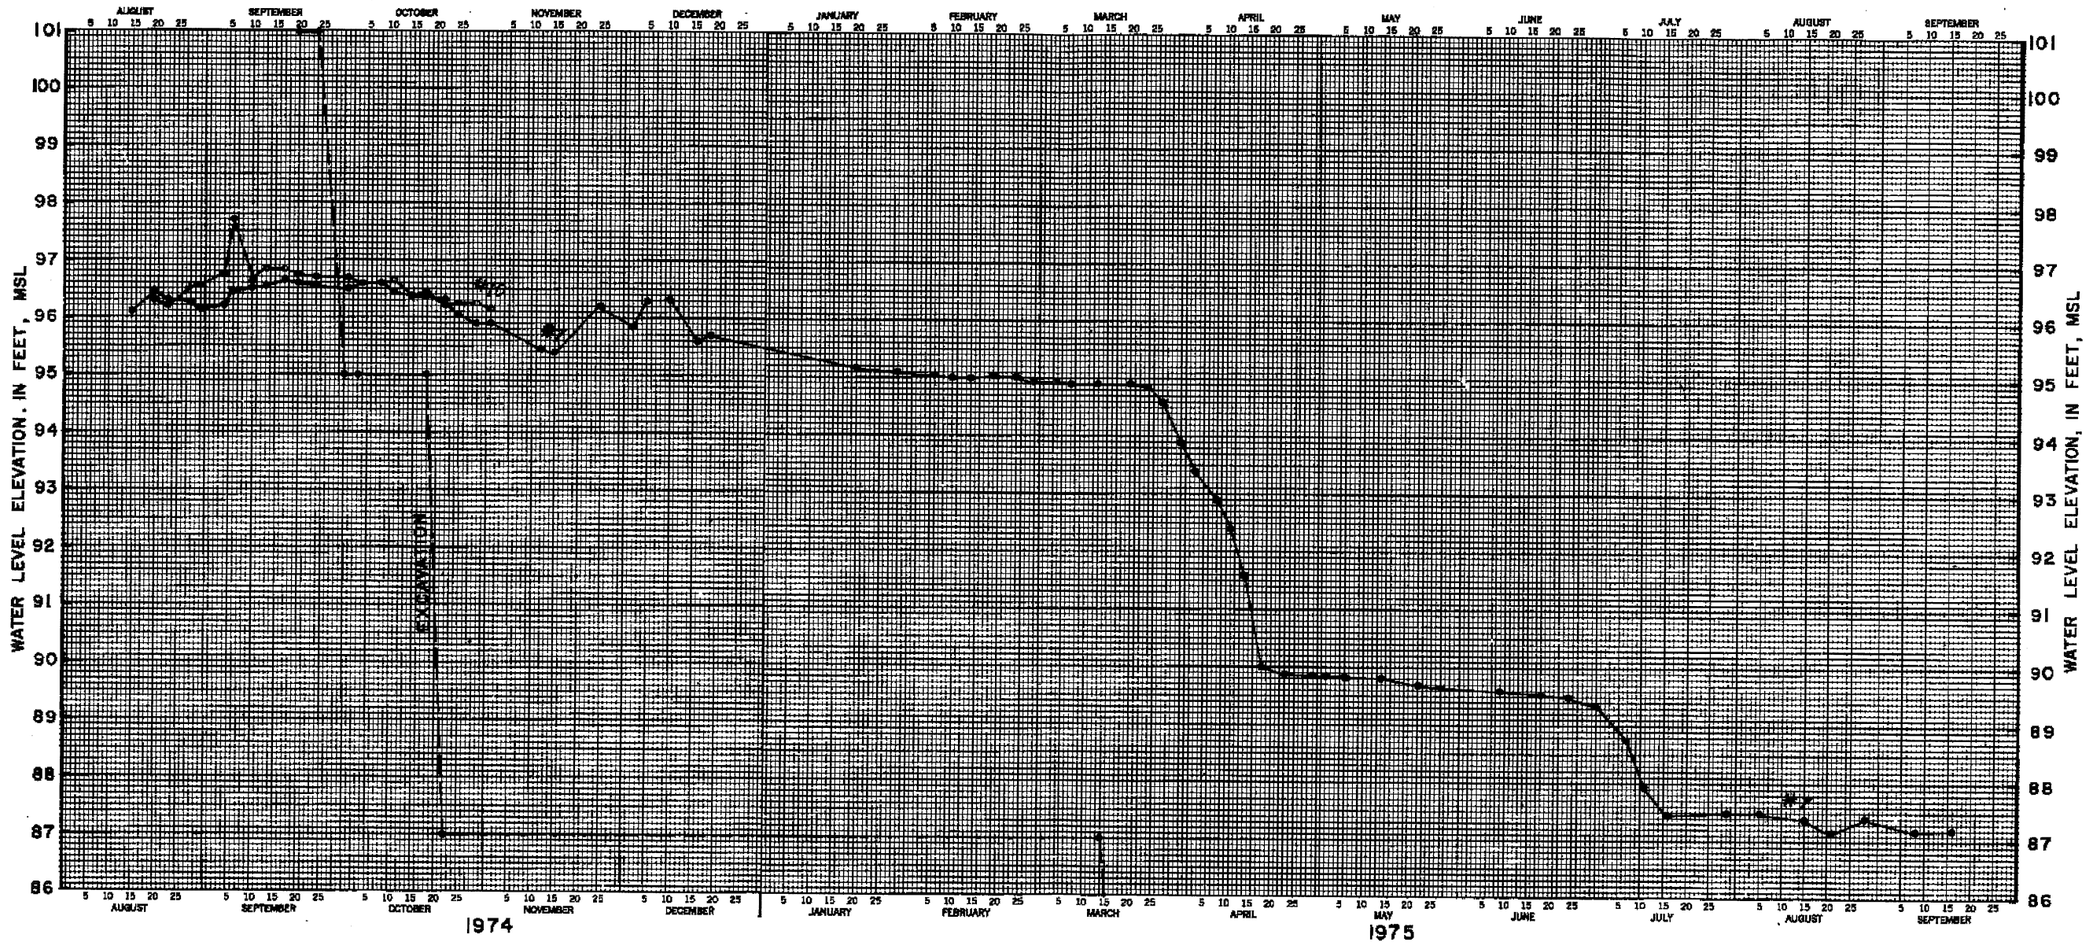

SERI
GRAND GULF NUCLEAR STATION SITE
EARLY SITE PERMIT APPLICATION
SITE SAFETY ANALYSIS REPORT

HYDROGRAPHS OF
CONSTRUCTION OBSERVATION WELLS
(UFSAR FIGURE 2.4-36, SH.5)

FIGURE 2.4-44 SHEET 5 OF 5 REV. 1

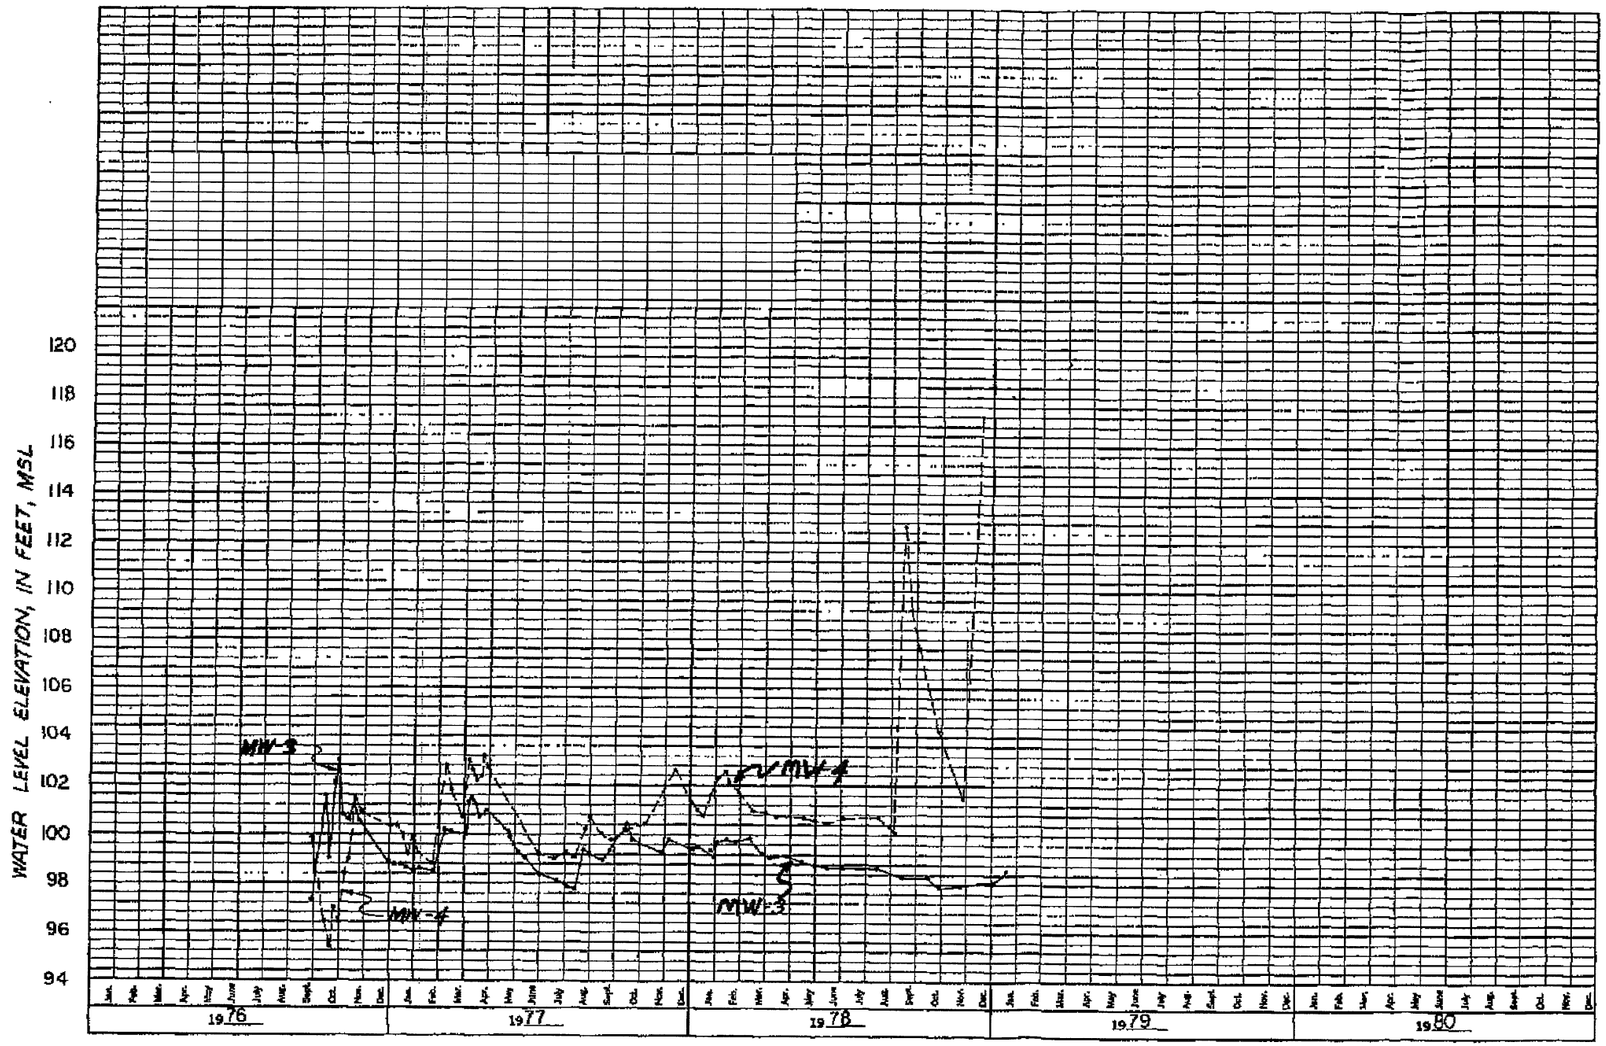

NOTES:

1. OBSERVATION WELLS MW-1 AND MW-2 WERE DRY FROM SEPT., 1976 TO JAN., 1979.
2. OBSERVATION WELL LOCATIONS SHOWN ON FIGURE 2.4-43 (UFSAR FIGURE 2.4-35c).
3. TEMPORARY SITE DRAINAGE CAUSES RECHARGE INTO FILL NEAR MW-4. AREA TO BE REGRADED NEAR MW-4 FEB., 1979.

SERI
GRAND GULF NUCLEAR STATION SITE
EARLY SITE PERMIT APPLICATION
SITE SAFETY ANALYSIS REPORT

HYDROGRAPHS OF REPLACEMENT
OBSERVATION WELLS
MW-3 AND MW-4
(UFSAR FIGURE 2.4-36a, SH.1)

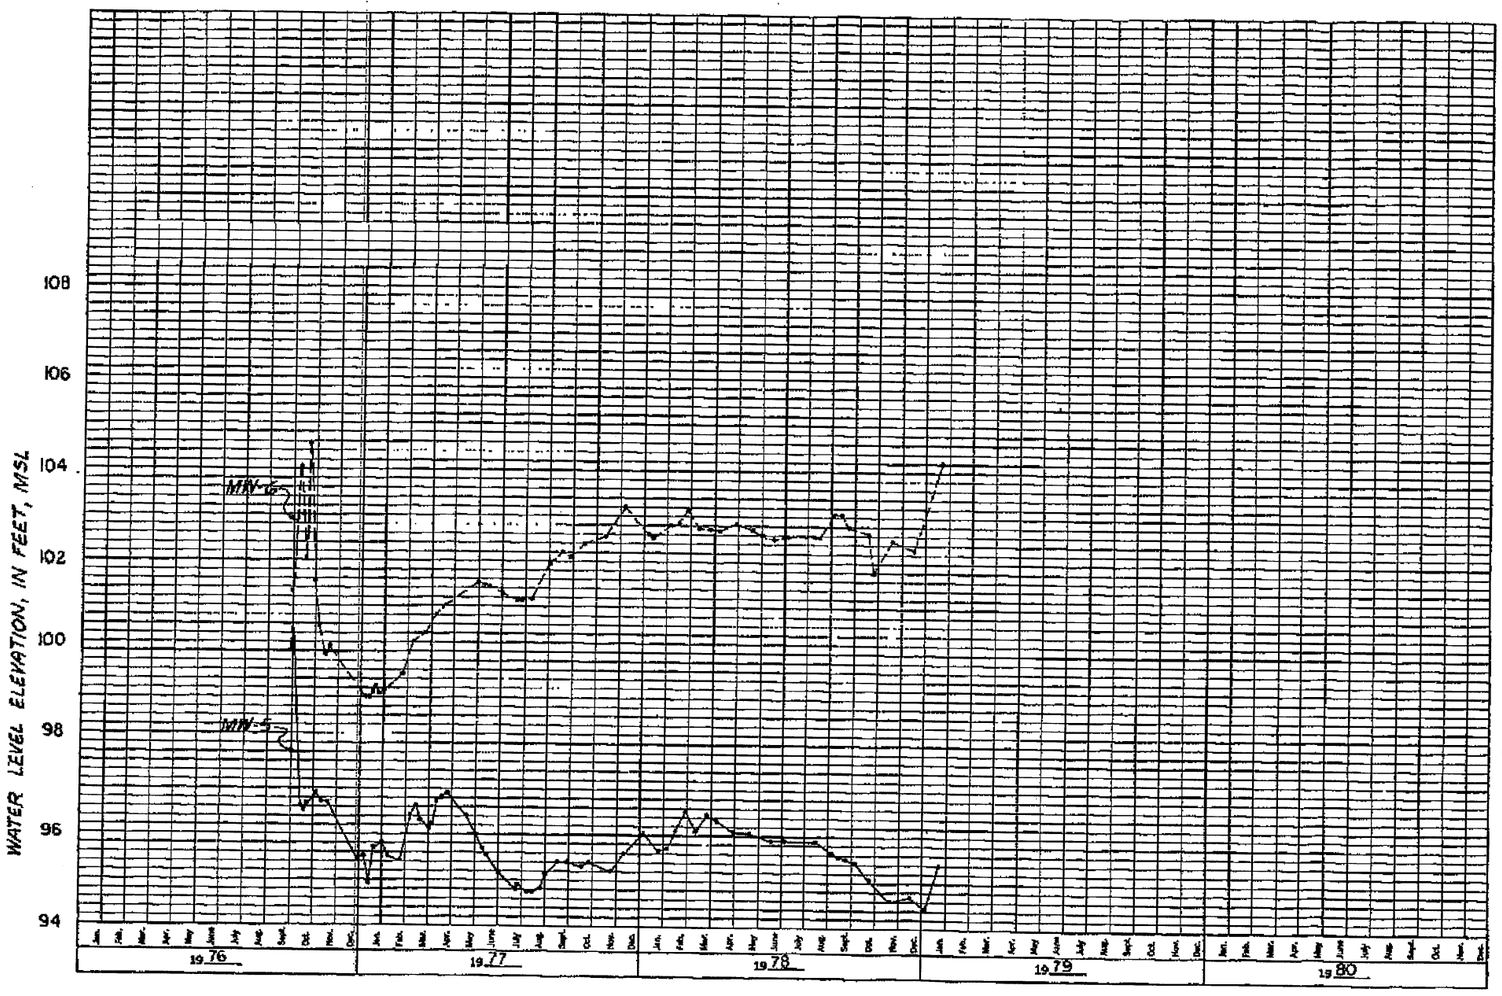

NOTES:
1. OBSERVATION WELL LOCATIONS SHOWN ON FIGURE 2.4-43 (UFSAR FIGURE 2.4-35c).

SERI
GRAND GULF NUCLEAR STATION SITE
EARLY SITE PERMIT APPLICATION
SITE SAFETY ANALYSIS REPORT

HYDROGRAPHS OF REPLACEMENT
OBSERVATION WELLS
MW-5 AND MW-6
(UFSAR FIGURE 2.4-36a, SH.2)

FIGURE 2.4-45 SHEET 2 OF 2 REV. 1

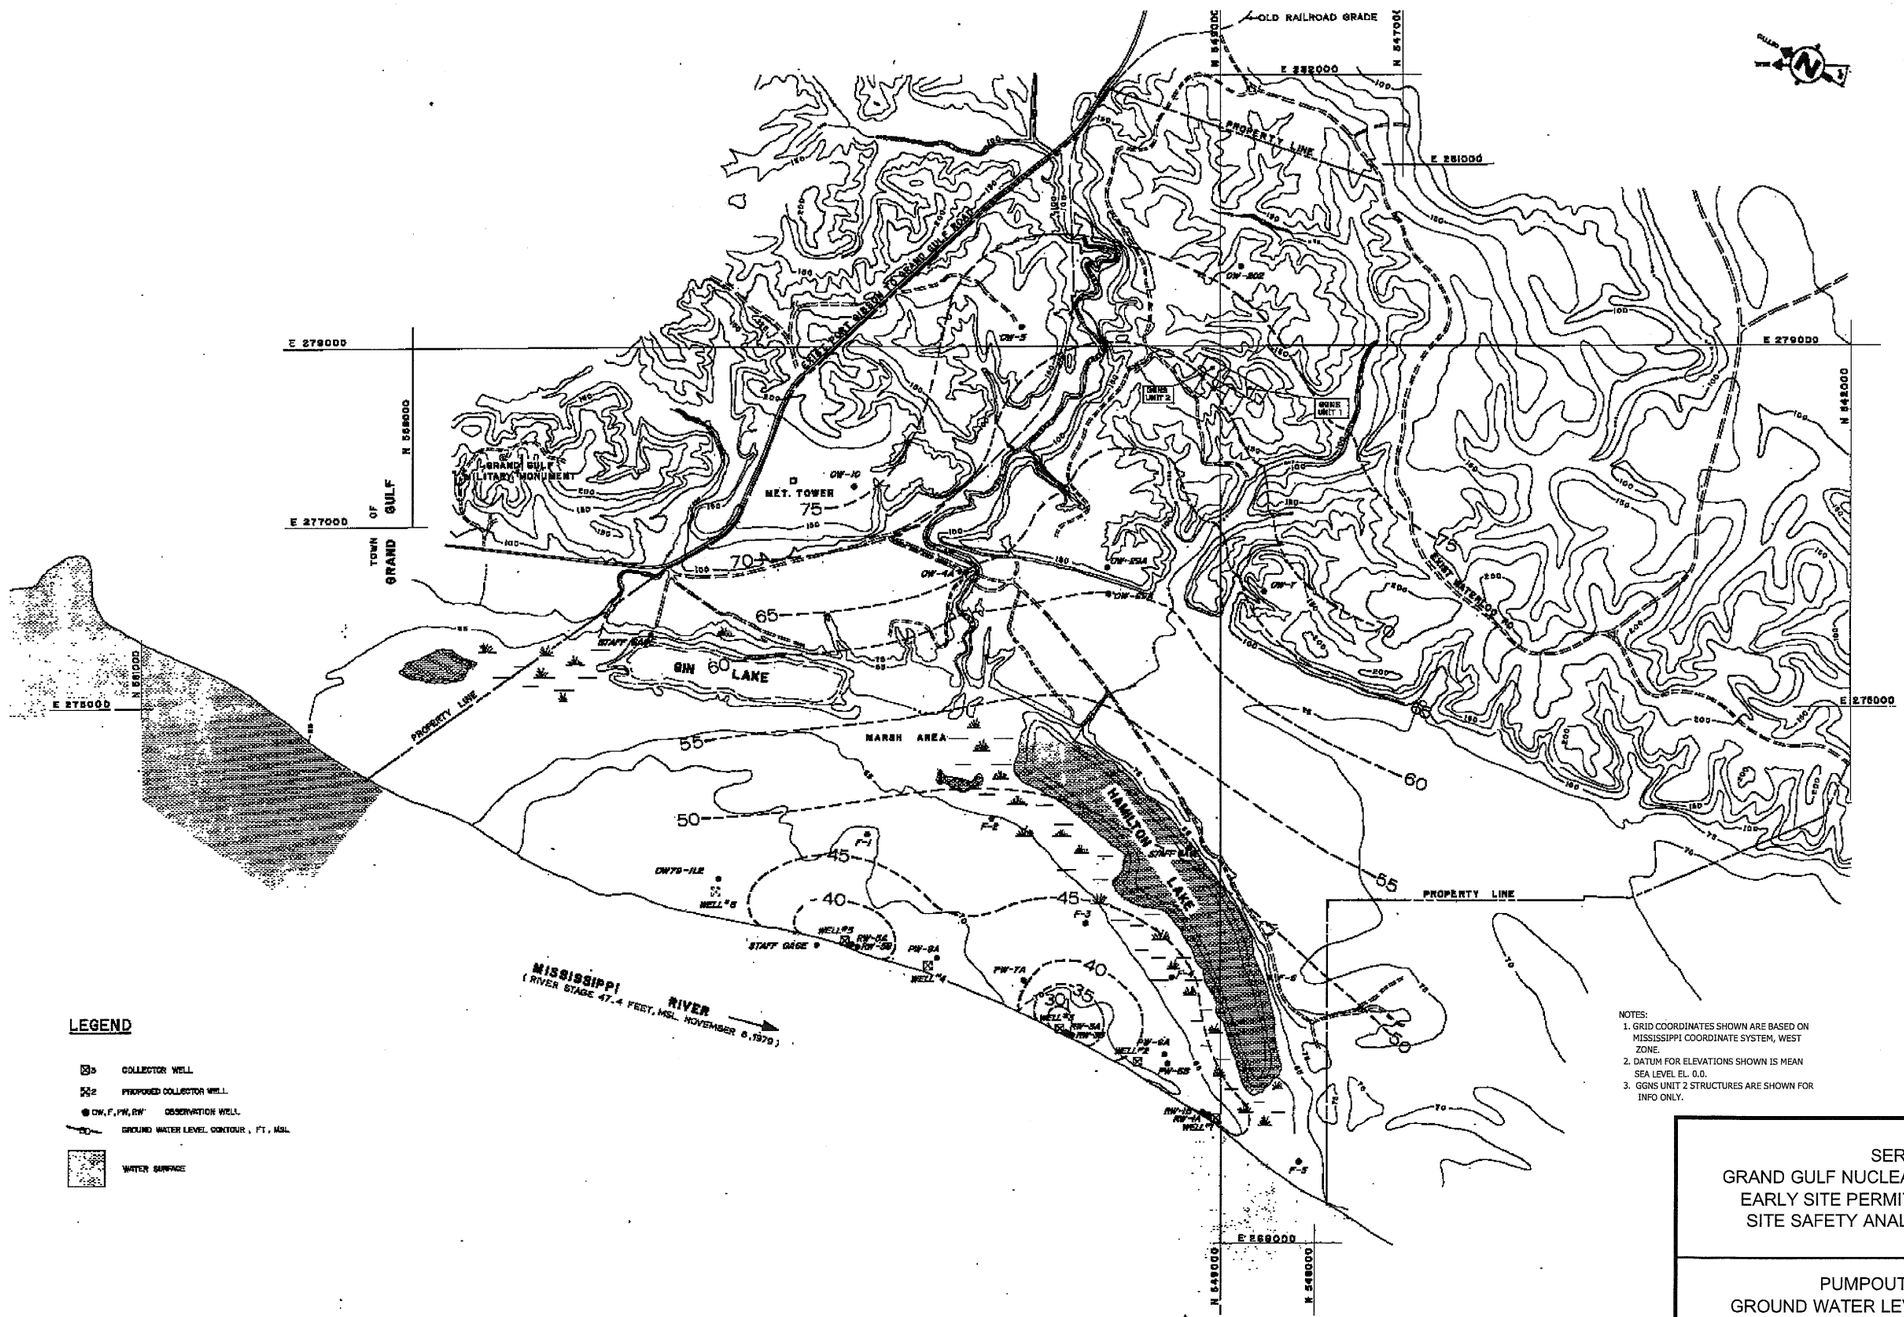

LEGEND

- COLLECTOR WELL
- PROPOSED COLLECTOR WELL
- OW, F, PW, RW OBSERVATION WELL
- GROUND WATER LEVEL CONTOUR, FT, MSL
- WATER SURFACE

NOTES:
1. GRID COORDINATES SHOWN ARE BASED ON MISSISSIPPI COORDINATE SYSTEM, WEST ZONE.
2. DATUM FOR ELEVATIONS SHOWN IS MEAN SEA LEVEL EL. 0.0.
3. GGNS UNIT 2 STRUCTURES ARE SHOWN FOR INFO ONLY.

SERI
GRAND GULF NUCLEAR STATION SITE
EARLY SITE PERMIT APPLICATION
SITE SAFETY ANALYSIS REPORT

PUMPOUT TEST
GROUND WATER LEVEL CONTOURS
NOVEMBER 6 , 1979
(UFSAR FIGURE 2.4-39)

FIGURE 2.4-46 REV. 1

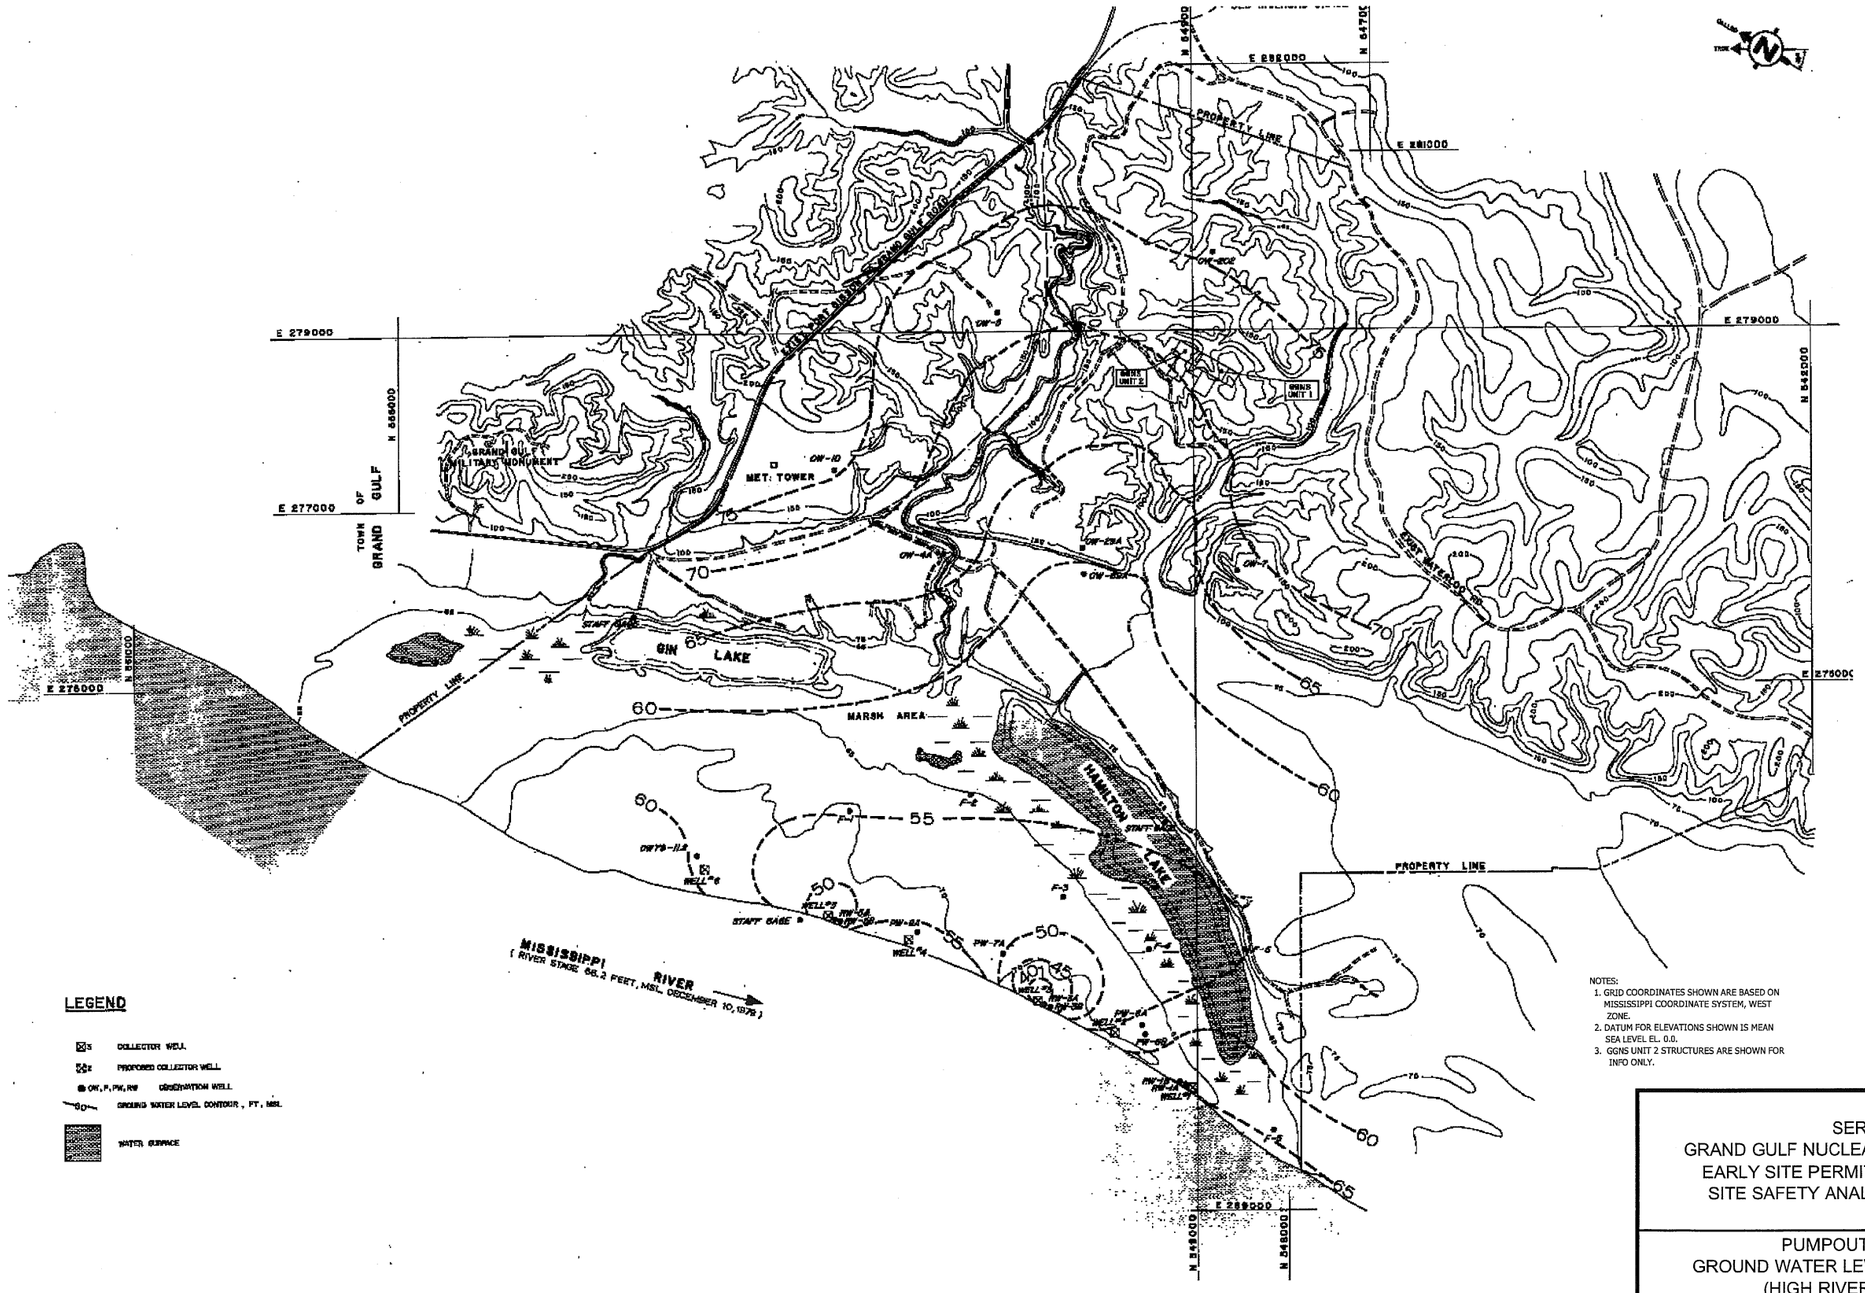

SERI
GRAND GULF NUCLEAR STATION SITE
EARLY SITE PERMIT APPLICATION
SITE SAFETY ANALYSIS REPORT

PUMPOUT TEST
GROUND WATER LEVEL CONTOURS
(HIGH RIVER LEVEL)
DECEMBER 10 , 1979
(UFSAR FIGURE 2.4-40)

FIGURE 2.4-47 REV. 1

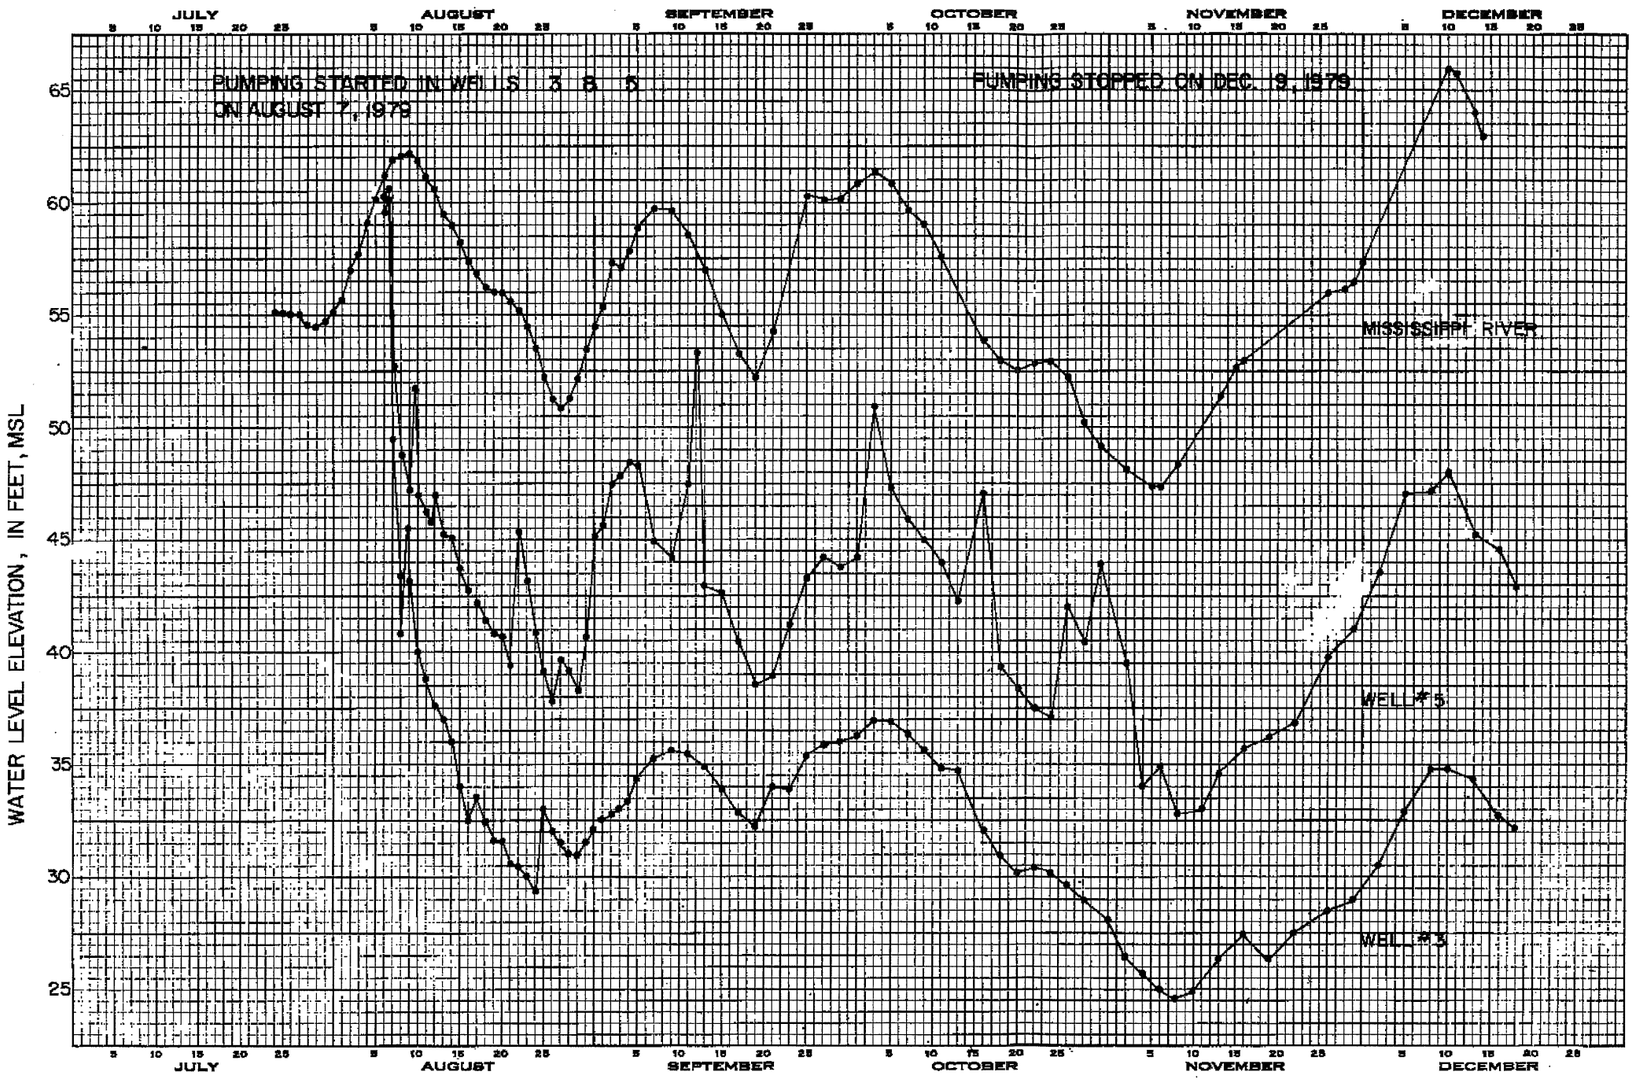

SERI
GRAND GULF NUCLEAR STATION SITE
EARLY SITE PERMIT APPLICATION
SITE SAFETY ANALYSIS REPORT

HYDROGRAPHS OF MISSISSIPPI
RIVER WELLS 3 AND 5
DURING PUMP TEST
(UFSAR FIGURE 2.4-41)

FIGURE 2.4-48 REV. 1

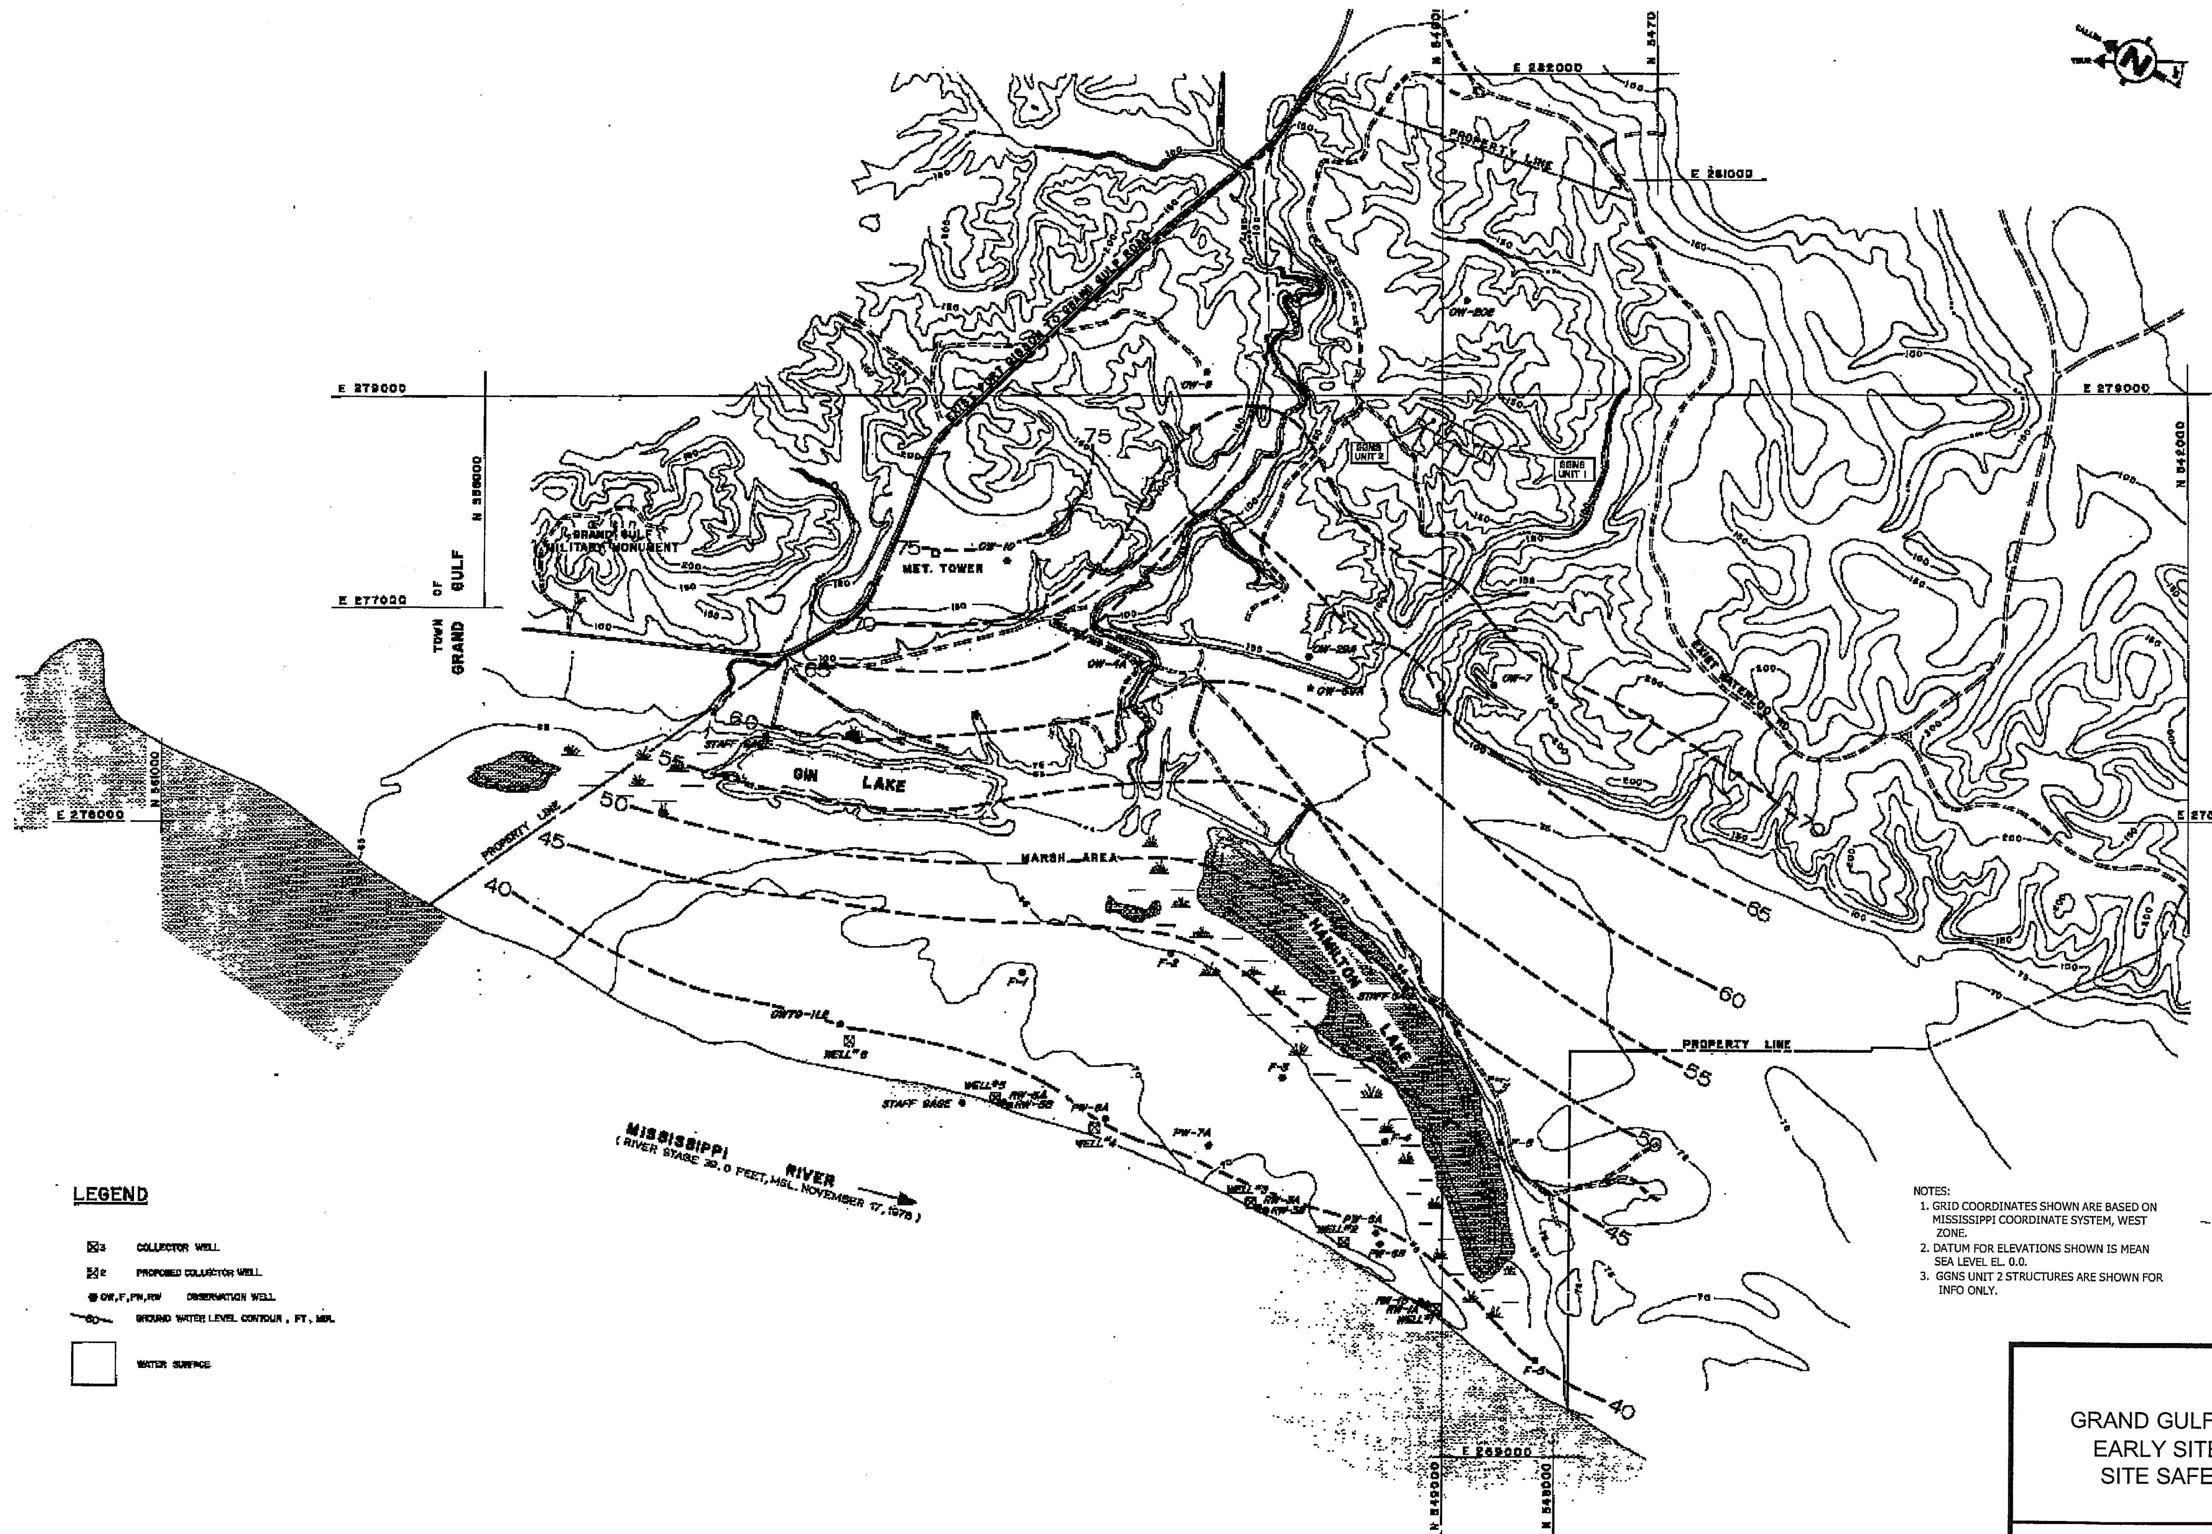

NOTES:
1. GRID COORDINATES SHOWN ARE BASED ON MISSISSIPPI COORDINATE SYSTEM, WEST ZONE.
2. DATUM FOR ELEVATIONS SHOWN IS MEAN SEA LEVEL EL. 0.0.
3. GGNS UNIT 2 STRUCTURES ARE SHOWN FOR INFO ONLY.

SERI
GRAND GULF NUCLEAR STATION SITE
EARLY SITE PERMIT APPLICATION
SITE SAFETY ANALYSIS REPORT

PUMPOUT TEST
GROUND WATER LEVEL CONTOURS
(LOW RIVER LEVEL)
NOVEMBER 17, 1978
(UFSAR FIGURE 2.4-42)

FIGURE 2.4-49 REV. 1

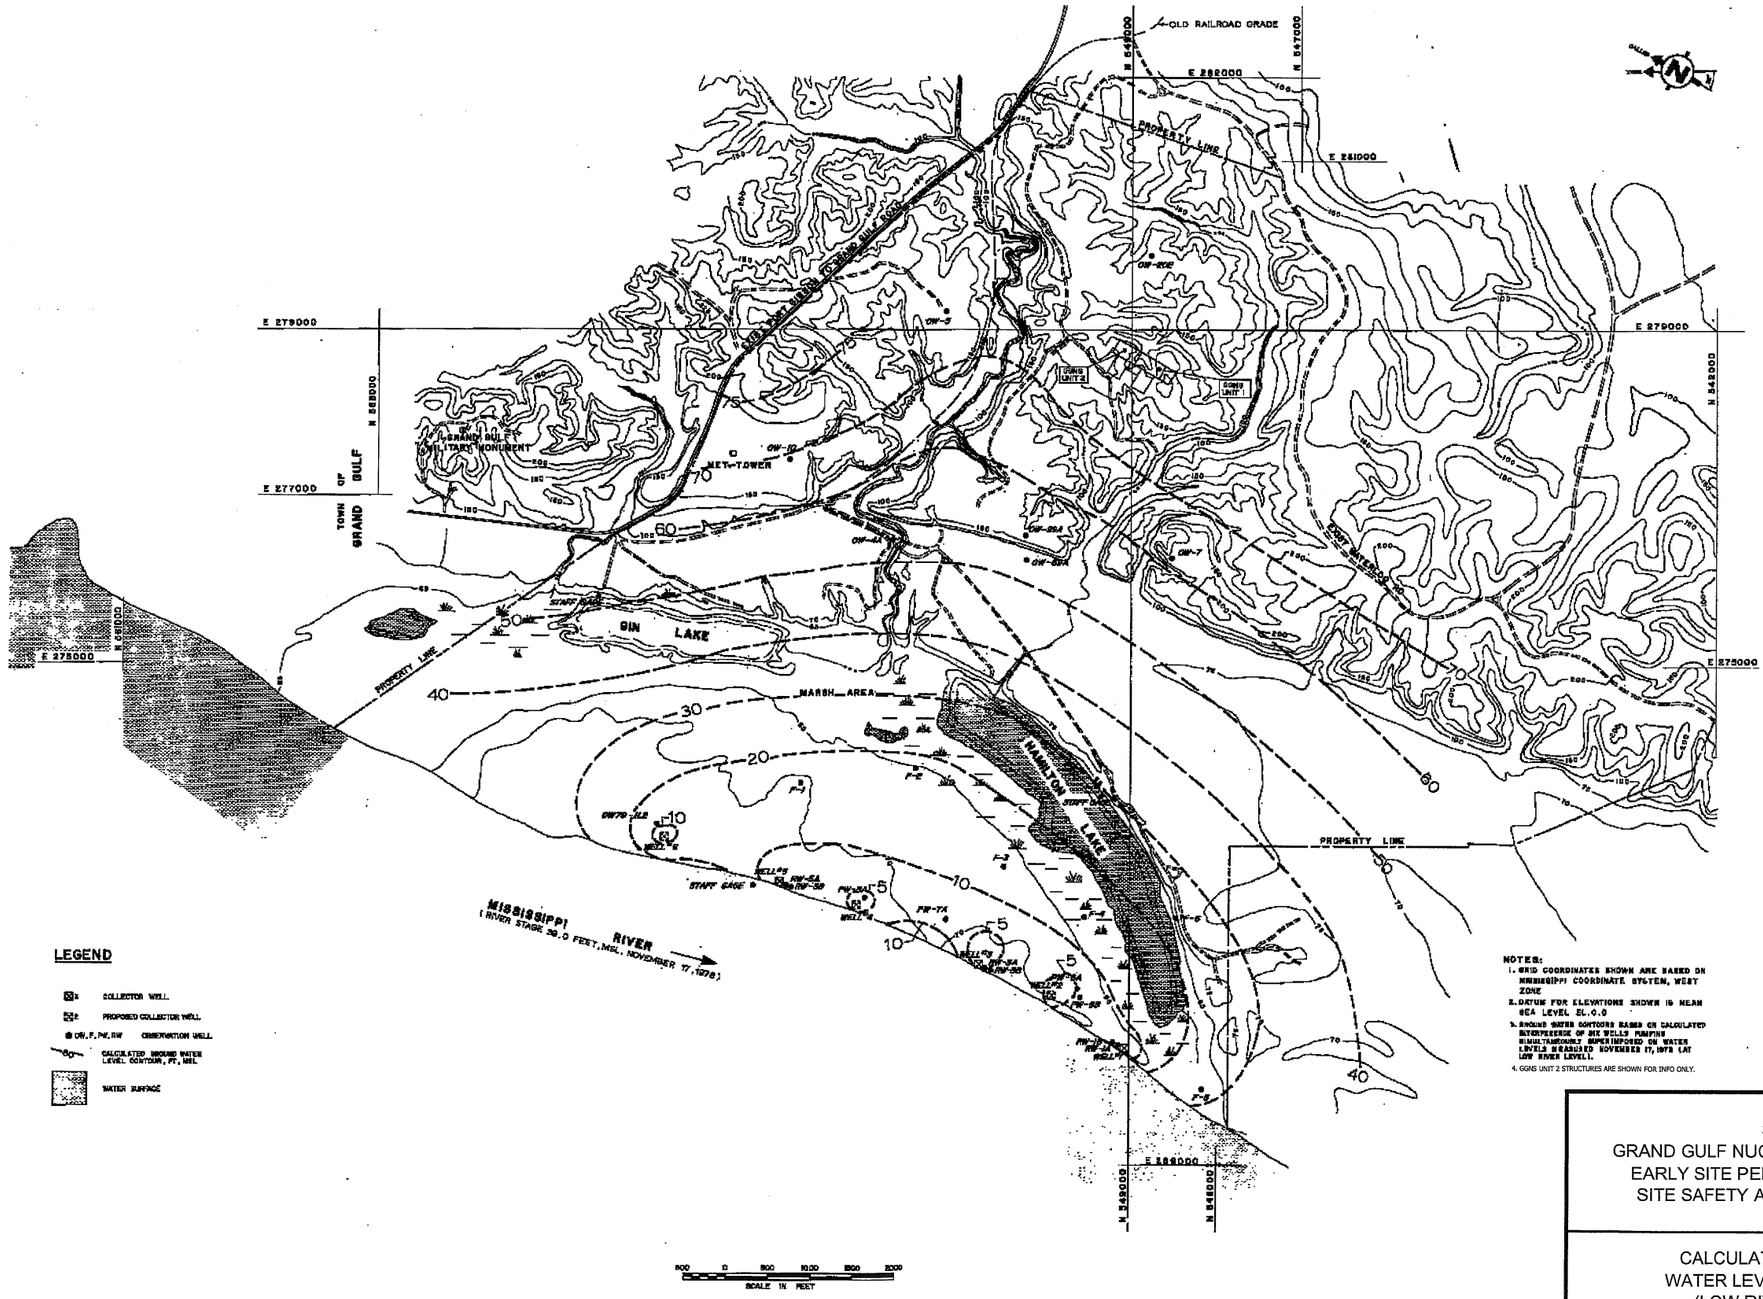

SERI
GRAND GULF NUCLEAR STATION SITE
EARLY SITE PERMIT APPLICATION
SITE SAFETY ANALYSIS REPORT

CALCULATED GROUND
WATER LEVEL CONTOURS
(LOW RIVER LEVEL)
(UFSAR FIGURE 2.4-43)

FIGURE 2.4-50 REV. 1

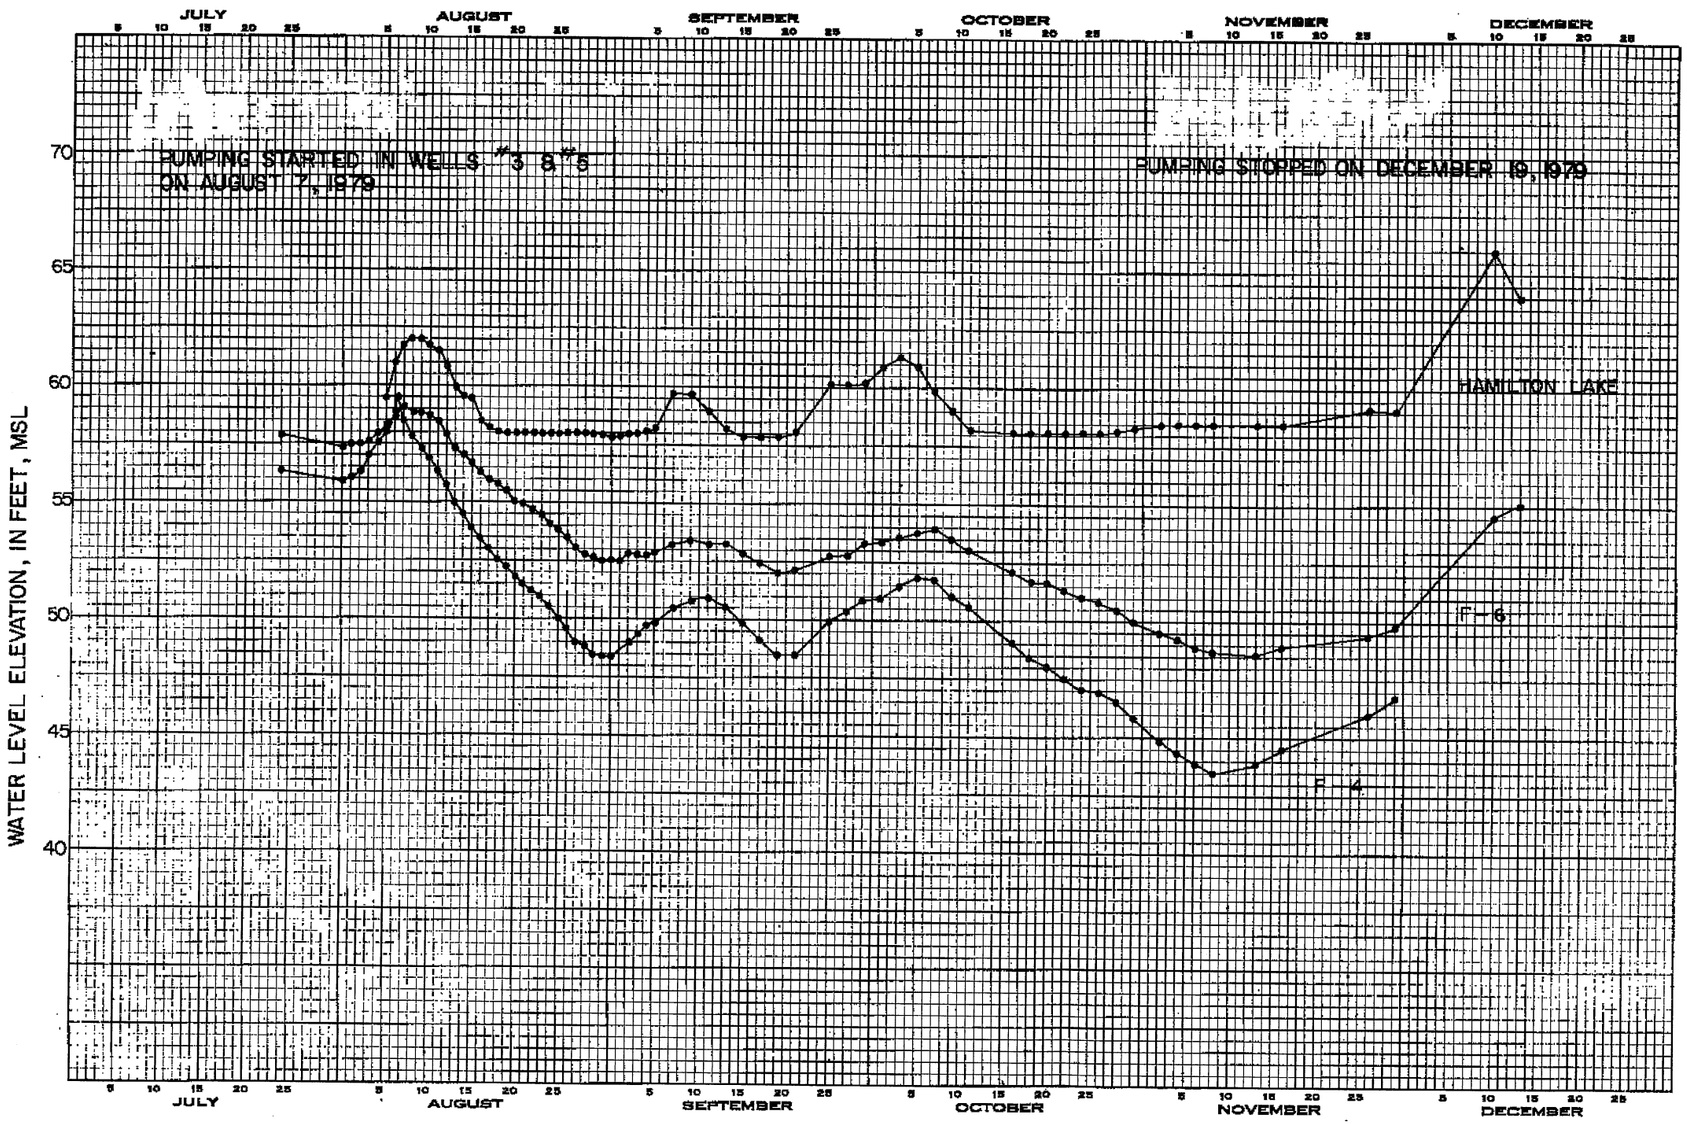

SERI
GRAND GULF NUCLEAR STATION SITE
EARLY SITE PERMIT APPLICATION
SITE SAFETY ANALYSIS REPORT

HYDROGRAPHS OF HAMILTON LAKE
AND OBSERVATION WELLS
F-4 AND F-6 DURING PUMP TESTS
(UFSAR FIGURE 2.4-45)

FIGURE 2.4-51 REV. 1

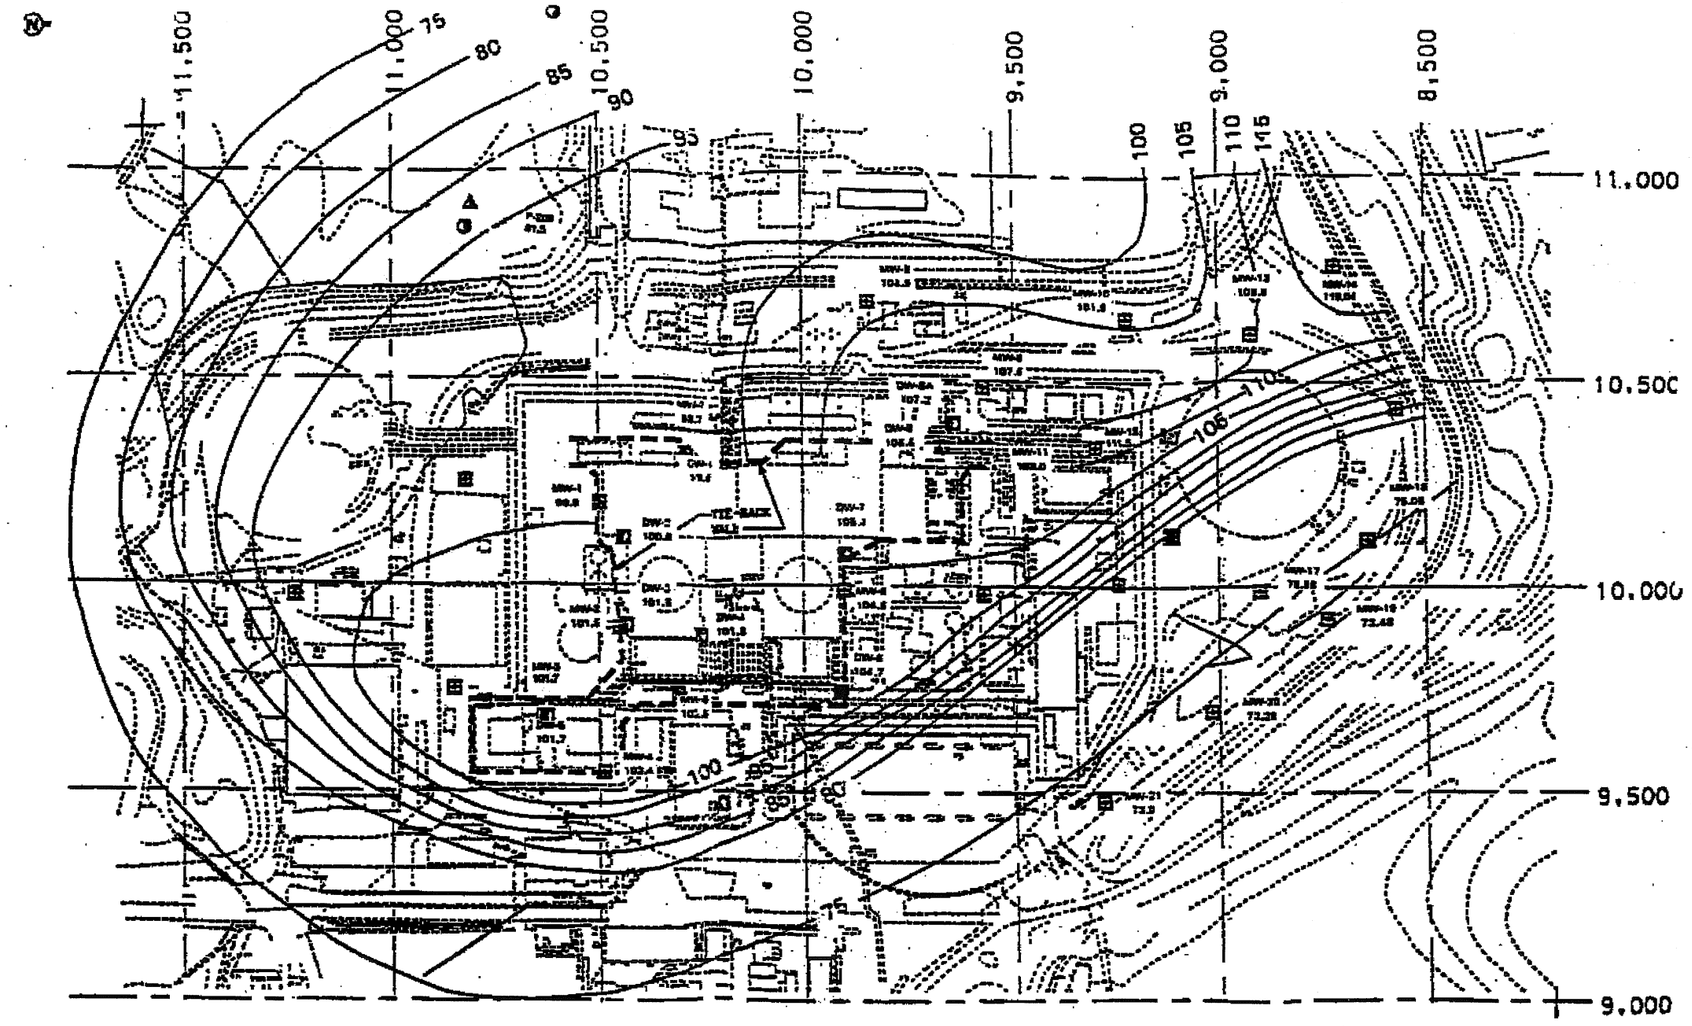

LEGEND:

- Ground water dewatering wells, monitoring wells, observation wells and estimated average post-construction ground water elevations based on measurements taken on 11/08/90
- 115 — Ground water elevation contour; contour interval is 5 feet
- Tieback Wall Project

0 100 200 300
SCALE IN FEET

SERI
GRAND GULF NUCLEAR STATION SITE
EARLY SITE PERMIT APPLICATION
SITE SAFETY ANALYSIS REPORT

AVERAGE
POST-CONSTRUCTION
GROUND WATER ELEVATIONS
(UFSAR FIGURE 2.4-48)

FIGURE 2.4-52 REV. 1

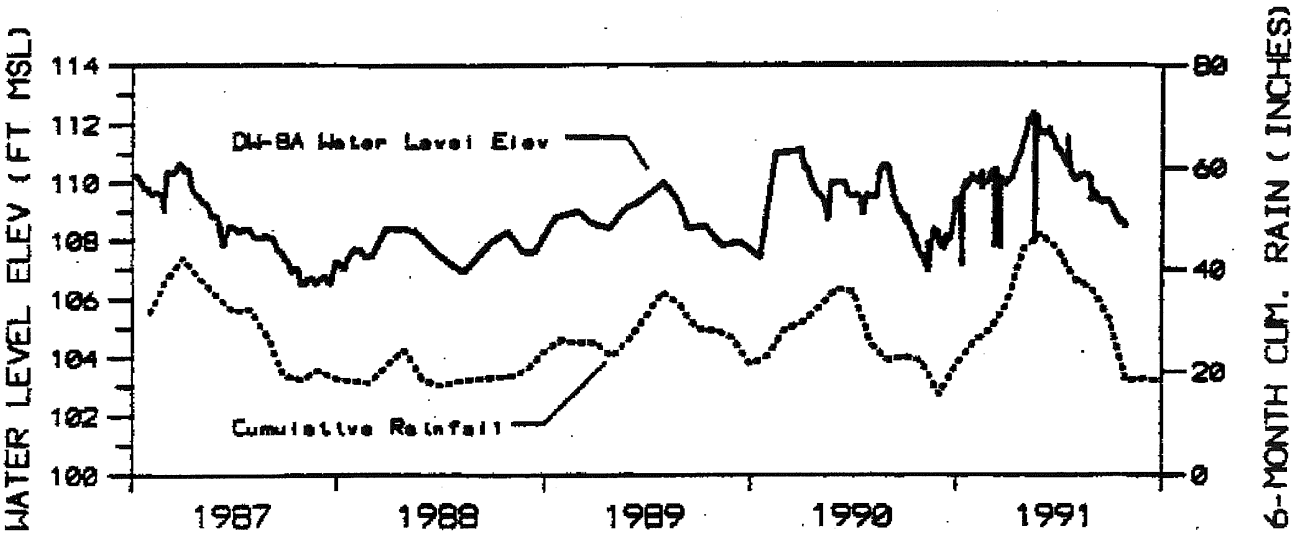

SERI
GRAND GULF NUCLEAR STATION SITE
EARLY SITE PERMIT APPLICATION
SITE SAFETY ANALYSIS REPORT

DW-8A WATER-LEVEL HYDROGRAPH
AND 6-MONTH CUMULATIVE PRECIPITATION
1987-1991
(UFSAR FIGURE 2.4-50)

FIGURE 2.4-53 REV. 1

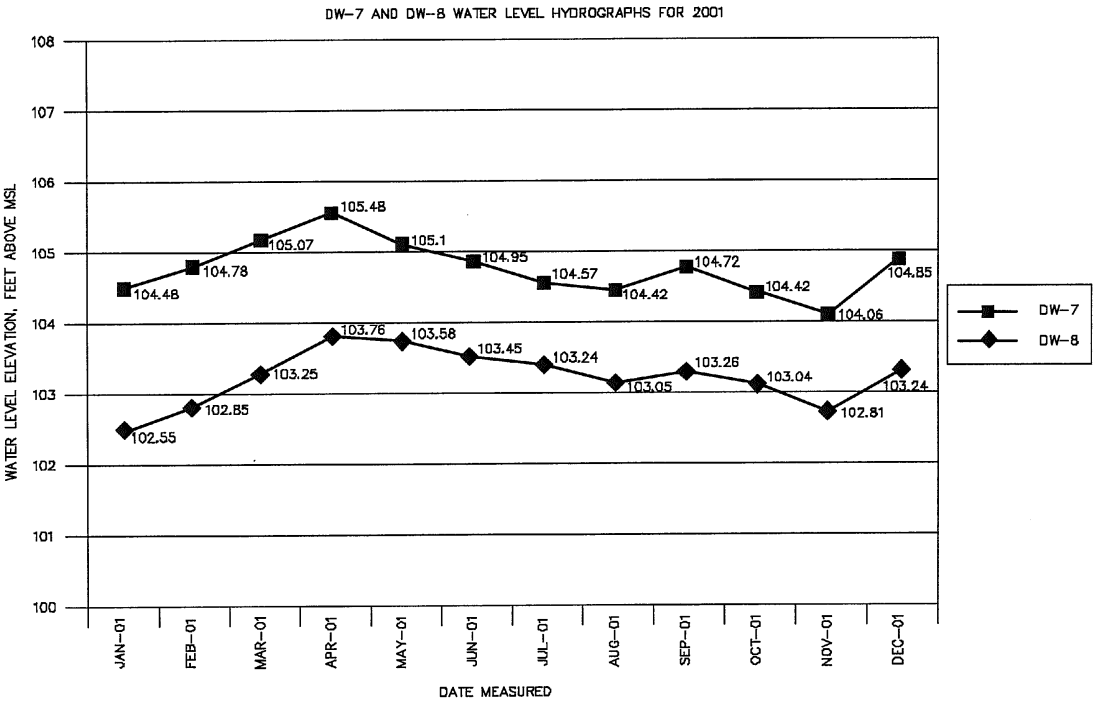

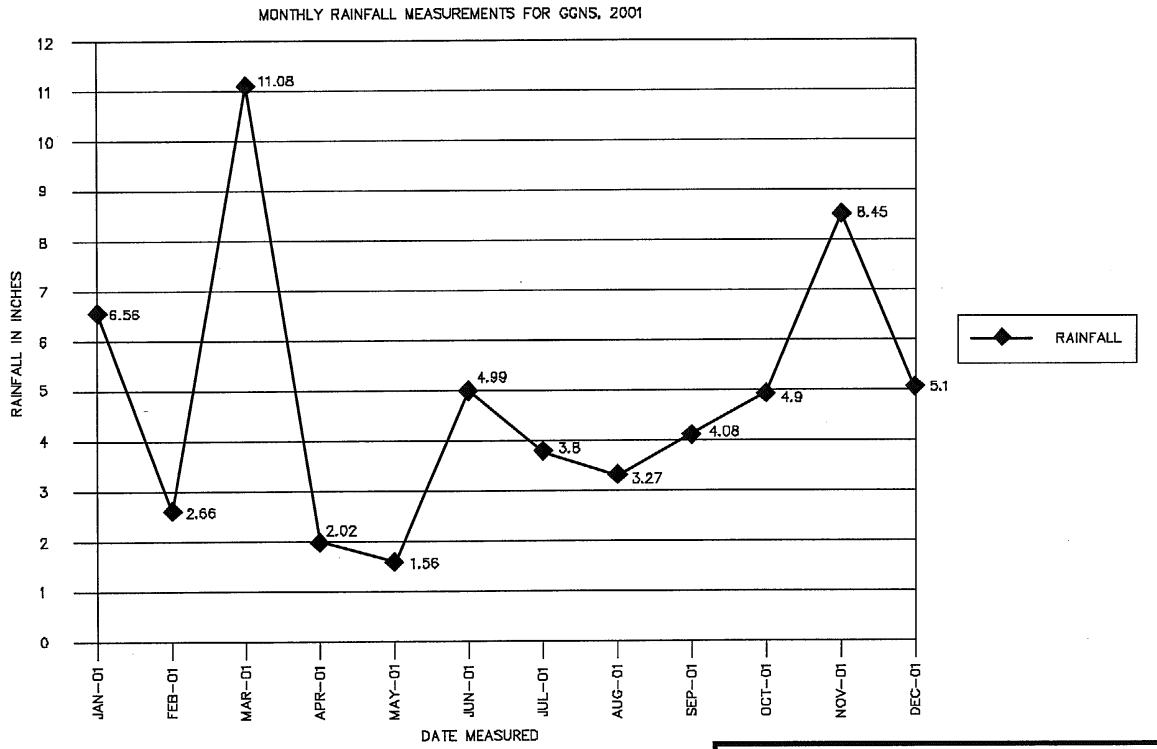

SERI
GRAND GULF NUCLEAR STATION SITE
EARLY SITE PERMIT APPLICATION
SITE SAFETY ANALYSIS REPORT

GGNS GROUNDWATER LEVEL AND
RAINFALL HYDROGRAPHS - 2001

FIGURE 2.4-54 REV. 1

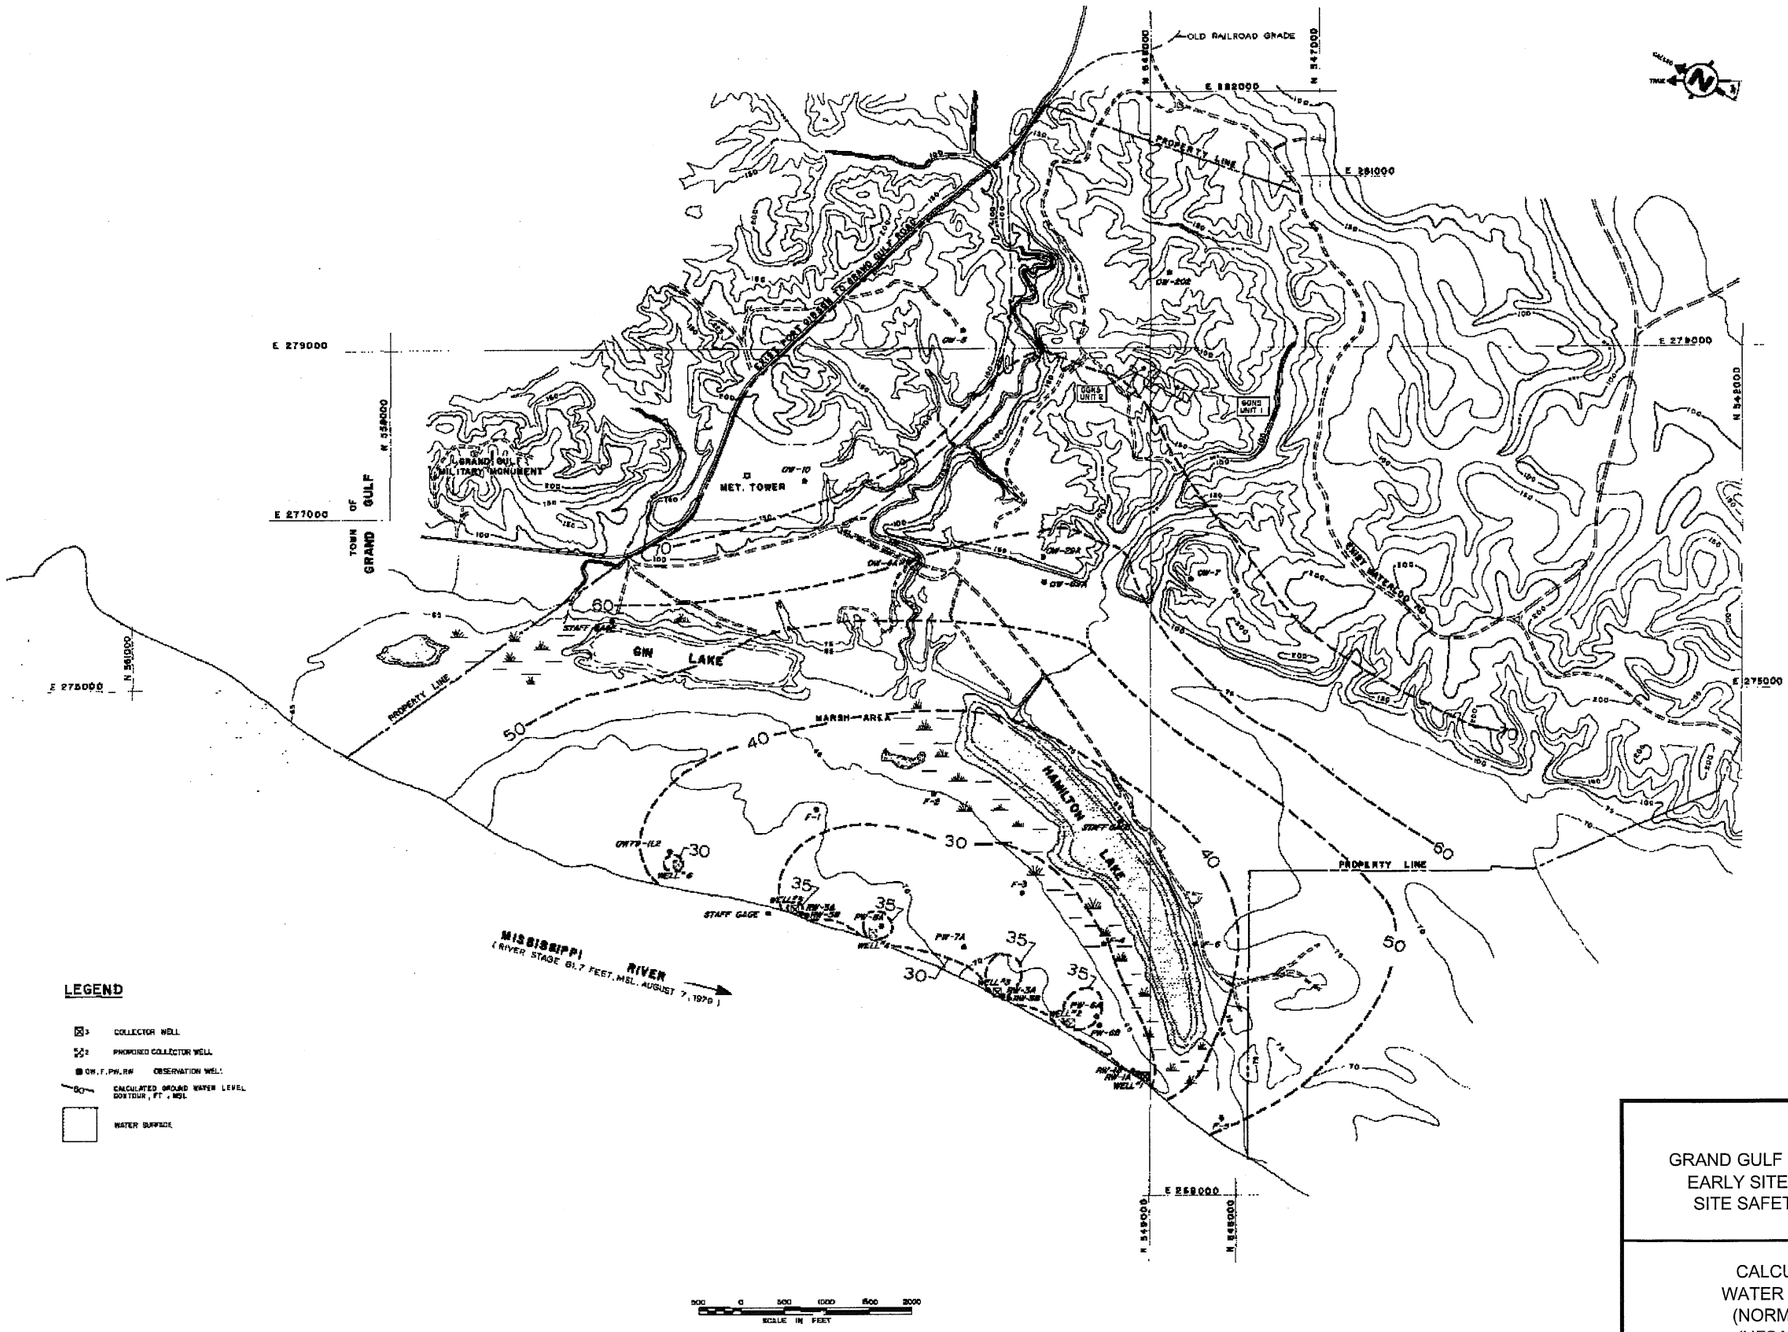
OLD RAILROAD GRADE
E 282000
N 548000
N 547000
PROPERTY LINE
E 281000
E 279000
E 278000
N 549000
N 548000
N 547000
E 277000
TOWN OF GRAND GULF
GRAND GULF MILITARY MONUMENT
MET. TOWER
CW-10
CW-20A
CW-20B
CW-20C
CW-20D
CW-7
CW-8
CW-9
CW-6
CW-5
CW-4
CW-3
CW-2
CW-1
CW-20E
CW-20F
CW-20G
CW-20H
CW-20I
CW-20J
CW-20K
CW-20L
CW-20M
CW-20N
CW-20P
CW-20Q
CW-20R
CW-20S
CW-20T
CW-20U
CW-20V
CW-20W
CW-20X
CW-20Y
CW-20Z
CW-20AA
CW-20AB
CW-20AC
CW-20AD
CW-20AE
CW-20AF
CW-20AG
CW-20AH
CW-20AI
CW-20AJ
CW-20AK
CW-20AL
CW-20AM
CW-20AN
CW-20AP
CW-20AQ
CW-20AR
CW-20AS
CW-20AT
CW-20AU
CW-20AV
CW-20AW
CW-20AX
CW-20AY
CW-20AZ
CW-20BA
CW-20BB
CW-20BC
CW-20BD
CW-20BE
CW-20BF
CW-20BG
CW-20BH
CW-20BI
CW-20BJ
CW-20BK
CW-20BL
CW-20BM
CW-20BN
CW-20BP
CW-20BQ
CW-20BR
CW-20CP
CW-20CQ
CW-20CR
CW-20CS
CW-20CT
CW-20CU
CW-20CV
CW-20CW
CW-20CX
CW-20CY
CW-20CZ
CW-20DA
CW-20DB
CW-20DC
CW-20DD
CW-20DE
CW-20DF
CW-20DG
CW-20DH
CW-20DI
CW-20DJ
CW-20DK
CW-20DL
CW-20DM
CW-20DN
CW-20DP
CW-20DQ
CW-20DR
CW-20EP
CW-20EQ
CW-20ER
CW-20FP
CW-20FQ
CW-20FR
CW-20GP
CW-20GQ
CW-20GR
CW-20HP
CW-20HQ
CW-20HR
CW-20IP
CW-20IQ
CW-20IR
CW-20JP
CW-20JQ
CW-20JR
CW-20KP
CW-20KQ
CW-20KR
CW-20LP
CW-20LQ
CW-20LR
CW-20MP
CW-20MQ
CW-20MR
CW-20NP
CW-20NQ
CW-20NR
CW-20OP
CW-20OQ
CW-20OR
CW-20PP
CW-20PQ
CW-20PR
CW-20QP
CW-20QQ
CW-20QR
CW-20RP
CW-20RQ
CW-20RR
CW-20SP
CW-20SQ
CW-20SR
CW-20TP
CW-20TQ
CW-20TR
CW-20UP
CW-20UQ
CW-20UR
CW-20VP
CW-20VQ
CW-20VR
CW-20WP
CW-20WQ
CW-20WR
CW-20XP
CW-20XQ
CW-20XR
CW-20YP
CW-20YQ
CW-20YR
CW-20ZP
CW-20ZQ
CW-20ZR
CW-20ZS
CW-20ZT
CW-20ZU
CW-20ZV
CW-20ZW
CW-20ZX
CW-20ZY
CW-20ZZ
CW-20AAA
CW-20AAB
CW-20AAC
CW-20AAD
CW-20AAE
CW-20AAF
CW-20AAG
CW-20AAH
CW-20AAI
CW-20AAJ
CW-20AAK
CW-20AAL
CW-20AAM
CW-20AAN
CW-20AAP
CW-20AAQ
CW-20AAR
CW-20AAS
CW-20AAT
CW-20AAU
CW-20AAV
CW-20AAW
CW-20AAX
CW-20AAY
CW-20AAZ
CW-20ABA
CW-20ABB
CW-20ABC
CW-20ABD
CW-20ABE
CW-20ABF
CW-20ABG
CW-20ABH
CW-20ABI
CW-20ABJ
CW-20ABK
CW-20ABL
CW-20ABM
CW-20ABN
CW-20ABP
CW-20ABQ
CW-20ABR
CW-20ABS
CW-20ABT
CW-20ABU
CW-20ABV
CW-20ABW
CW-20ABX
CW-20ABY
CW-20ABZ
CW-20ACA
CW-20ACB
CW-20ACC
CW-20ACD
CW-20ACE
CW-20ACF
CW-20ACG
CW-20ACH
CW-20ACI
CW-20ACJ
CW-20ACK
CW-20ACL
CW-20ACM
CW-20ACN
CW-20ACP
CW-20ACQ
CW-20ACR
CW-20ACS
CW-20ACT
CW-20ACU
CW-20ACV
CW-20ACW
CW-20ACX
CW-20ACY
CW-20ACZ
CW-20ADA
CW-20ADB
CW-20ADC
CW-20ADD
CW-20ADE
CW-20ADF
CW-20ADG
CW-20ADH
CW-20ADI
CW-20ADJ
CW-20ADK
CW-20ADL
CW-20ADM
CW-20ADN
CW-20ADP
CW-20ADQ
CW-20ADR
CW-20ADS
CW-20CCP
CW-20CCQ
CW-20CCR
CW-20CCS
CW-20CCT
CW-20CCU
CW-20CCV
CW-20CCW
CW-20CCX
CW-20CCY
CW-20CCZ
CW-20CDA
CW-20CDB
CW-20CDC
CW-20CDD
CW-20CDE
CW-20CDF
CW-20CD