6-14-05 99
7-14-05 ND
9-22-05 72

12/15/05 1
12/22/05 13
12/29/05 11
1/5/06 7
1/12/06 -30

6-14 7-14
35 226

7/14 9/22
1690 1740

5/20/05

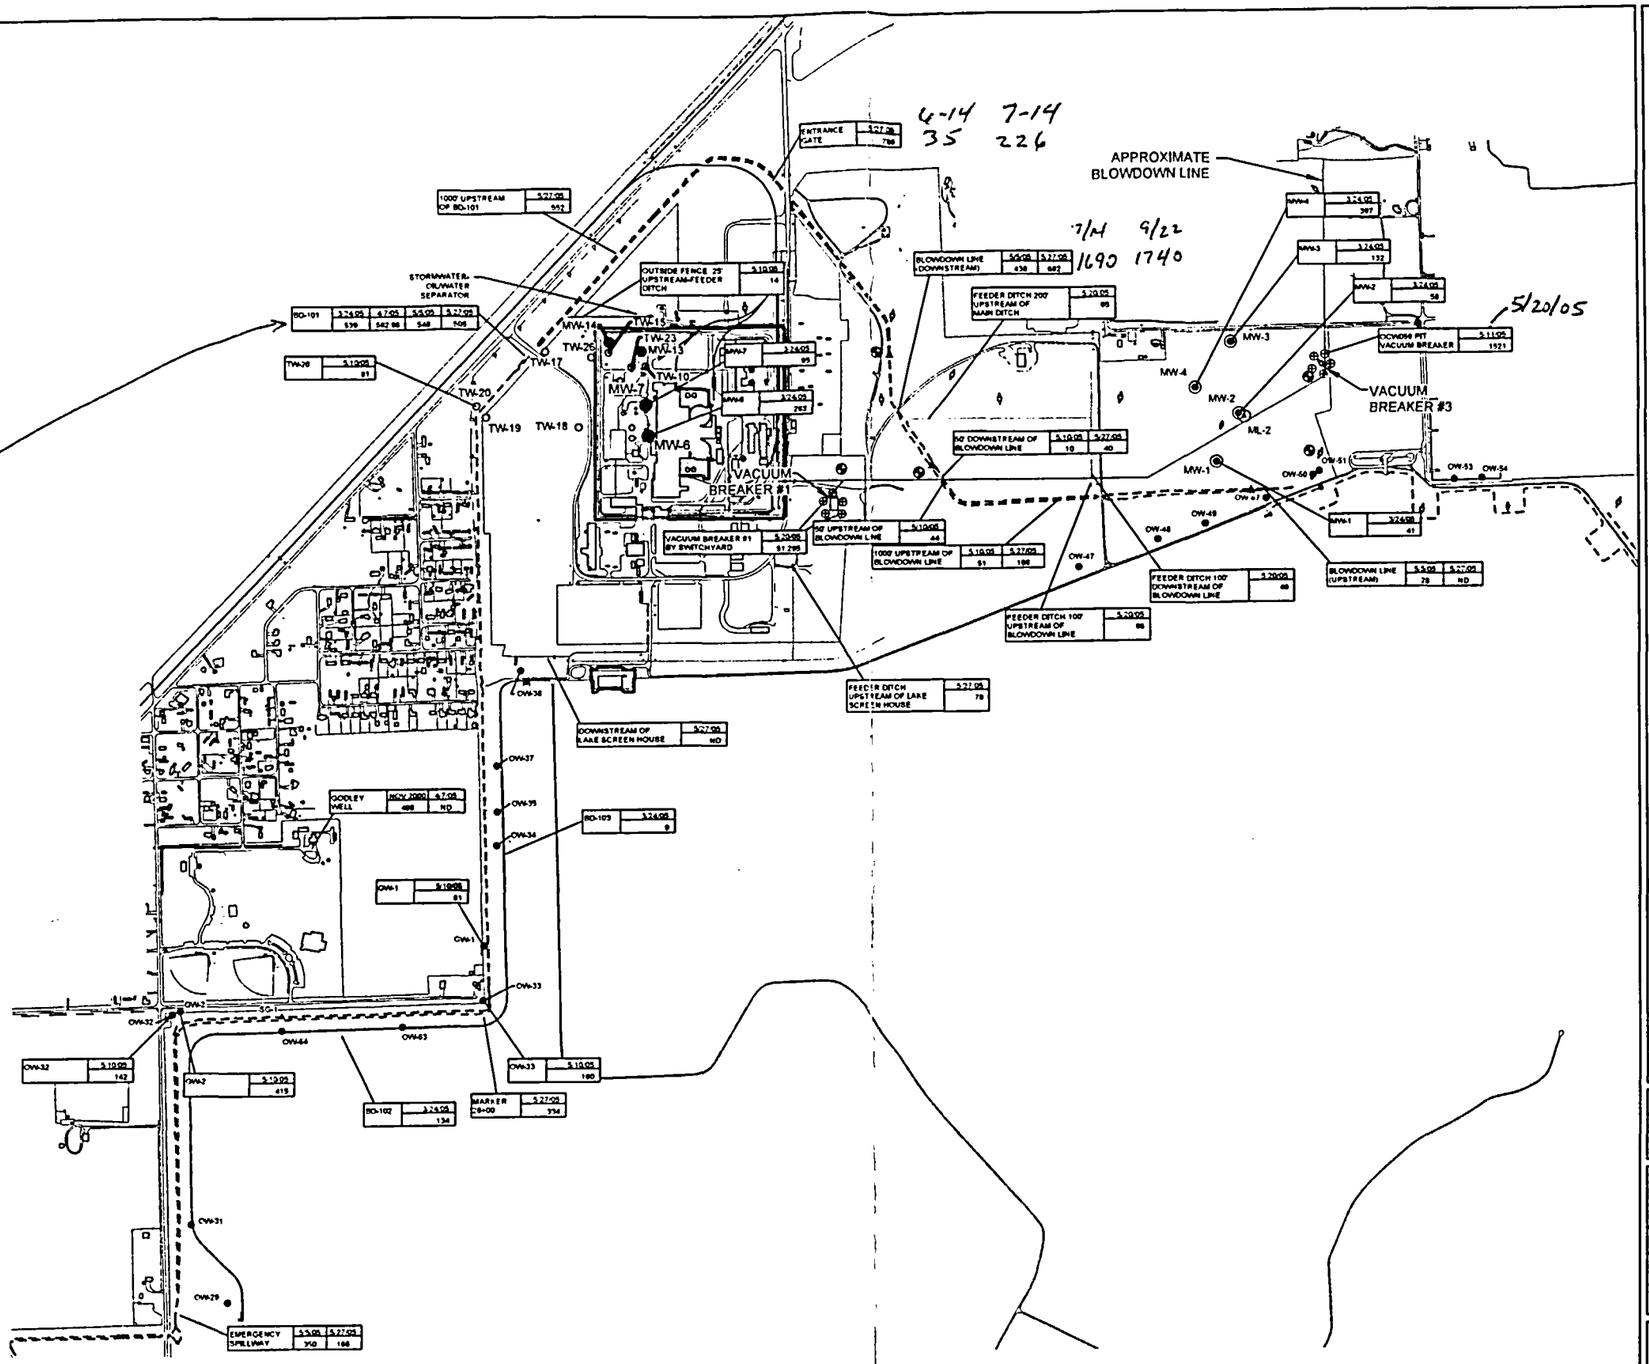

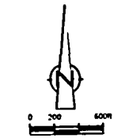

LEGEND

- EXISTING FENCE LINE/APPROXIMATE PROPERTY LINE
- EXISTING PERIMETER DITCH LIMITS
- OW-29 EXISTING MONITORING WELL LOCATION AND IDENTIFIER
- PROPOSED STAFF GAUGE LOCATIONS
- PROPOSED PERMANENT MONITORING WELL LOCATIONS
- PROPOSED TEMPORARY PIEZOMETER / MONITORING WELL LOCATIONS
- ND NOT DETECTED
- MW-4 IDENTIFIER
- 3/24/05 DATE
- 397 RESULT IN pCi/L

DRAFT

NOTE:
ALL LOCATIONS ARE APPROXIMATE.

SCALE VERIFICATION

THIS BAR MEASURES 1" ON ORIGINAL. ADJUST SCALE ACCORDINGLY.

Braceville, Illinois

EXELON GENERATION - BRAIDWOOD STATION

PROPOSED STAFF GAUGE AND MONITORING WELL LOCATIONS

CONESTOGA-ROVERS & ASSOCIATES

Source Reference

Project Manager	Reviewed By	Date
PHIL H.	RACHEL G.	JUNE 9 2005
Scale	Project No. 16841-07	Report No. PETR055
		Drawing No. figure 1

D-49