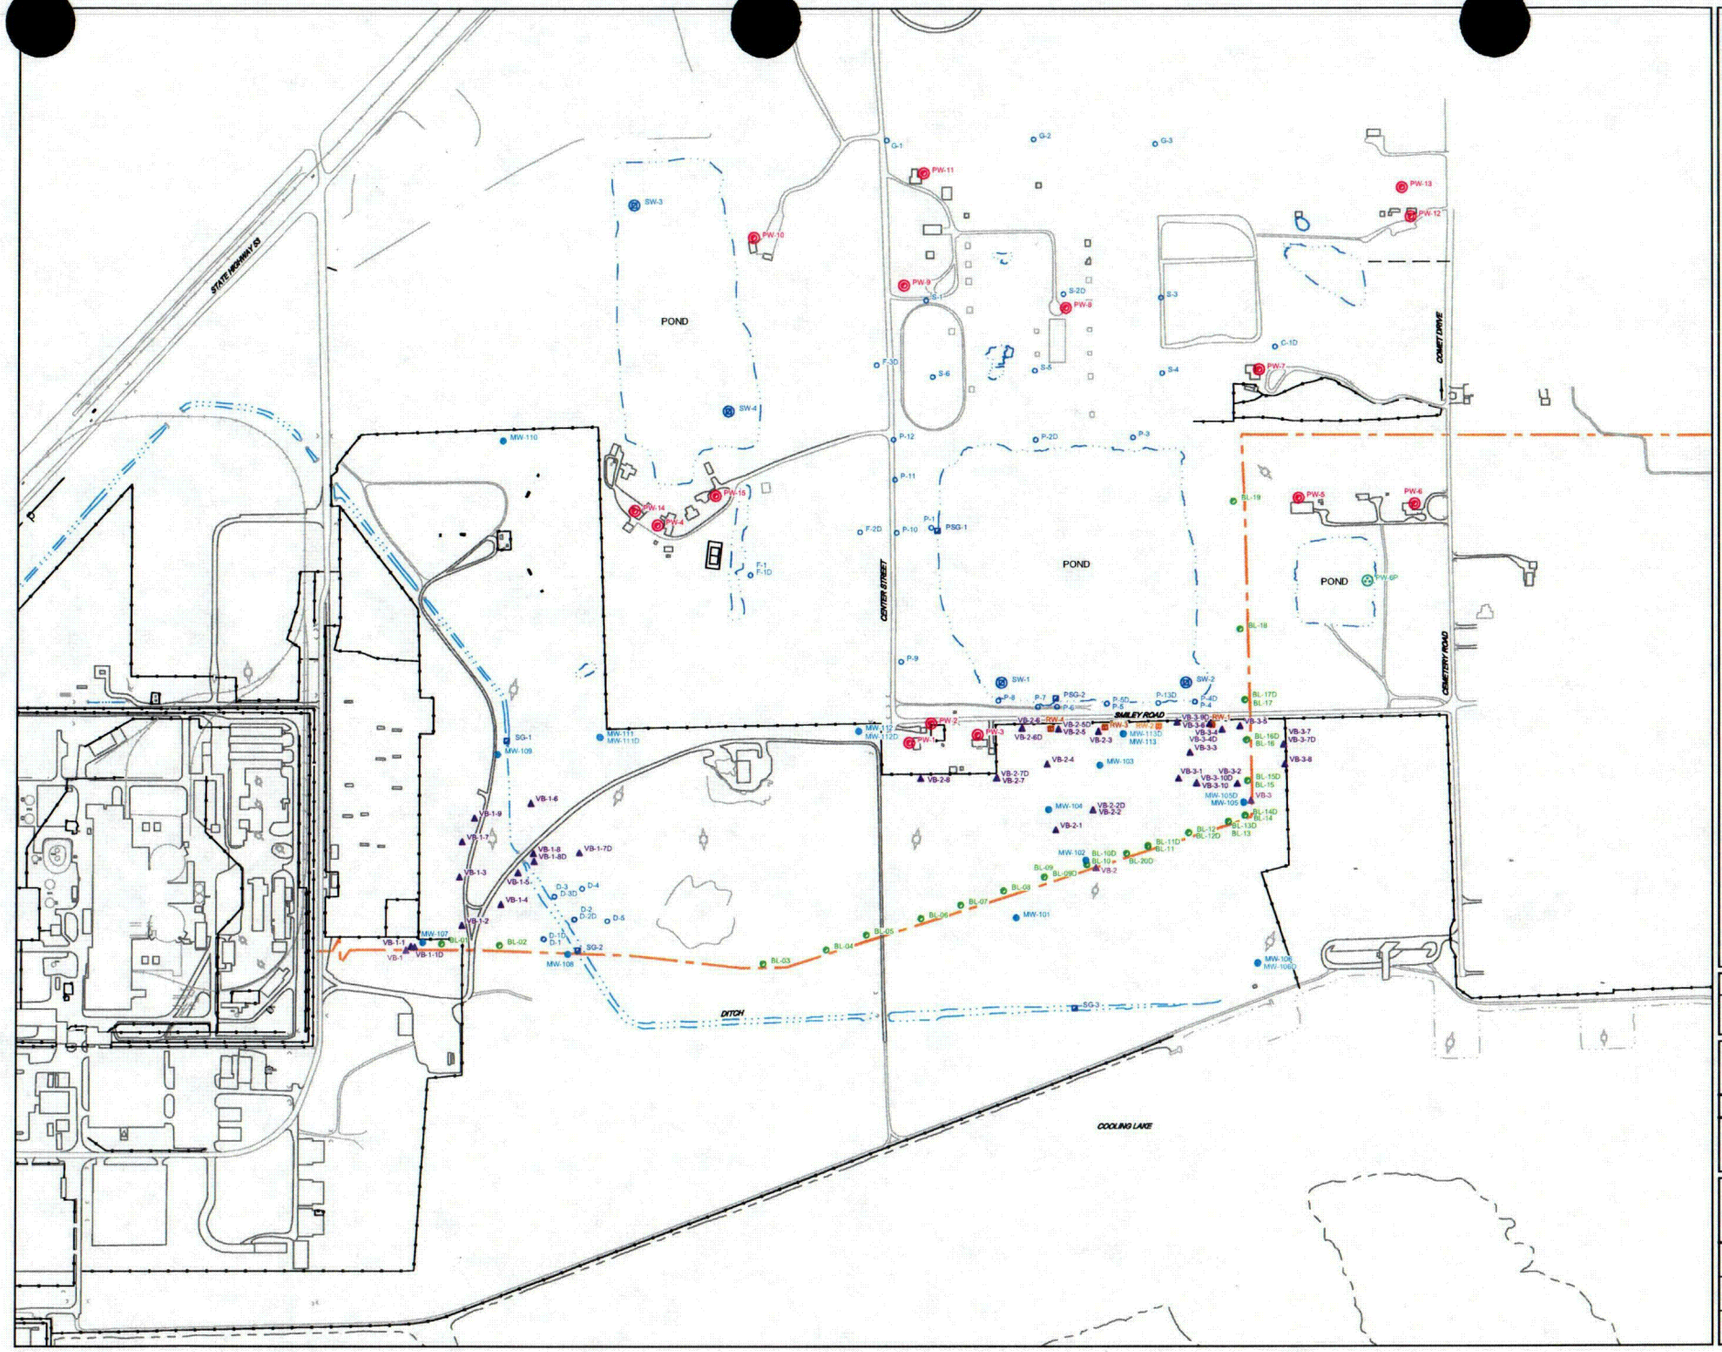

DRAFT

SCALE VERIFICATION

THIS BAR MEASURES 1" ON ORIGINAL. ADJUST SCALE ACCORDINGLY.

BRAIDWOOD STATION
BRACEVILLE, ILLINOIS

GROUNDWATER MONITORING LOCATIONS

CRA CONESTOGA-ROVERS & ASSOCIATES

Source Reference:

Project Manager:	Reviewed By:	Date:	
P. HARVEY	N. SMITH	JANUARY 2006	
Scale: 1"=300'	Project No.: 16841-00	Report No.: PRES003	Drawing No.: 1

16841-00(PRES003)GN-WA002 JAN 30/2006

E-130