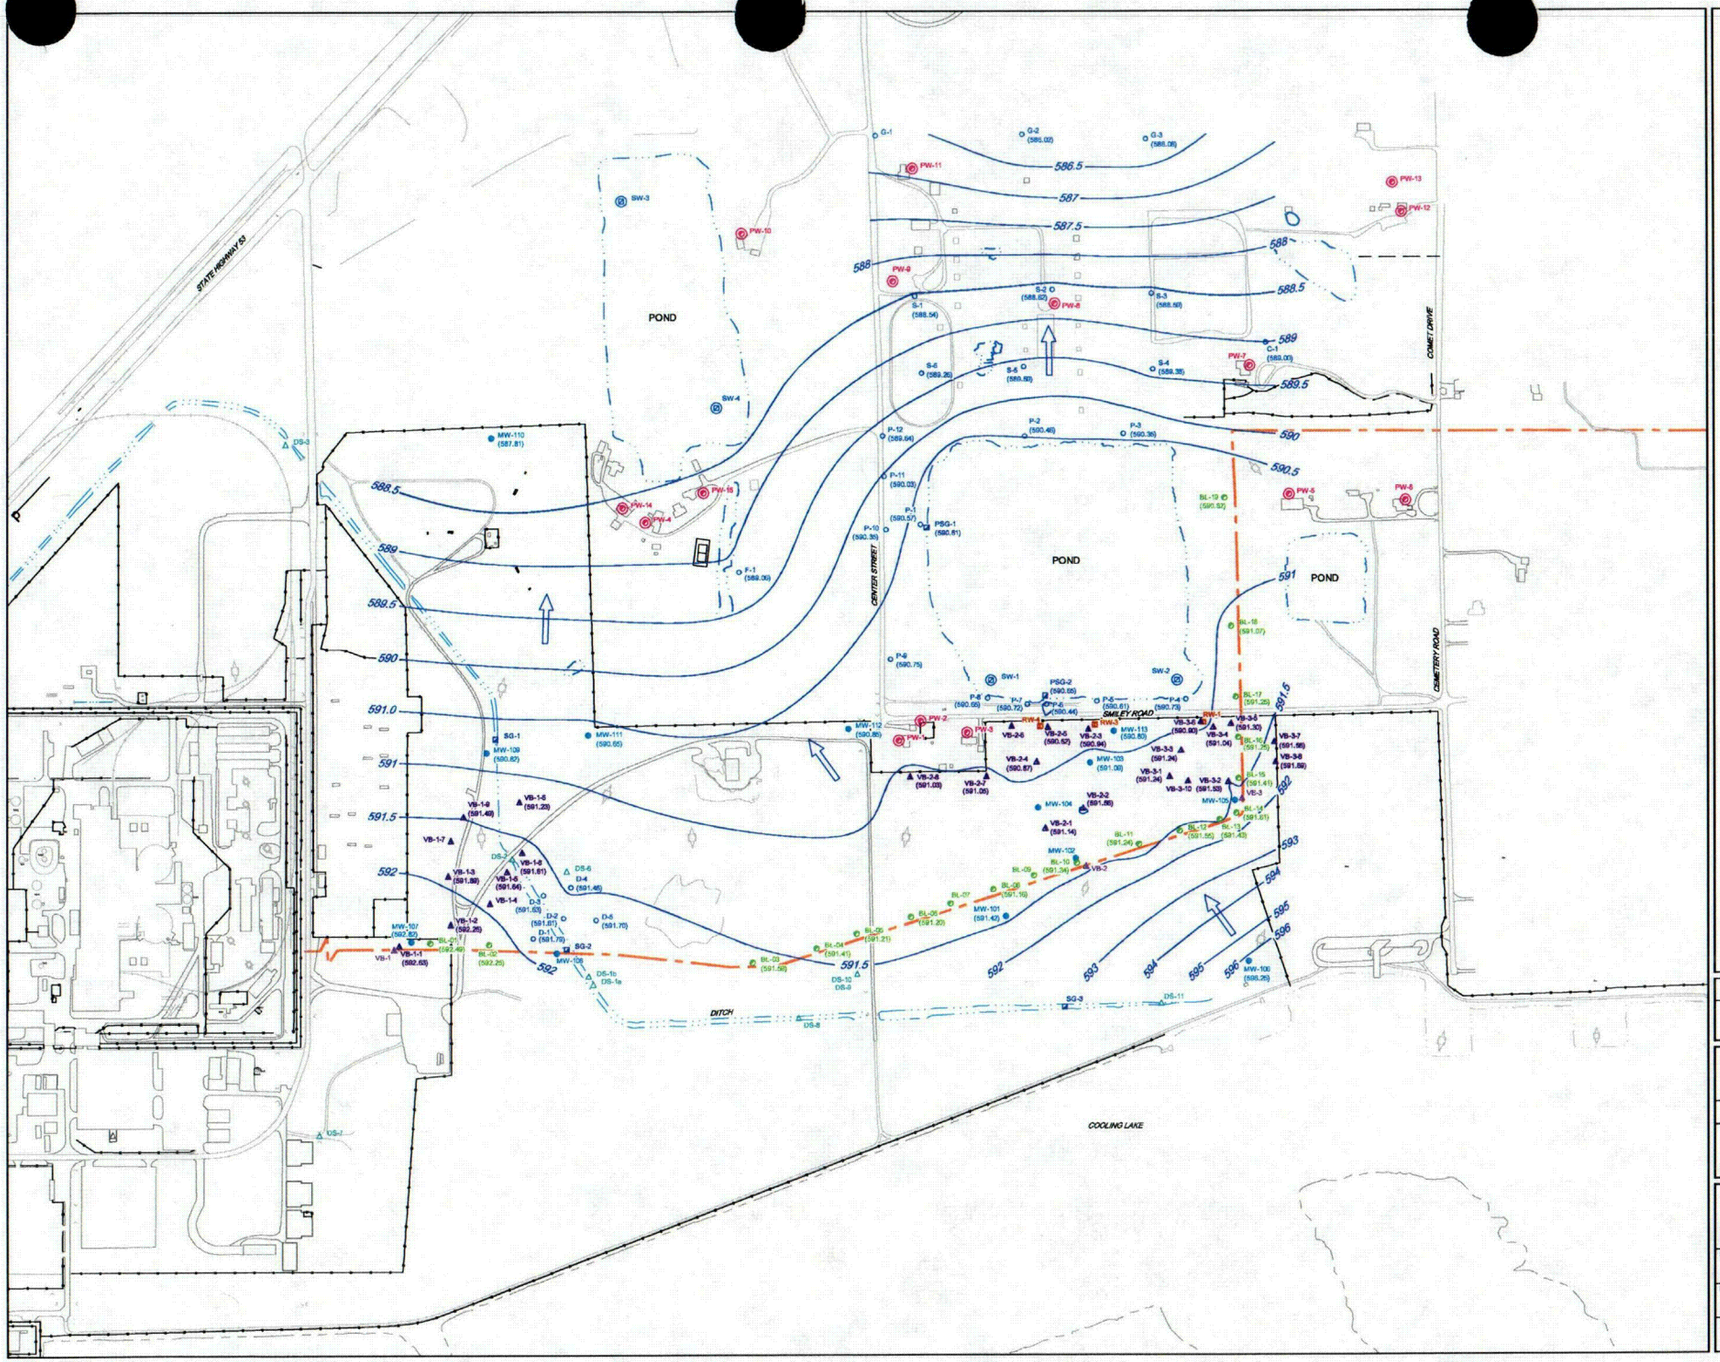

0 100 300ft

LEGEND

- EXISTING FENCE LINE/APPROXIMATE PROPERTY LINE
- BLOW DOWN LINE
- BL-19 BLOW DOWN LINE SAMPLING LOCATION
- VB-3 VACUUM BREAKER LOCATION
- VB-3-7 VACUUM BREAKER SAMPLING LOCATION
- MW-105 MONITORING WELL LOCATION
- PW-6 PRIVATE WELL LOCATION
- P-11 TEMPORARY WELL LOCATION
- PSG-1 STAFF GAUGE LOCATION
- DS-6 DITCH SAMPLING LOCATION
- SW-2 SURFACE WATER SAMPLING LOCATION
- PW-9P POND SAMPLING LOCATION
- RW-3 RECOVERY WELL LOCATION
- (580.83) GROUNDWATER ELEVATION (ft AMSL)
- 591 GROUNDWATER ELEVATION CONTOUR (ft AMSL)
- GROUNDWATER FLOW DIRECTION

DRAFT

SCALE VERIFICATION

THIS BAR MEASURES 1" ON ORIGINAL. ADJUST SCALE ACCORDINGLY.

BRAIDWOOD STATION
BRACEVILLE, ILLINOIS

AVERAGE GROUNDWATER CONTOURS
SHALLOW - JANUARY 2006

CONESTOGA-ROVERS & ASSOCIATES

Source Reference:

Project Manager:	Reviewed By:	Date:	
P. HARVEY	N. SMITH	JANUARY 2006	
Scale: 1"=300'	Project N°: 16841-00	Report N°: PRES003	Drawing N°: figure 2

16841-00(PRES003)GN-WA204 JAN 31/2006

E-131