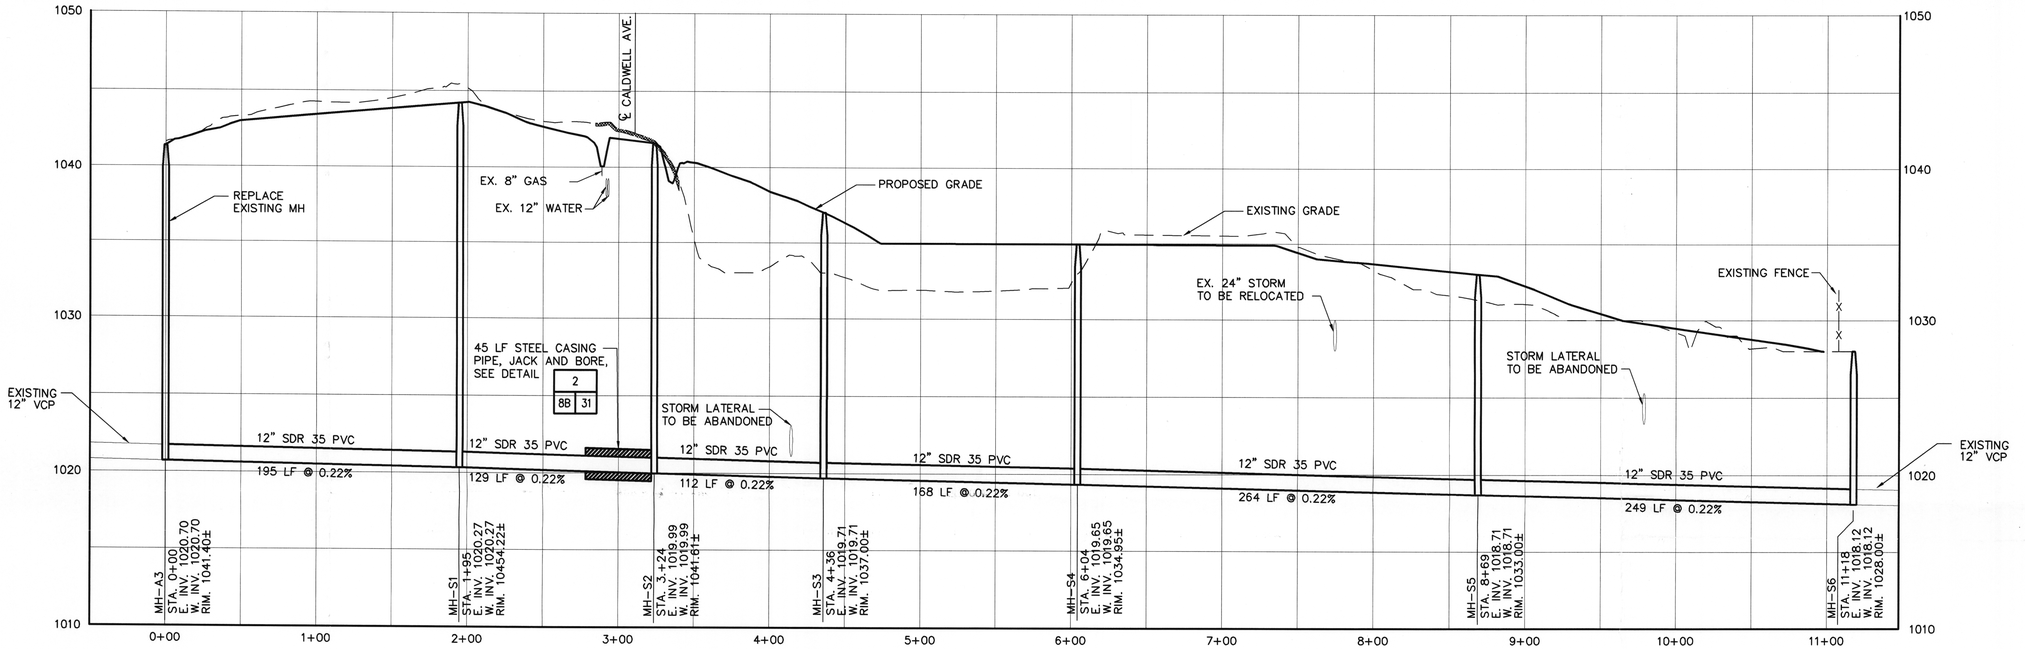

GRAVITY SANITARY PROFILE – "LINE A"

SCALE: HORIZ. 1" = 50'
VERT. 1" = 5'

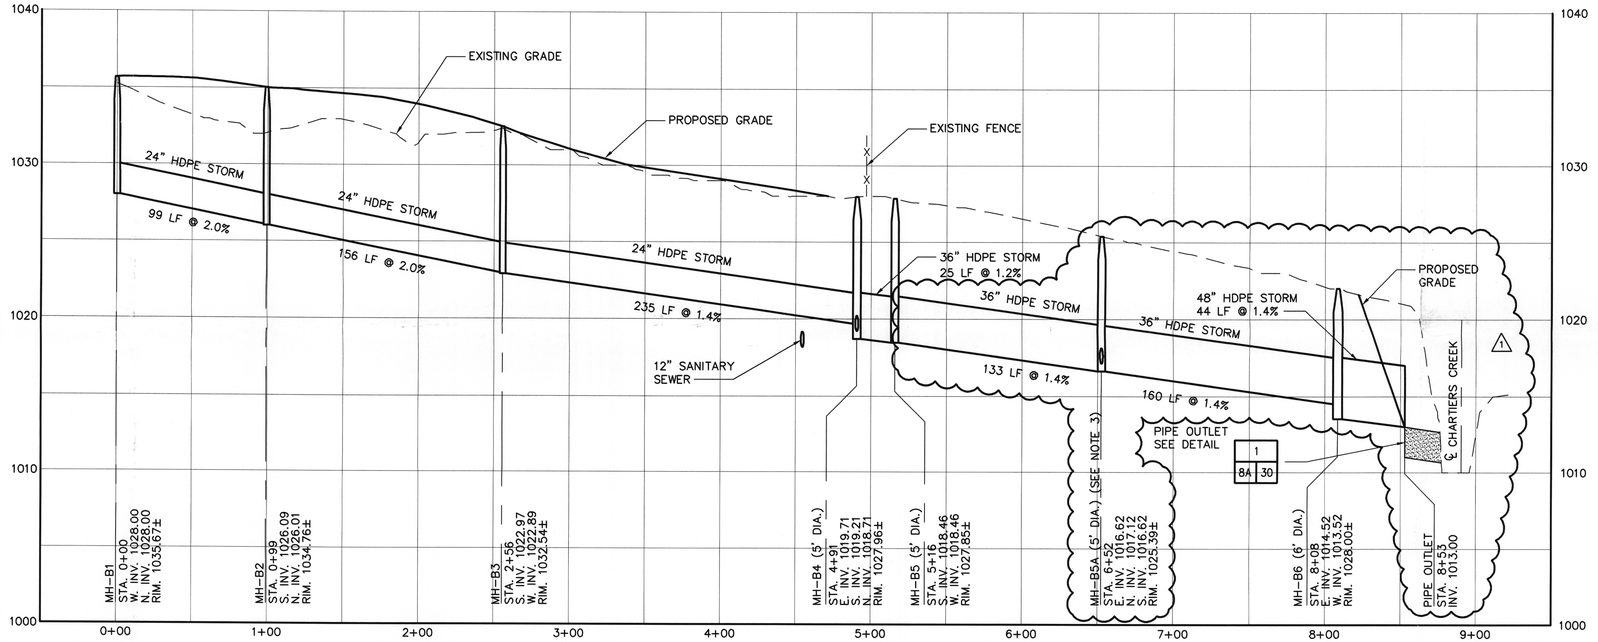

GRAVITY STORM PROFILE – "LINE B"

SCALE: HORIZ. 1" = 50'
VERT. 1" = 5'

D-07

NOTES:

1. FOR GENERAL NOTES AND LEGEND SEE SHEET M-1A.
2. SEE SHEET M-8A & M-8B FOR PLAN VIEWS.
3. CONTRACTOR SHALL FIELD VERIFY EXISTING INVERT LOCATION.

MALCOLM PIRNIE

REVISIONS			
NO.	BY	DATE	REMARKS
1	TCS	2/27/06	REVISED PER PERMIT CHANGE

DES FPS
DWN SAT
CKD BG

MOLYCORP, INC
WASHINGTON, PA

SITE REMEDIATION CONSTRUCTION

UTILITIES RELOCATION PROFILES

COPYRIGHT © 2005
MALCOLM PIRNIE, INC.

DATE JUNE 2005

M SHEET 8D OF 46

CAD REF. NO. M-8D

XREFS:I:\ACAD\PROJ\4812014\PERMIT CHANGE-2-27-06-XREF\WETLAND-BOUNDARIES.dwg I:\ACAD\PROJ\4812014\PERMIT CHANGE-2-27-06-XREF\4812BOR.dwg IMAGES:None
User:WELSHANS Spec:PIRNIE STANDARD File:I:\ACAD\PROJ\4812014\PERMIT CHANGE-2-27-06\M-8D.DWG Scale:1:1 Date:03/01/2006 Time:13:03 Layout:M-8D