J. Noggle J. Kottan

From: "Sandike, Steven" <SSandik@entergy.com>
To: <JDN@nrc.gov>, "'jjk@nrc.gov'" <jjk@nrc.gov>
Date: 1/11/06 3:57PM
Subject: Emailing: U2 STORM DRAIN SCHEMATIC 3.doc

<<U2 STORM DRAIN SCHEMATIC 3.doc>>
Your files are attached and ready to send with this message.

Information in this record was deleted
in accordance with the Freedom of Information
Act, exemptions 4
FOIA- 2006-0140

D/4

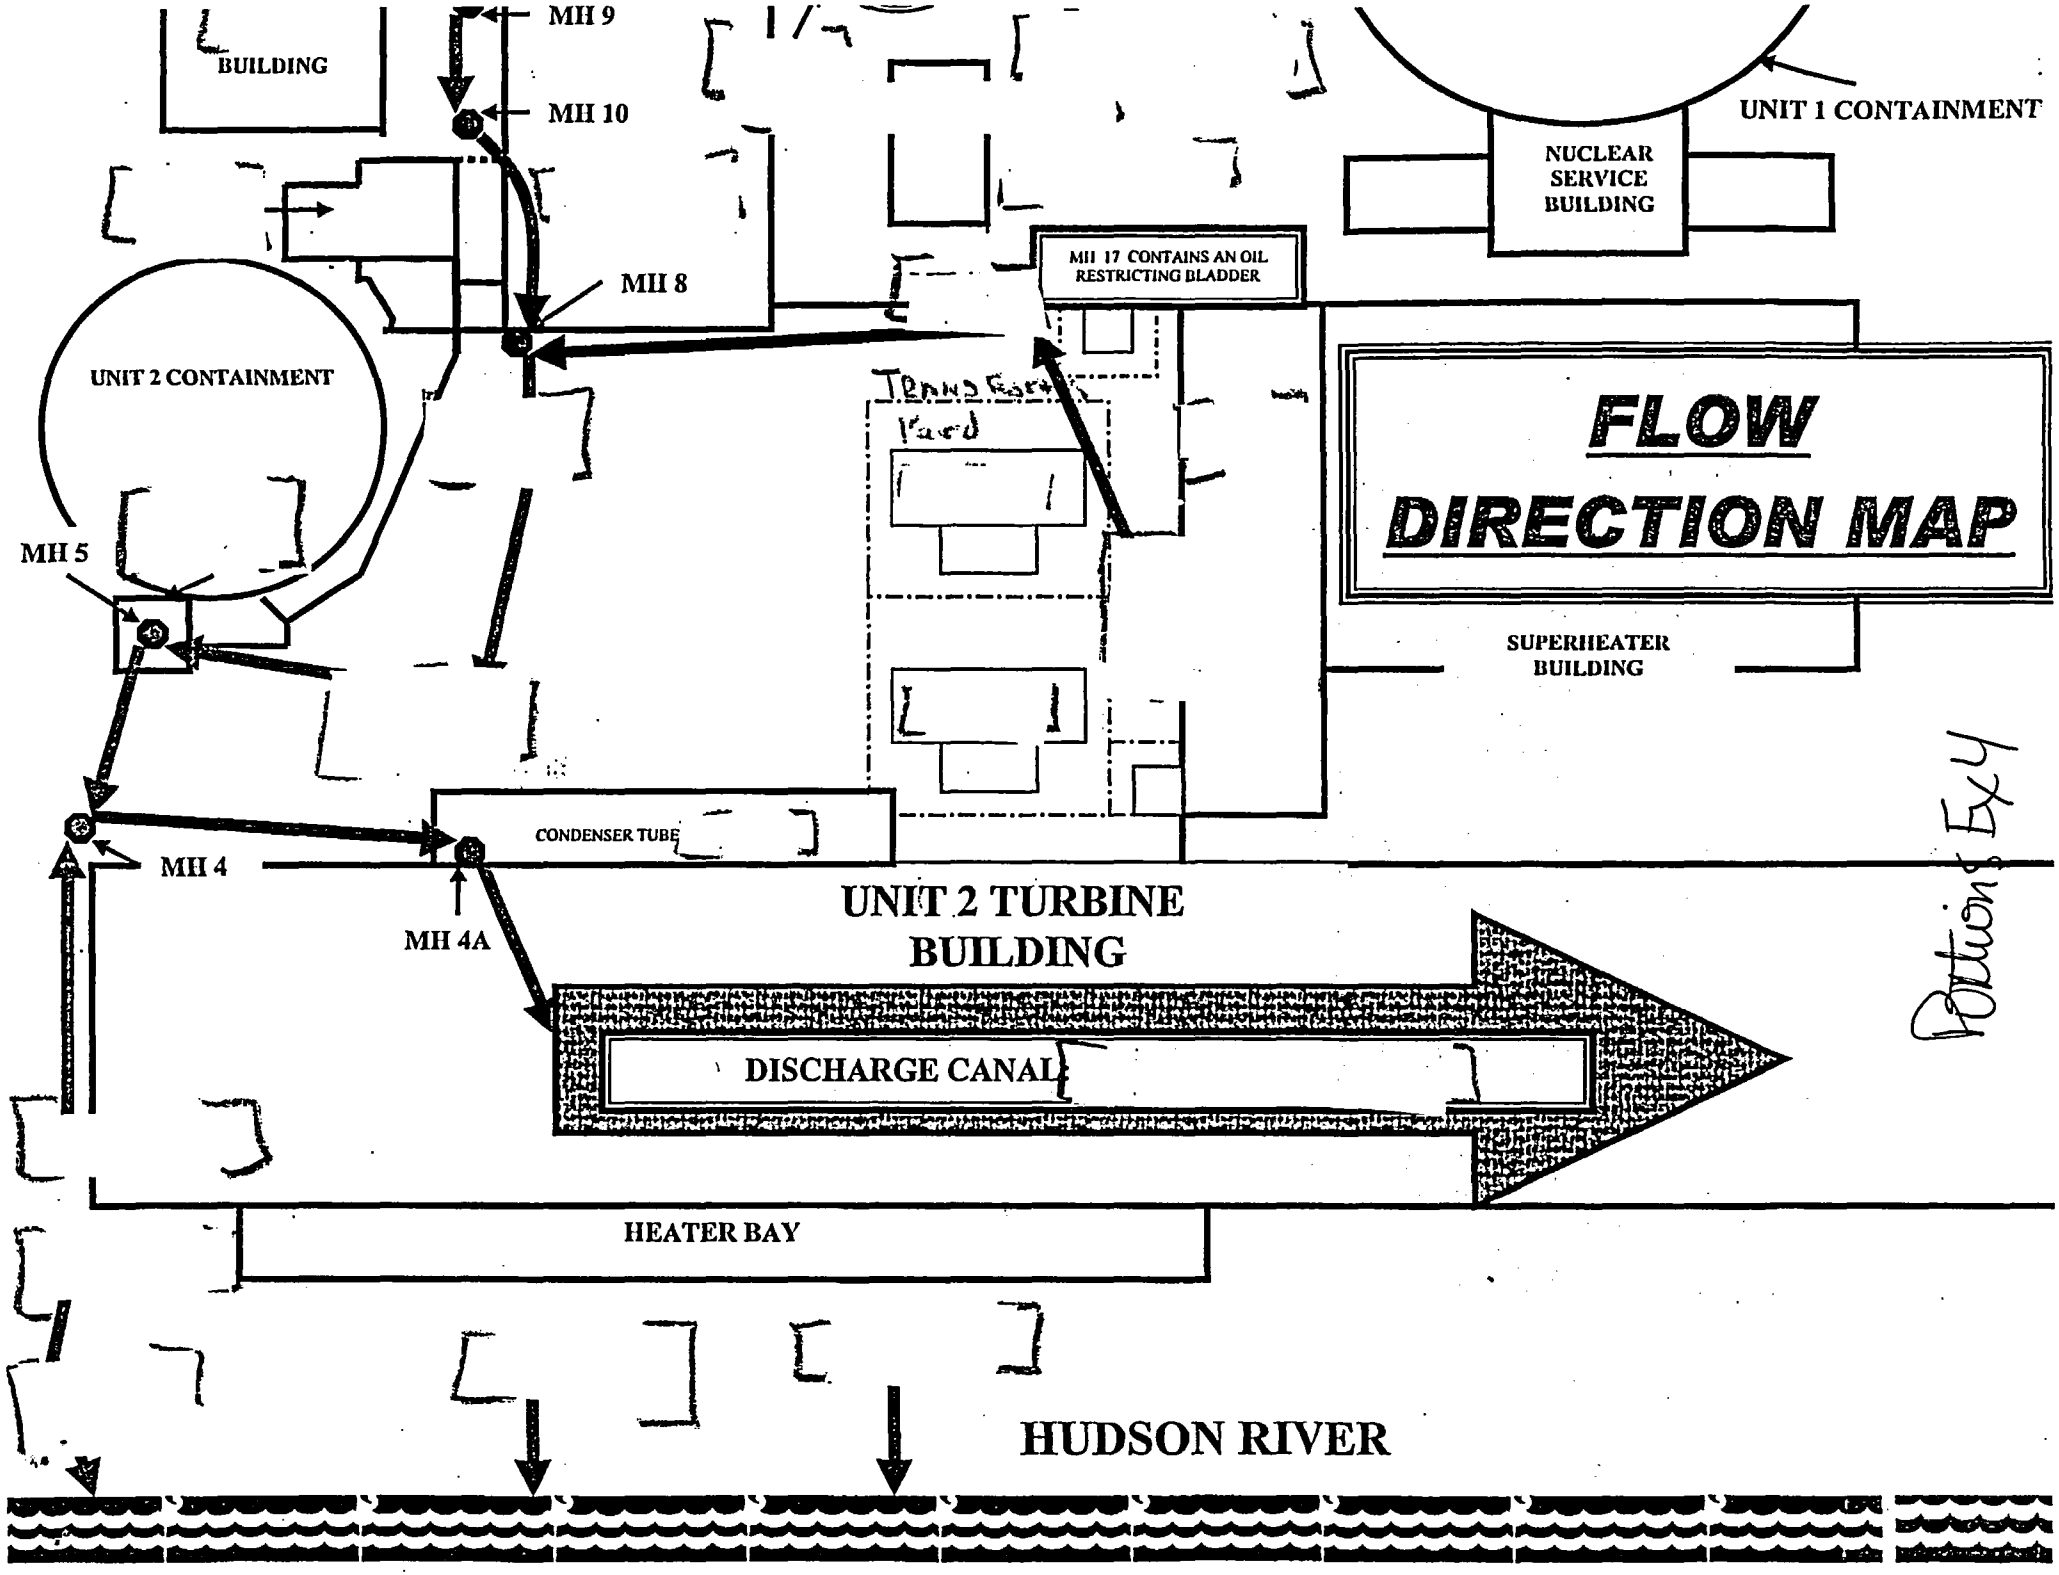
FLOW DIRECTION MAP
BUILDING
MH 9
MH 10
MH 8
MH 5
MH 4
MH 4A
UNIT 2 CONTAINMENT
UNIT 1 CONTAINMENT
NUCLEAR SERVICE BUILDING
MH 17 CONTAINS AN OIL RESTRICTING BLADDER
Transformer Yard
SUPERHEATER BUILDING
CONDENSER TUBE
UNIT 2 TURBINE BUILDING
DISCHARGE CANAL
HEATER BAY
HUDSON RIVER
Portions Ex 4