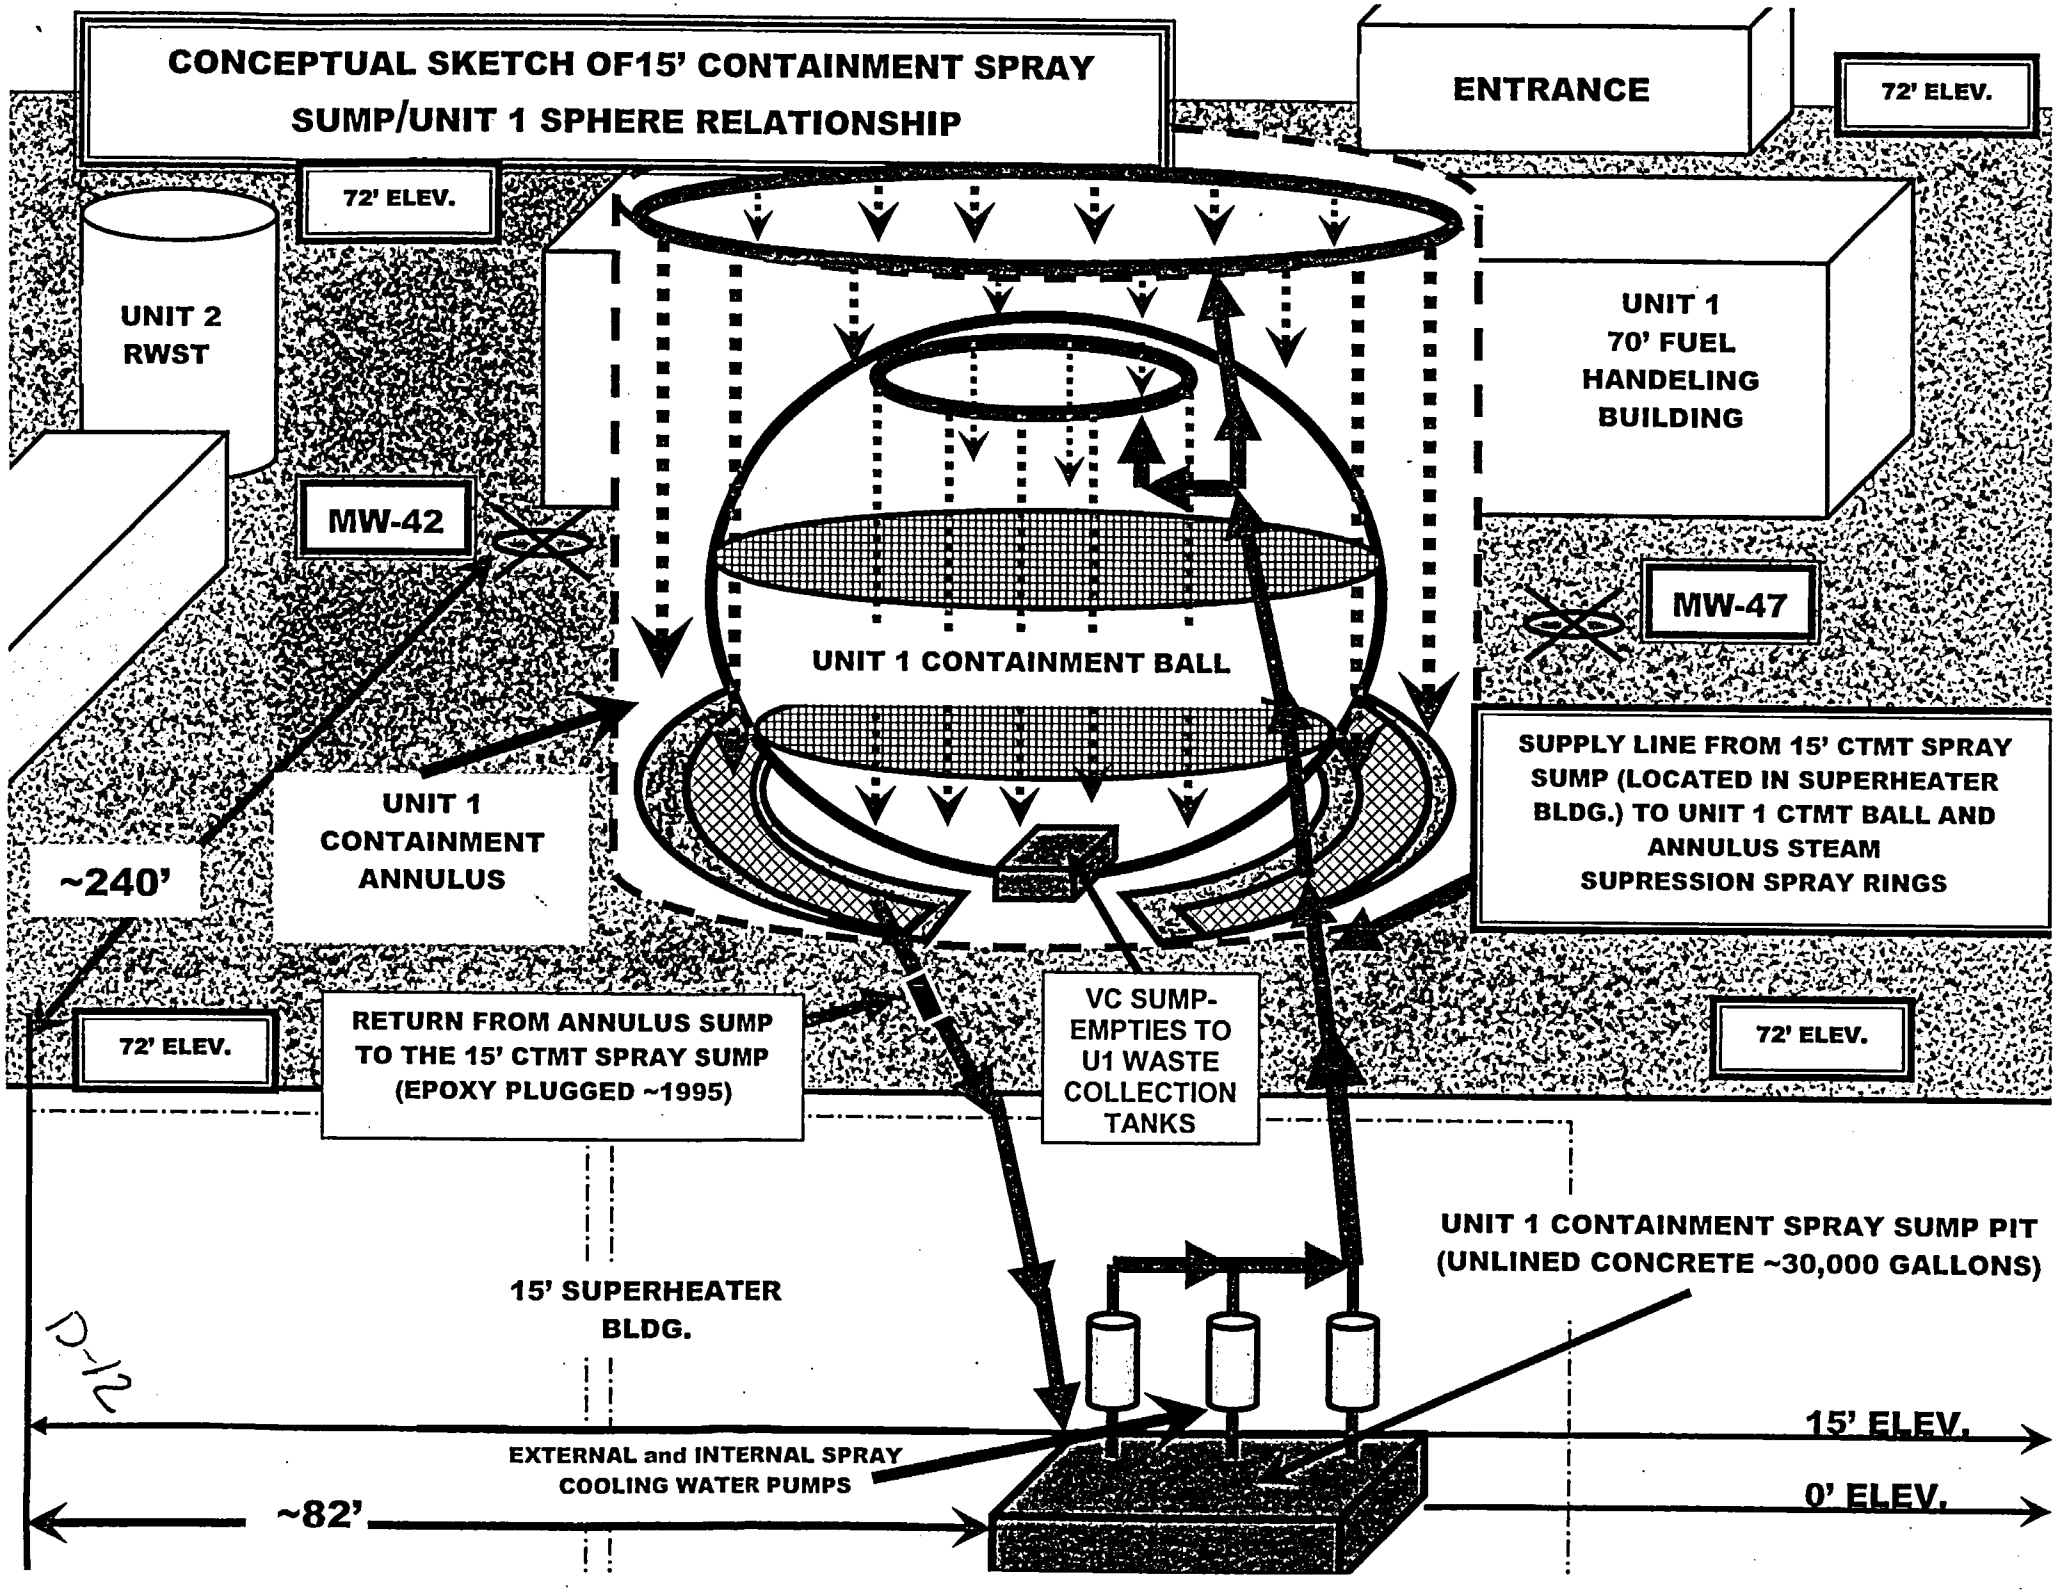
CONCEPTUAL SKETCH OF15' CONTAINMENT SPRAY SUMP/UNIT 1 SPHERE RELATIONSHIP
ENTRANCE
72' ELEV.
72' ELEV.
UNIT 2 RWST
UNIT 1 70' FUEL HANDELING BUILDING
MW-42
MW-47
UNIT 1 CONTAINMENT BALL
UNIT 1 CONTAINMENT ANNULUS
~240'
SUPPLY LINE FROM 15' CTMT SPRAY SUMP (LOCATED IN SUPERHEATER BLDG.) TO UNIT 1 CTMT BALL AND ANNULUS STEAM SUPRESSION SPRAY RINGS
72' ELEV.
RETURN FROM ANNULUS SUMP TO THE 15' CTMT SPRAY SUMP (EPOXY PLUGGED ~1995)
VC SUMP- EMPTIES TO U1 WASTE COLLECTION TANKS
72' ELEV.
UNIT 1 CONTAINMENT SPRAY SUMP PIT (UNLINED CONCRETE ~30,000 GALLONS)
15' SUPERHEATER BLDG.
15' ELEV.
EXTERNAL and INTERNAL SPRAY COOLING WATER PUMPS
0' ELEV.
~82'

D-12