8770-G-088
SH 2

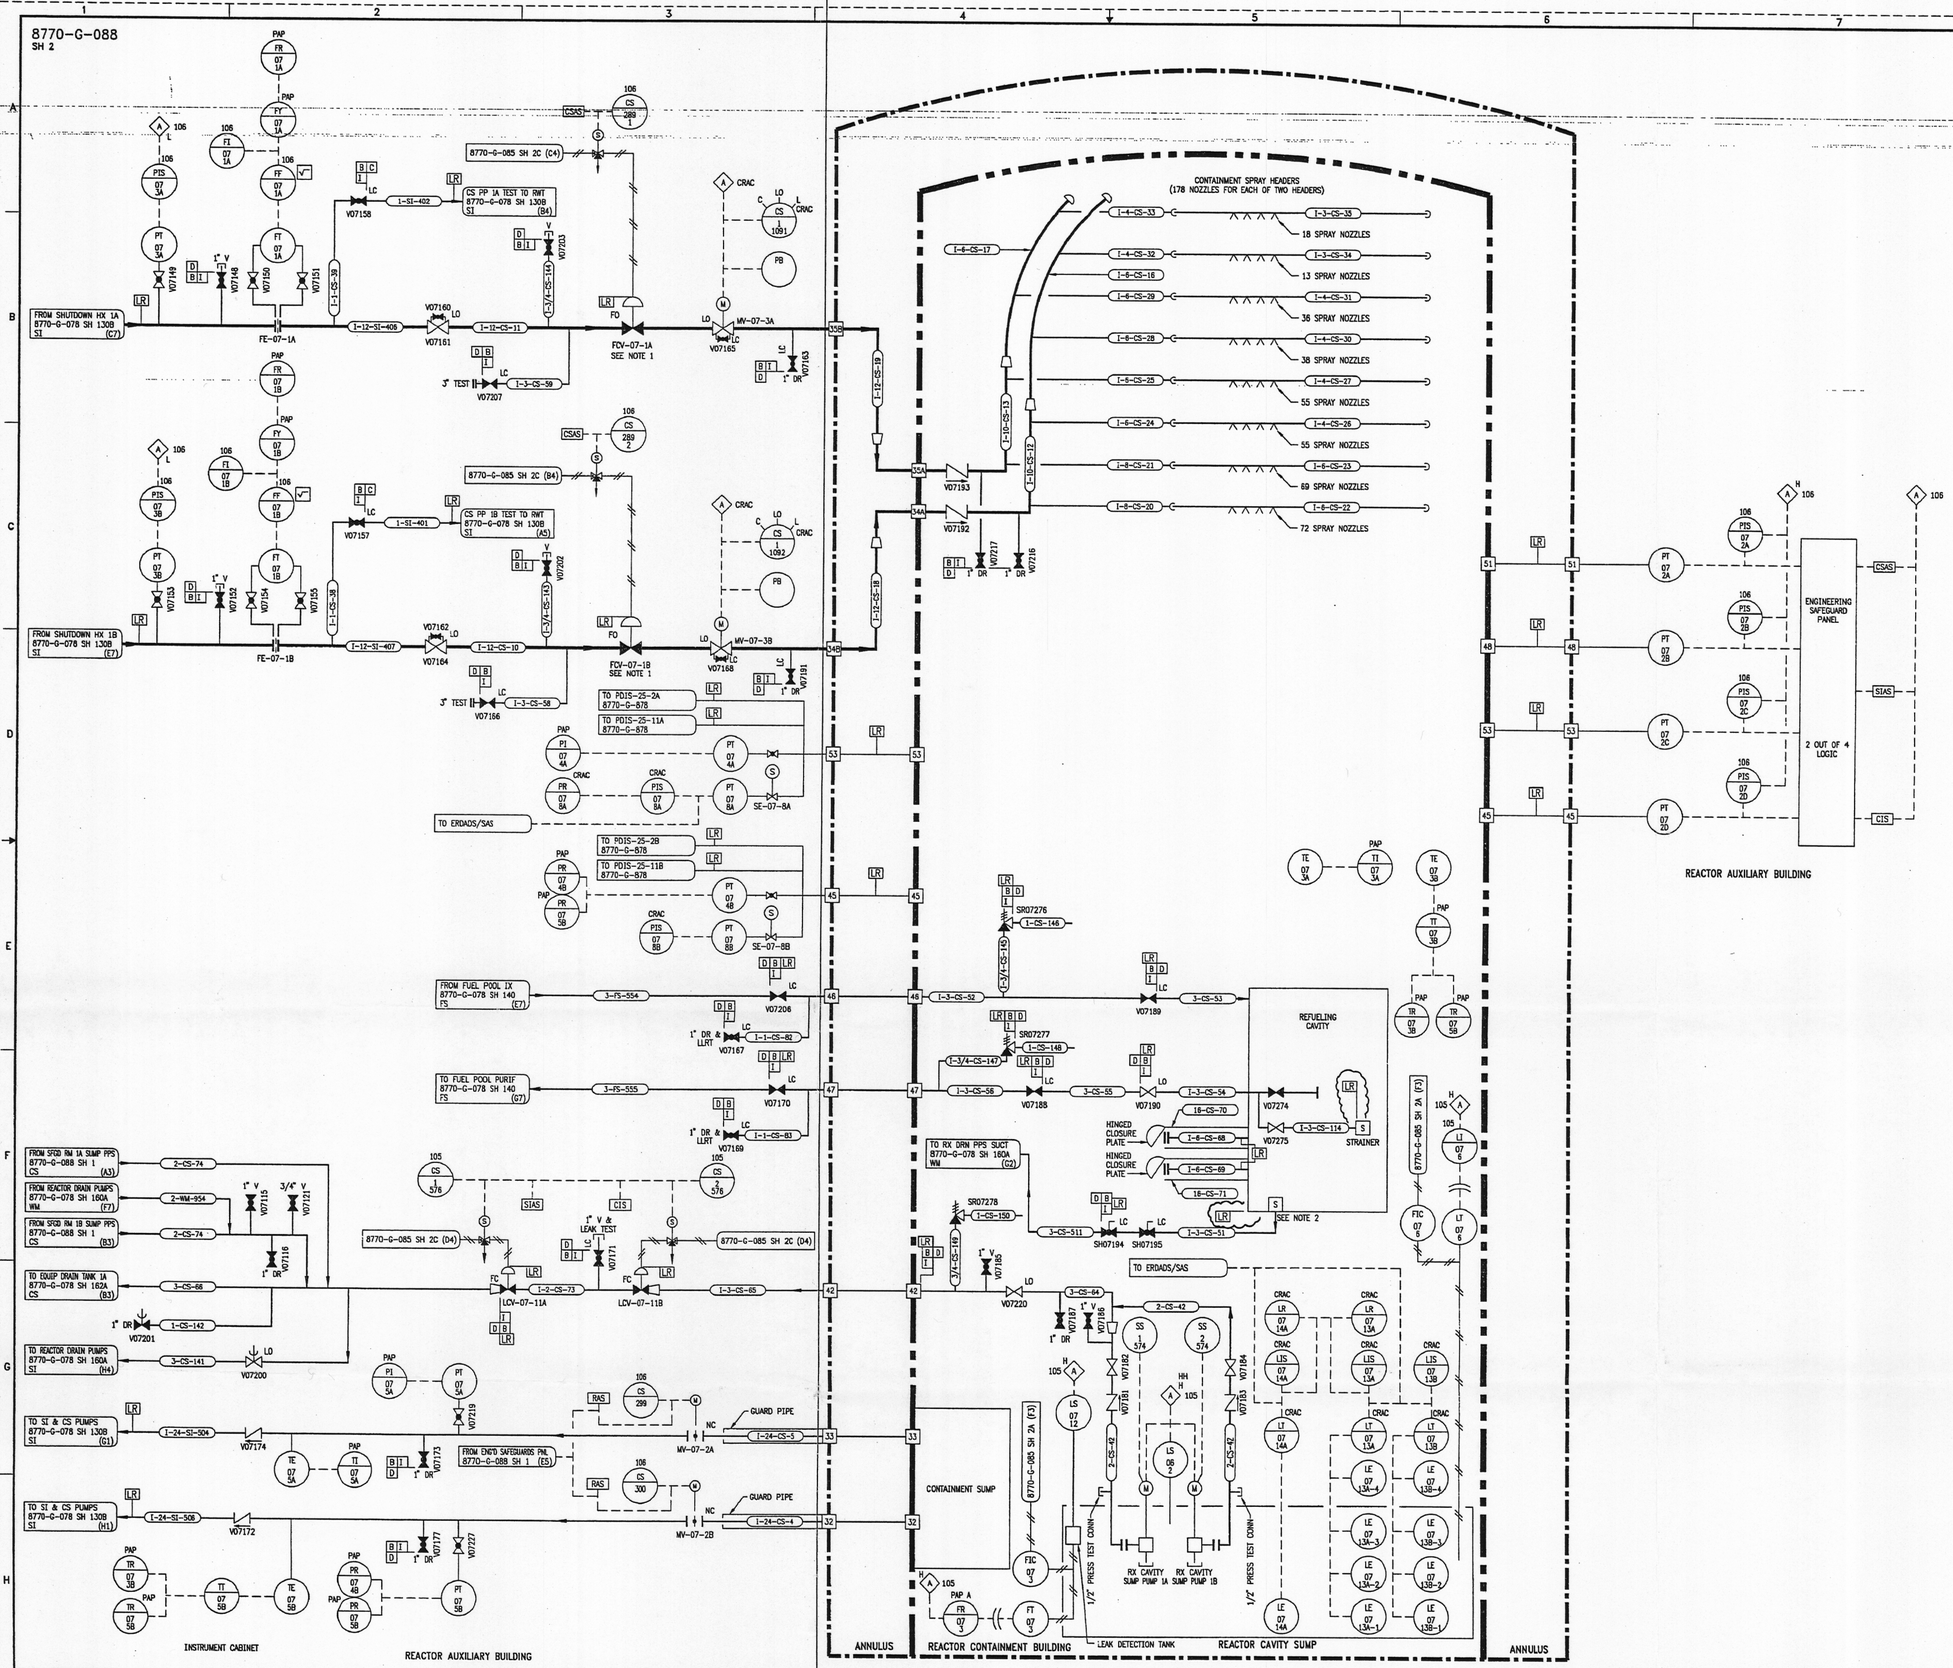

REVISIONS

NO	DATE	DESCRIPTION	BY	CH	APPROVED	
36	8/25/97	DCR 960029: REDRAWN	JCG	GM		VFR
37	9/8/97	DCR 970099: ADD: (G4) CLASS BREAK	GM	HS		VFR
38	11/14/97	PCN 97050: DEL: (G4) INSTRUMENT	GM	PDB		JK
39	11/15/97	PCN 97032: ADD: (E4,F4 & G4) VALVES, LINES & CLASS BREAKS. REV: (G4) VENT LOCATION. CRN 97032-7119: REV: (F4) VALVE MODE	GM	HS		JK
40	9/29/98	CRN 98012-8079: REV: (E3) PANEL LOCATIONS.	GM	HS		SHM
41	9/18/99	CRN 98012-8588: REV: (F5) VALVES.	GM	HS		MAR
42	7/18/01	DCR 010028 ADD:(F4,F5,E4,E5,C4,C6,D6,D4,D1,B1,C2,A2,D3,B3,E3 F3,G1,H1 & G3) LICENSE RENEWAL FLAGS.	GM	HS		SHC
43	9/26/01	CRN 00048-9817 ADD:(F5 & G8) STRAINER AND NOTE.	GM	GW		MAM
44		DCR 030083 ADD:(F5) LICENSE RENEWAL FLAGS.	GM	GW		

REFERENCE DRAWINGS

PIPE, VALVE & INSTRUMENT SYMBOLS	8770-G-078 SH 100
VALVE LIST	8770-A-051
LINE LIST	8770-B-052
VALVE OPERATIONAL NUMBER INDEX	8770-B-053
INSTRUMENT INSTALLATION DETAILS	8770-B-231
INSTRUMENT LIST	8770-B-270C

NOTE

1. ACTUATOR LOCKED UNJACKED.
2. S.S. ZURN STRAINERS ARE INSTALLED DURING POWER OPERATION. TEMPORARY STRAINERS MAY BE USED DURING OUTAGES.

NOTE:
THIS DRAWING IS MADE FROM REV. 35
OF DRAWING 8770-G-088

REVISION OF THIS DRAWING MAY REQUIRE UPDATE OF THE FOLLOWING DOCUMENT: FSAR FIGURE 6.2-28

NUCLEAR SAFETY RELATED IN PART ONLY

FLORIDA POWER & LIGHT COMPANY
ST LUCIE PLANT
1976 - 890 MWe INSTALLATION - UNIT 1

FLOW DIAGRAM CONTAINMENT SPRAY AND REFUELING WATER SYSTEMS

FLORIDA POWER & LIGHT COMPANY

SCALE: NONE	APPROVAL	DATE:
DN: MECH		8770-G-088
DR: J. GIPE		SHEET 2 / 44
CH: G. MOERS		

USM00257.DWG

St Lucie Unit 1

D-02