REVISIONS		
REV	ZONE	DESCRIPTION
5	-	INCORPORATE FINAL COMMENTS

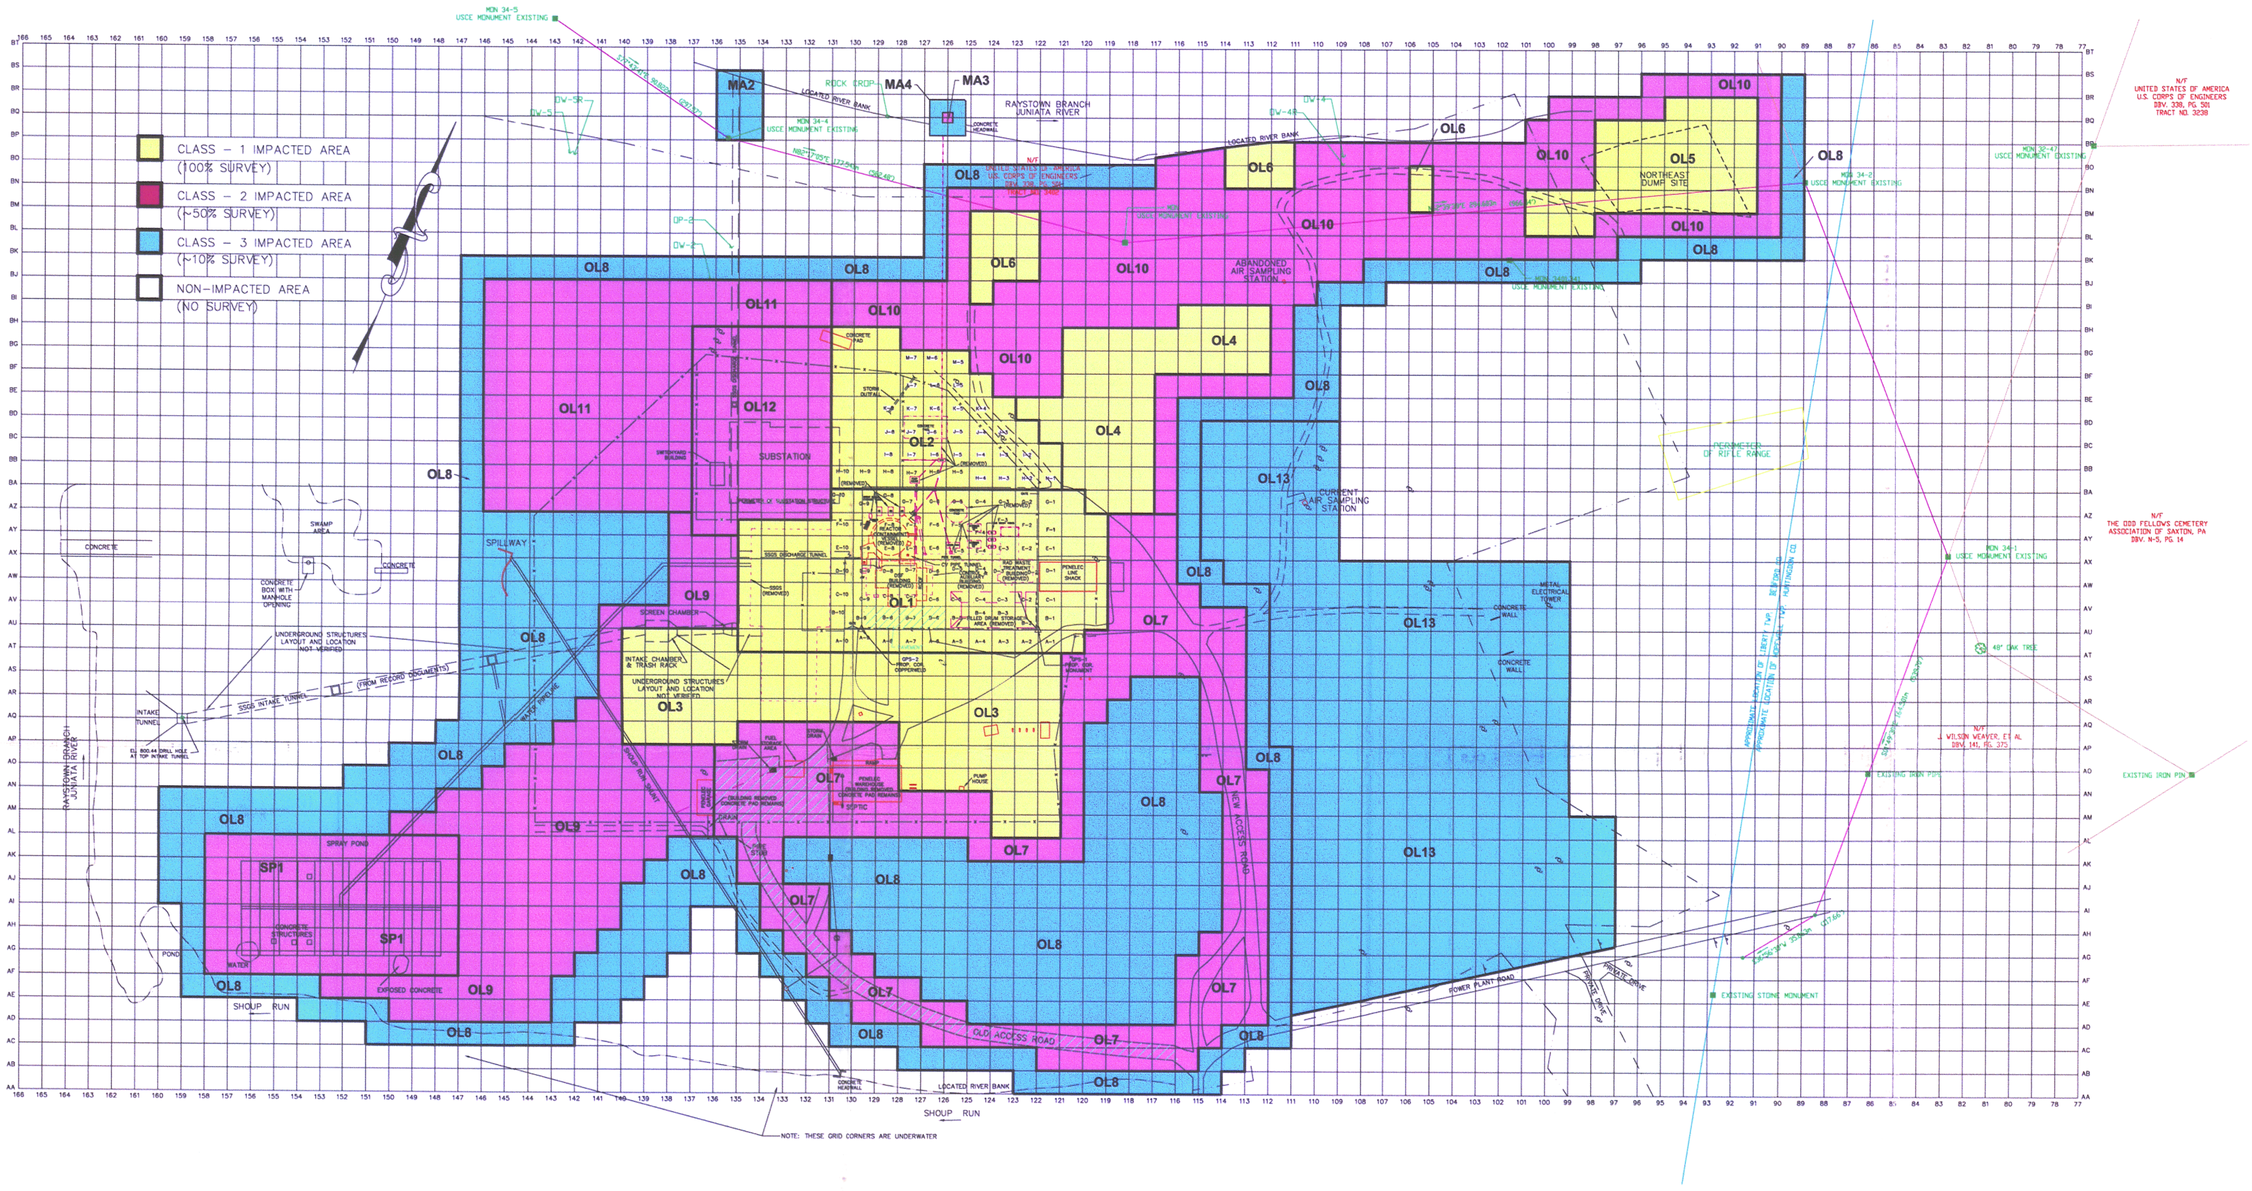

GRAPHIC SCALE

(IN METERS)

1 : 800

LEGEND

- IP & ALLOY CAP SET FOR SAMPLING GRID OR AT STRUCTURE CORNERS
- P.K. NAIL SET FOR SAMPLING GRID
- PROPERTY LINE
- FENCE
- EXISTING STRUCTURE
- EDGE WATER
- STORM MANHOLE
- DEMOLISHED STRUCTURE (FIELD LOCATED WITH IP AT CORNERS)
- DEMOLISHED STRUCTURE (NOT FIELD LOCATED)
- PAVEMENT
- DROP INLET
- SIGN
- UTILITY POLE

NOTE: BLOCKS A-1 THRU M-7 PINS SURVEYED OCTOBER 1993

Cad File Name : SNECRM-020_S1_R5

FIGURE 5-1

1 GRID BLOCK = 10 SQUARE METERS

THIS IS A COMPUTER GENERATED DRAWING DO NOT REVISE IT MANUALLY

GPU NUCLEAR

DRAWN	DATE
R. SCHAIBLE	09/07/05
CHECKER	DATE
DESIGN MANAGER	DATE
ENGINEER	DATE
ENGINEERING MANAGER	DATE

SNEC FACILITY

SITE AREA GRID MAP

GRADE ELEV. 812'

TMI-1	DWG. NO. SNECRM-020	SH. 1	REV. 5
	SCALE:		

NO.	DWG. NO.	TITLE
		REFERENCES

INTERFACING CONCURRENCE

BA NO. –

DWG. NO. SNECRM-020 SH. 1

D-01