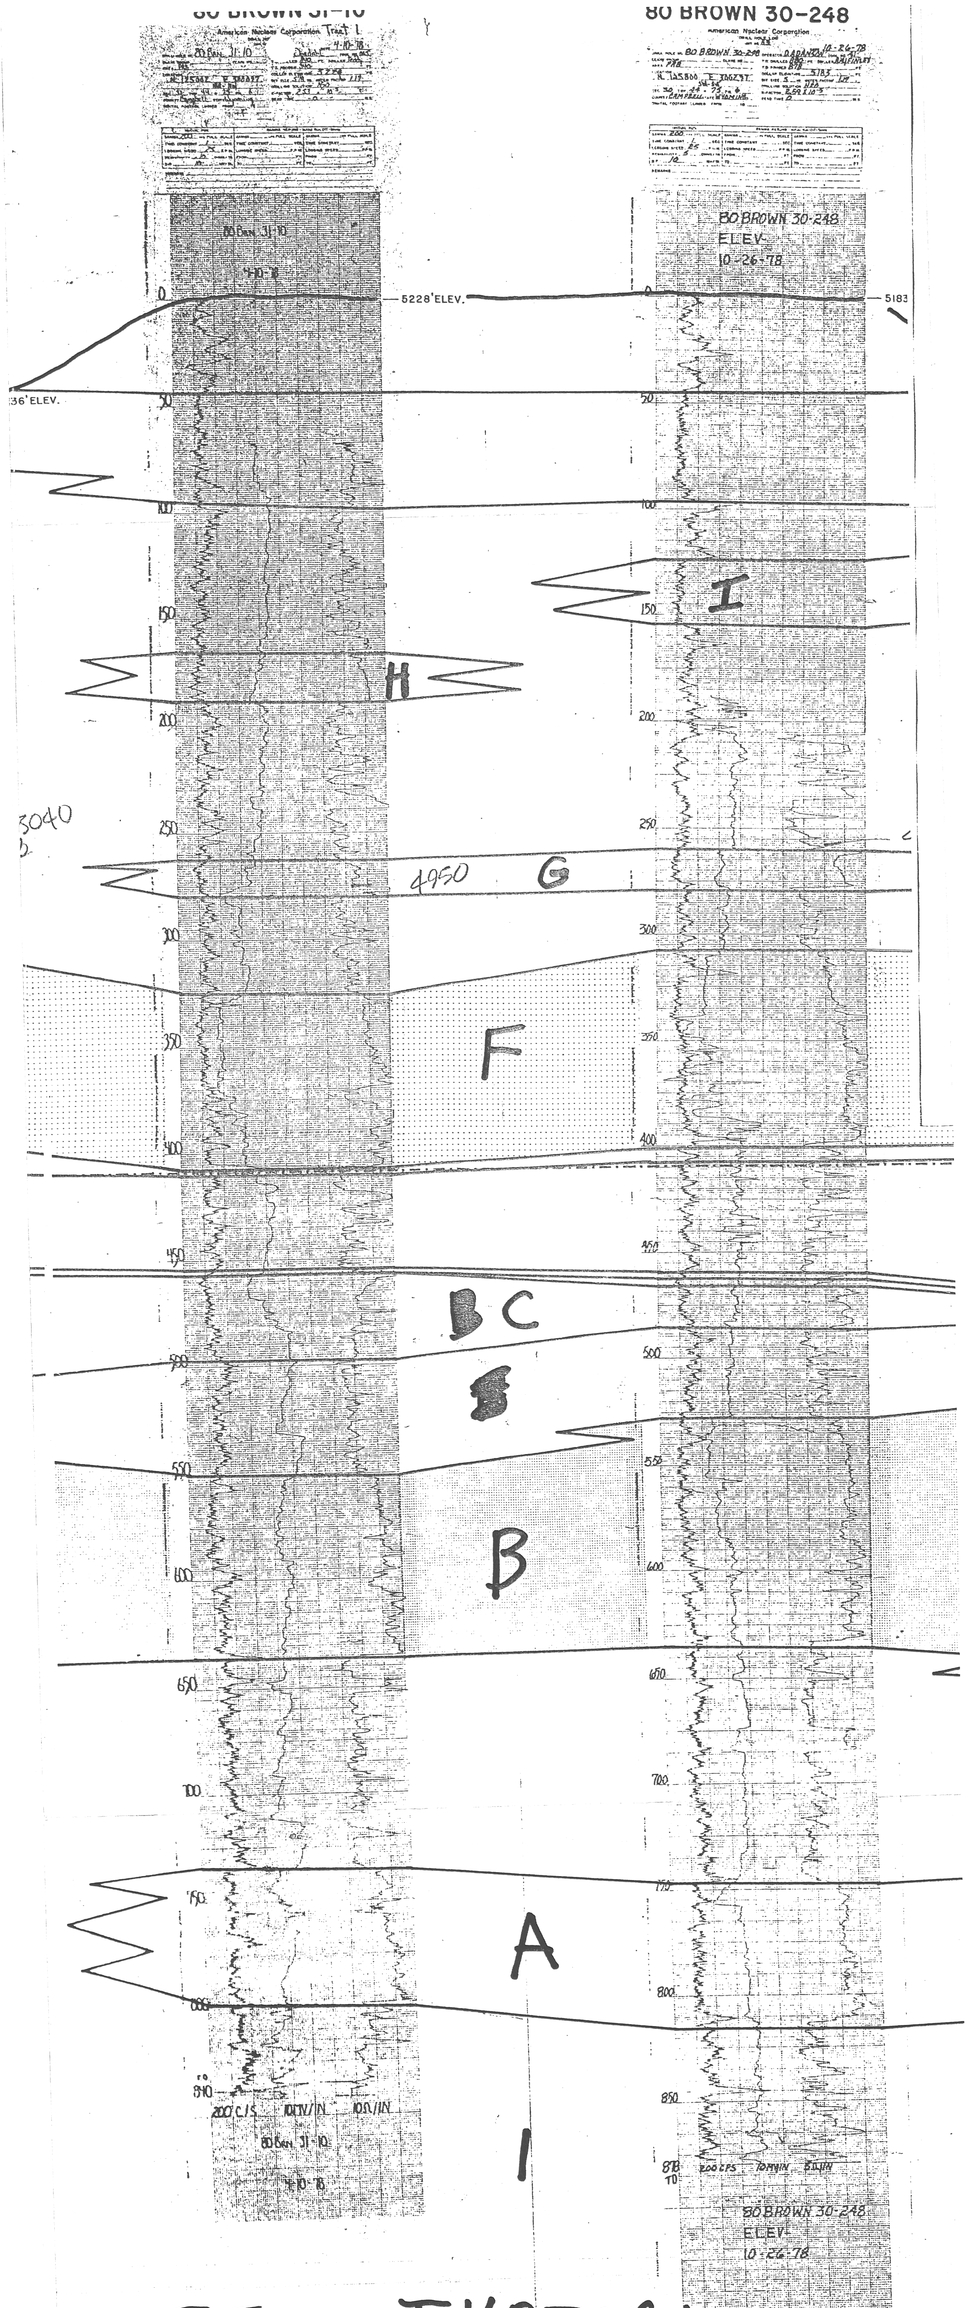

FIG. 1 TYPICAL SAND SECTION

D-01