DWG. NO. CN-1231-1 REV. 41A

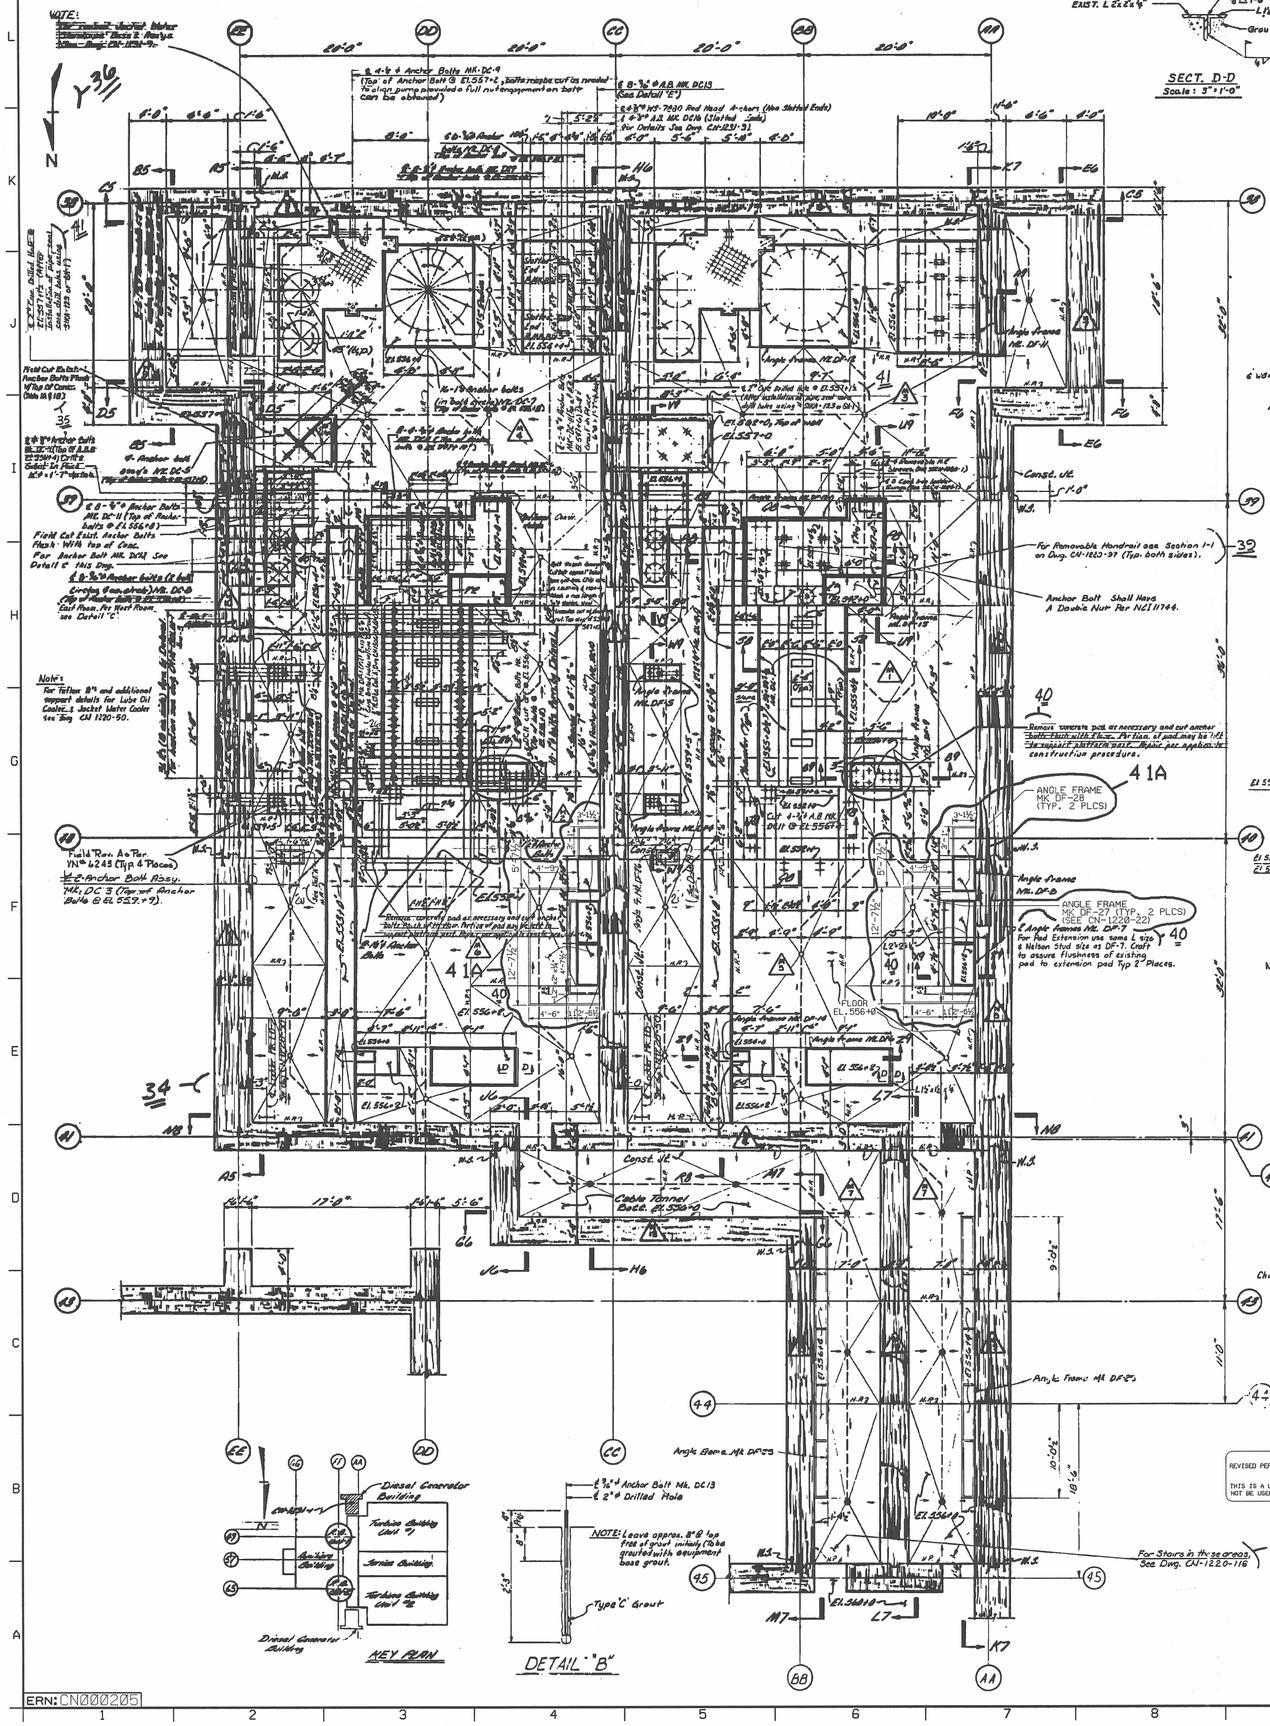

NO.	REVISIONS	DRN	DATE	CHKD	DATE	APPR	DATE
41A	REV PER CN-11447/00	TLC	2/1	JDK	2/2	WMS	2/3
ORIG.	ORIGINAL DRAWING RETIRED	TLC	2/1				

INSPECTED: TRL BRT WKL; CIVIL ELEC. MECH.

DUKE POWER COMPANY
CATAWBA NUCLEAR STATION UNITS 1 & 2
AUXILIARY BUILDING
DIESEL GENERATOR AREA UNIT 1
FLOOR PLAN EL. 556+0
CONCRETE

DESIGNED DATE 1/6/77 INSP. DATE
DRAWN DATE 1/6/77 INSP. DATE
CHECKED DATE 1/6/77 APPR. DATE
SCALE DWG. NO. CN-1231-1 REV. 41A

ERN: CN000205

D-07