DWG. NO. CN-1232-6 REV. 17A

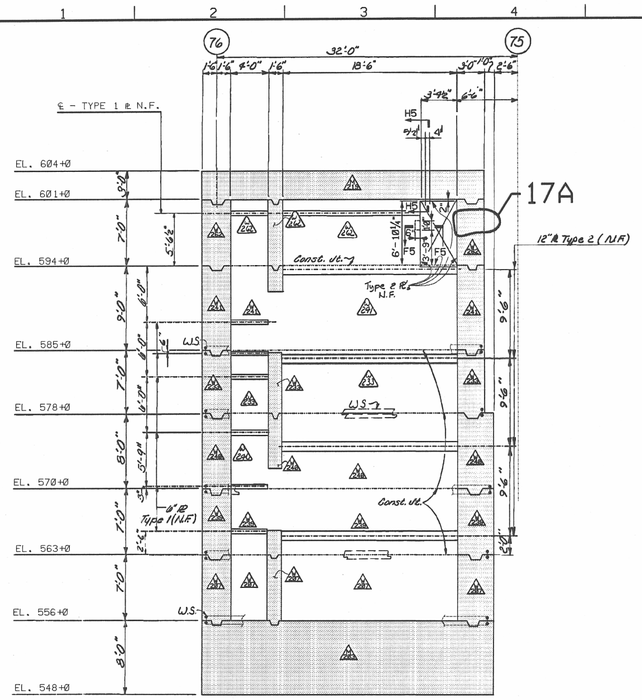

SECTION E6 - E6
Scale: 3/16" = 1'-0"

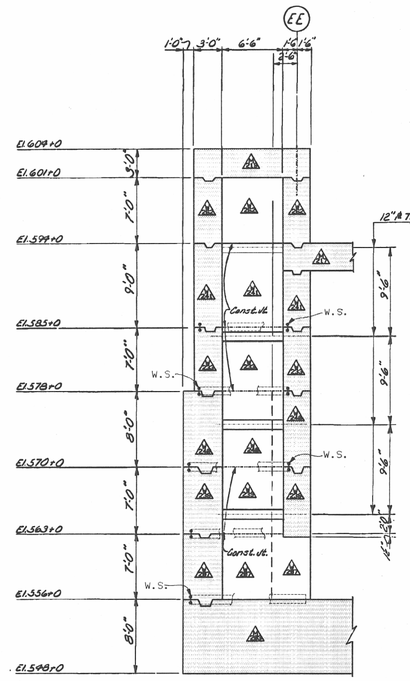

SECTION F6 - F6
Scale: 3/16" = 1'-0"

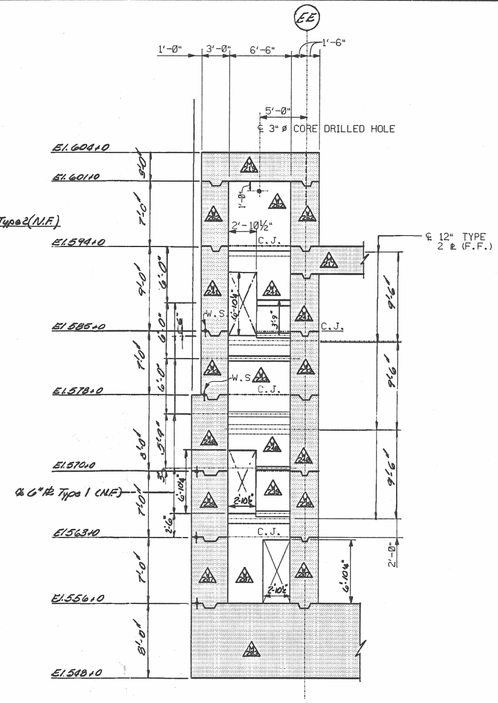

SECTION G6 - G6
Scale: 3/16" = 1'-0"

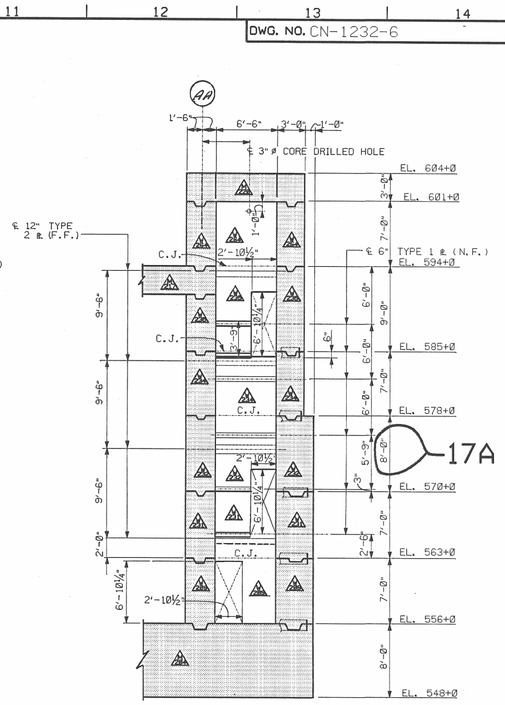

SECTION J6 - J6
Scale: 3/16" = 1'-0"

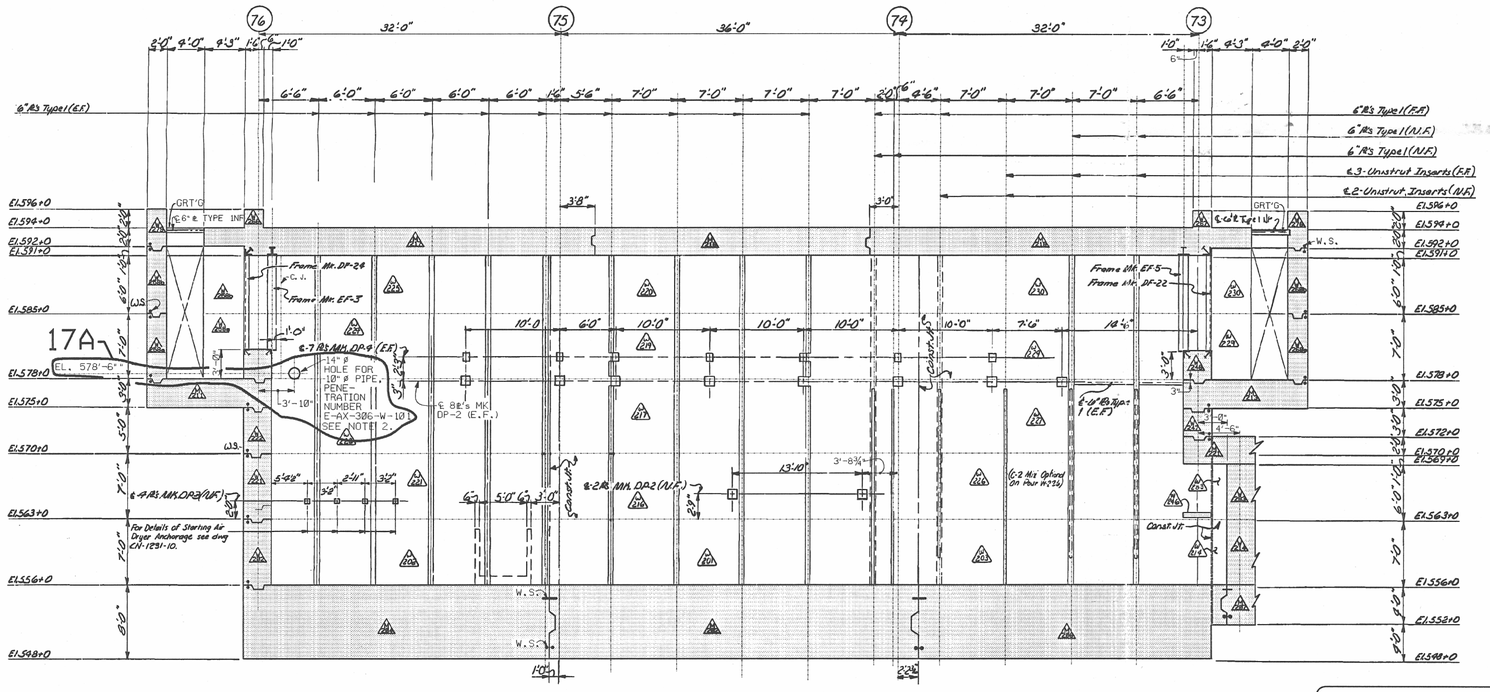

SECTION H6 - H6
Scale: 3/16" = 1'-0"

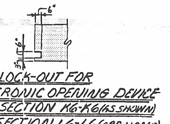

SECTION K6-K6 (AS SHOWN)
SECTION L6-L6 (OPPOSITE HAND)
Scale: 1"=1'-0"

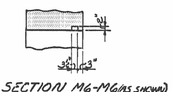

SECTION M6-M6 (AS SHOWN)
SECTION N6-N6 (OPPOSITE HAND)
Scale: 1"=1'-0"

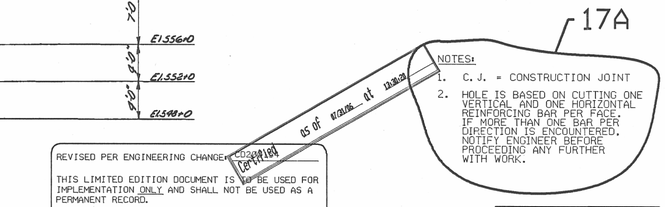

Equip. No.	Civil	Mechanical	Electrical
W202, W203, W207, W211, W212, W219 thru W222, W224 thru W227, W229, W230, W233, W238, W240, W241, W250, W260, & W262	CN-1232-1 thru 15 CN-1220-224.31 CN-1220-16.1 thru 143 CN-1220-1 & 2 CN-1263-1 & 2 CN-1220-12, 16 & 17	None	None
W201, W216, W217	None	"	CN-2899-01 & 02
W262	"	"	CN-3017001-E6-00

ERN: CN000201

REVISED PER ENGINEERING CHANGE CD200154

THIS LIMITED EDITION DOCUMENT IS TO BE USED FOR IMPLEMENTATION ONLY AND SHALL NOT BE USED AS A PERMANENT RECORD.

LEG. CERT.-FULL SIZE ONLY

Q.A. CONDITION 1

NO.	REVISIONS	DRN	DATE	CHKD	DATE	APPR	DATE
17A	RELEASED PER CD200154	KJB	2-28-06	WPJ	3-1-06	ROW	3-1-06

WAIVED: CM, WPJ; CIVIL, ELEC., MECH.; INSPECTED

DUKE POWER COMPANY
CATAWBA NUCLEAR STATION UNITS 1&2

AUXILIARY BUILDING
DIESEL GENERATOR AREA UNIT-2
SECTIONS AT EL. 556+0
CONCRETE

DESIGNER	DATE 1-18-77	INSP. TE WYKE	DATE 1-21-77
DRAWN W BURNETT	DATE 12-29-76	INSP. DE ROBERTS	DATE 1-21-77
CHECKED	DATE 1-18-77	APPR. SB HAGER	DATE 1-21-77

SCALE NOTED | DWG. NO. CN-1232-6 | REV. 17A

D-09