This drawing and the design it evokes are the property of BECHTEL. They are merely loaned and are the borrower's express agreement that they will not be reproduced, copied, loaned, exhibited, or used except in the limited way and private use permitted by any written consent given by the lender to the borrower.

SCALING RULES

SIZE E

For Information Only

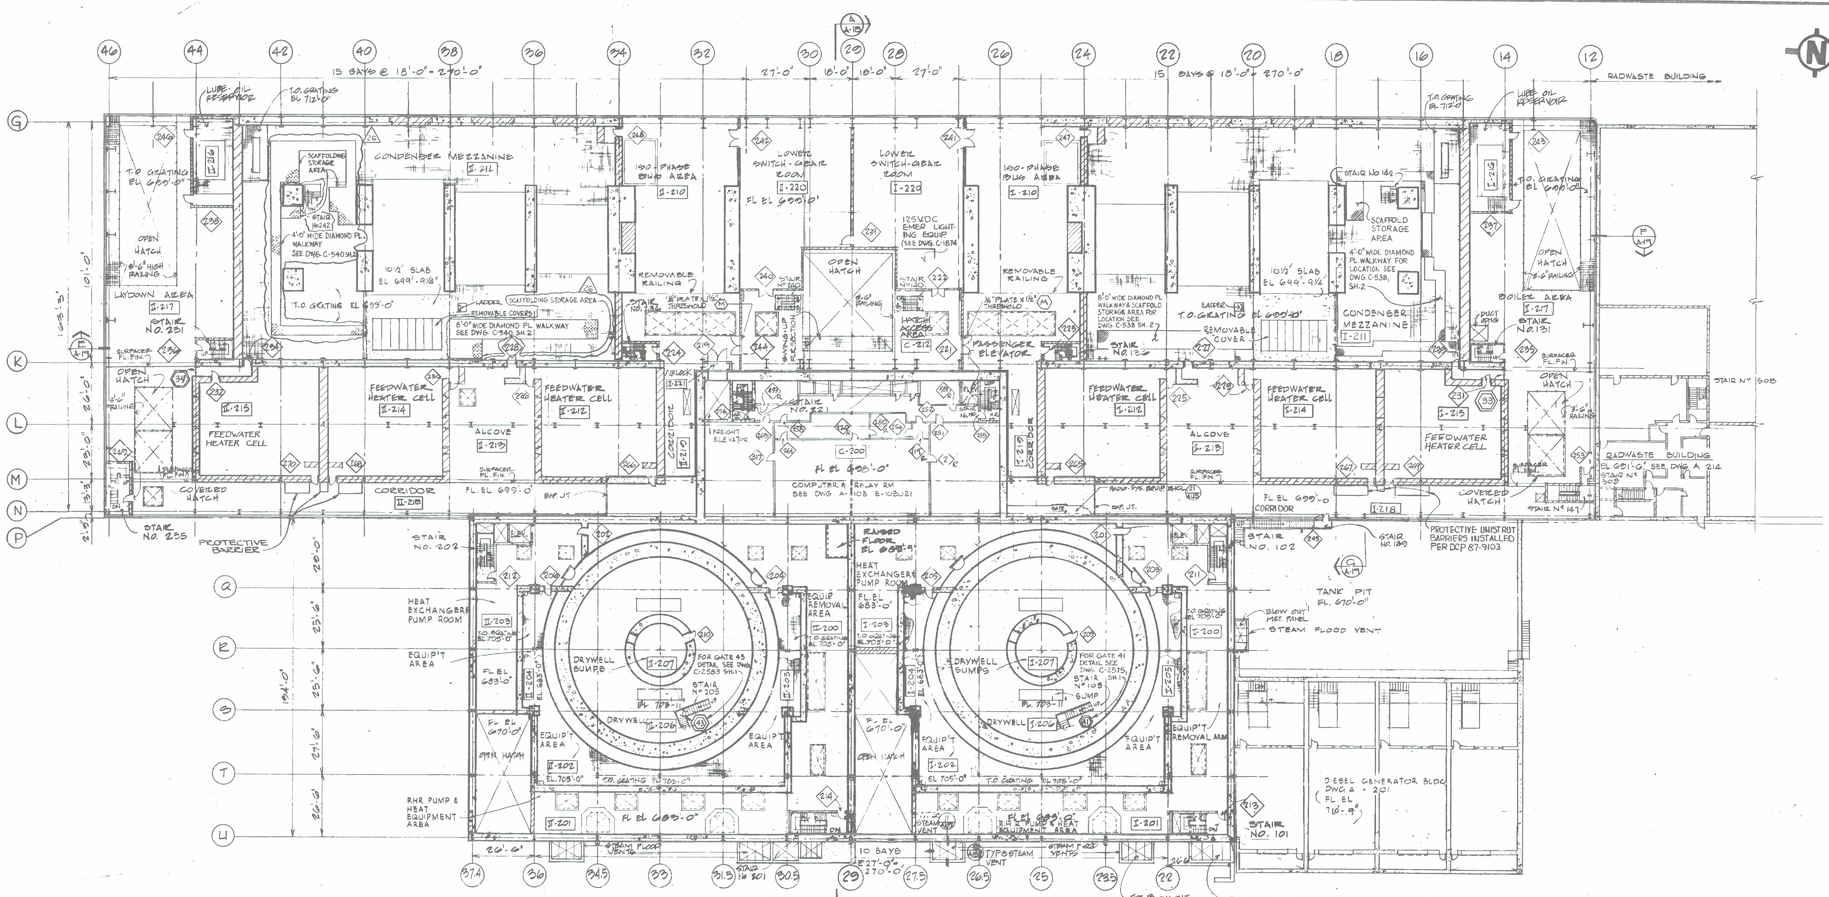

REFERENCE DRAWINGS

A-103	E-105021	LOWER CABLE SPREADING ROOM
A-142	E-105042 Sht 5	STAIR NO. 101
A-141	E-105041 Sht 1	" NO. 102 & ELEVATOR
A-143	E-105043 Sht 1	" NO. 120 & ELEVATOR
A-146	E-105045	" NO. 131 & 156
A-145	E-105044	" NO. 140
A-147	E-105046 Sht 1	" NO. 201
A-148	E-105048 Sht 2	" NO. 202 & ELEVATOR
A-144	E-105045 Sht 2	" NO. 221, 222 & ELEVATOR
A-146	E-105045	" NO. 231 & 236
A-149	E-105047	" NO. 235
A-70	E105016	STAIR SCHEDULE
A-18	E105005 Sht 1	GENERAL CROSS SECTION
A 82	E105019 Sht 2	DOOR SCHEDULE
A-74	E105016 Sht 4	FINISH SCHEDULE
A-33	E105012 Sht 3	FIRE PROTECTION DWG
A-214	E105058 Sht 1	RADWASTE BLDG FLOOR PLAN EL 691'-0"
A-104	E105022	FLOOR PLAN LOWER SPREADING & CONTROL RM & REFLECTED CEILING PLAN
A-30	D213448	GATE SCHEDULE

D-01

No.	DATE	REVISIONS	BY	CHK	APPROVED
26	7/19/02	INCORP. DCN 2002-6603	LD	JE	VSM
25	6/3/02	INCORP. IDCN 9 (ECO 310305), DCN's 2002-0204 & 2002-6618	LD	JE	MM
24	9/19/98	INCORP. IDCN 8 (DCP 98-3017)	LD	JE	MM
23	6/30/98	INCORP. IDCN 7 (DCP 97-3019)	LD	JE	MM
22	6/24/97	INCORP. IDCN 6 (ECO 96-6018)	BK	JE	MM
21	8/20/96	INCORP. IDCN 5 (ECO 96-6017)	MM	JE	MM
20	1/24/96	INCORP. IDCN 1 (DCP 92299)	MM	JE	MM
19	9/19/89	INCORP. IDCN 4 (DCP 87 3017)	BK	MM	MM

SCALE 1"= 20' | DESIGNED | DRAWN K. ESPOSITO | CHECKED JJ

PENNSYLVANIA POWER & LIGHT COMPANY

ALLENTOWN, PENNSYLVANIA

SUSQUEHANNA STEAM ELECTRIC STATION – UNIT 1, UNIT 2

BECHTEL – SAN FRANCISCO

GENERAL FLOOR PLANS EL'S 683'-0", 699'-0", 714'-0" & 716'-3"

JOB No.	DRAWING No.	SH. No.	REV.
8856	E105004	3	26
	A-13		