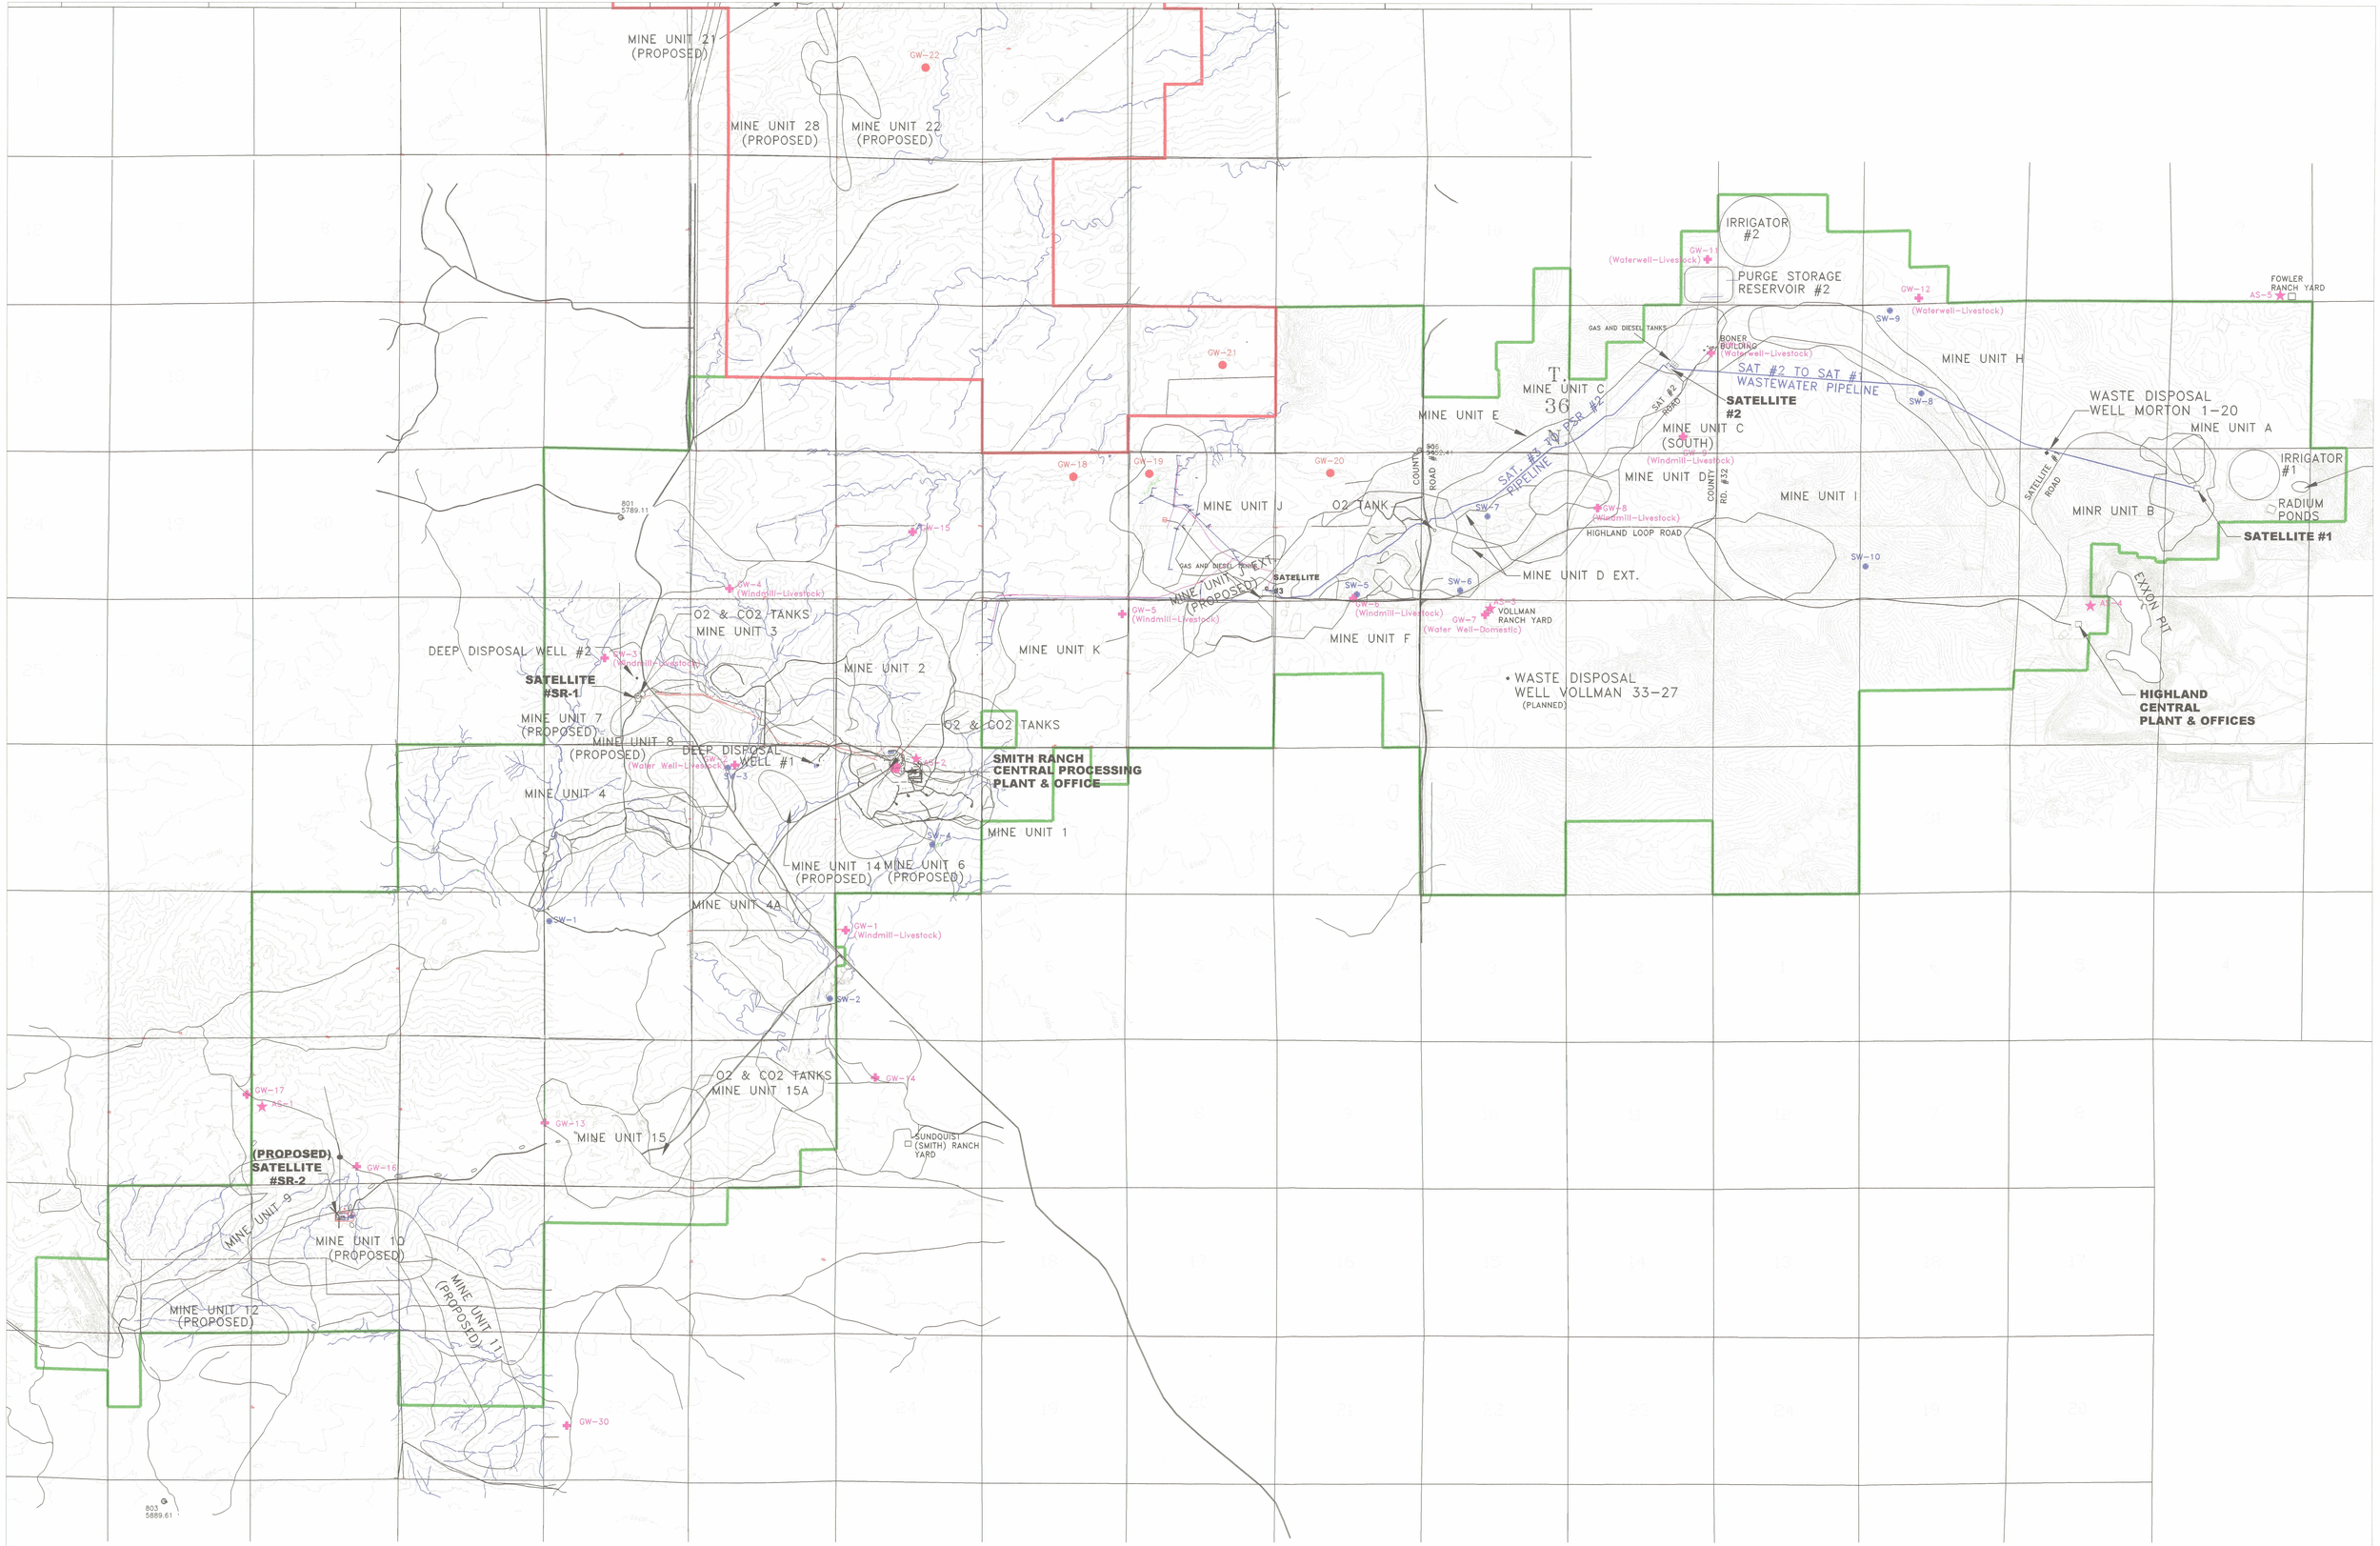

D-01X

POWER RESOURCES, INC.
P.O. Box 1210 Glenrock, WY 82637 (307) 358-6541

REVISIONS		
NO.	DATE	BY

SMITH RANCH-HIGHLAND URANIUM PROJECT

FACILITIES AND MINE SITE MAP

DES. BY: ____ DATE: ____
ENG. BY: ____ DATE: ____
DRAFT. BY: ____ DATE: ____ SCALE: ____ FILE: ____
DWG. NO.