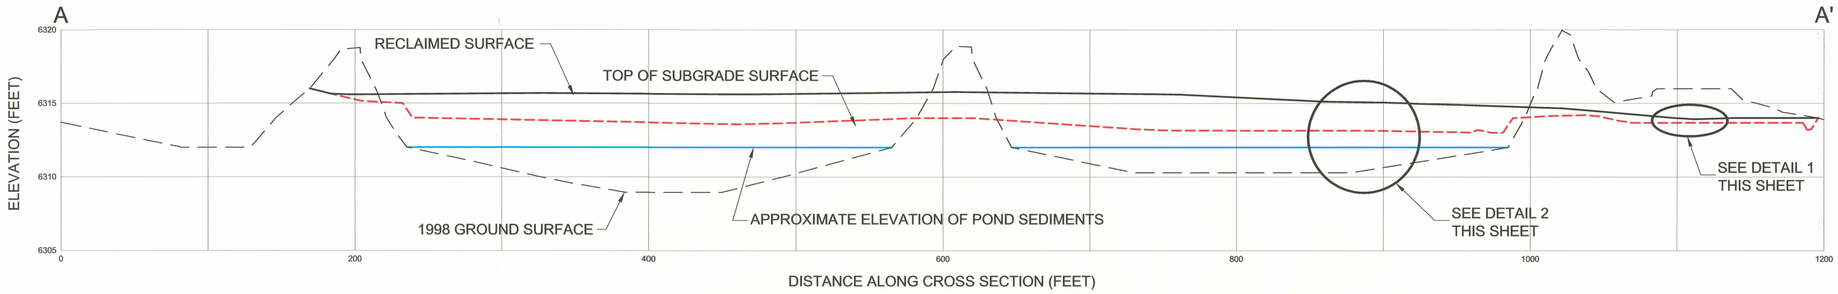

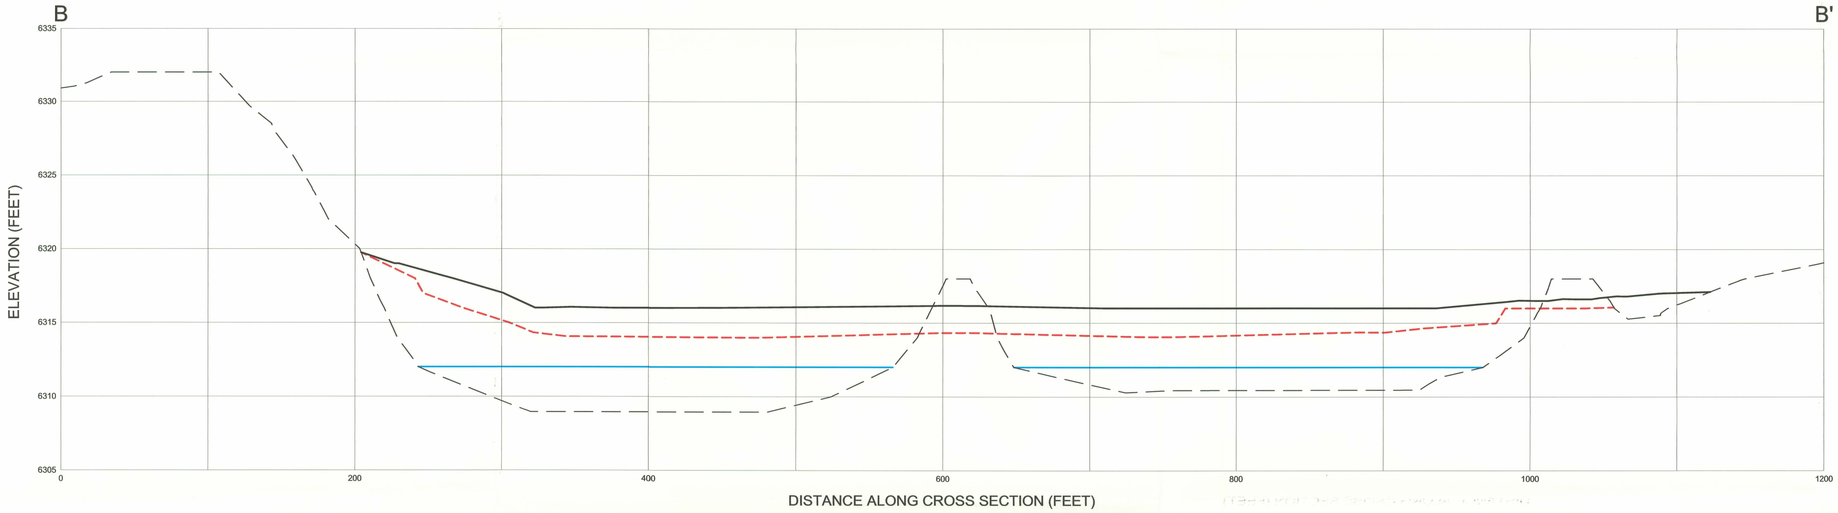

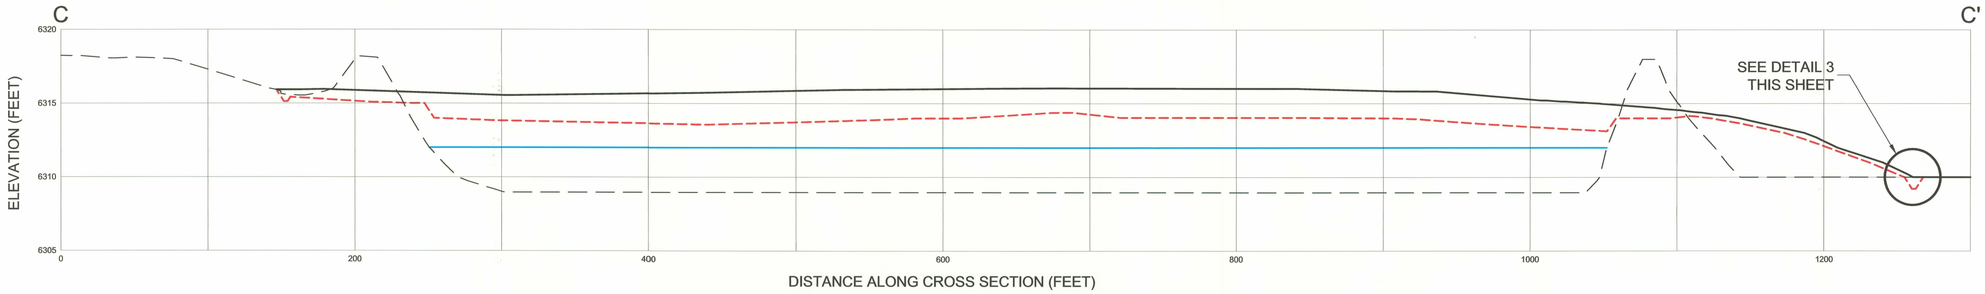

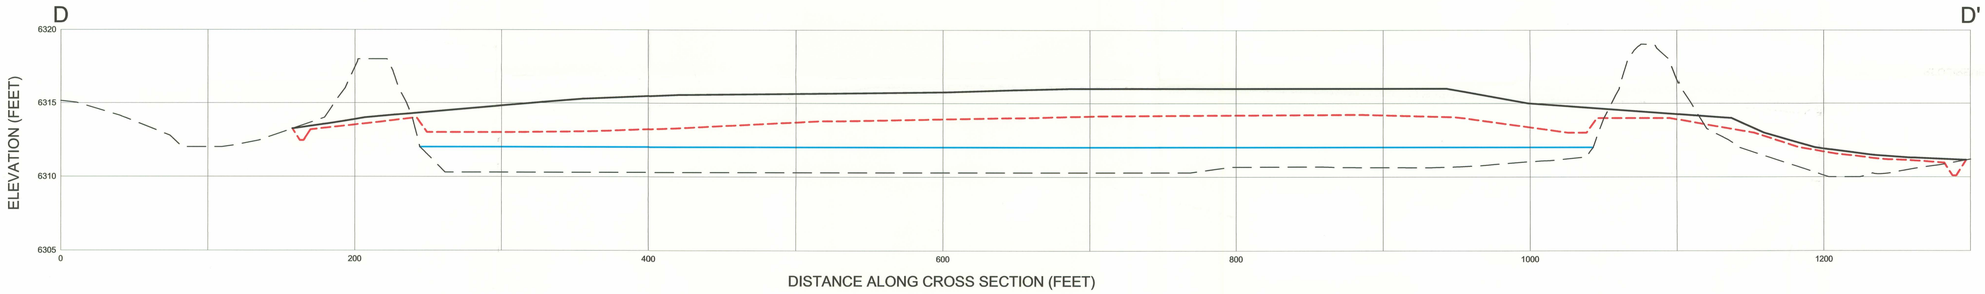

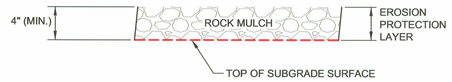

DETAIL 1

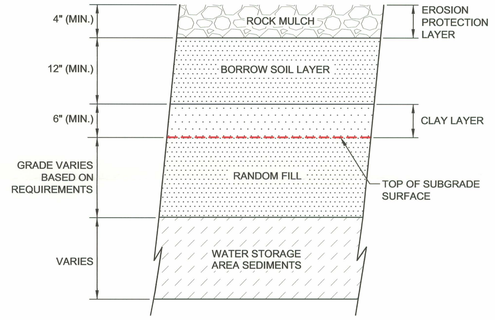

DETAIL 2

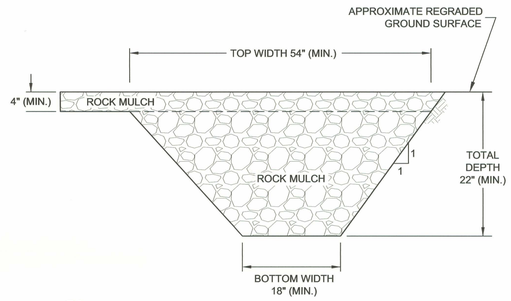

DETAIL 3

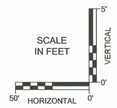

REVISIONS No.	DESCRIPTION	BY	CHKD.	APPROVED		DATE
1						
2						
3						
4						
5						
6						
7						

REFERENCES DWG No.	DRAWING TITLE

DESIGNERS ENGINEERING RECORD	BY	DATE

PREPARED BY

TETRA TECH

PREPARED FOR

WESTERN NUCLEAR INC.

TITLE

CONSTRUCTION COMPLETION
WATER STORAGE PONDS
CROSS SECTIONS A-A' THRU D-D'

PROJECT: 180888	DATE: JULY 2007	DRAWING 4	REVISION 0
SCALE: AS SHOWN	ACAD FILE: ASBLT-2-4.DWG		

D-05