D-09

A-372002

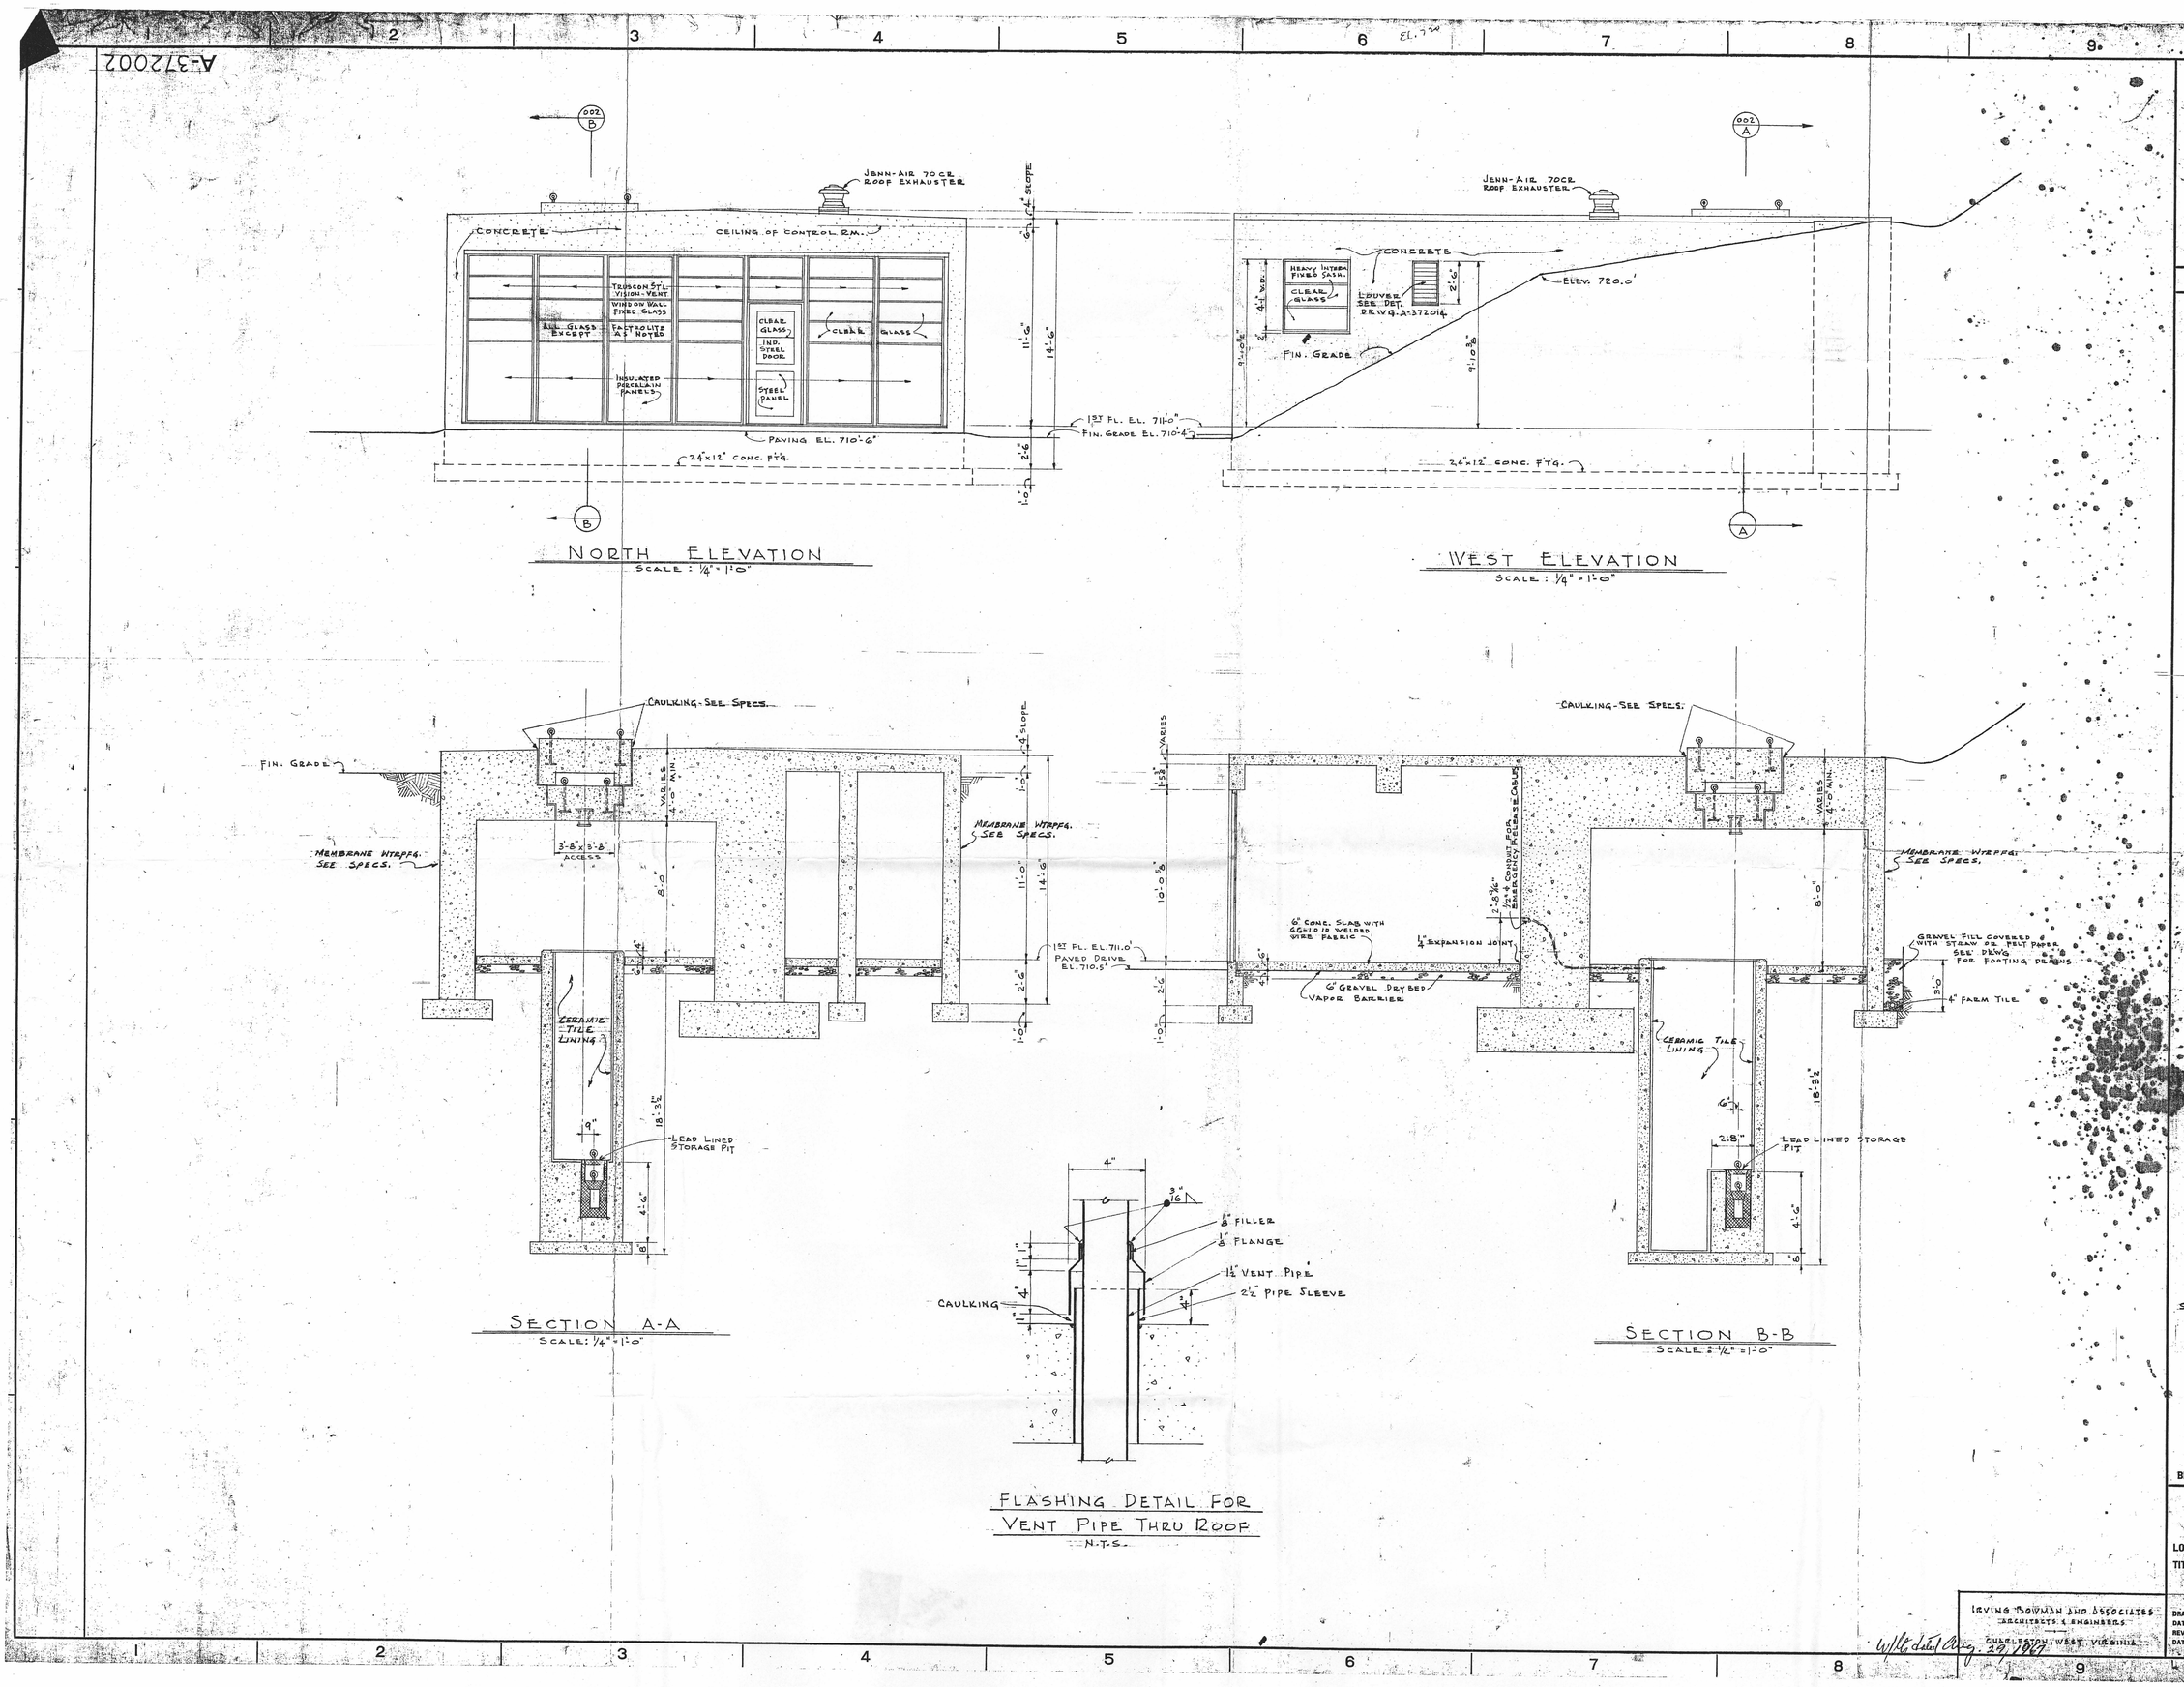

W.O. 930-2083

RECEIVED AUG 31 1967

REVISIONS	DATE	BY	CHK'D	APP'V'D

GENERAL NOTES

REFERENCE DRAWINGS
SEE DRAWING A-372001 FOR REF. DRWGS

BLDG. No. 722

DESIGN AND CONSTRUCTION
CARBIDE AND CARBON CHEMICALS COMPANY
A DIVISION OF UNION CARBIDE AND CARBON CORPORATION
SOUTH CHARLESTON, WEST VA.

LOCATION 514
TITLE ARCHITECTURAL ELEVATIONS & SECTIONS

DRAWN BY F.N.H. CHKD BY C.W. APPVD BY E.C. Taylor, Jr.
DATE 8 MARCH 57 DATE 8 MARCH 57
REVWD BY E.C.T.
DATE 6/4/57 SCALE 1/4" = 1'-0" A-372002

IRVING BOWMAN AND ASSOCIATES
ARCHITECTS & ENGINEERS
CHARLESTON, WEST VIRGINIA

W/C dated Aug. 29, 1967

E-28