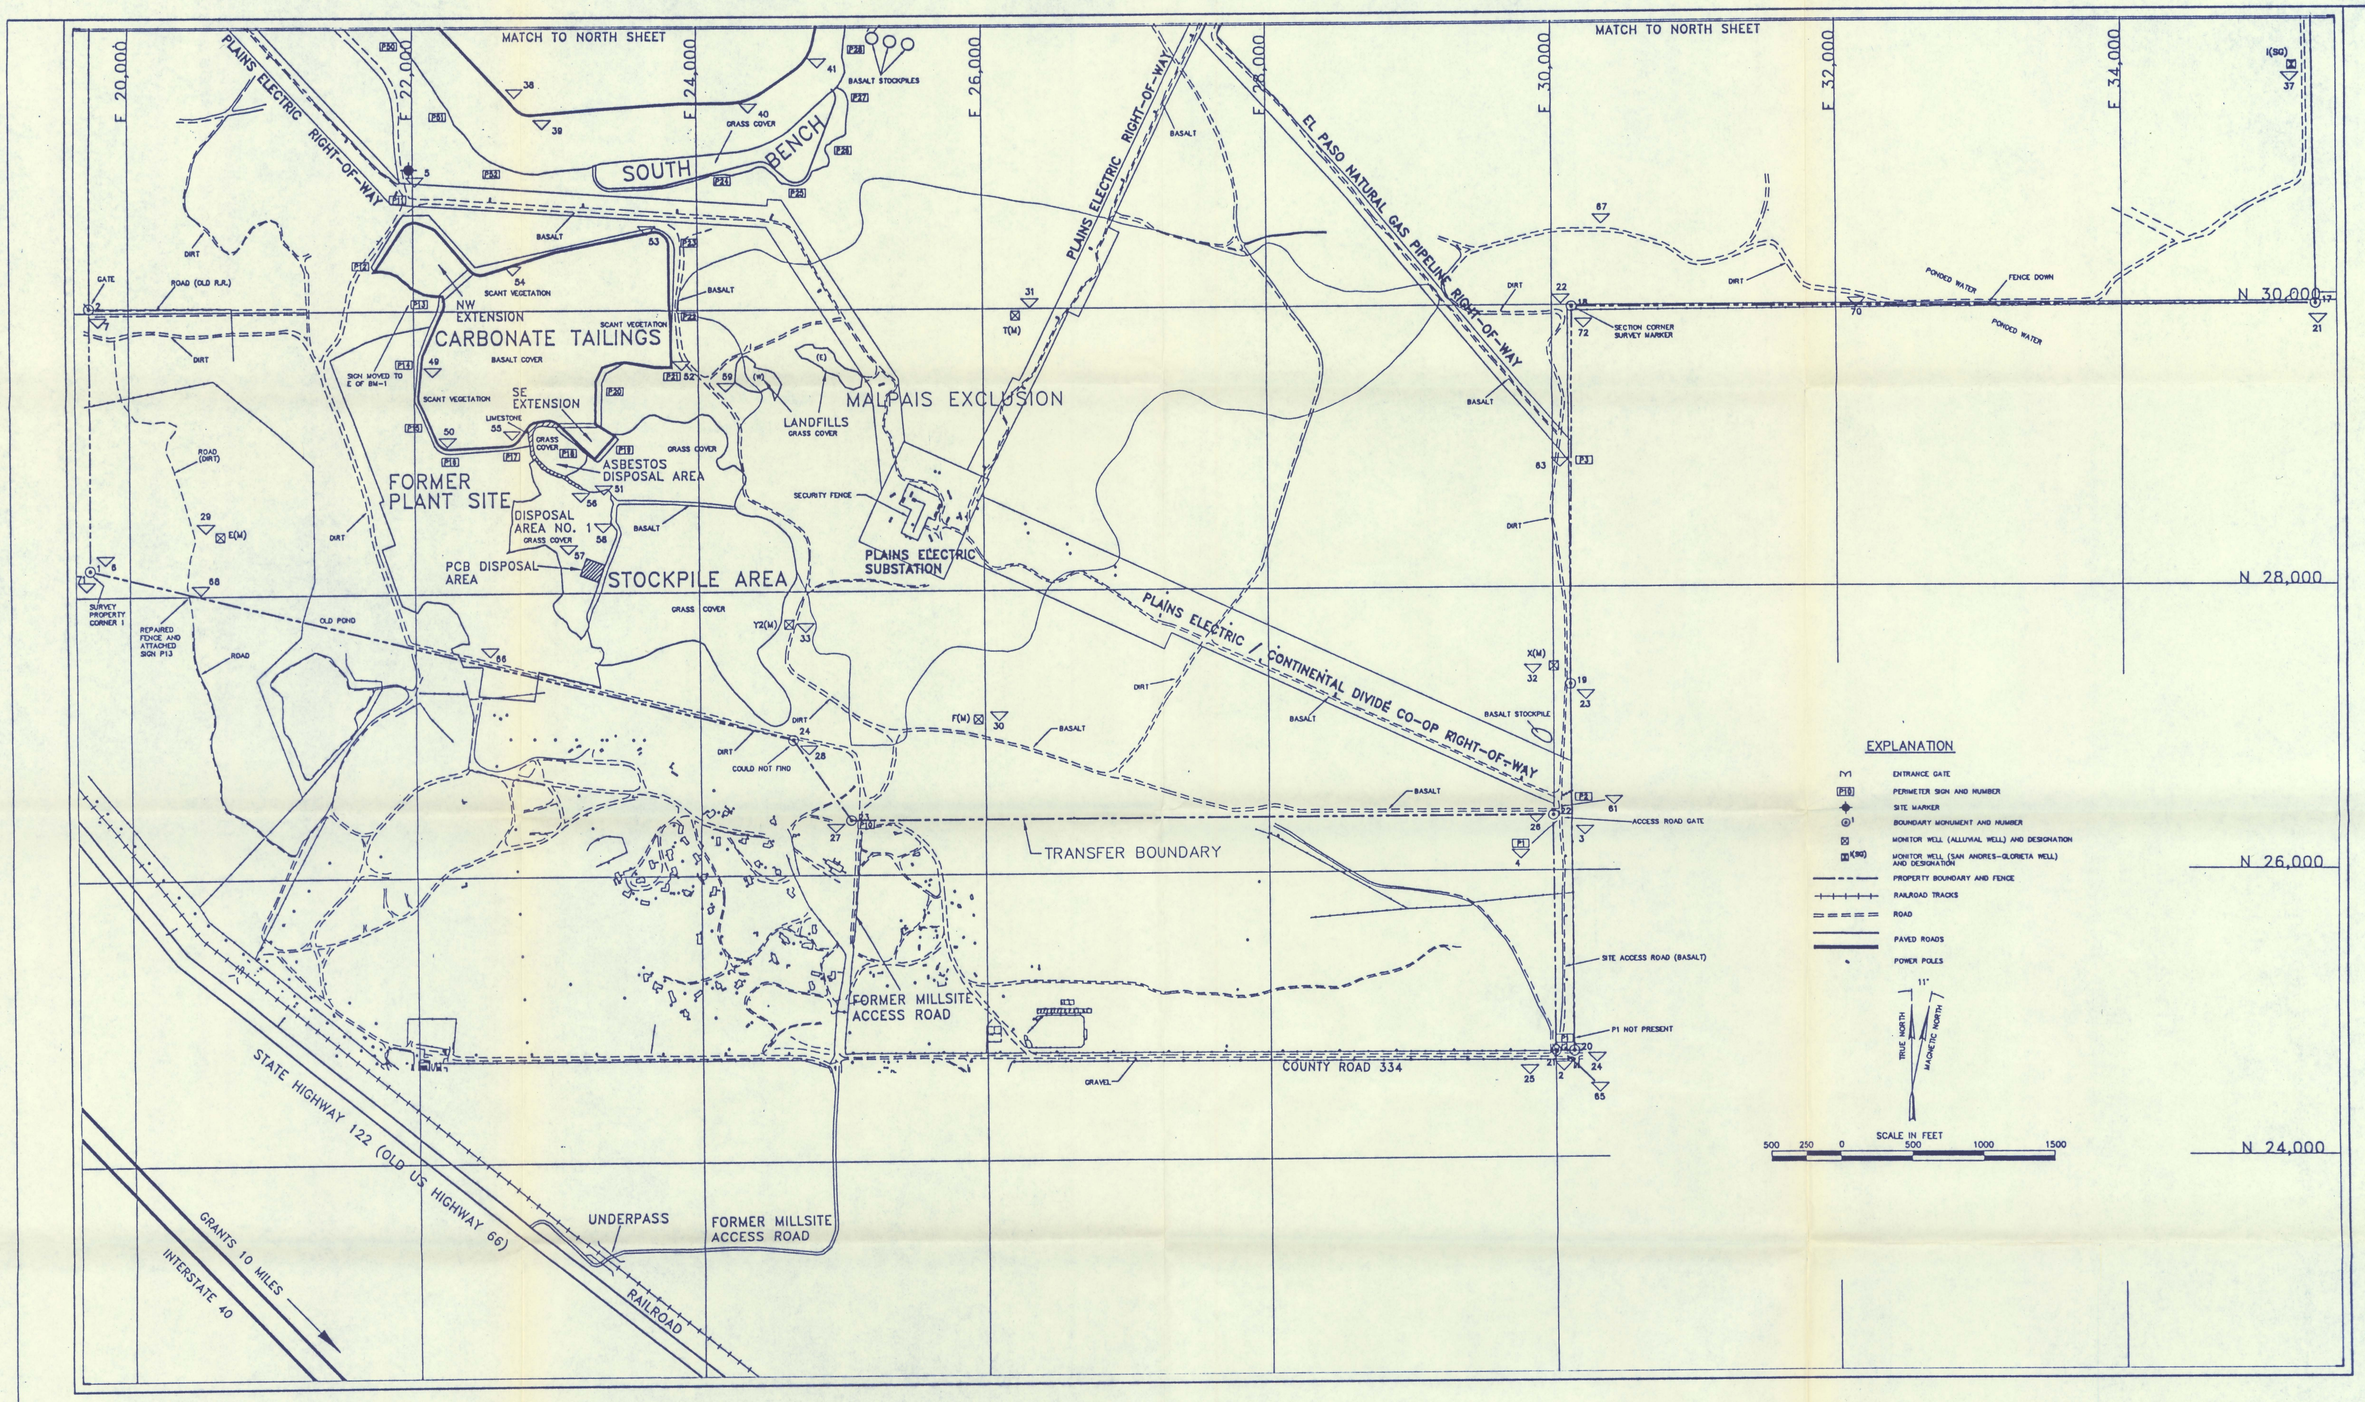

mactec-ers

U.S. DEPARTMENT OF ENERGY
GRAND JUNCTION OFFICE
GRAND JUNCTION, COLORADO

Plate 1 BLUEWATER, NEW MEXICO, INSPECTION DRAWING, SOUTH AREA, 1998 ANNUAL INSPECTION

DATE PREPARED: JULY 6, 1998

FILENAME: S0008900

D-02