C-51

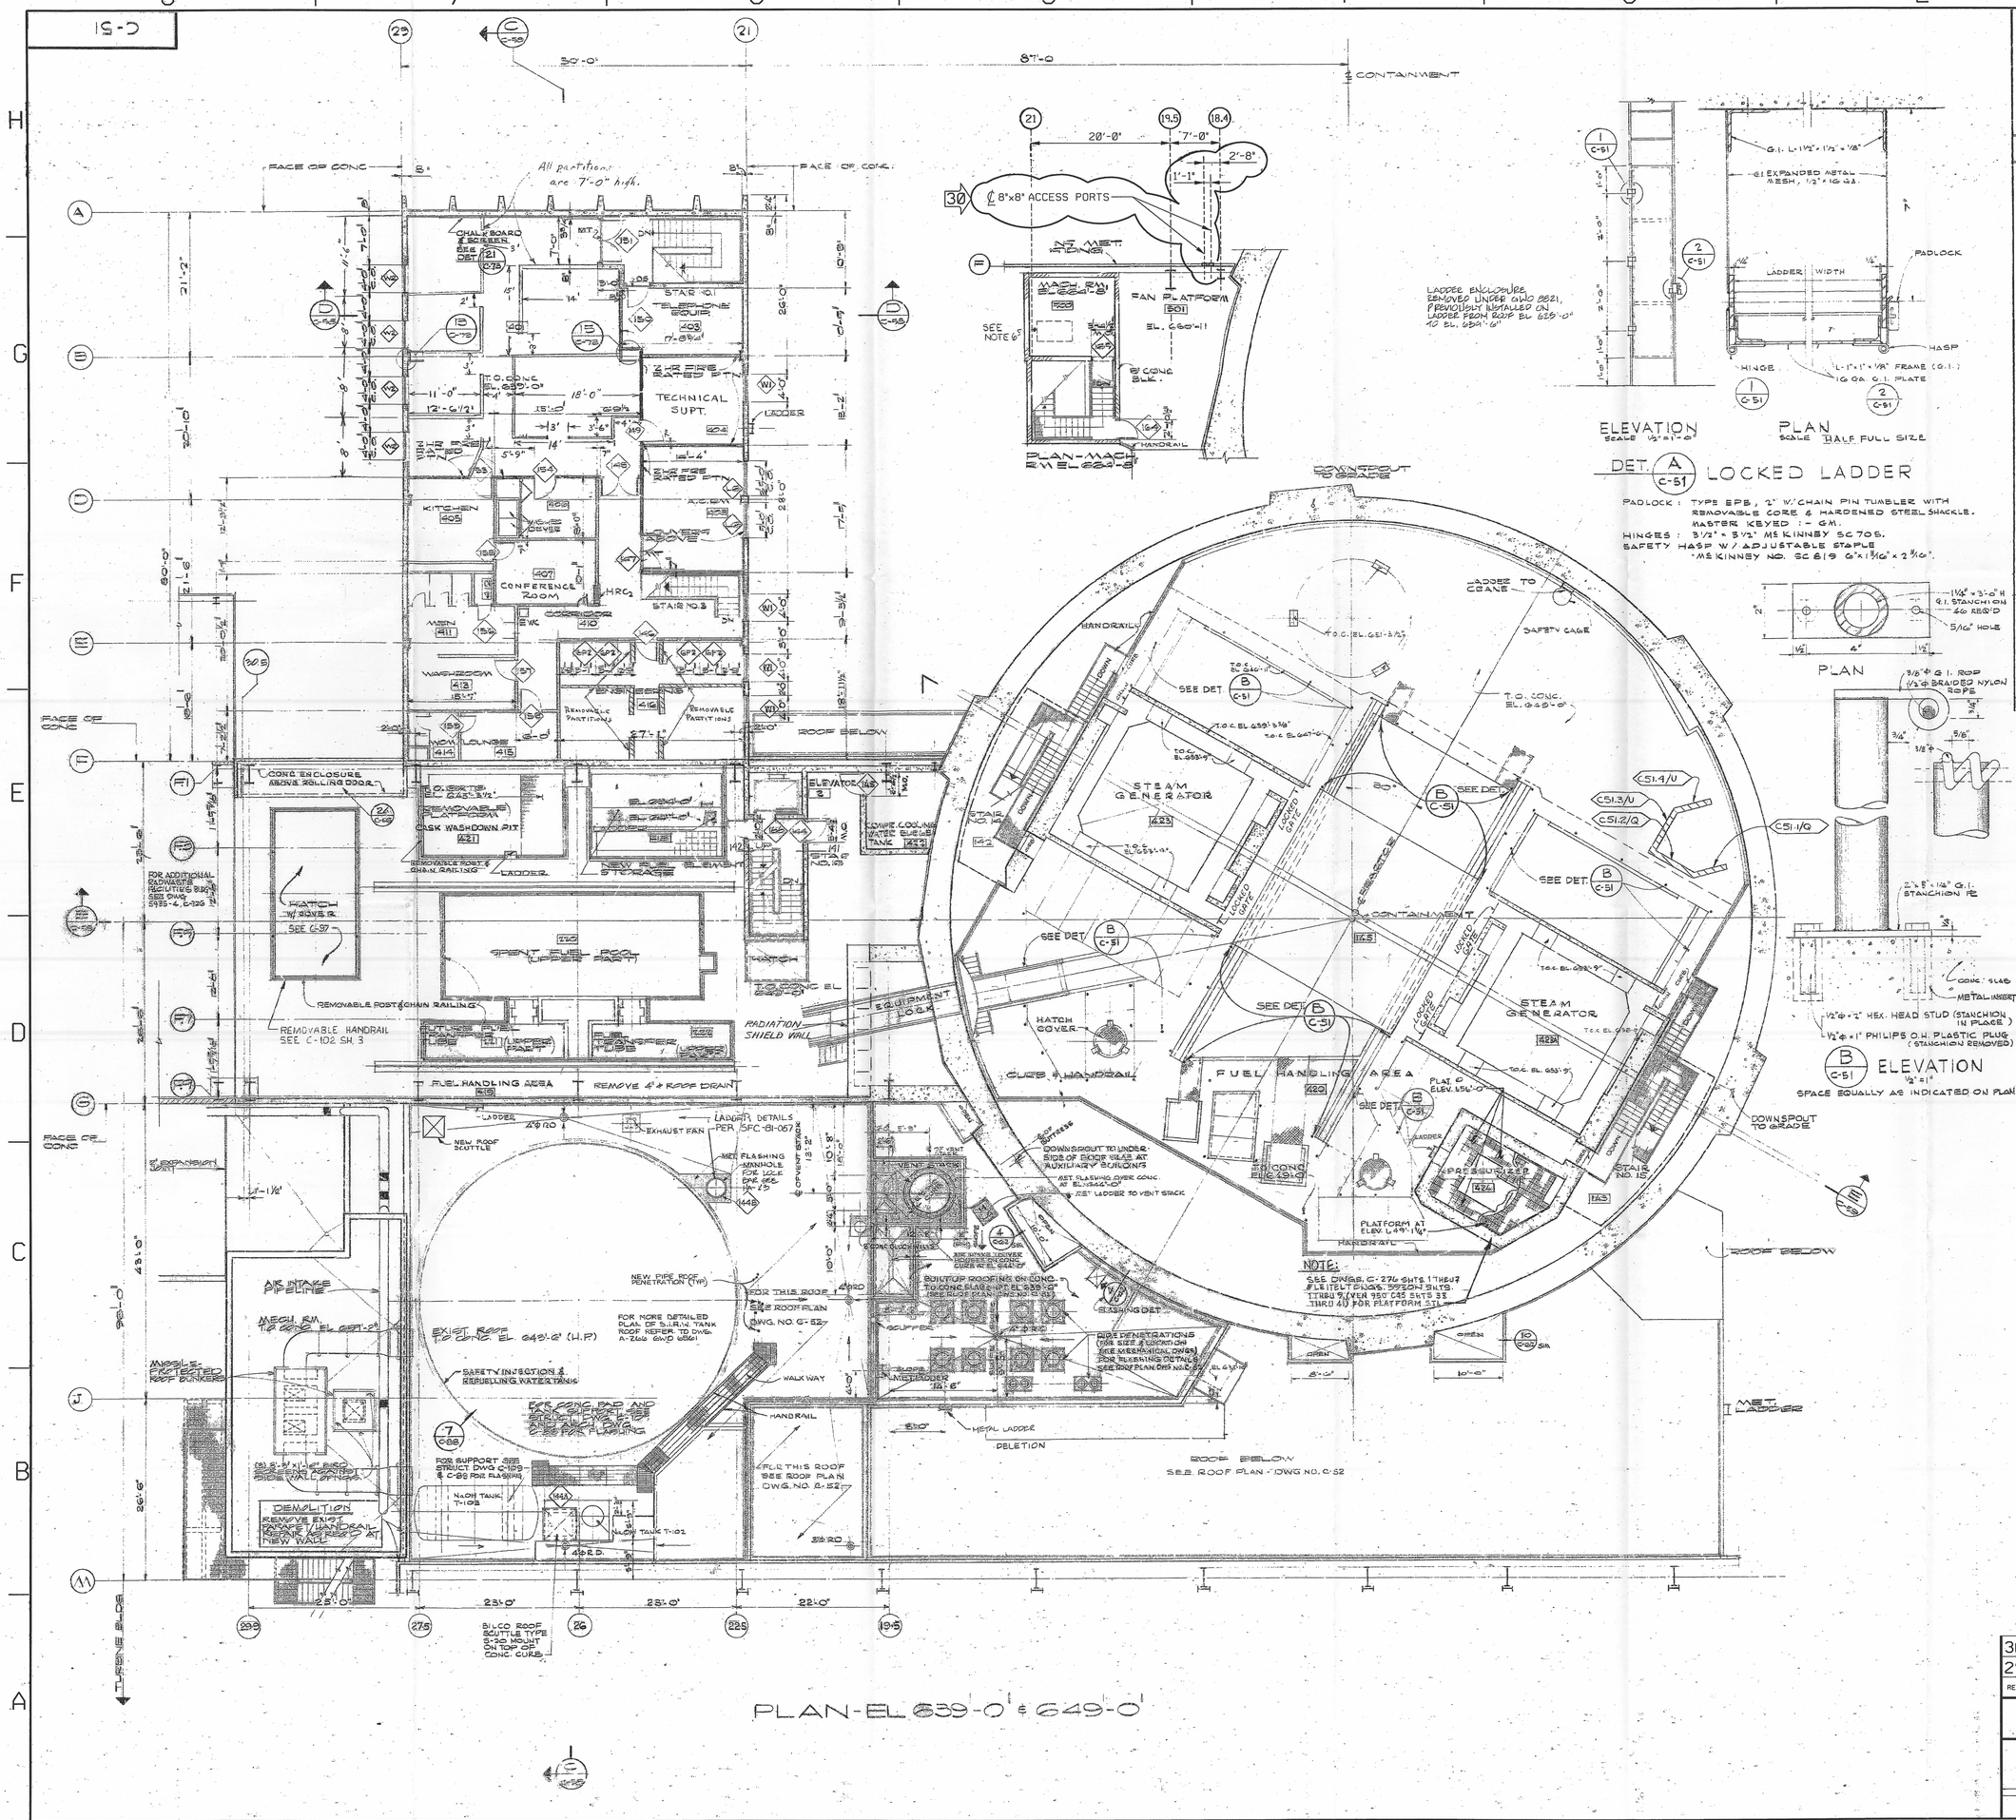

NOTES

1. FOR LARGE SCALE PLANS OF TOILETS SEE DWG C-74
2. FOR WASHER AND DRYER DETAILS IN ZOOM 400 SEE DWG C-74
3. FOR FIRE HOSE RACK CABINET DETAILS SEE DWG C-49
4. REFER TO SPEC CP-265 FOR MODIFICATION REQUIREMENTS CONCERNING SAFETY RELATED EQUIP. AND BLOCK WALLS.
5. BLOCK WALL IDENTIFICATION AND STATUS ARE SHOWN ON DWG. AS FOLLOWS

   BLOCK WALL NO/STATUS

   FOLLOWING ABBREVIATIONS ARE USED TO SPECIFY WALL STATUS: QUALIFIED BLOCK WALL (Q); UNQUALIFIED BLOCK WALL (U)

   SEE SPEC. CP-265 FOR MORE INFORMATION
6. SEE EA-SC-96-034-02 FOR PERMANENT RIGGING POINT INSTALLED IN FLOOR

REFERENCE DRAWINGS

C-539 (Q)
C-540 (Q) SH. 1
C-540 (Q) SH. 2
C-540 (Q) SH. 3
C-540 (Q) SH. 4
C-540 (Q) SH. 5
M-95
E-358 (Q) SH. 2

REV.	DATE	DESCRIPTION	DN	BY	APP
30	11-15 06	ADDED ACCESS PORTS TO FAN PLATFORM AT ELEV. 660'-11" PER AR01037784-03 AND EC9277	DMB		HMS
29	08-14 00	ADDED NOTE 6 PER SC-96-034 & DCR-00-435	DMB		MWS

Consumers Energy

PALISADES PLANT

C51.CIT

ARCHITECTURAL
AUXILLARY & REACTOR BUILDING
FLOOR PLANS @ 639'-0" AND 649'-0"

DRAWING NUMBER C-51 | SHT. NO. - | REV. 30

D-06