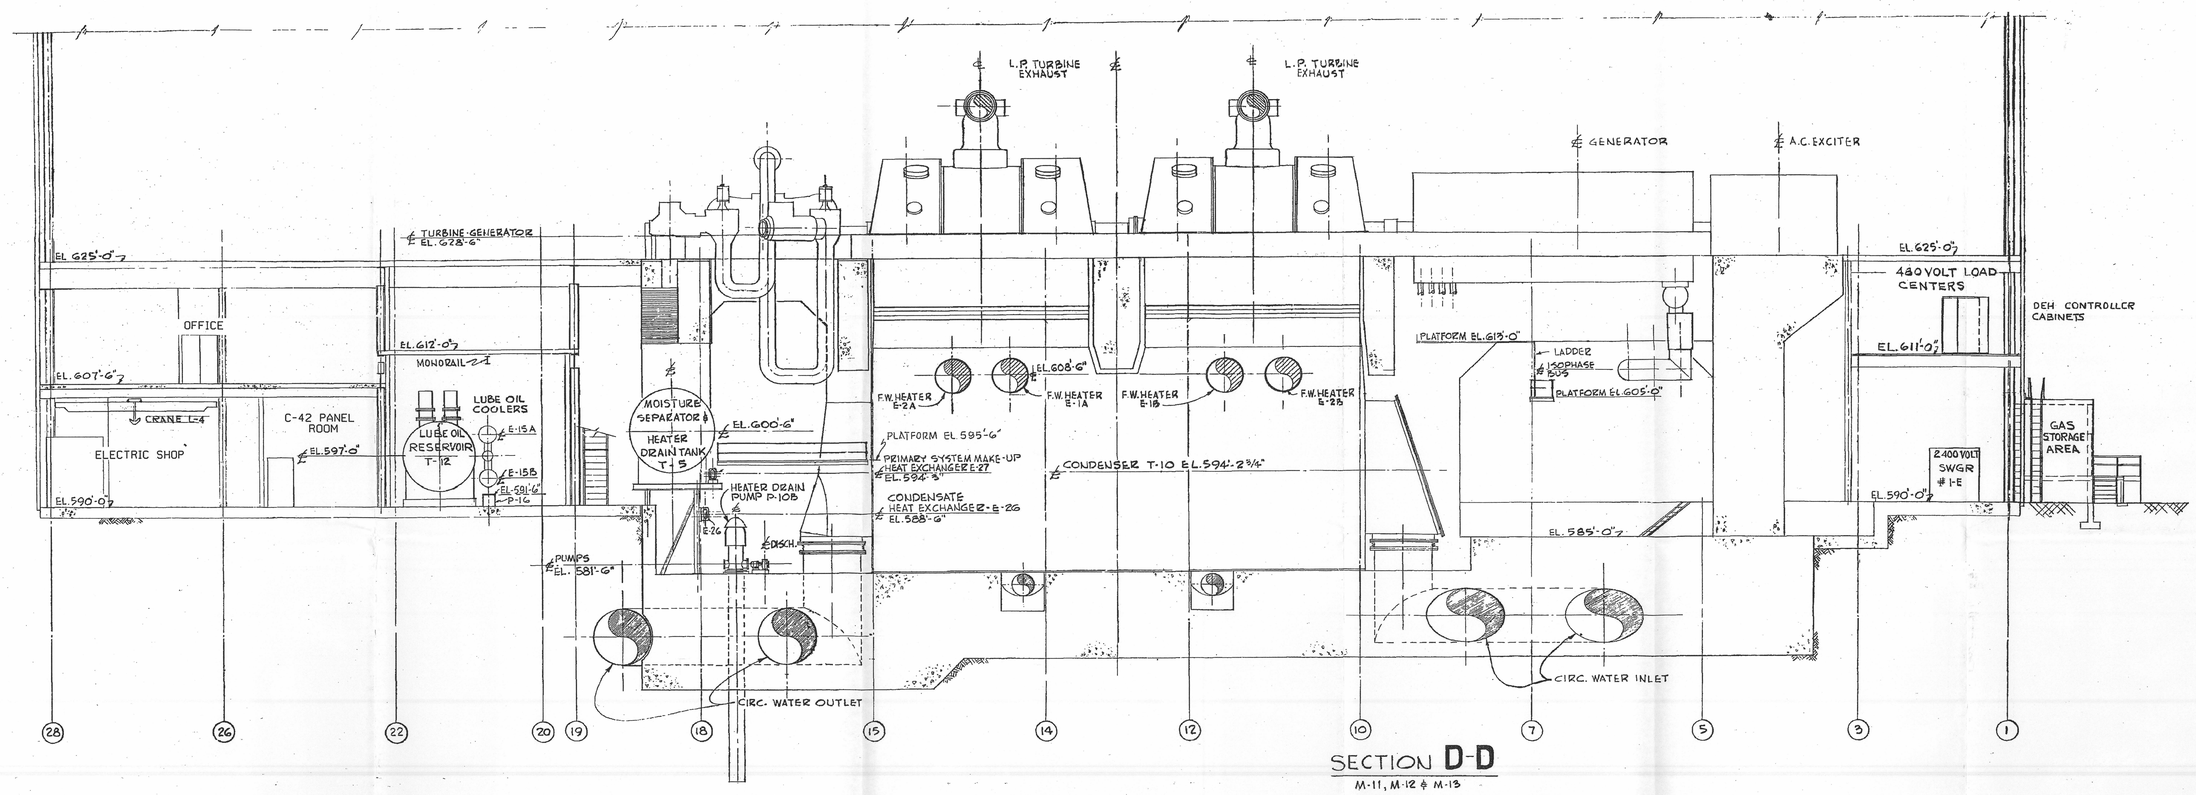

SECTION D-D

M-11, M-12 & M-13

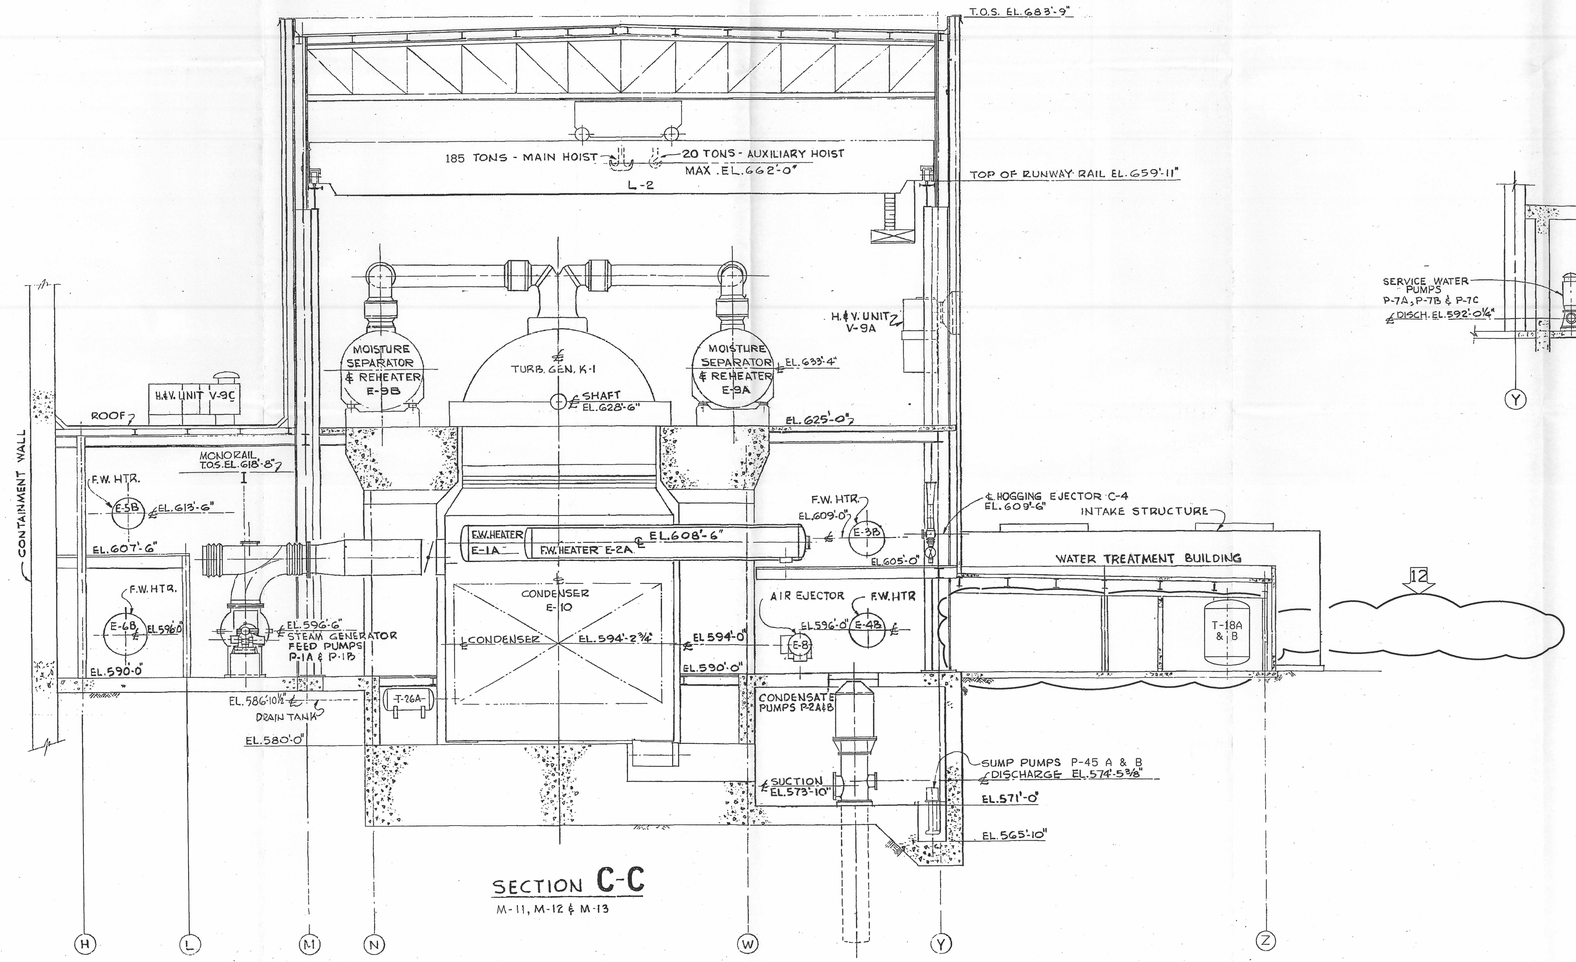

SECTION C-C

M-11, M-12 & M-13

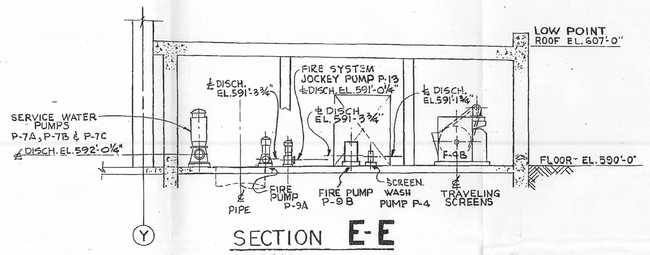

SECTION E-E

M-11 & M-12

REV.	DATE	DESCRIPTION	BY	CHK	APP
12	1-12 07	REVISED TO SHOW REMOVED EQUIPMENT PER EC872 (REDRAWN ON CAD)	DMB		EAP
11	2-14 06	REVISED TO RELABEL AREA PER EAR-98-0623 AND EC517	DMB	SSO	MTN

Consumers Energy

PALISADES PLANT — M15.CIT

EQUIPMENT LOCATION
TURBINE BUILDING
SECTIONS

DRAWING NUMBER	SHT. NO.	REV.
M-15	—	12