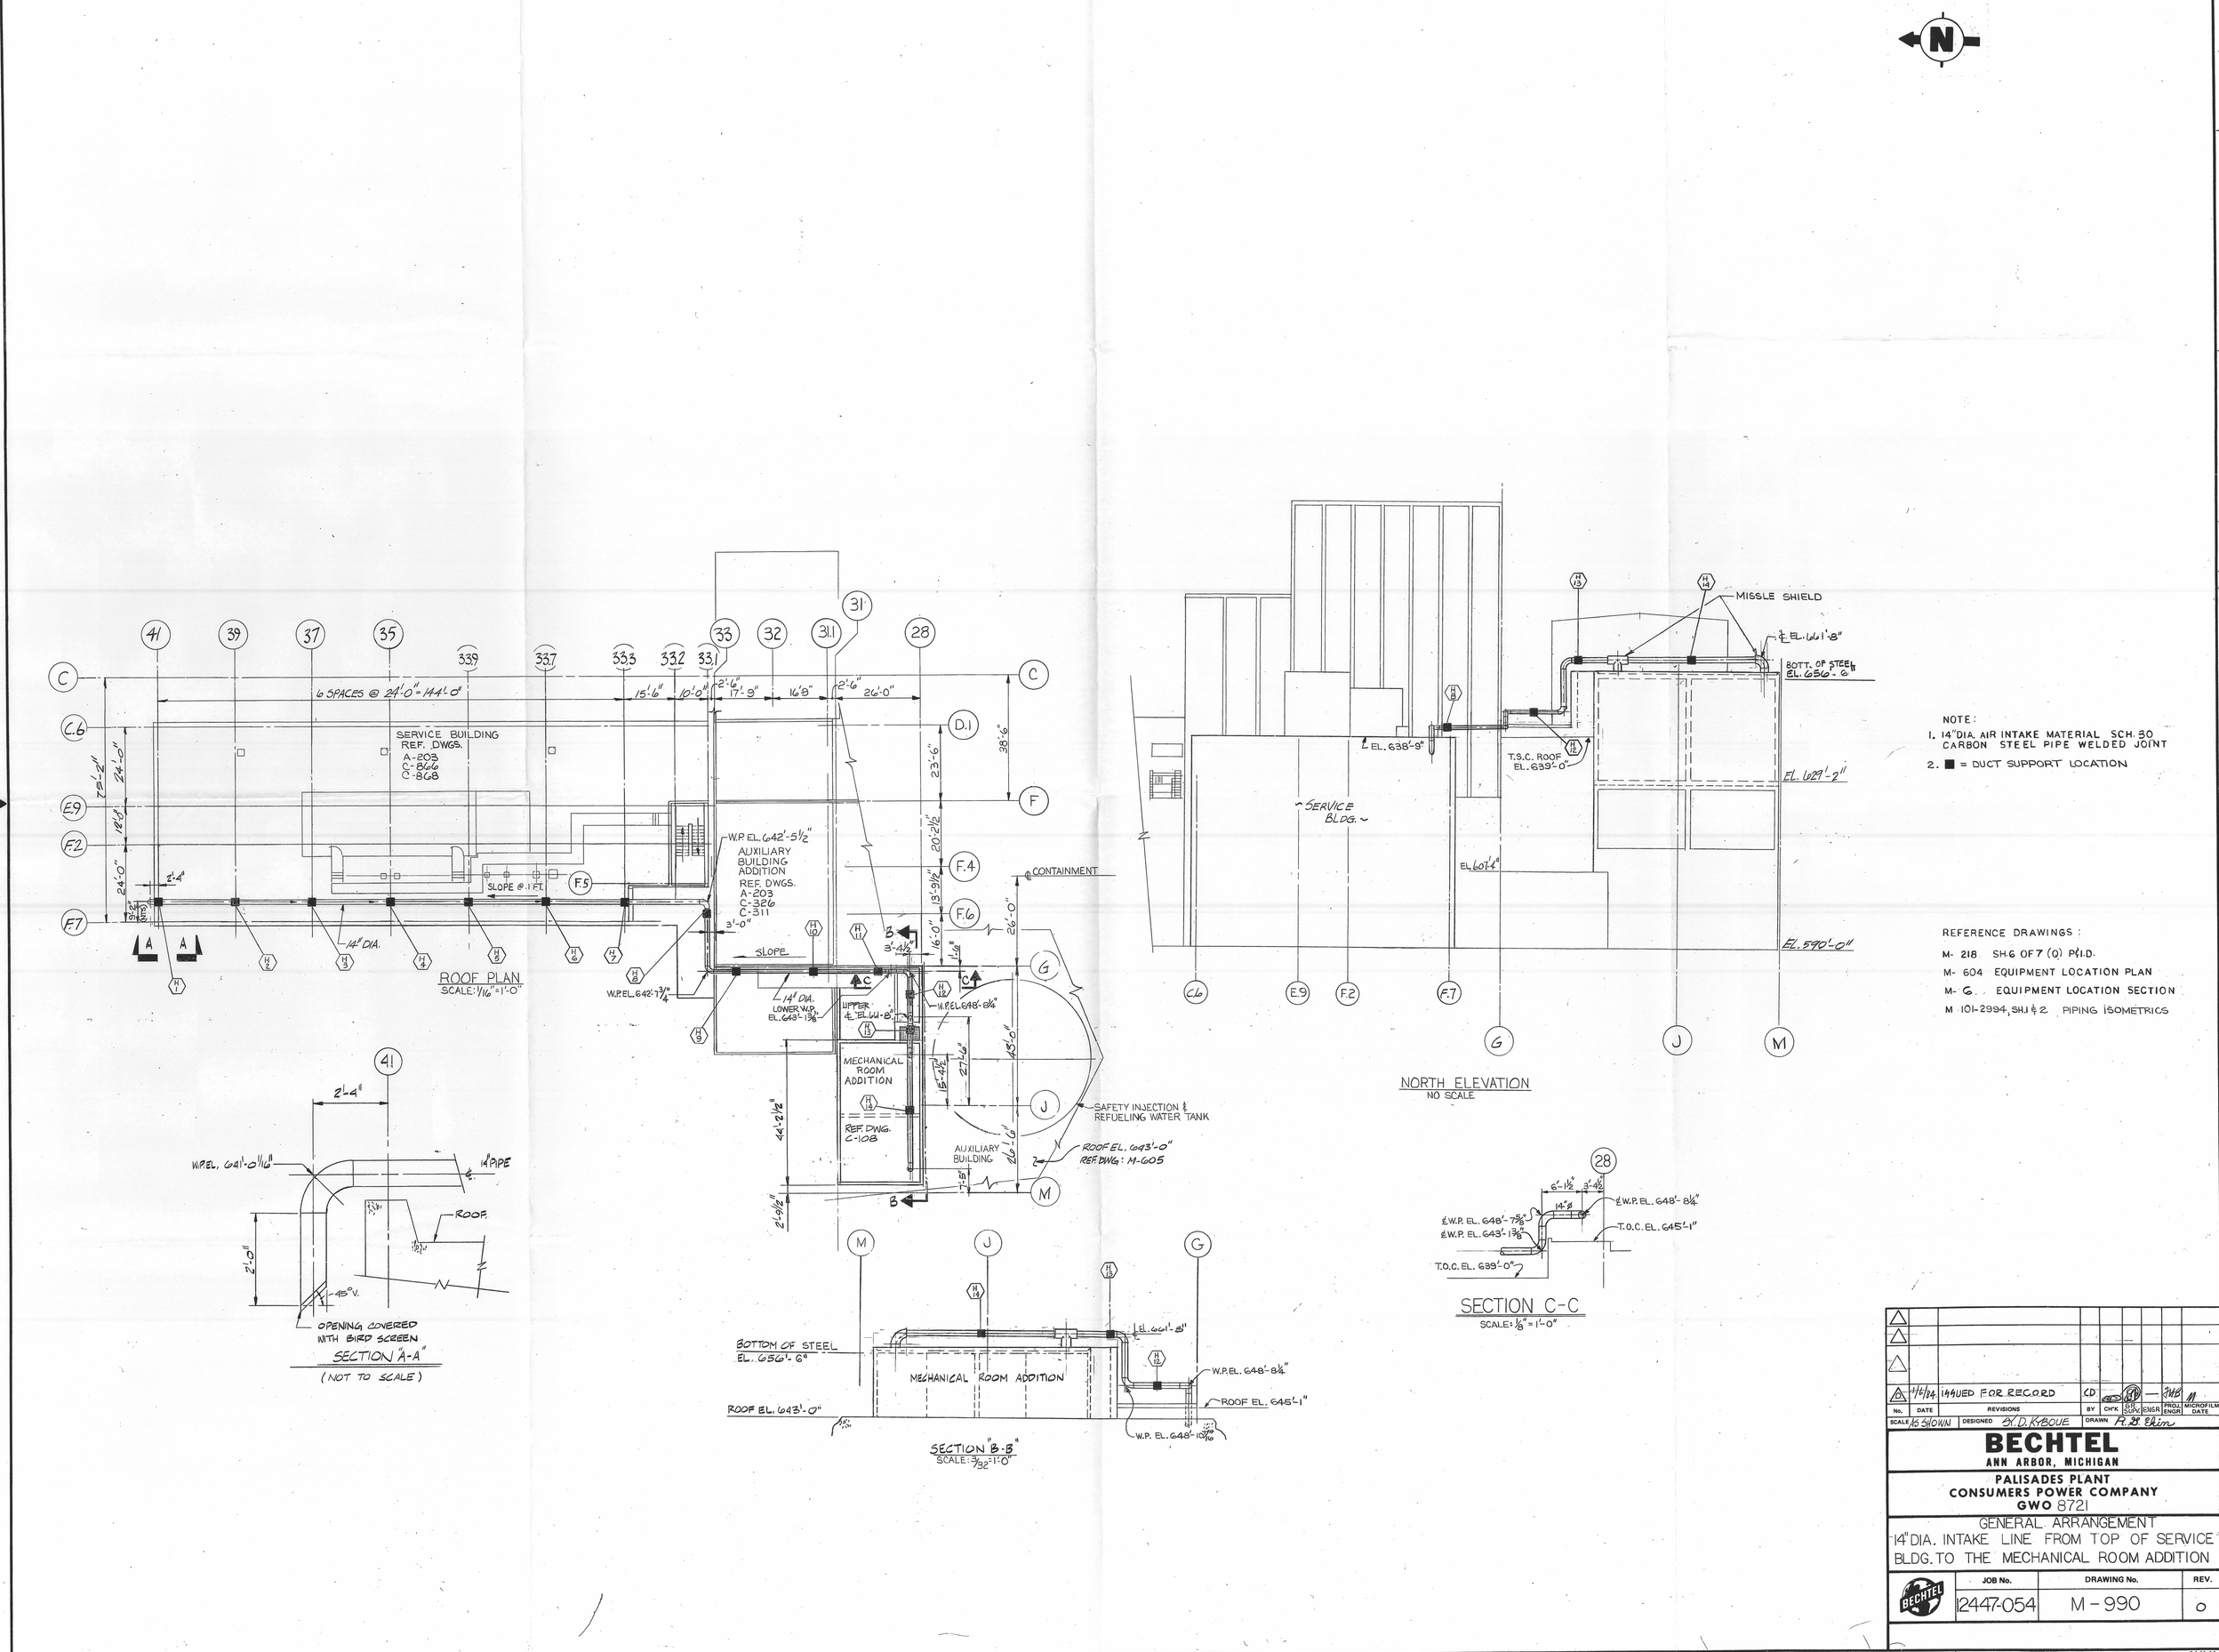

NOTE:
1. 14" DIA. AIR INTAKE MATERIAL SCH. 30 CARBON STEEL PIPE WELDED JOINT
2. ■ = DUCT SUPPORT LOCATION

REFERENCE DRAWINGS:
M- 218 SH. 6 OF 7 (Q) P&I.D.
M- 604 EQUIPMENT LOCATION PLAN
M- 6 EQUIPMENT LOCATION SECTION
M 101-2994, SH. 1 & 2 PIPING ISOMETRICS

No.	DATE	REVISIONS	BY	CH'K	SUPV.	ENGR	PROJ. ENGR	MICROFILM DATE
0	1/6/84	ISSUED FOR RECORD	CD			—	JHB	M

SCALE AS SHOWN DESIGNED BY D. KYBOUE DRAWN R. B. Ehin

BECHTEL
ANN ARBOR, MICHIGAN

PALISADES PLANT
CONSUMERS POWER COMPANY
GWO 8721

GENERAL ARRANGEMENT
14" DIA. INTAKE LINE FROM TOP OF SERVICE BLDG. TO THE MECHANICAL ROOM ADDITION

JOB No.	DRAWING No.	REV.
12447-054	M-990	0

D-19

This drawing and the design it covers are the property of BECHTEL. They are merely loaned and on the borrower's express agreement that they will not be reproduced, copied, loaned, exhibited, nor used except in the limited way and private use permitted by any written consent given by the lender to the borrower.