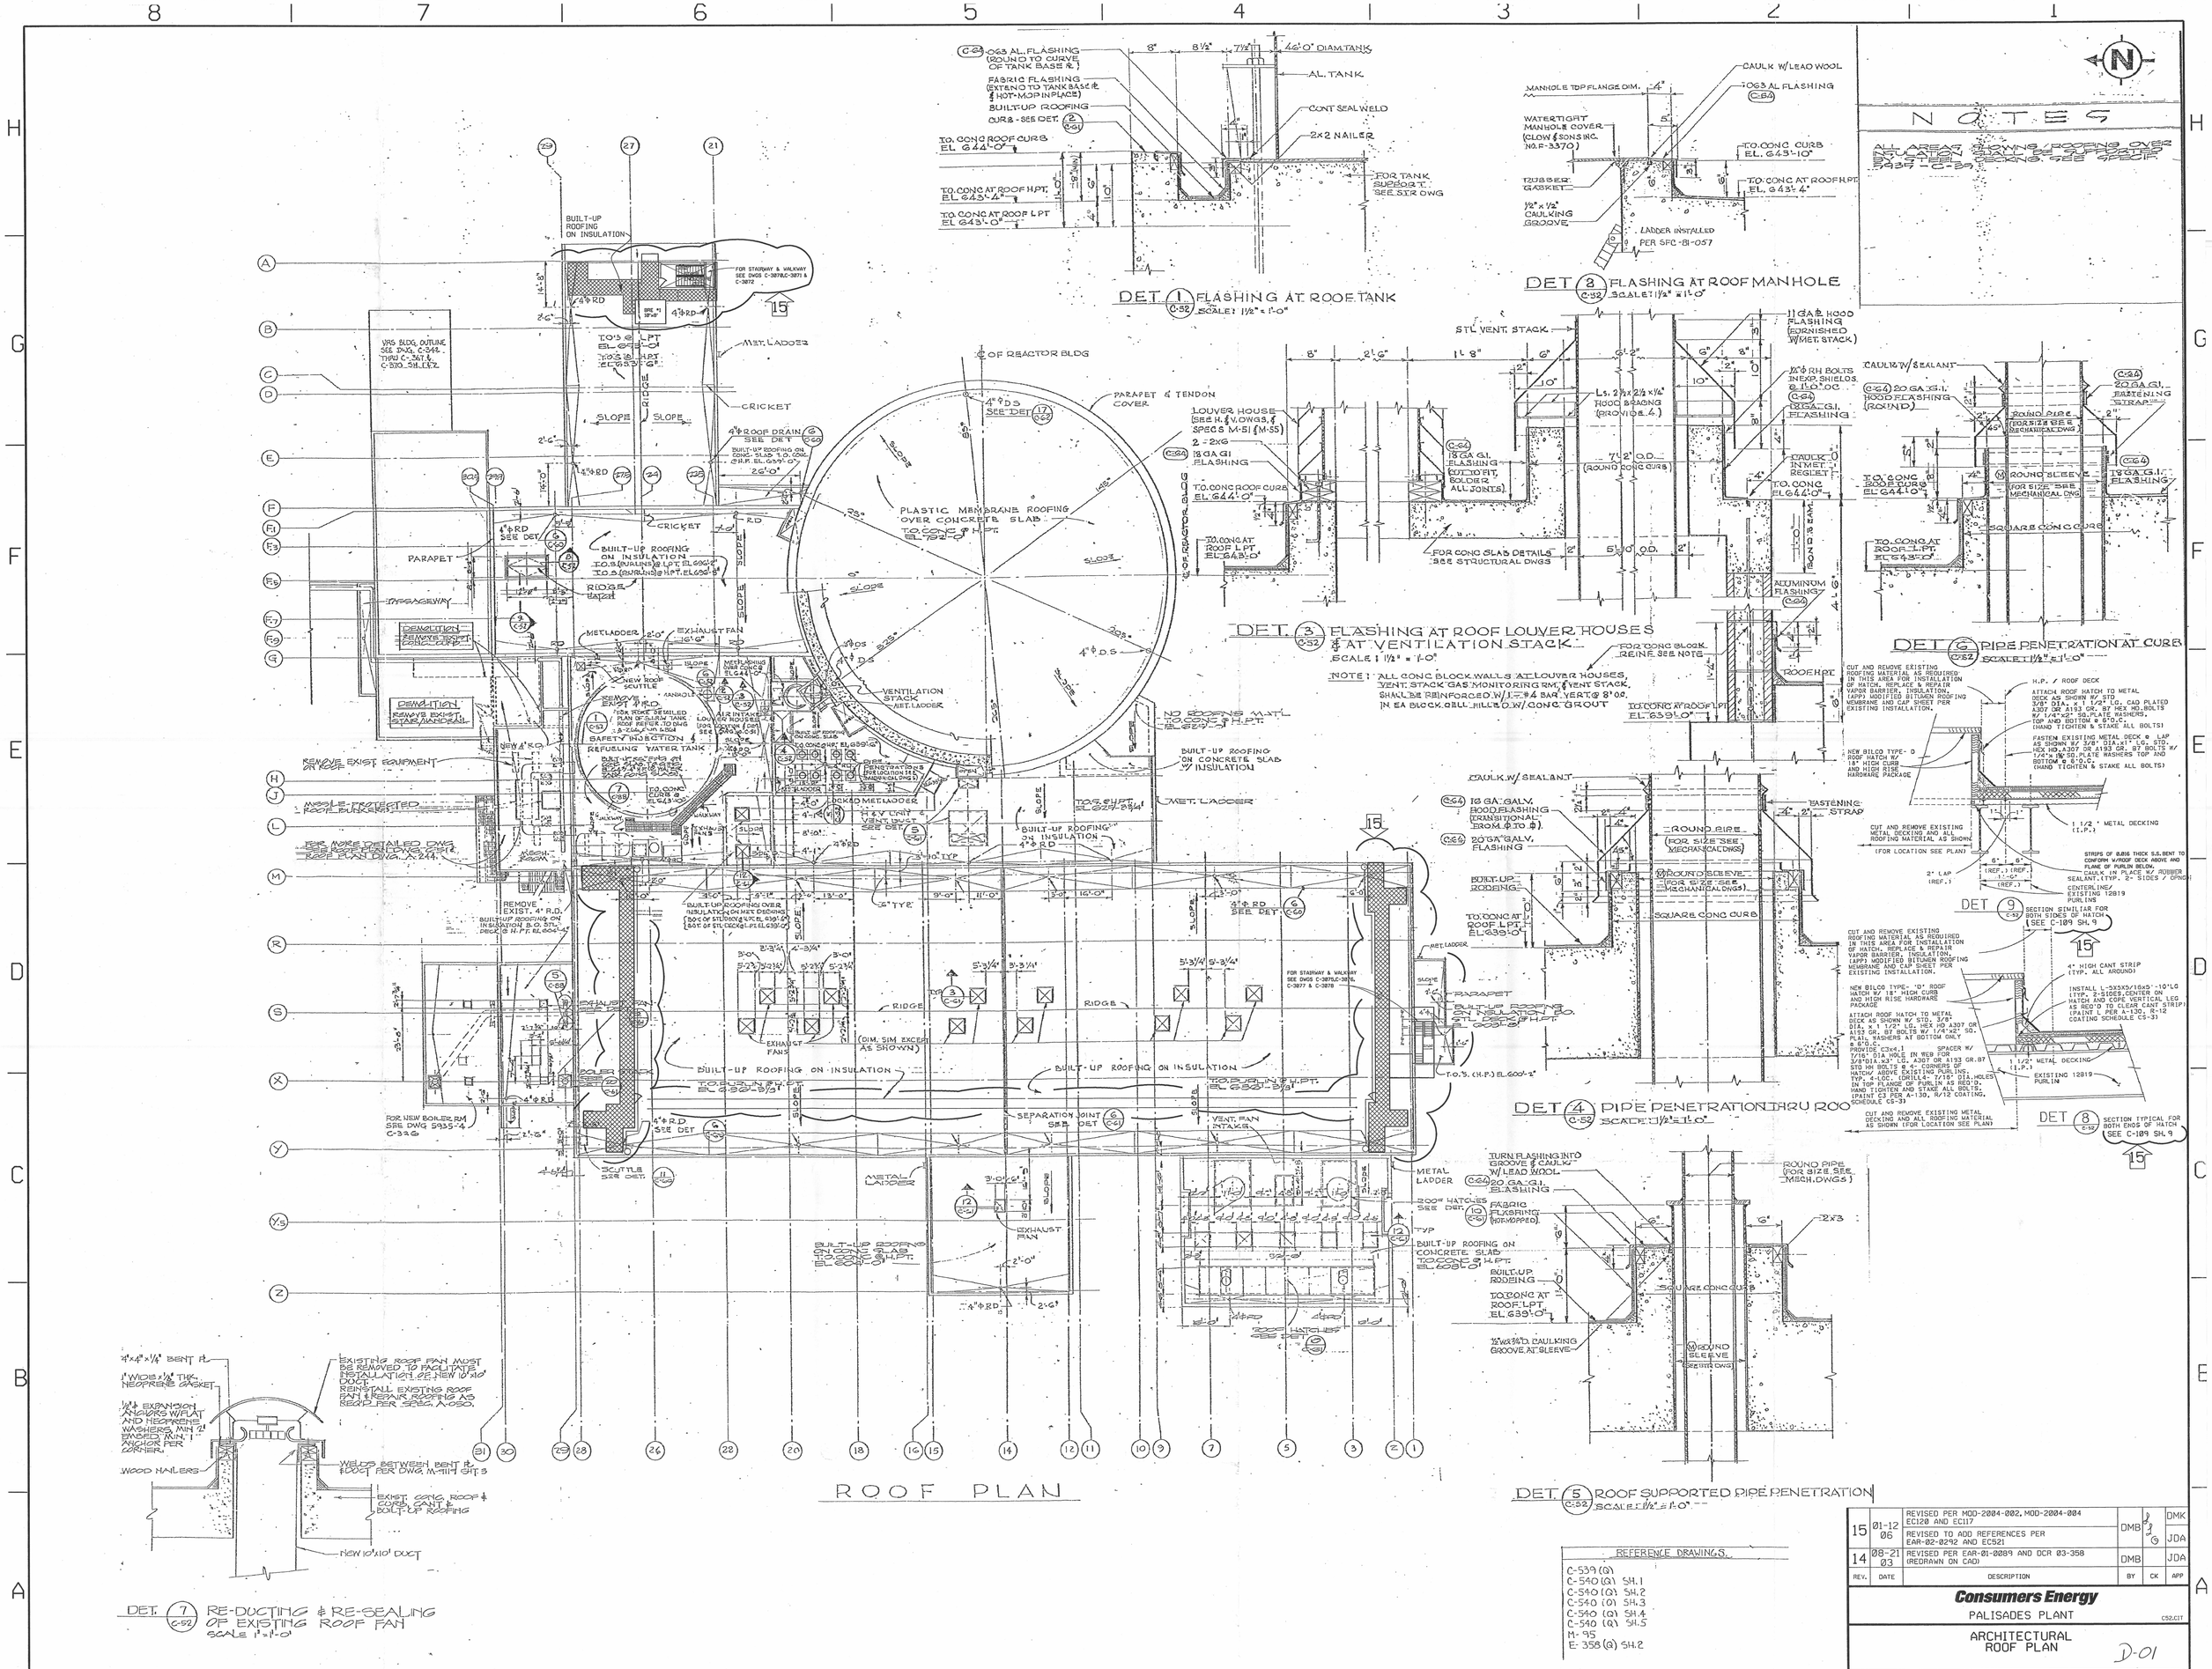

DET 1 C-52 FLASHING AT ROOF TANK
SCALE: 1½" = 1'-0"
DET 2 C-52 FLASHING AT ROOF MANHOLE
SCALE: 1½" = 1'-0"
DET 3 C-52 FLASHING AT ROOF LOUVER HOUSES & AT VENTILATION STACK
SCALE: 1½" = 1'-0"
NOTE: ALL CONC BLOCK WALLS AT LOUVER HOUSES, VENT. STACK GAS MONITORING RM, & VENT STACK, SHALL BE REINFORCED W/ 1-#4 BAR VERT. @ 8" O.C. IN EA BLOCK CELL FILLED W/ CONC GROUT
DET 4 C-52 PIPE PENETRATION THRU ROO
SCALE: 1½" = 1'-0"
DET 5 C-52 ROOF SUPPORTED PIPE PENETRATION
SCALE: 1½" = 1'-0"
DET 6 C-52 PIPE PENETRATION AT CURB
SCALE: 1½" = 1'-0"
DET 7 C-52 RE-DUCTING & RE-SEALING OF EXISTING ROOF FAN
SCALE 1" = 1'-0"
DET 8 C-52 SECTION TYPICAL FOR BOTH ENDS OF HATCH
SEE C-109 SH. 9
DET 9 C-52 SECTION SIMILIAR FOR BOTH SIDES OF HATCH
SEE C-109 SH. 9
ROOF PLAN
NOTES
ALL AREAS SHOWING ROOFING OVER INSULATION SHALL BE SUPPORTED BY STEEL DECKING. SEE SPECIF. 5935-C-39
REFERENCE DRAWINGS
C-539 (Q)
C-540 (Q) SH. 1
C-540 (Q) SH. 2
C-540 (Q) SH. 3
C-540 (Q) SH. 4
C-540 (Q) SH. 5
M-95
E-358 (Q) SH. 2
15 | 01-12 06 | REVISED PER MOD-2004-002, MOD-2004-004 EC120 AND EC117 | DMB | DMK
REVISED TO ADD REFERENCES PER EAR-02-0292 AND EC521 | JDA
14 | 08-21 03 | REVISED PER EAR-01-0089 AND DCR 03-358 (REDRAWN ON CAD) | DMB | JDA
REV. | DATE | DESCRIPTION | BY | CK | APP
Consumers Energy
PALISADES PLANT
ARCHITECTURAL ROOF PLAN
D-01
DRAWING NUMBER C-52
SHT. NO. - REV. 15