BOARD SIZE SIZE E

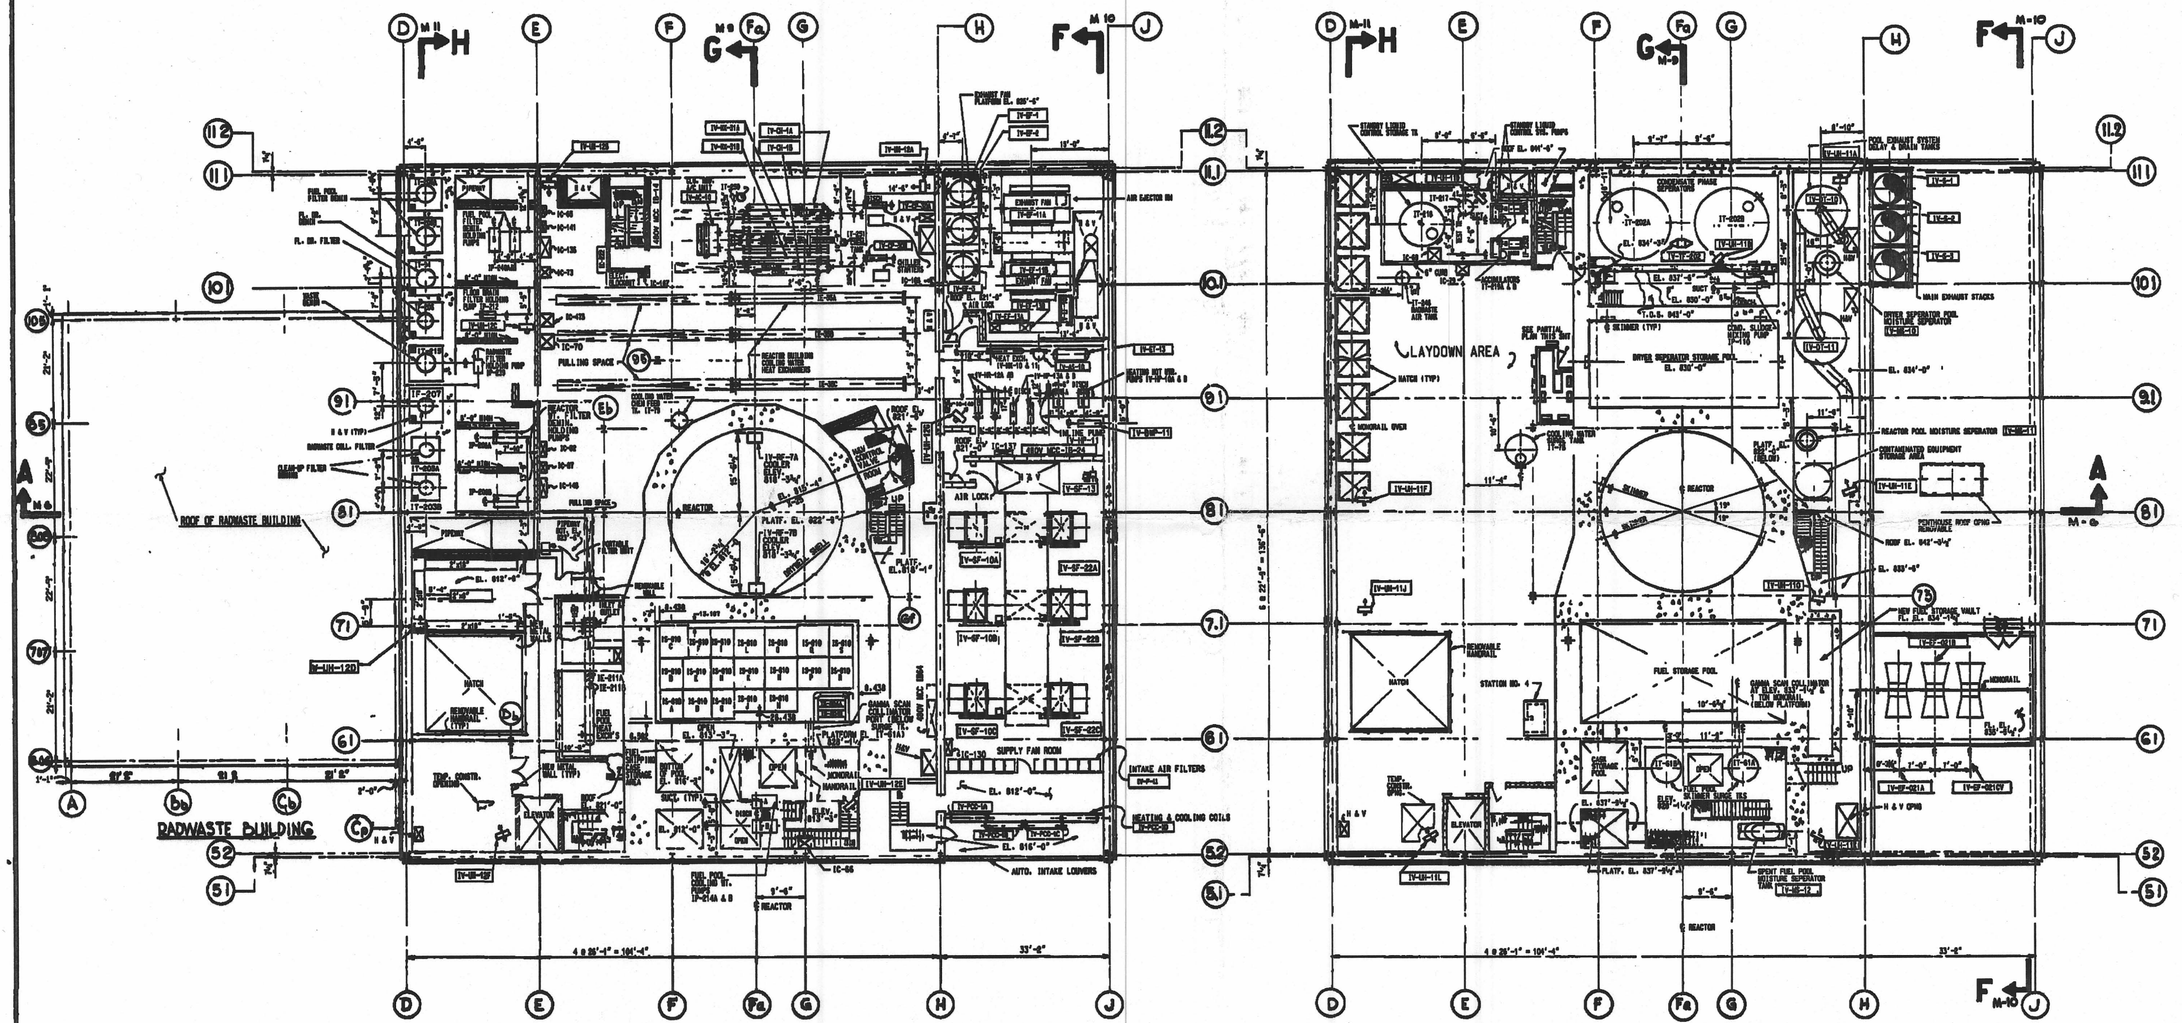

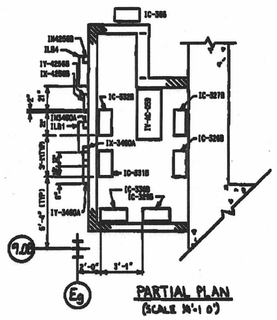

SCALING SCALE

3	3/16	REVISED PER DCP 1888.	HH
2			
1			
NO.	SCALE	REMARKS	BY

BECHTEL
SAN FRANCISCO

DUANE ARNOLD ENERGY CENTER—UNIT NO 1
IOWA ELECTRIC LIGHT AND POWER COMPANY
CEDAR RAPIDS, IOWA

EQUIPMENT LOCATION
PLANS AT ELEVS 812'-0"& 833'-6"

JOB No.	DRAWING No.	
7804	BECH-M004	17

D-01