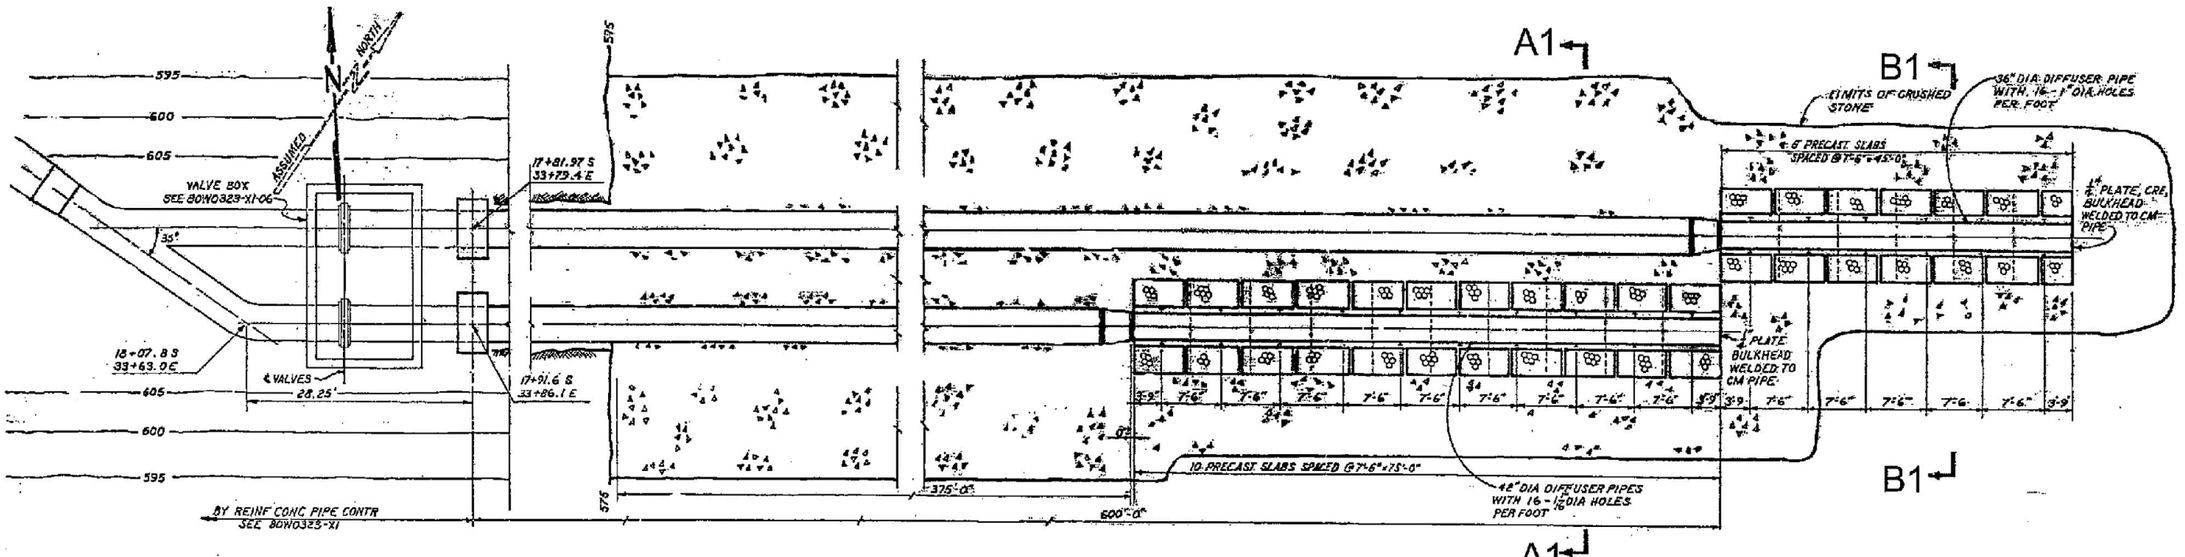

PLAN - BLOWDOWN DIFFUSER PIPES

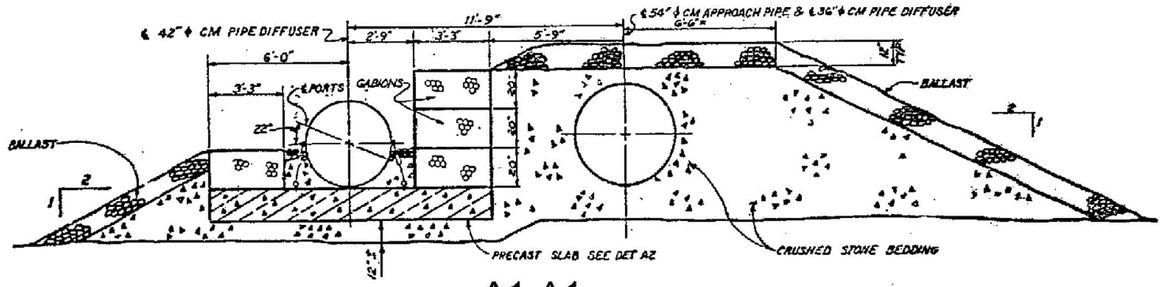

A1-A1

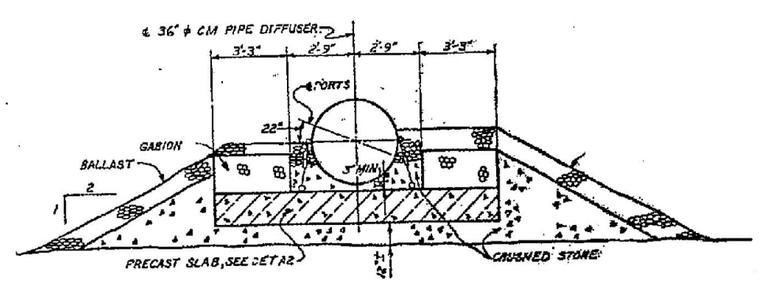

B1-B1

FIGURE 5.3-2
Cooling Tower Blowdown Diffuser Pipe