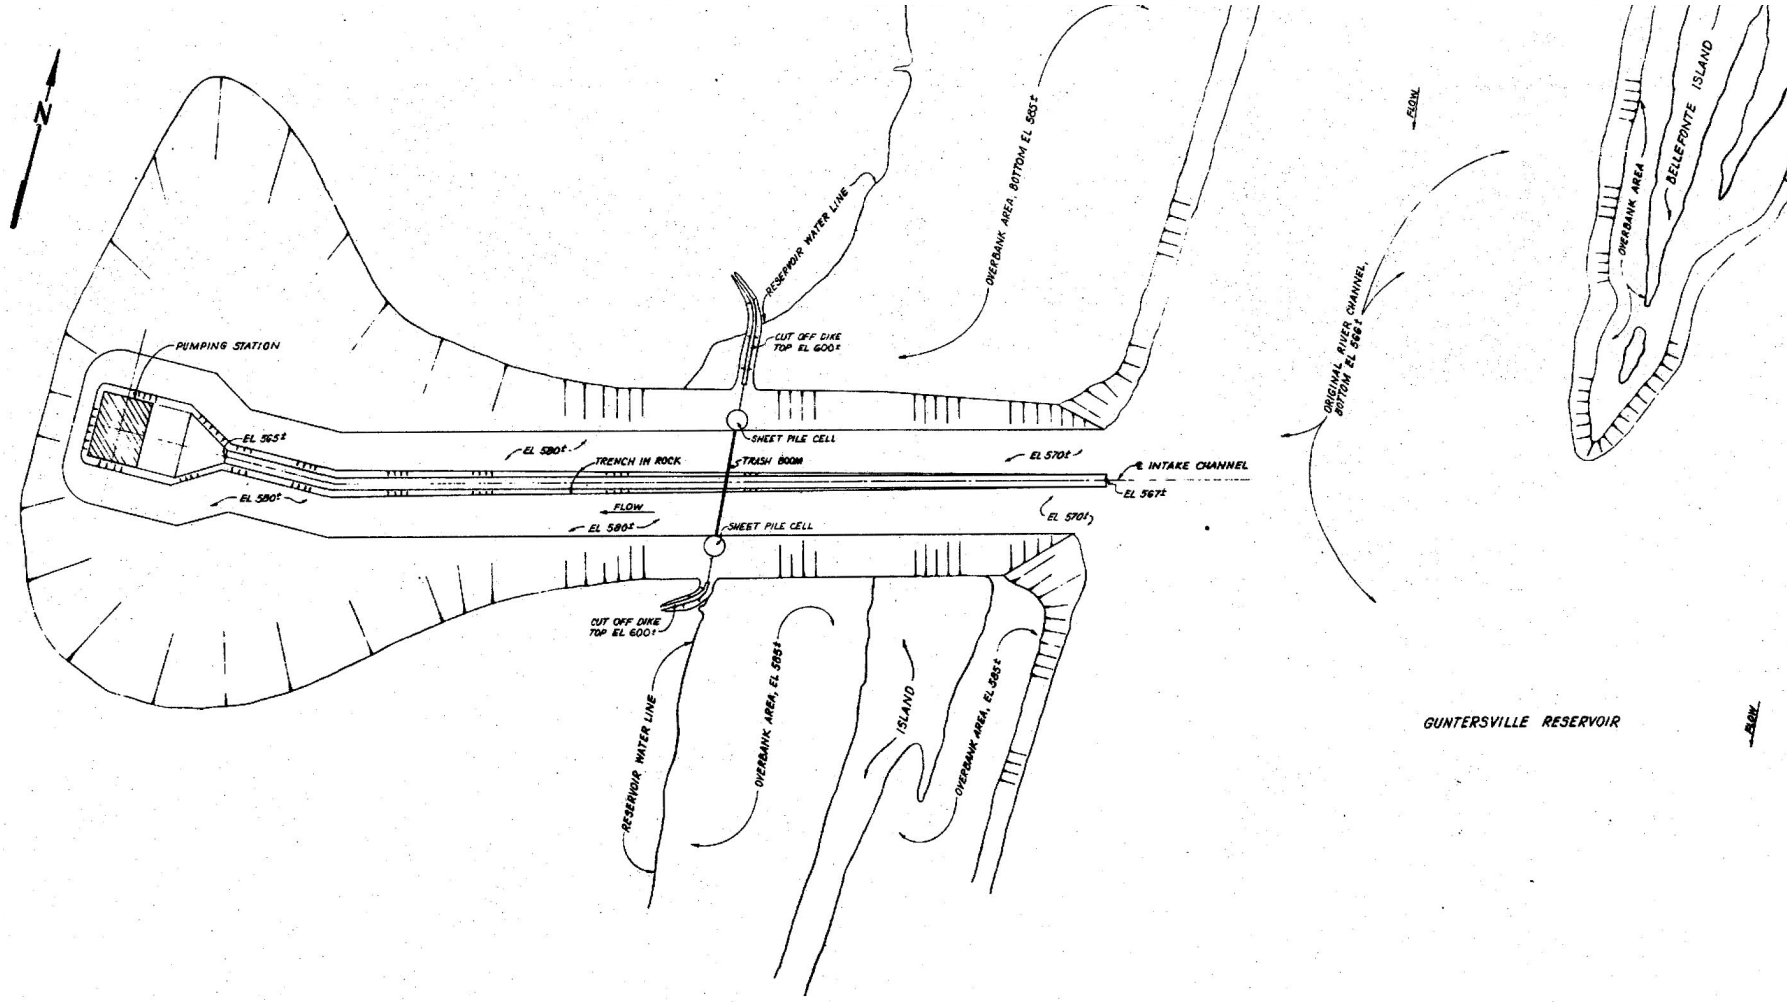

FIGURE 9.4-3
Intake Plant Design Channel from Reservoir to Pumping Station Located in Embayment